




Rear Elevation

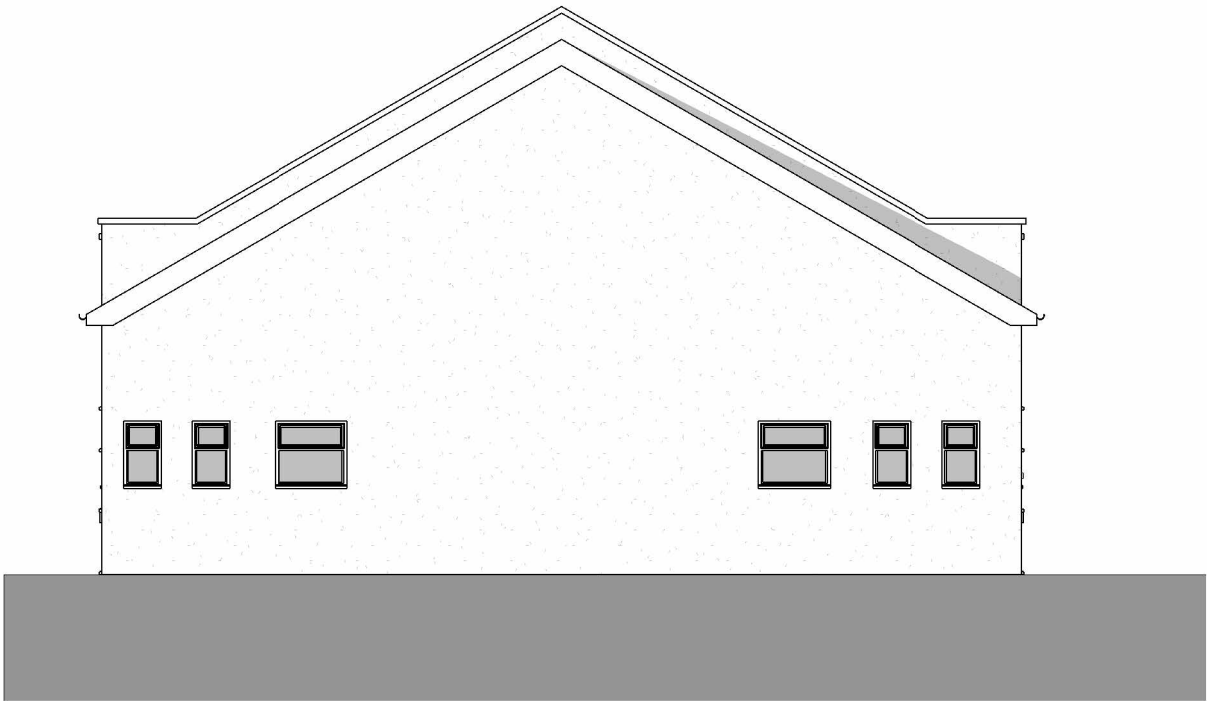

Side 2 Elevation



Fluent
ARCHITECTURAL DESIGN SERVICES

FLUENT
ARCHITECTURAL DESIGN SERVICES

Tel: 0800 043 8838
E-MAIL: INFO@FLUENT-ADS.CO.UK
WEB: FLUENT-ADS.CO.UK

St John Ambulance Memorial Hall, Hall Road	Scale @ A3 1 : 100	Drawing number P.M.601	Key: Existing Proposed SVP Existing drainage Proposed drainage Overhead Boundary line Overhead 01234510 GRAPHIC SCALE: 1:100	No.	Description	Date
	Date 20.08.25	Project number 2411		0	First Draft	
	Drawn by NM	Rev A		A	Client's comments (1)	02.09.25
Proposed Elevations						