

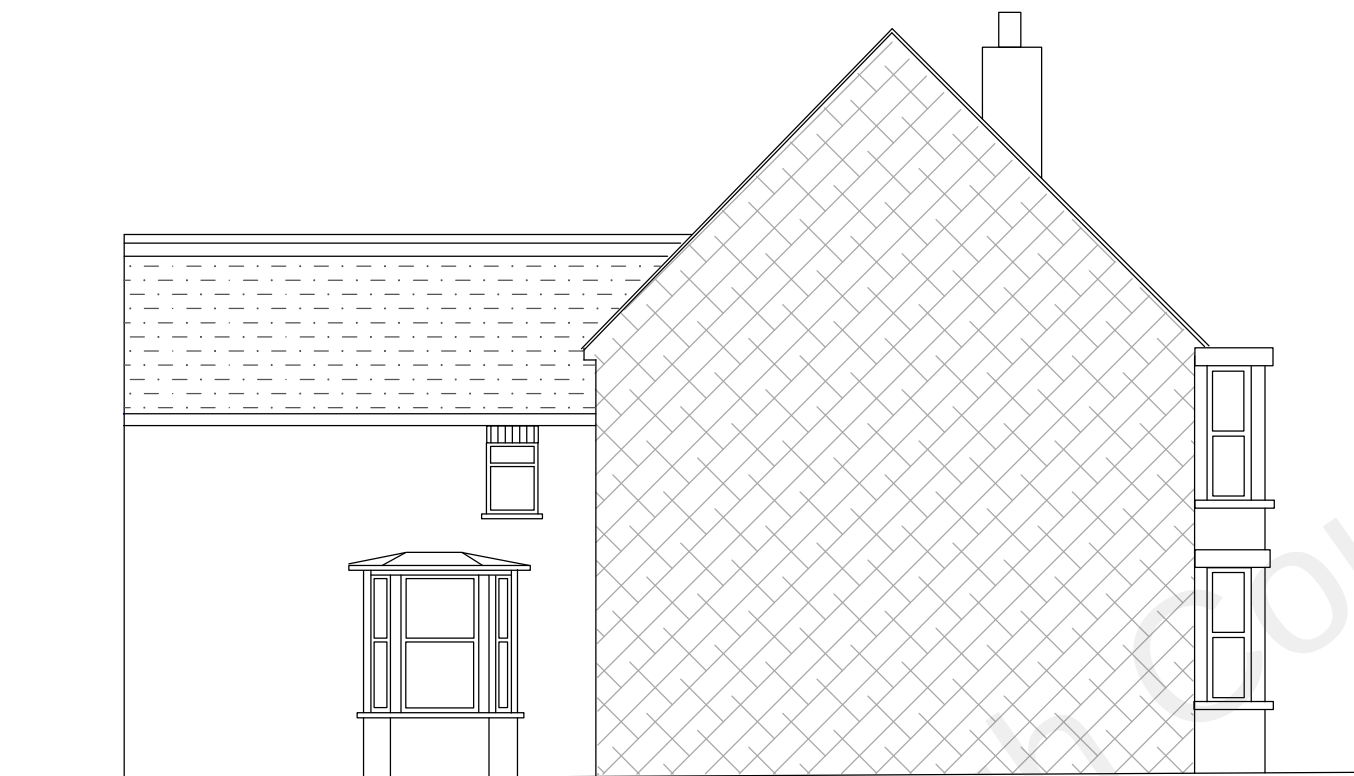


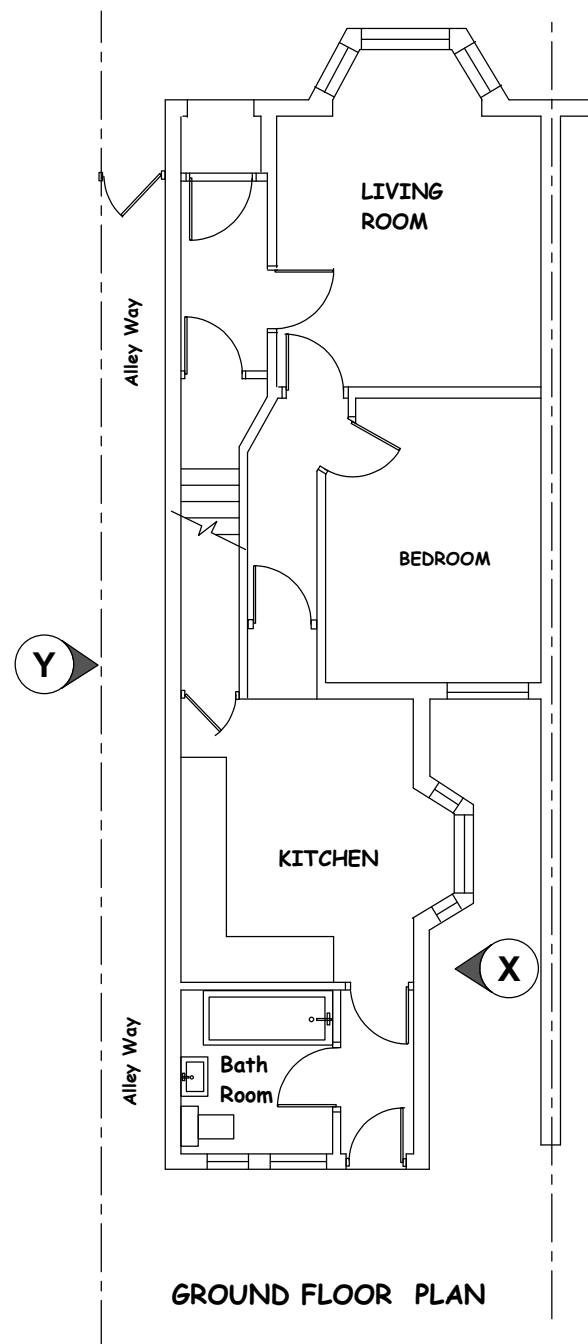


SIDE ELEVATION (View 'X')

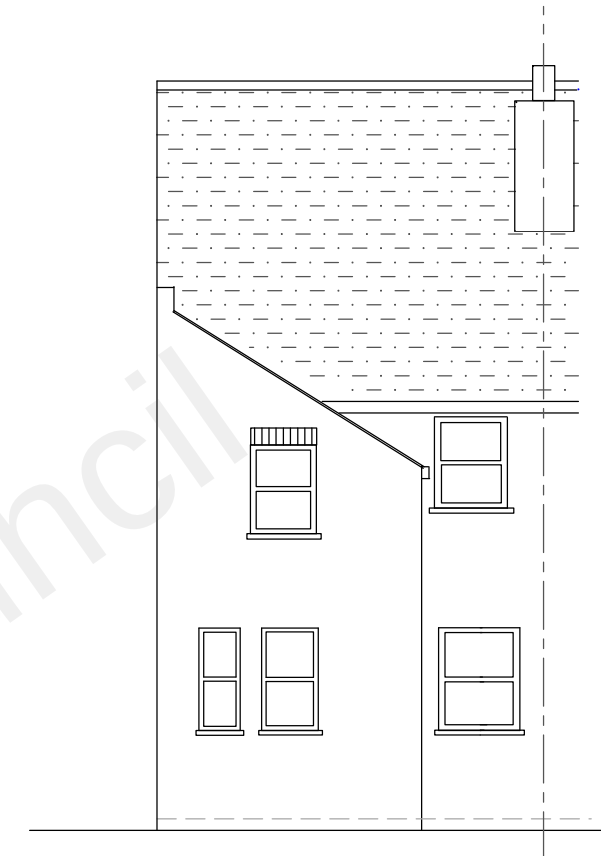


REAR ELEVATION

PLAN & ELEVATIONS Before Extension was built.

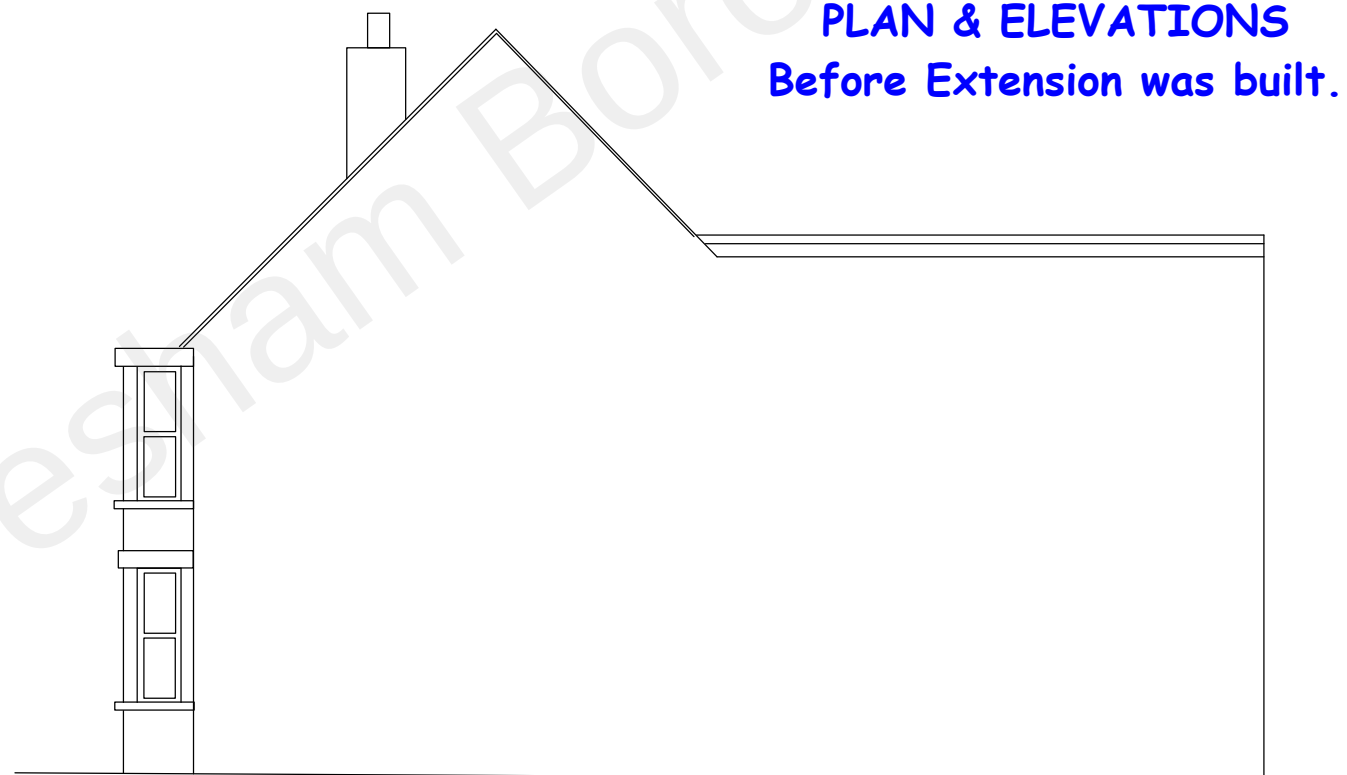

SIDE ELEVATION (View 'Y')

 

Scale: 1 : 100 @ A3 Size
PLAN & ELEVATIONS

See Drg. Nos:
No. 02 (Rev. A) for PROPOSED PLANs & ELEVATIONS
No. 03 (Rev. A) for LOCATION PLANs

RAER SINGL E STOREY EXTENSION
at
22 Wrotham Road, Gravesend
DA11 0PA
For Client: Mr Devinder Harry

Scale: 1 : 100

Date: Apr. 2021

PLANS & ELEVATIONS
Before Extension was built

Drawing No. DSH - 22 - 01 (Rev.A)