



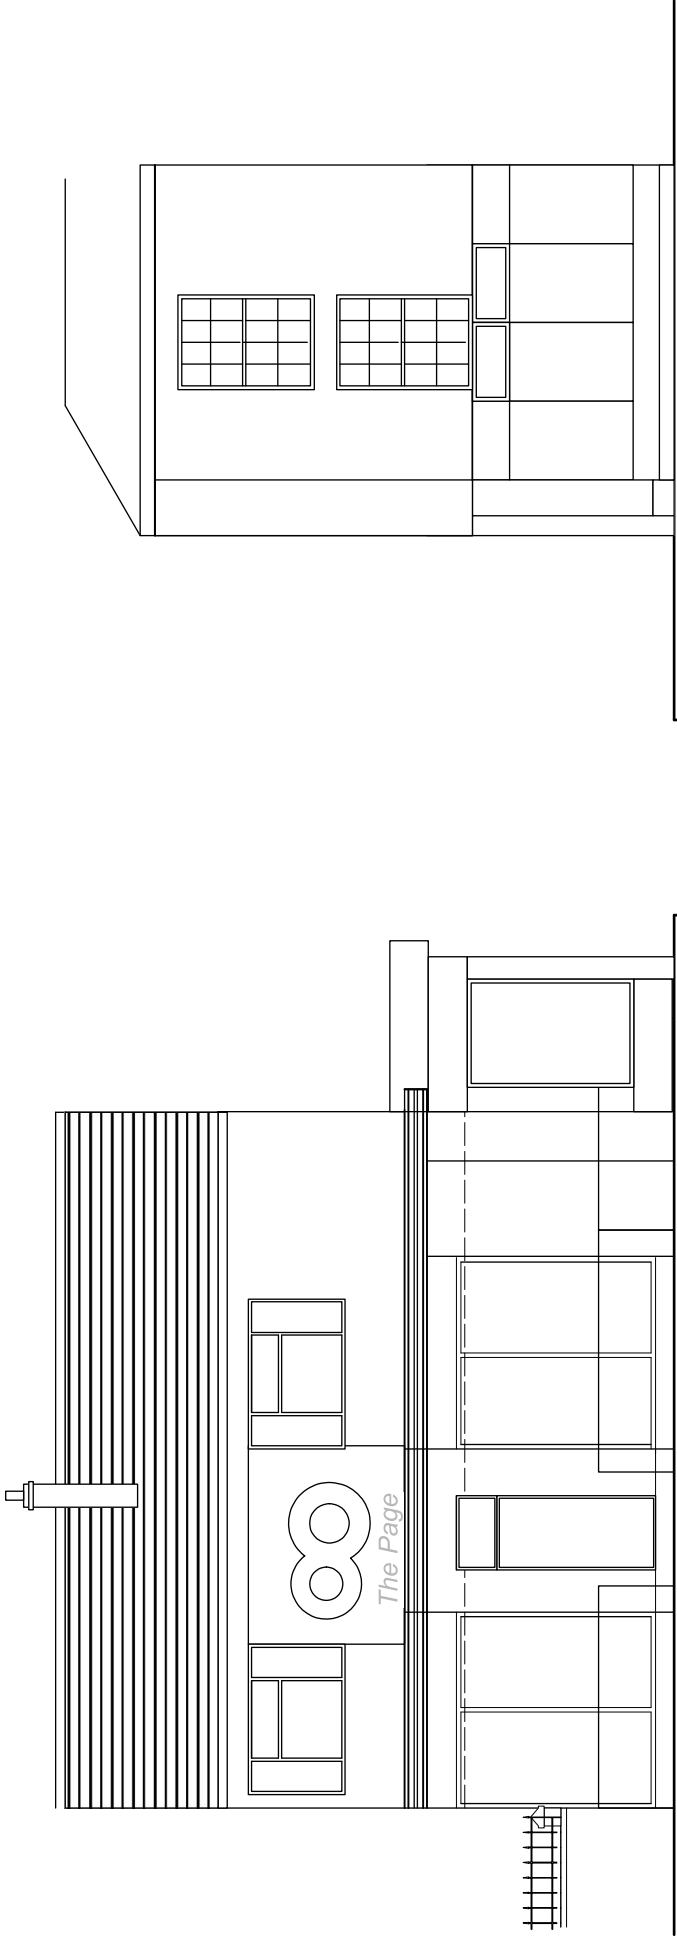

FRONT STREET ELEVATION AS EXISTING

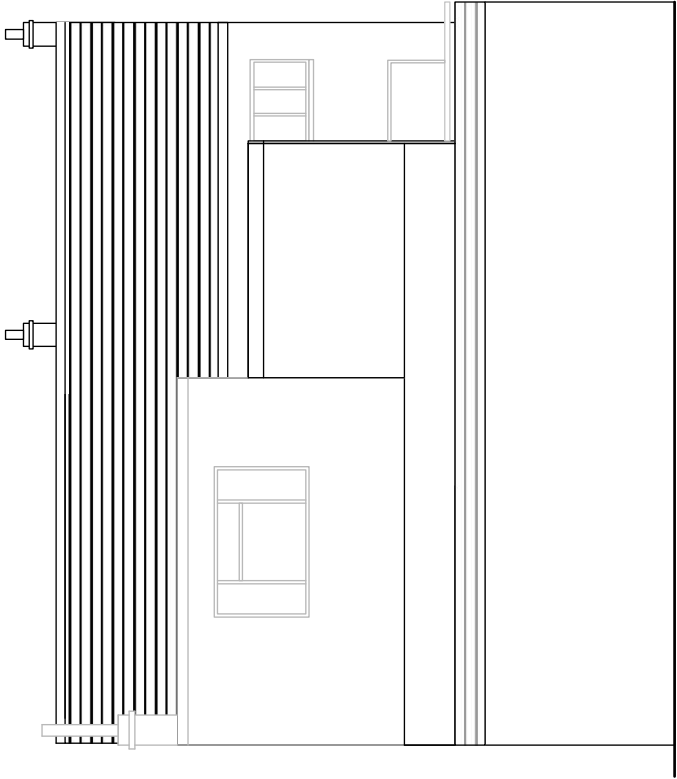

REAR ELEVATION AS EXISTING



SCALE 1:100 @A3

REVISIONS		PLANNING APPLICATION		Project: 1 Parrock Street , London DA12 1EW Client: I & S Hold Ltd T/A The Page	
Revisions			Date	Drawing Title: STREET FRONT ELEVATION & REAR ELEVATION	
A				Drawn LA	Scale 1:100
B				Date SEP 2024	checked
C				Job Number LA/P24/003	Drawing Number LA/P24/003
D				ALL DIMENSIONS TO BE NOTIFIED OF ANY DISCREPANCIES BETWEEN THIS DRAWING AND ANY OTHER BEFORE COMMENCING WORK.	
				ALL DIMENSIONS TO BE CONFIRMED ON SITE PRIOR TO COMMENCEMENT OF CONTRACT	
				PROJECT Architects LA ARCHITECT 144 Rochester road Gravesend Kent DA 12 2HJ	