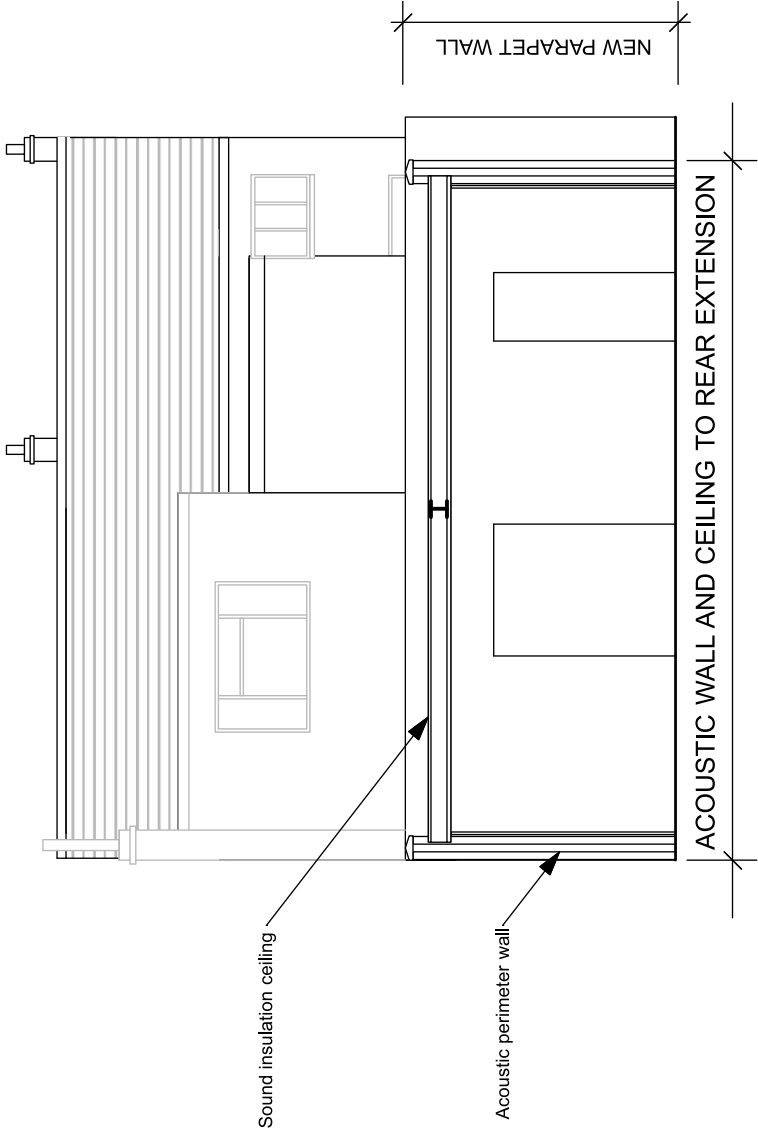
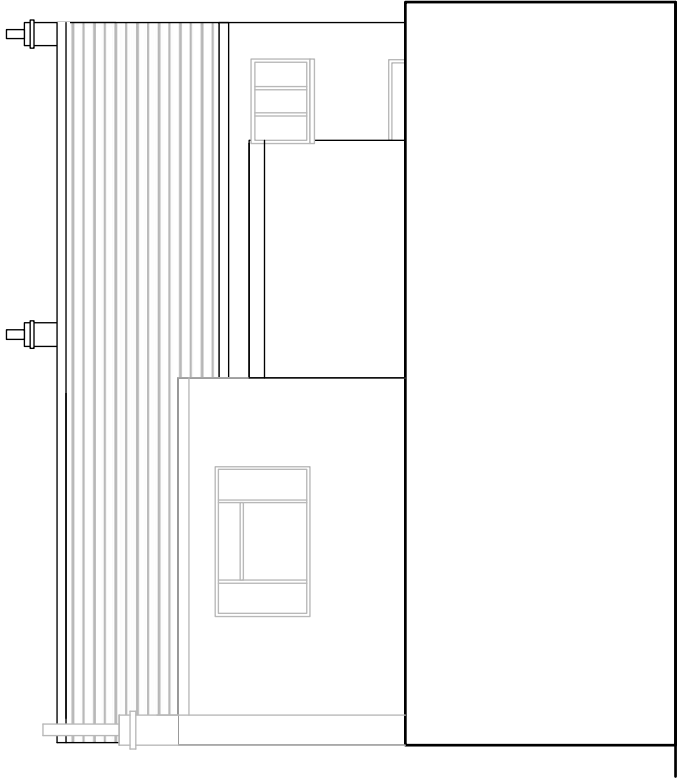


SCALE 1:100 @A3

REVISIONS		PLANNING APPLICATION				Project: 1 Parrock Street , London DA12 1EW Client: I & S Hold Ltd T/A The Page				PROJECT Architects			
Revisions		Date		NOTES.				Drawing Title:		PROPOSED REAR ELEVATION & PROPOSED REAR SECTION			
A		1.DIMENSIONS TO BE CHECKED ON SITE. 2.DIMENSIONS ARE TAKEN TO STRUCTURAL SURFACES OR CENTRE LINED AND NOT INCLUDE FINISHES EXCEPT WHERE OTHERWISE STATED. 3. ARCHITECT TO BE NOTIFIED OF ANY DISCREPANCIES BETWEEN THIS DRAWING AND ANY OTHER BEFORE COMMENCING WORK.				Drawn	LA	Date	SEP 2024	Scale	1:100	checked	
B						Job Number		COPYRIGHT RESERVED		Drawing Number		LA/P24/ 012	
C													
D		ALL DIMENSIONS TO BE CONFIRMED ON SITE PRIOR TO COMMENCEMENT OF CONTRACT											

LA ARCHITECT
144 Rochester road
Gravesend Kent
DA 12 2HU