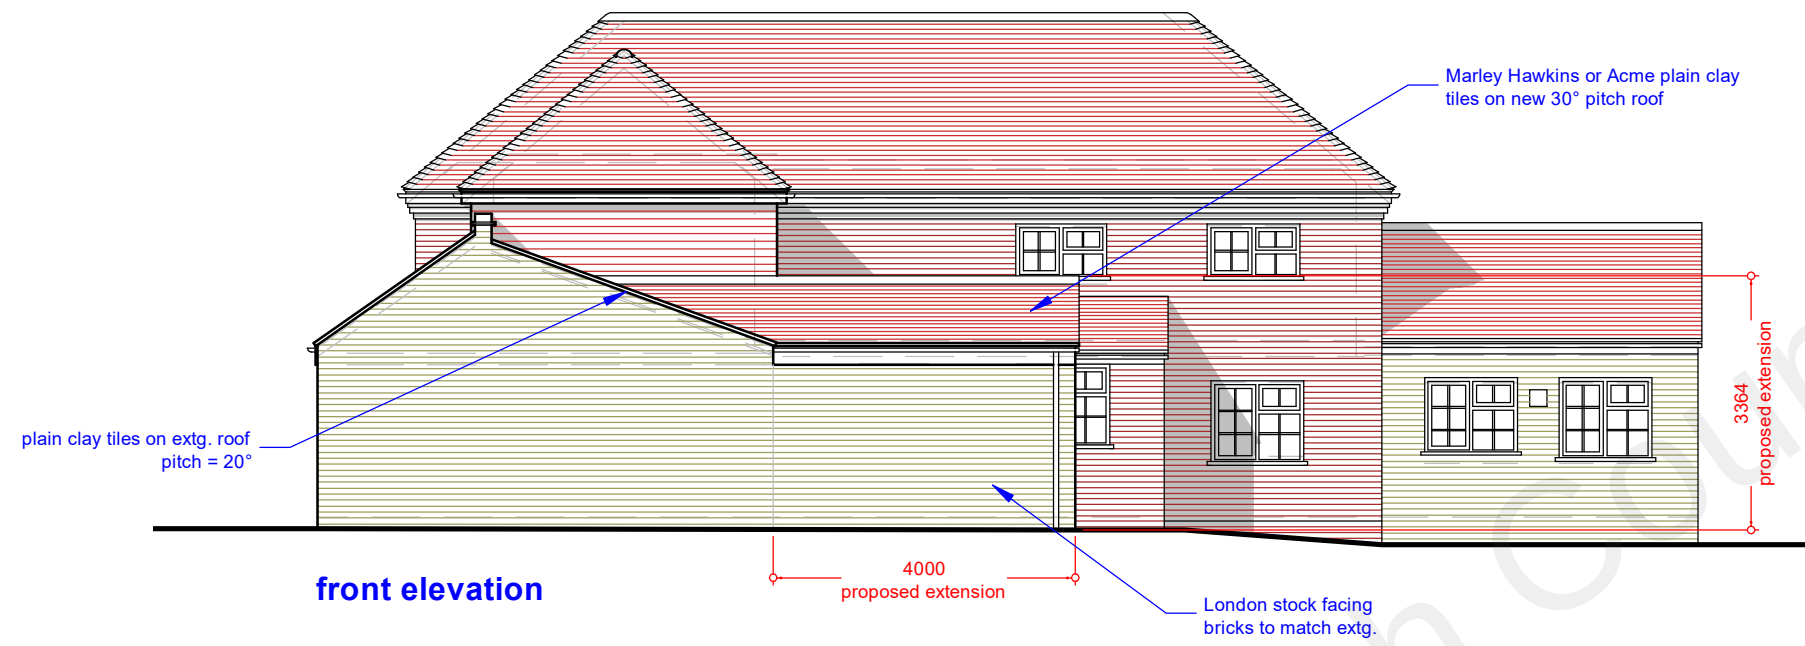


SCHEME / SHEET		
The Barn, Evenden Farm, Wrotham Road, Meopham, DA13 0JE: Mr & Mrs I. Falconer Front & Rear Elevations As Proposed		
SCALE	DATE	DRAWING NUMBER
1:100	September 2021	526/PL03
©	This drawing remains the property of the Architect and may not be reproduced in whole or part without his written permission.	

JEREMY S. ISHERWOOD
B. Sc. (hons), B. Arch. (Wales), R.I.B.A.
Chartered Architect
34 Chalky Bank, Gravesend, Kent,
DA11 7NY Telephone / Fax: 01474-533793