


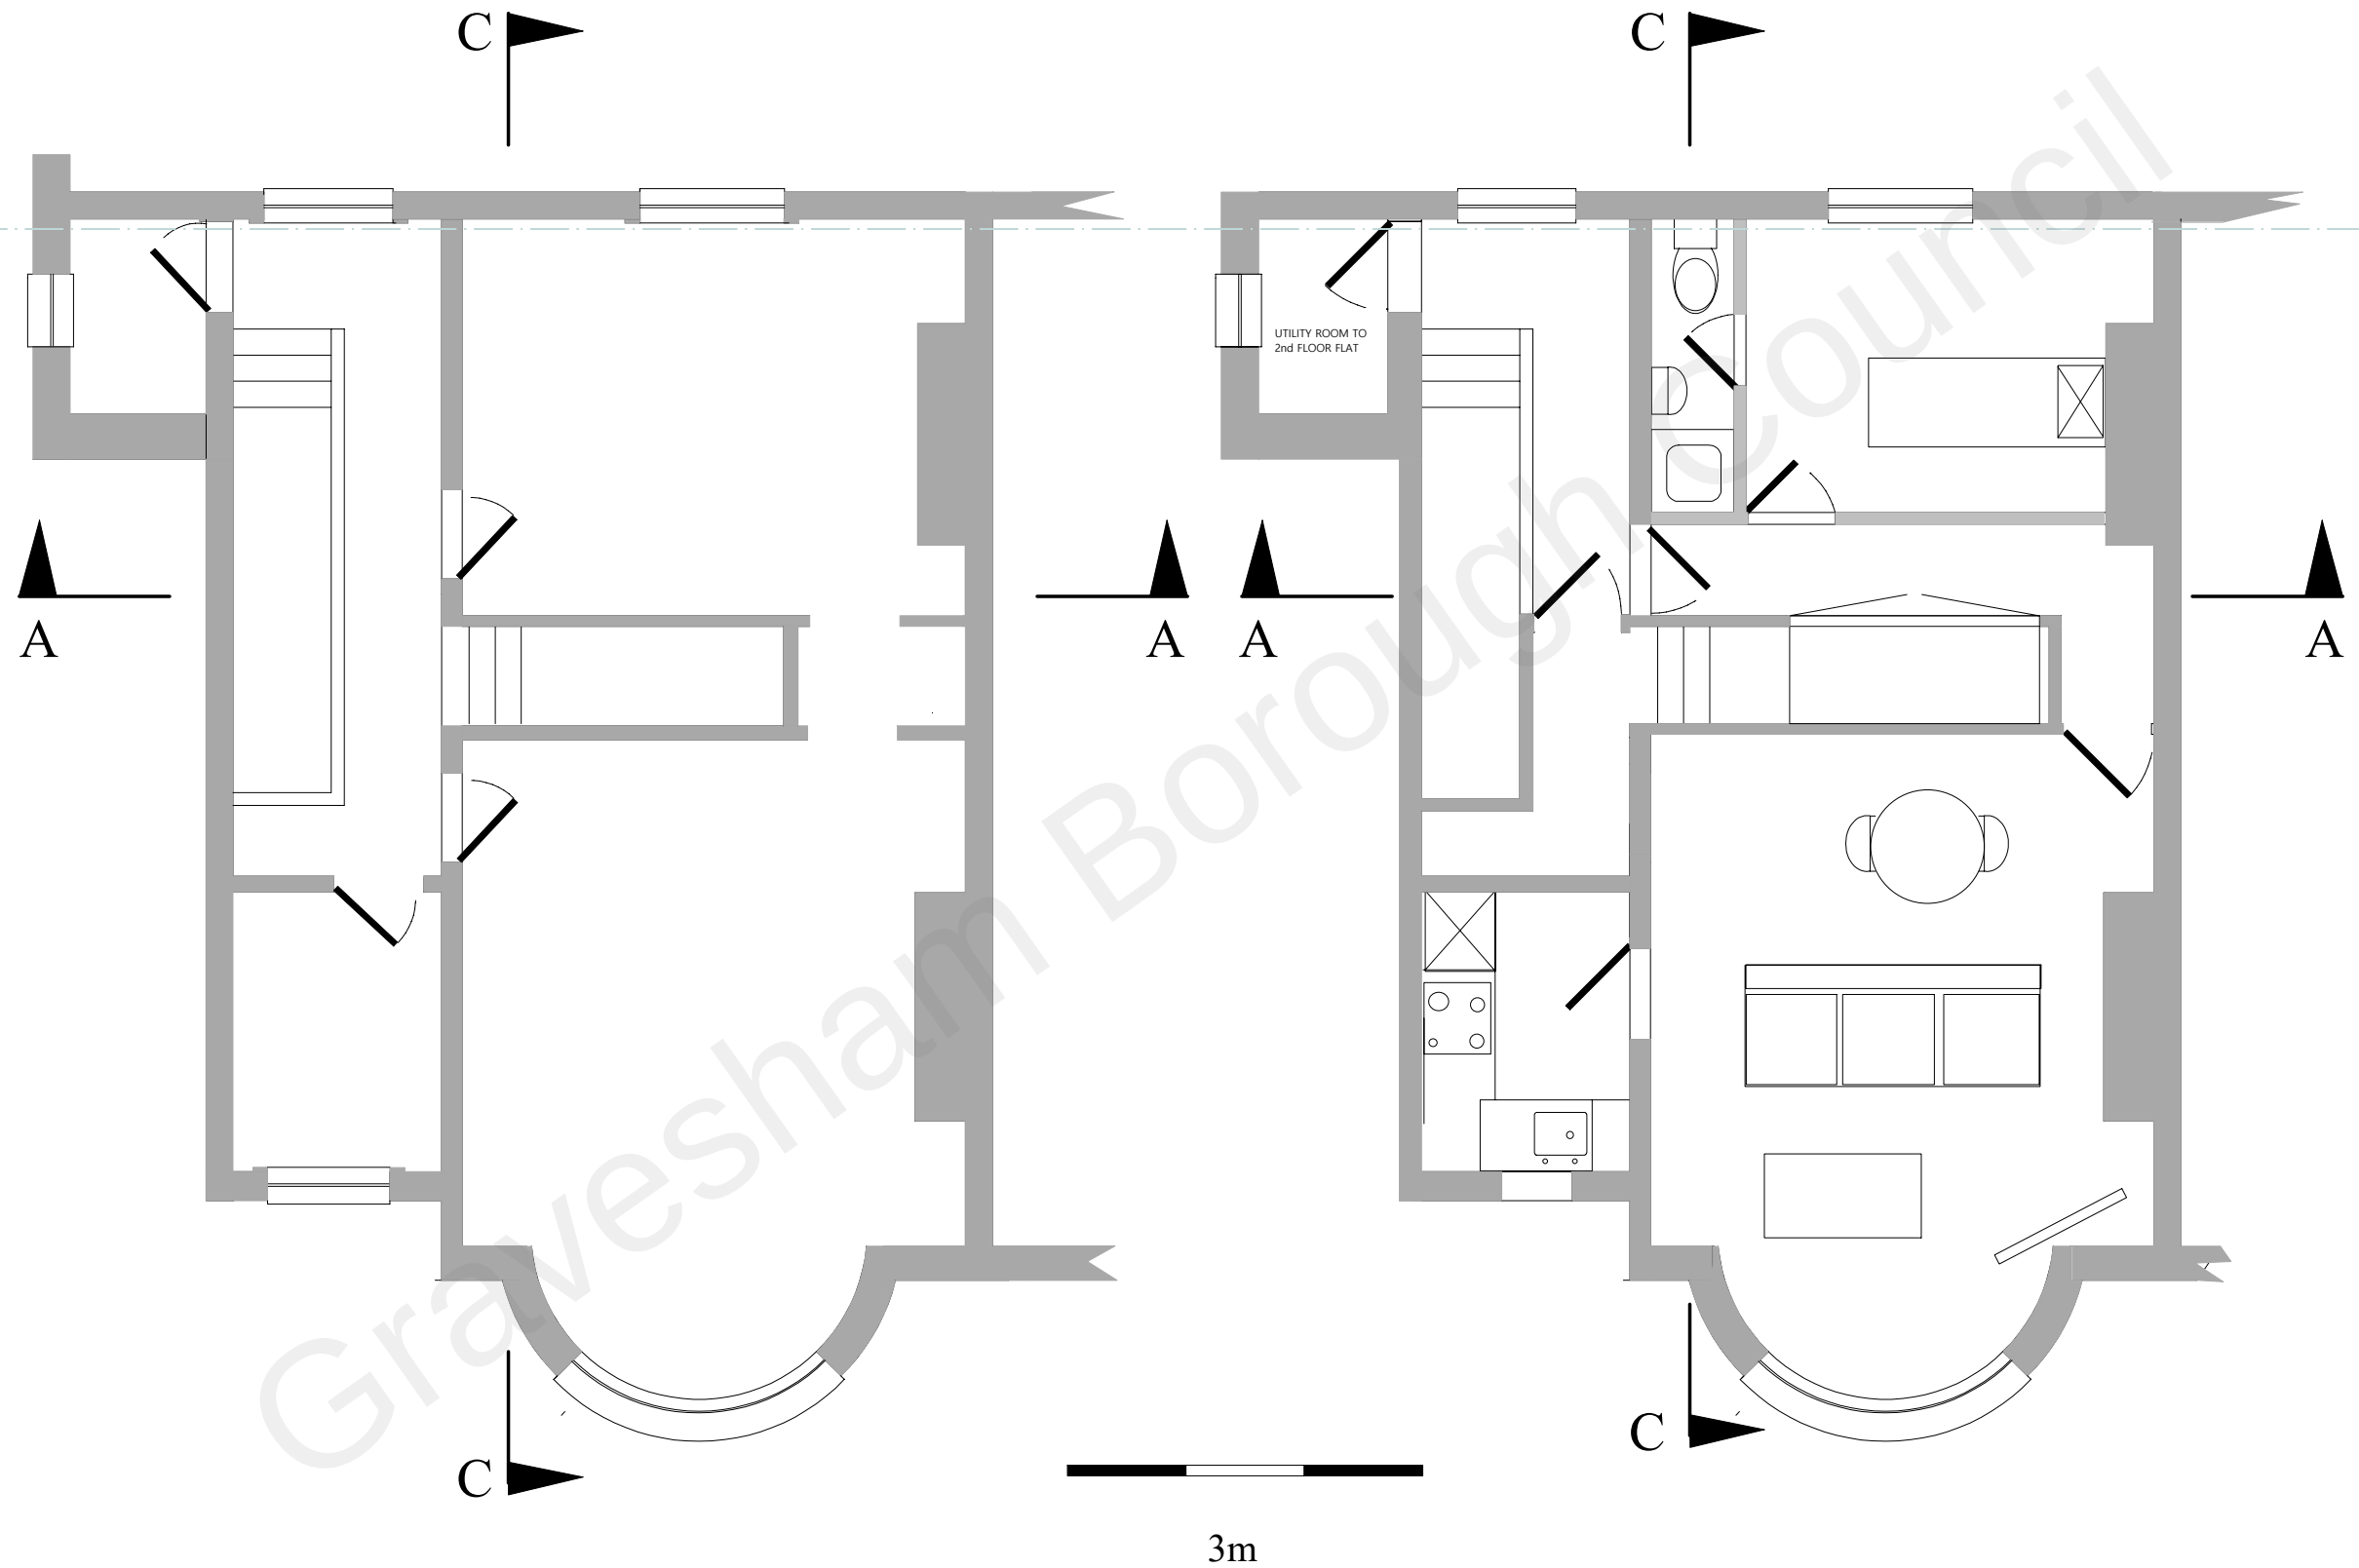

196 & 197 PARROCK STREET
SECOND FLOOR PLAN
EXISTING AND PROPOSED

Scale 1:50@A3

Drawing Number	Revision	Date
PS 016	0	18/08/2022