




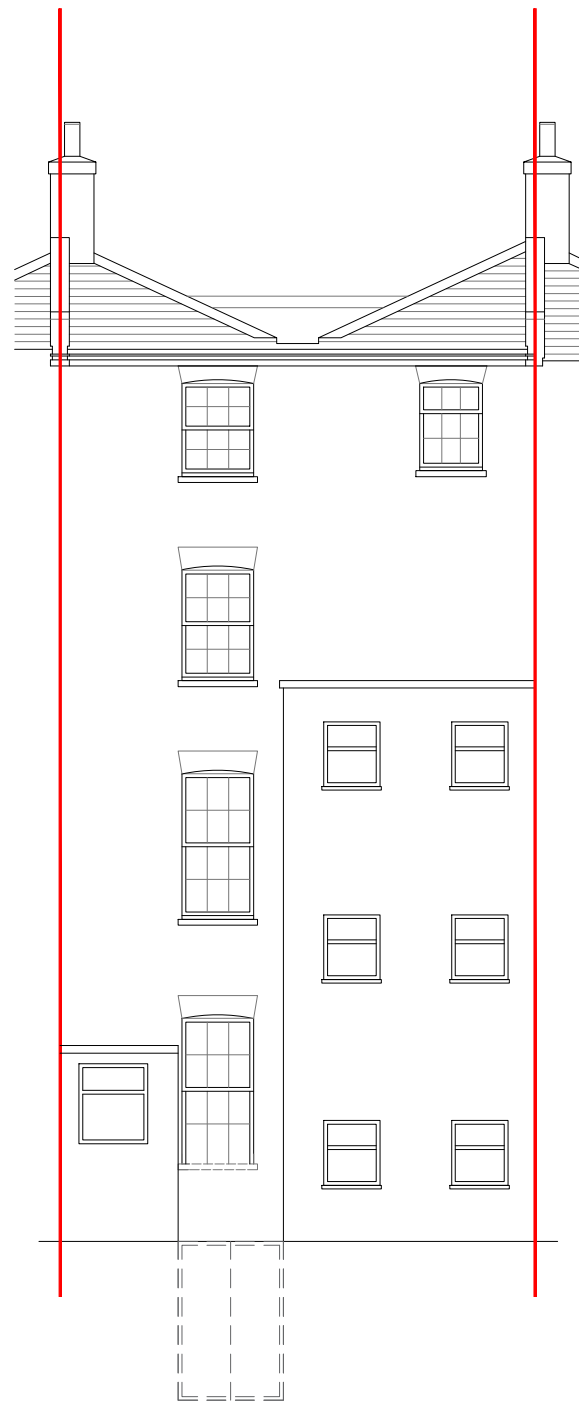

Existing Rear Elevation

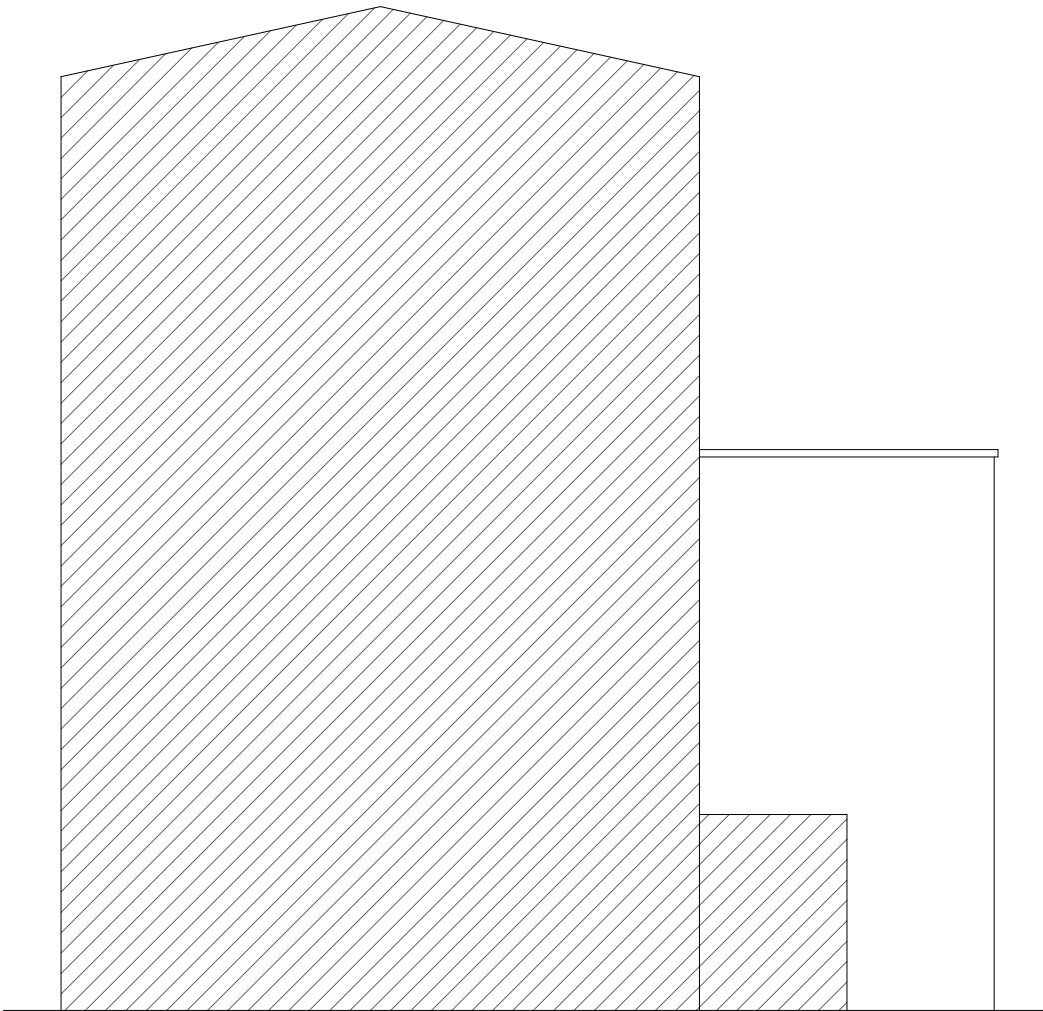

Existing South Elevation

 


e - info@dreamdesigndevelop.co.uk
m - 07500444330

Site:
20 Harmer Street
Gravesend
Kent
DA12 2AX

Title:
Existing Elevations

Scale at A3:
1:100
Drawing no.:
004

Date:
11/12/2023
Revision:
A