



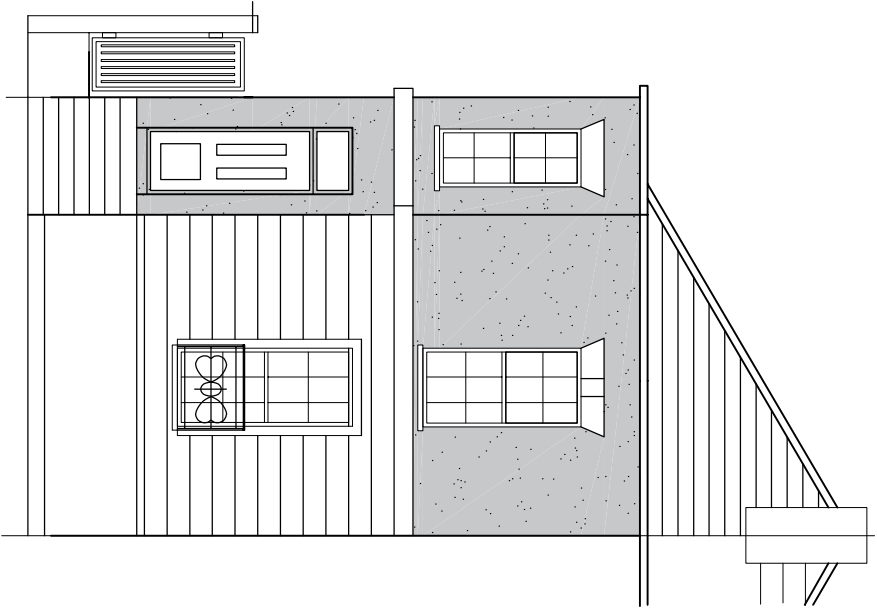

Proposed Front Elevation
(no change to front elevation)

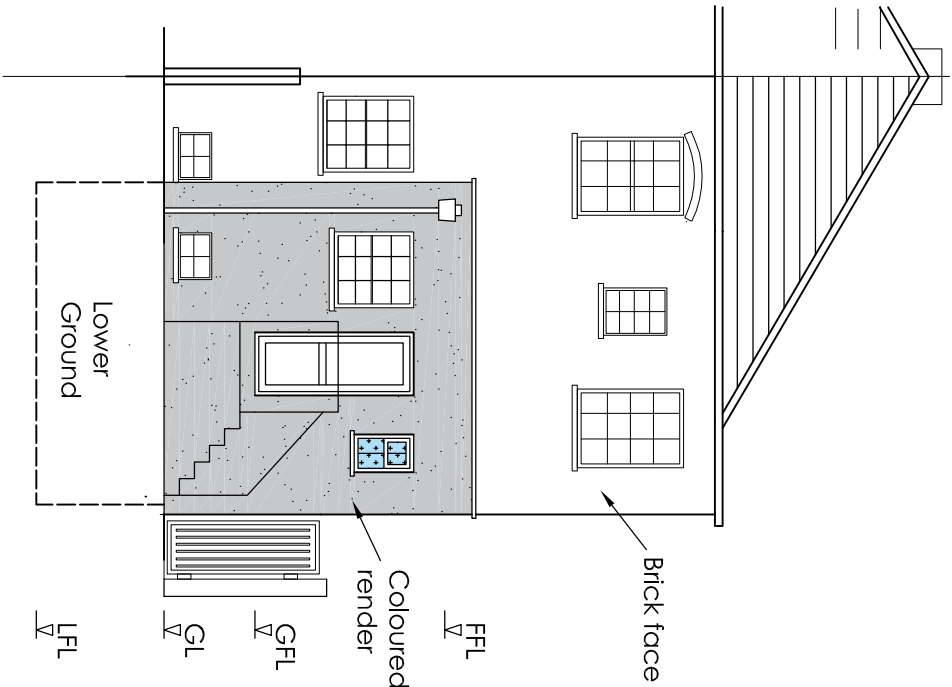

Proposed Rear Elevation

Project				H Channa			
Mr Singh 3 Cambrian Grove Gravesend Kent DA11 0PU Rear Extension, Porch and Side Extension above new Porch				Picaroons Maidstone Road Platt Kent TN15 8LB Tel: 07828277909 E-mail: hbechanna@tiscali.co.uk			
				C	Remove front extension	Mar 25	Drawn HC
				B	Reduce extension depth and add parapet wall with flat roof	Jan 25	
Drawing Title				A	Revised rear extension roof	Dec 24	Date
Proposed Front and Rear Elevations				Rev	Description		Scale 1:100
							Drawing No. 3CG/A3/05C