




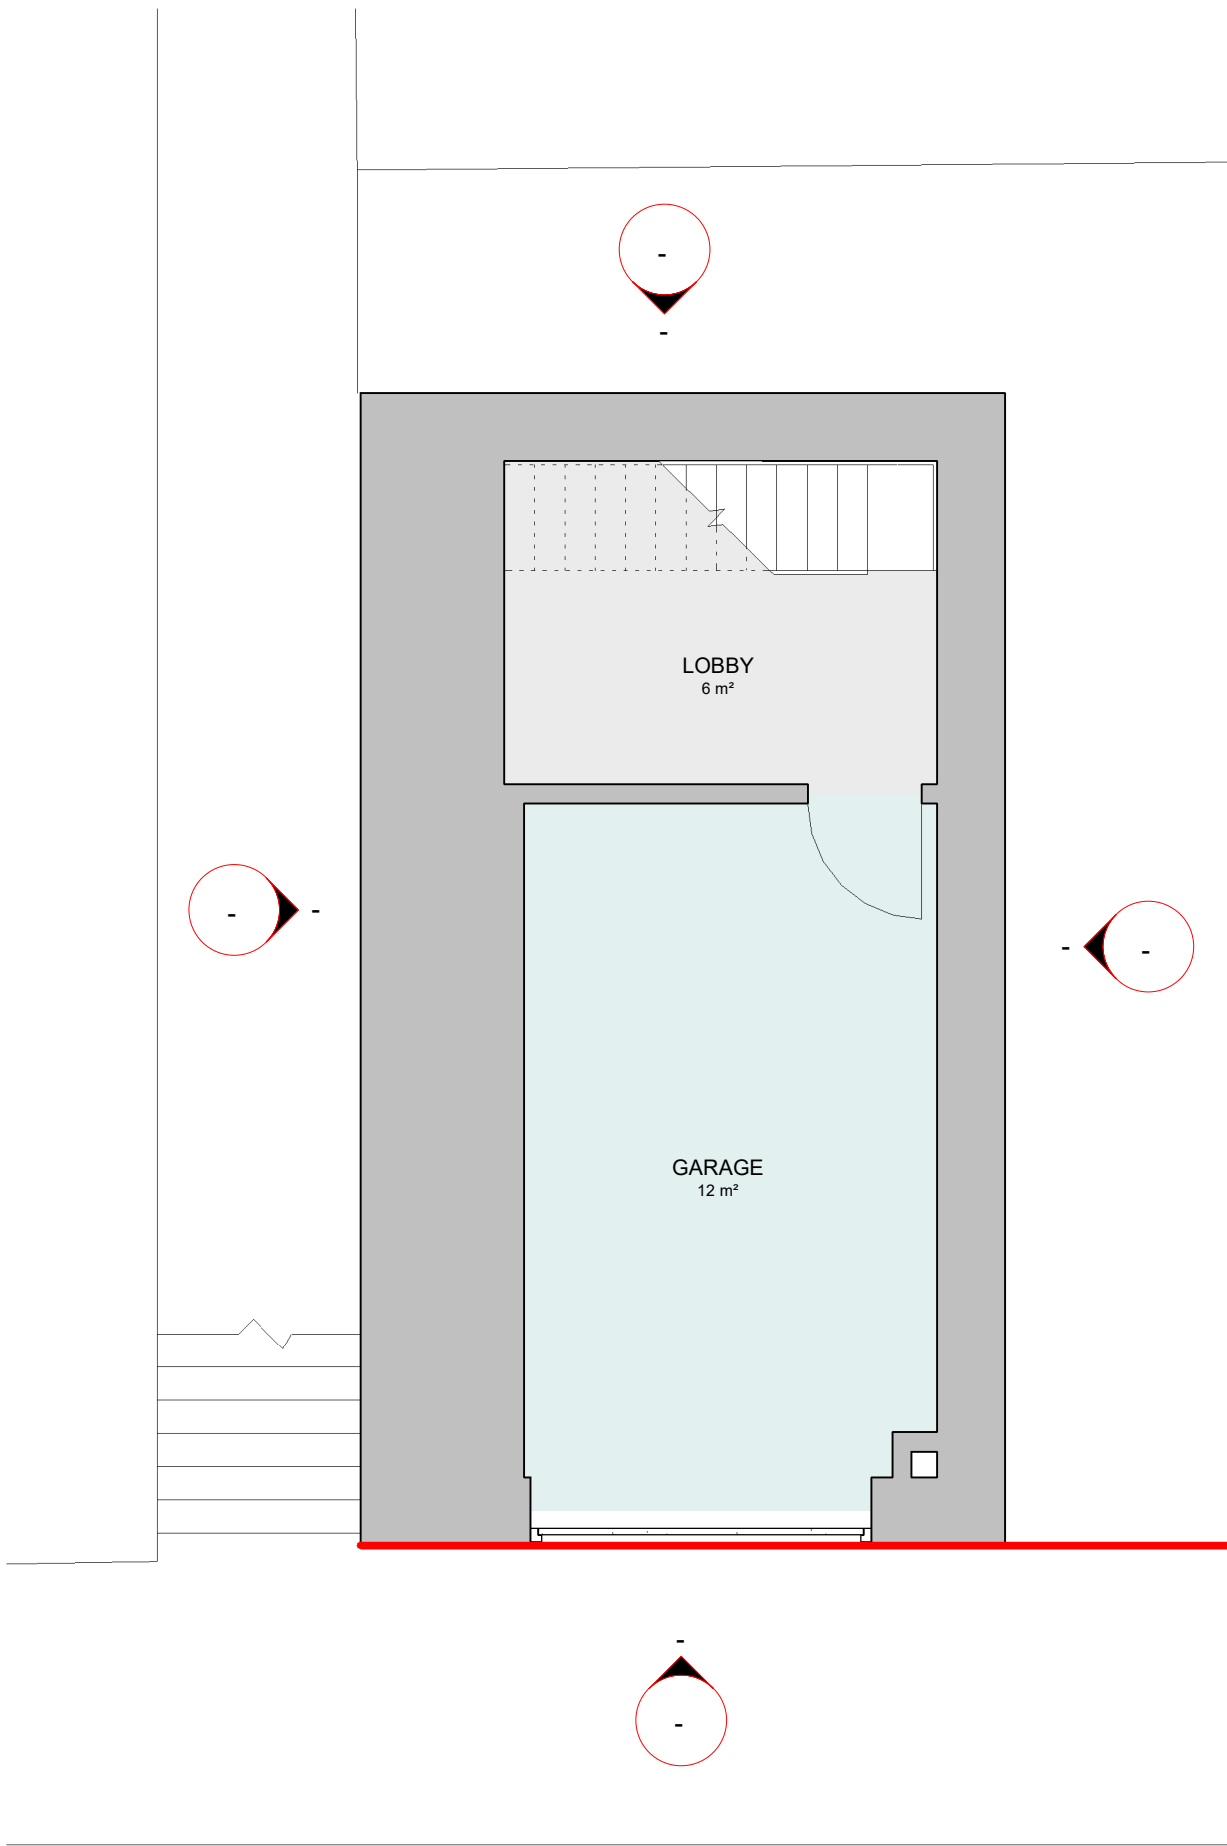



1 Existing Ground Floor Plan 1 : 50

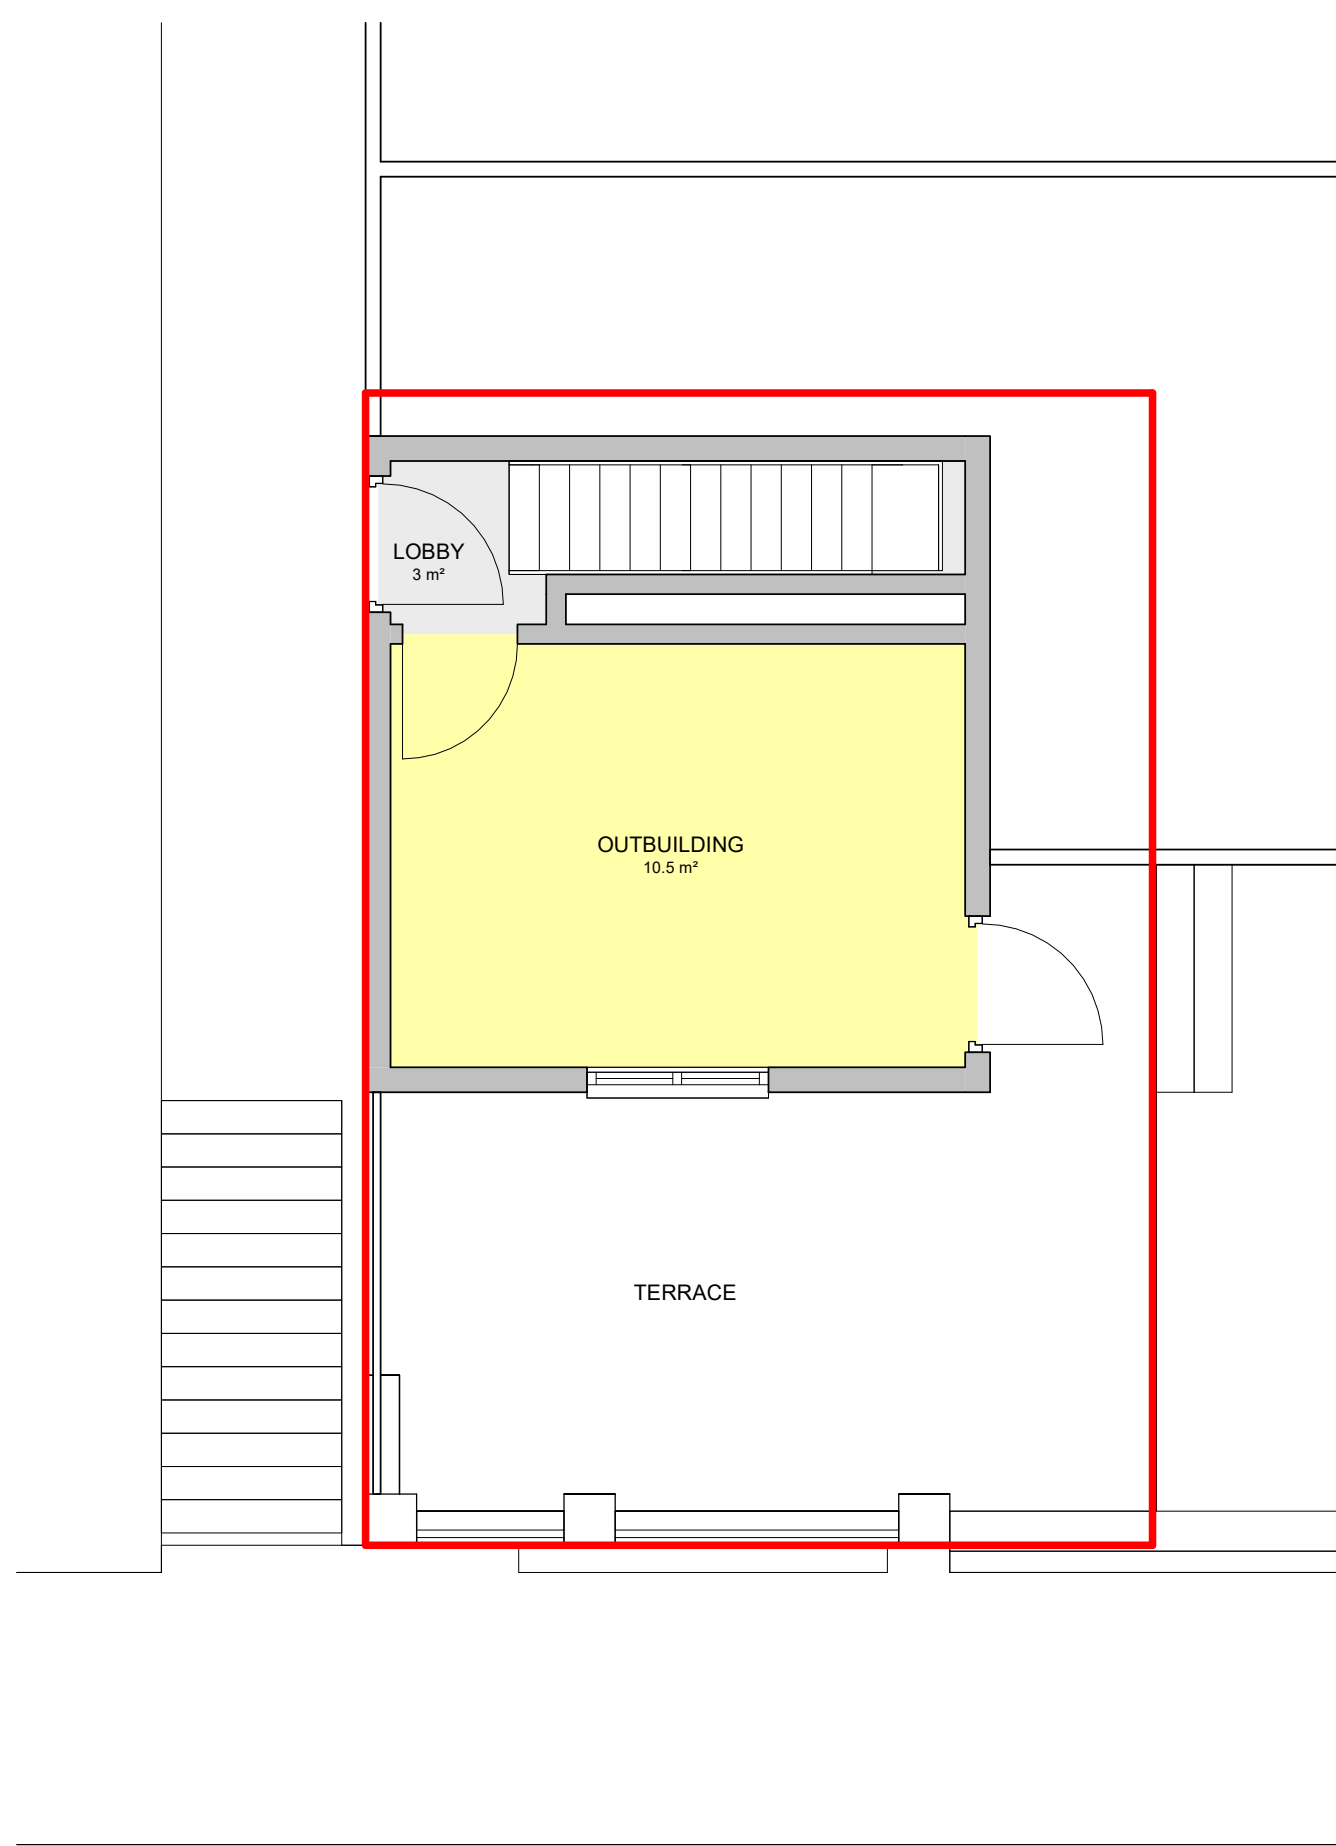

2 Existing First Floor Plan 1 : 50

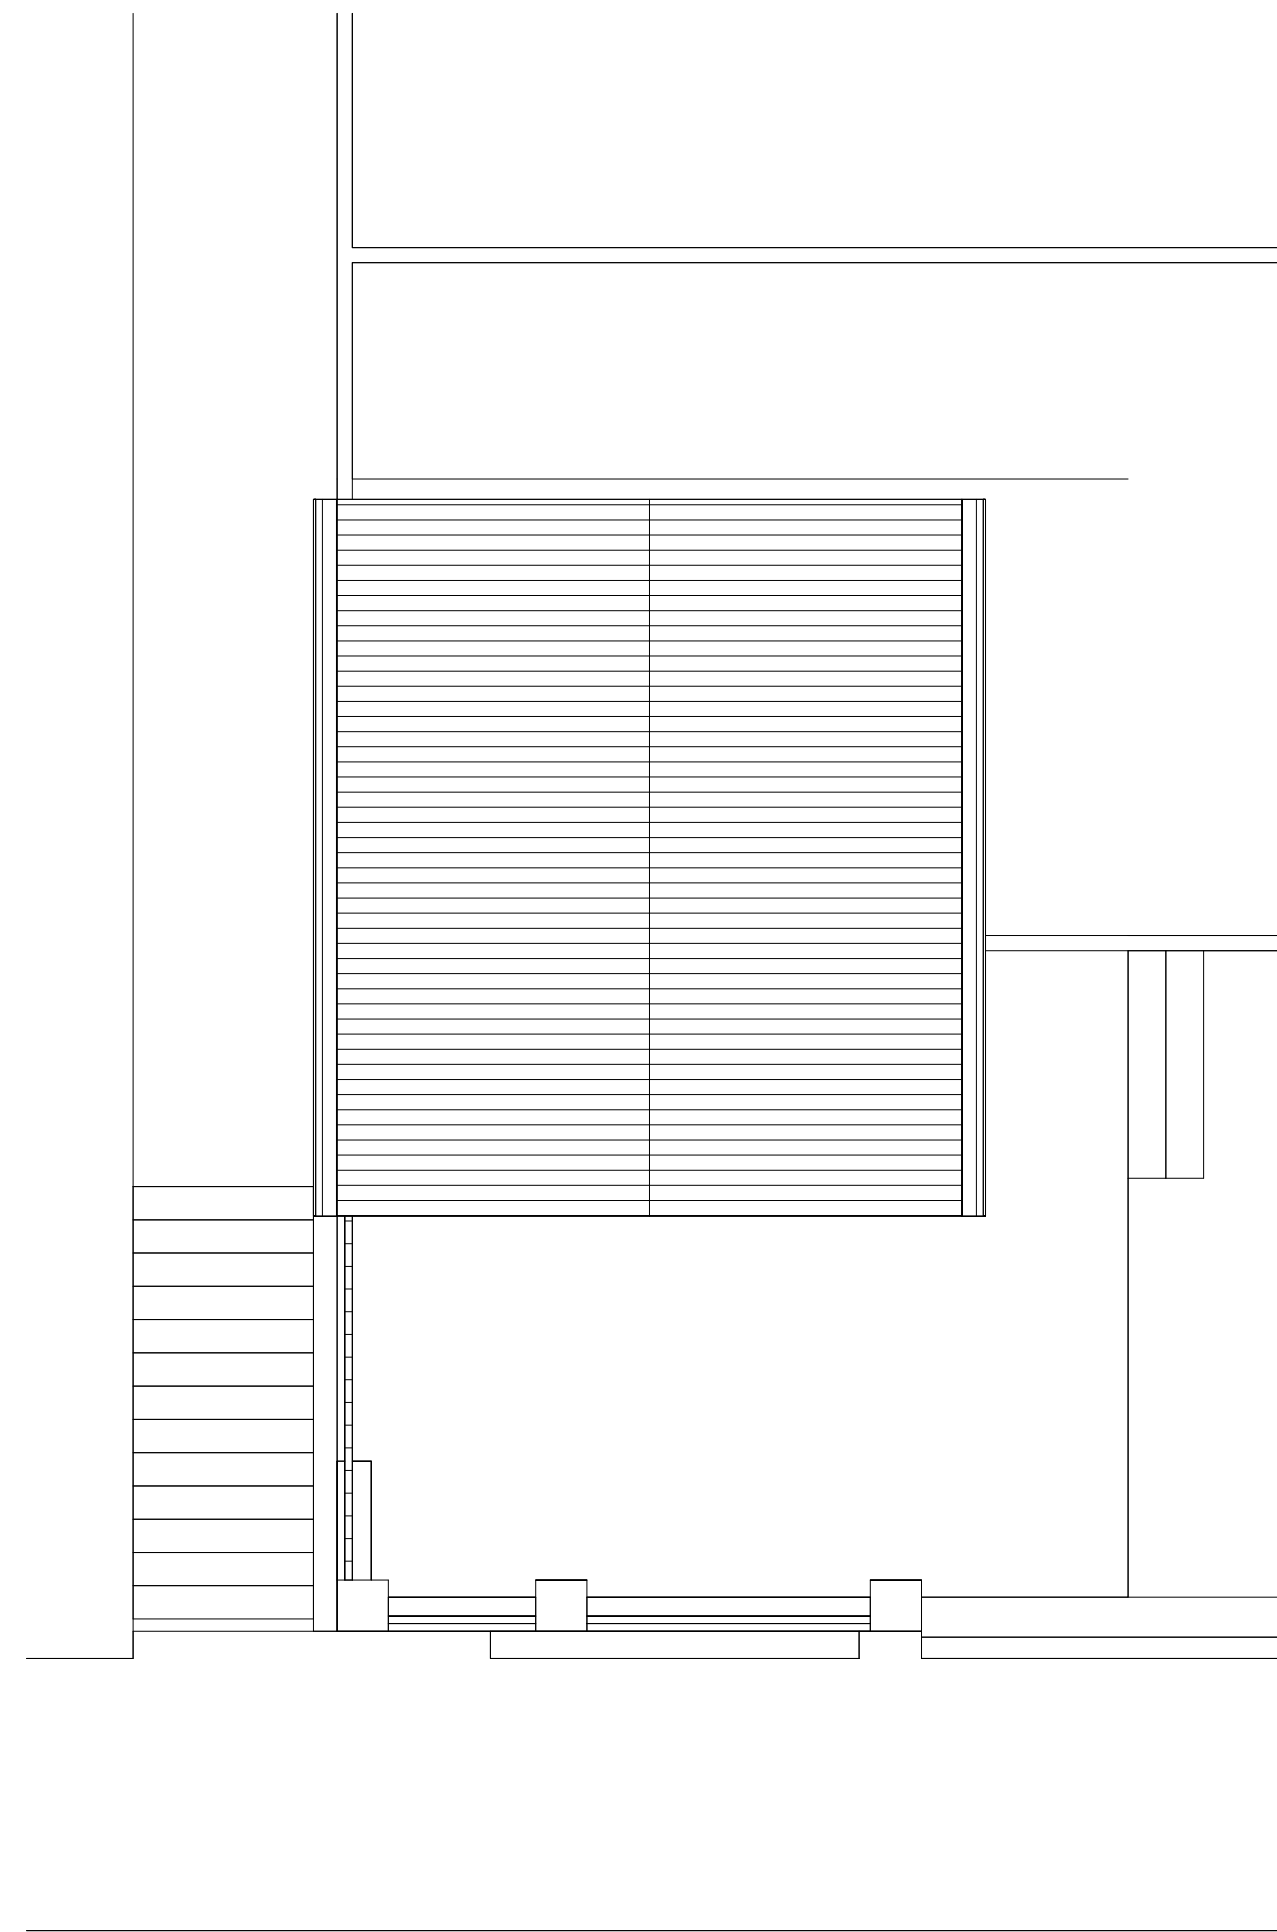

3 Existing Roof Plan 1 : 50

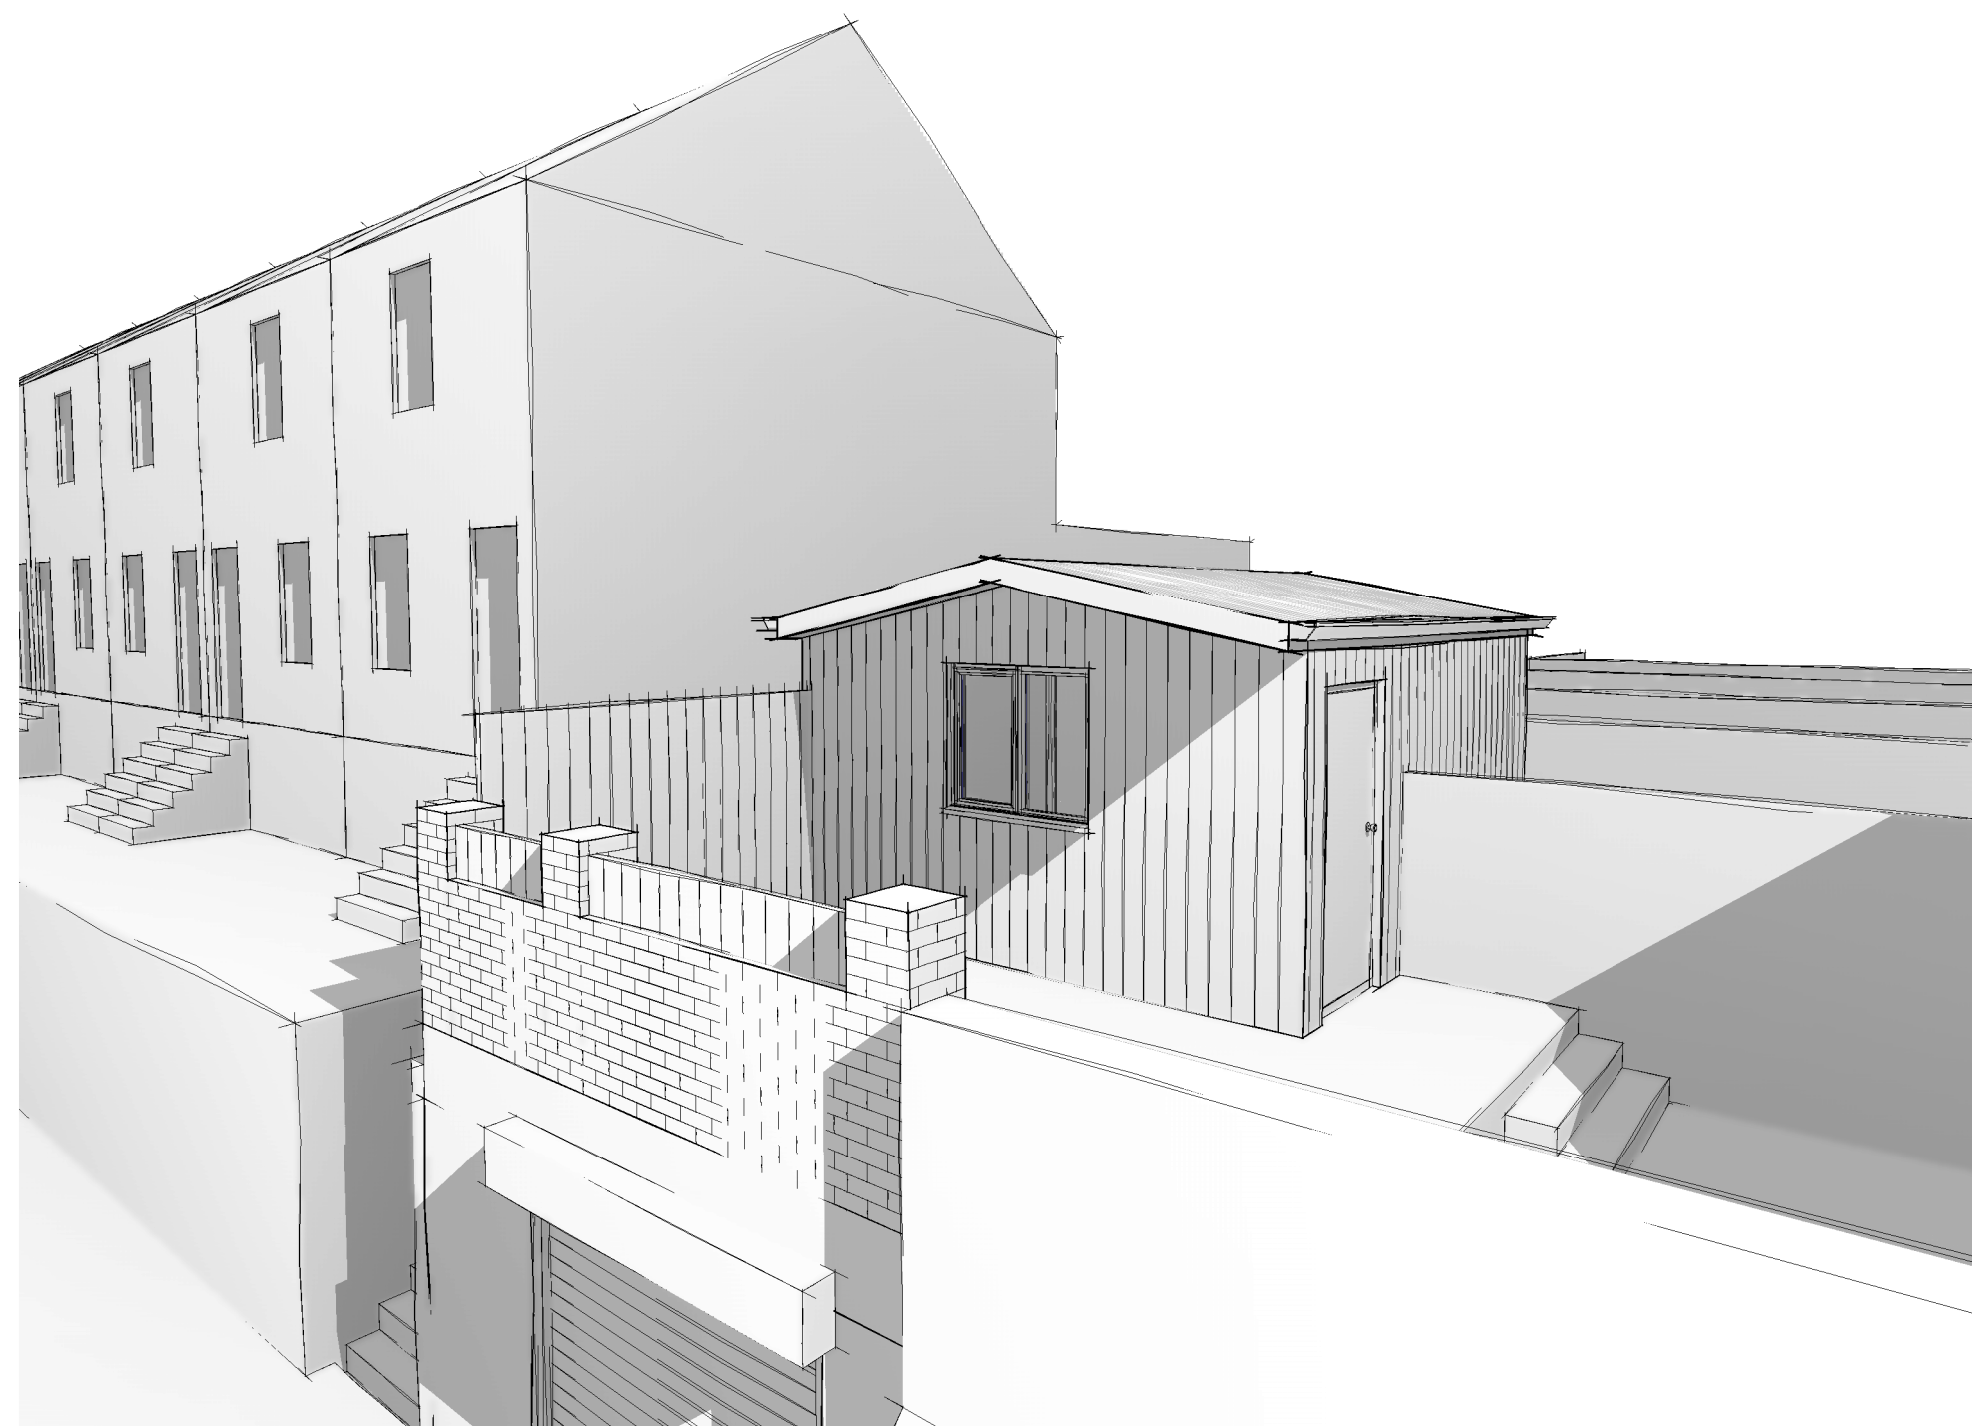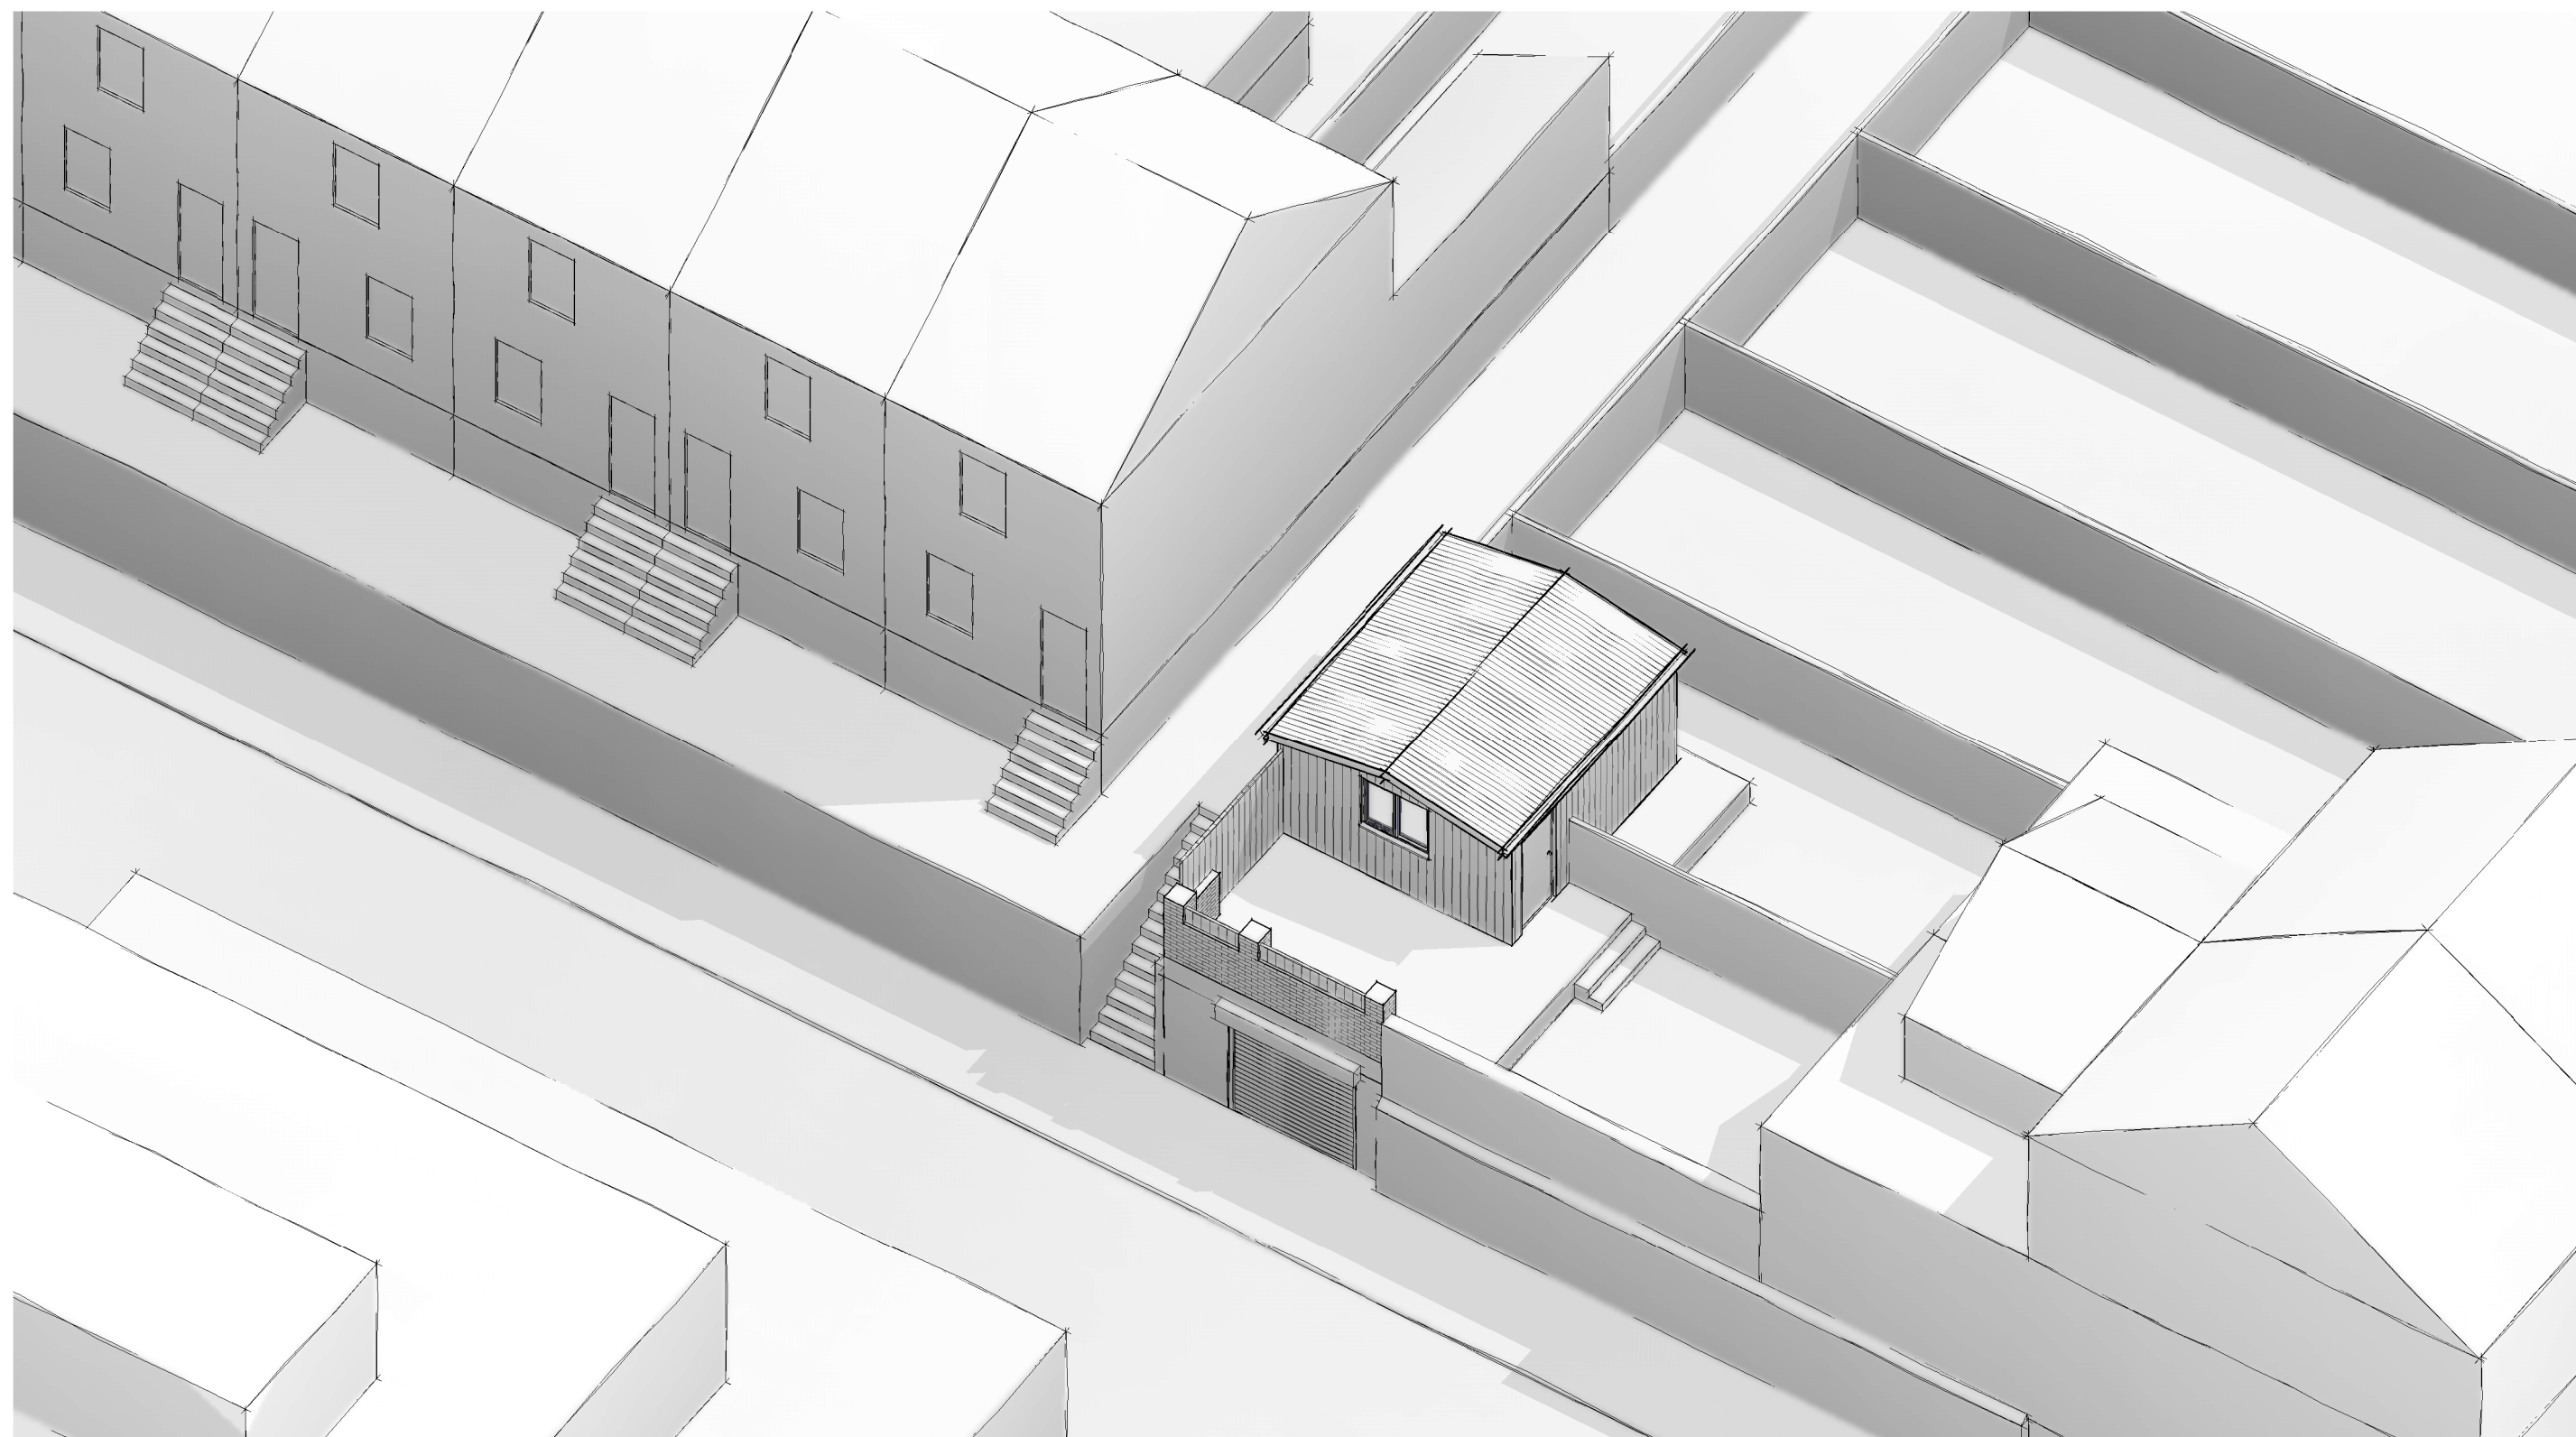

rev	revision details	date
A	For Information	29/06/24

NOTES:
THIS DRAWING IS INDICATIVE ONLY AND MUST NOT BE REPRODUCED WITHOUT PERMISSION.
THIS DRAWING IS FOR PLANNING PURPOSES ONLY AND MUST NOT BE USED FOR ANY OTHER PURPOSES.
THE CONTRACTOR IS RESPONSIBLE FOR CHECKING DIMENSIONS ON SITE PRIOR TO BUILDING OR FABRICATION.

SCALE 1: 20
1m 2m
SCALE 1: 60
4 cm
1m 4m
SCALE 1: 500
10m 40m
SCALE 1: 1250
25m 100m



key	risk
Job title 11 Station Rd Northfleet, Gravesend DA11 9DY	
drawing title Existing Floor Plans and Elevations	
job no. 155	drawing no. 101
scale @A1	revision A
Issued to Kay	Drawn by ALC