
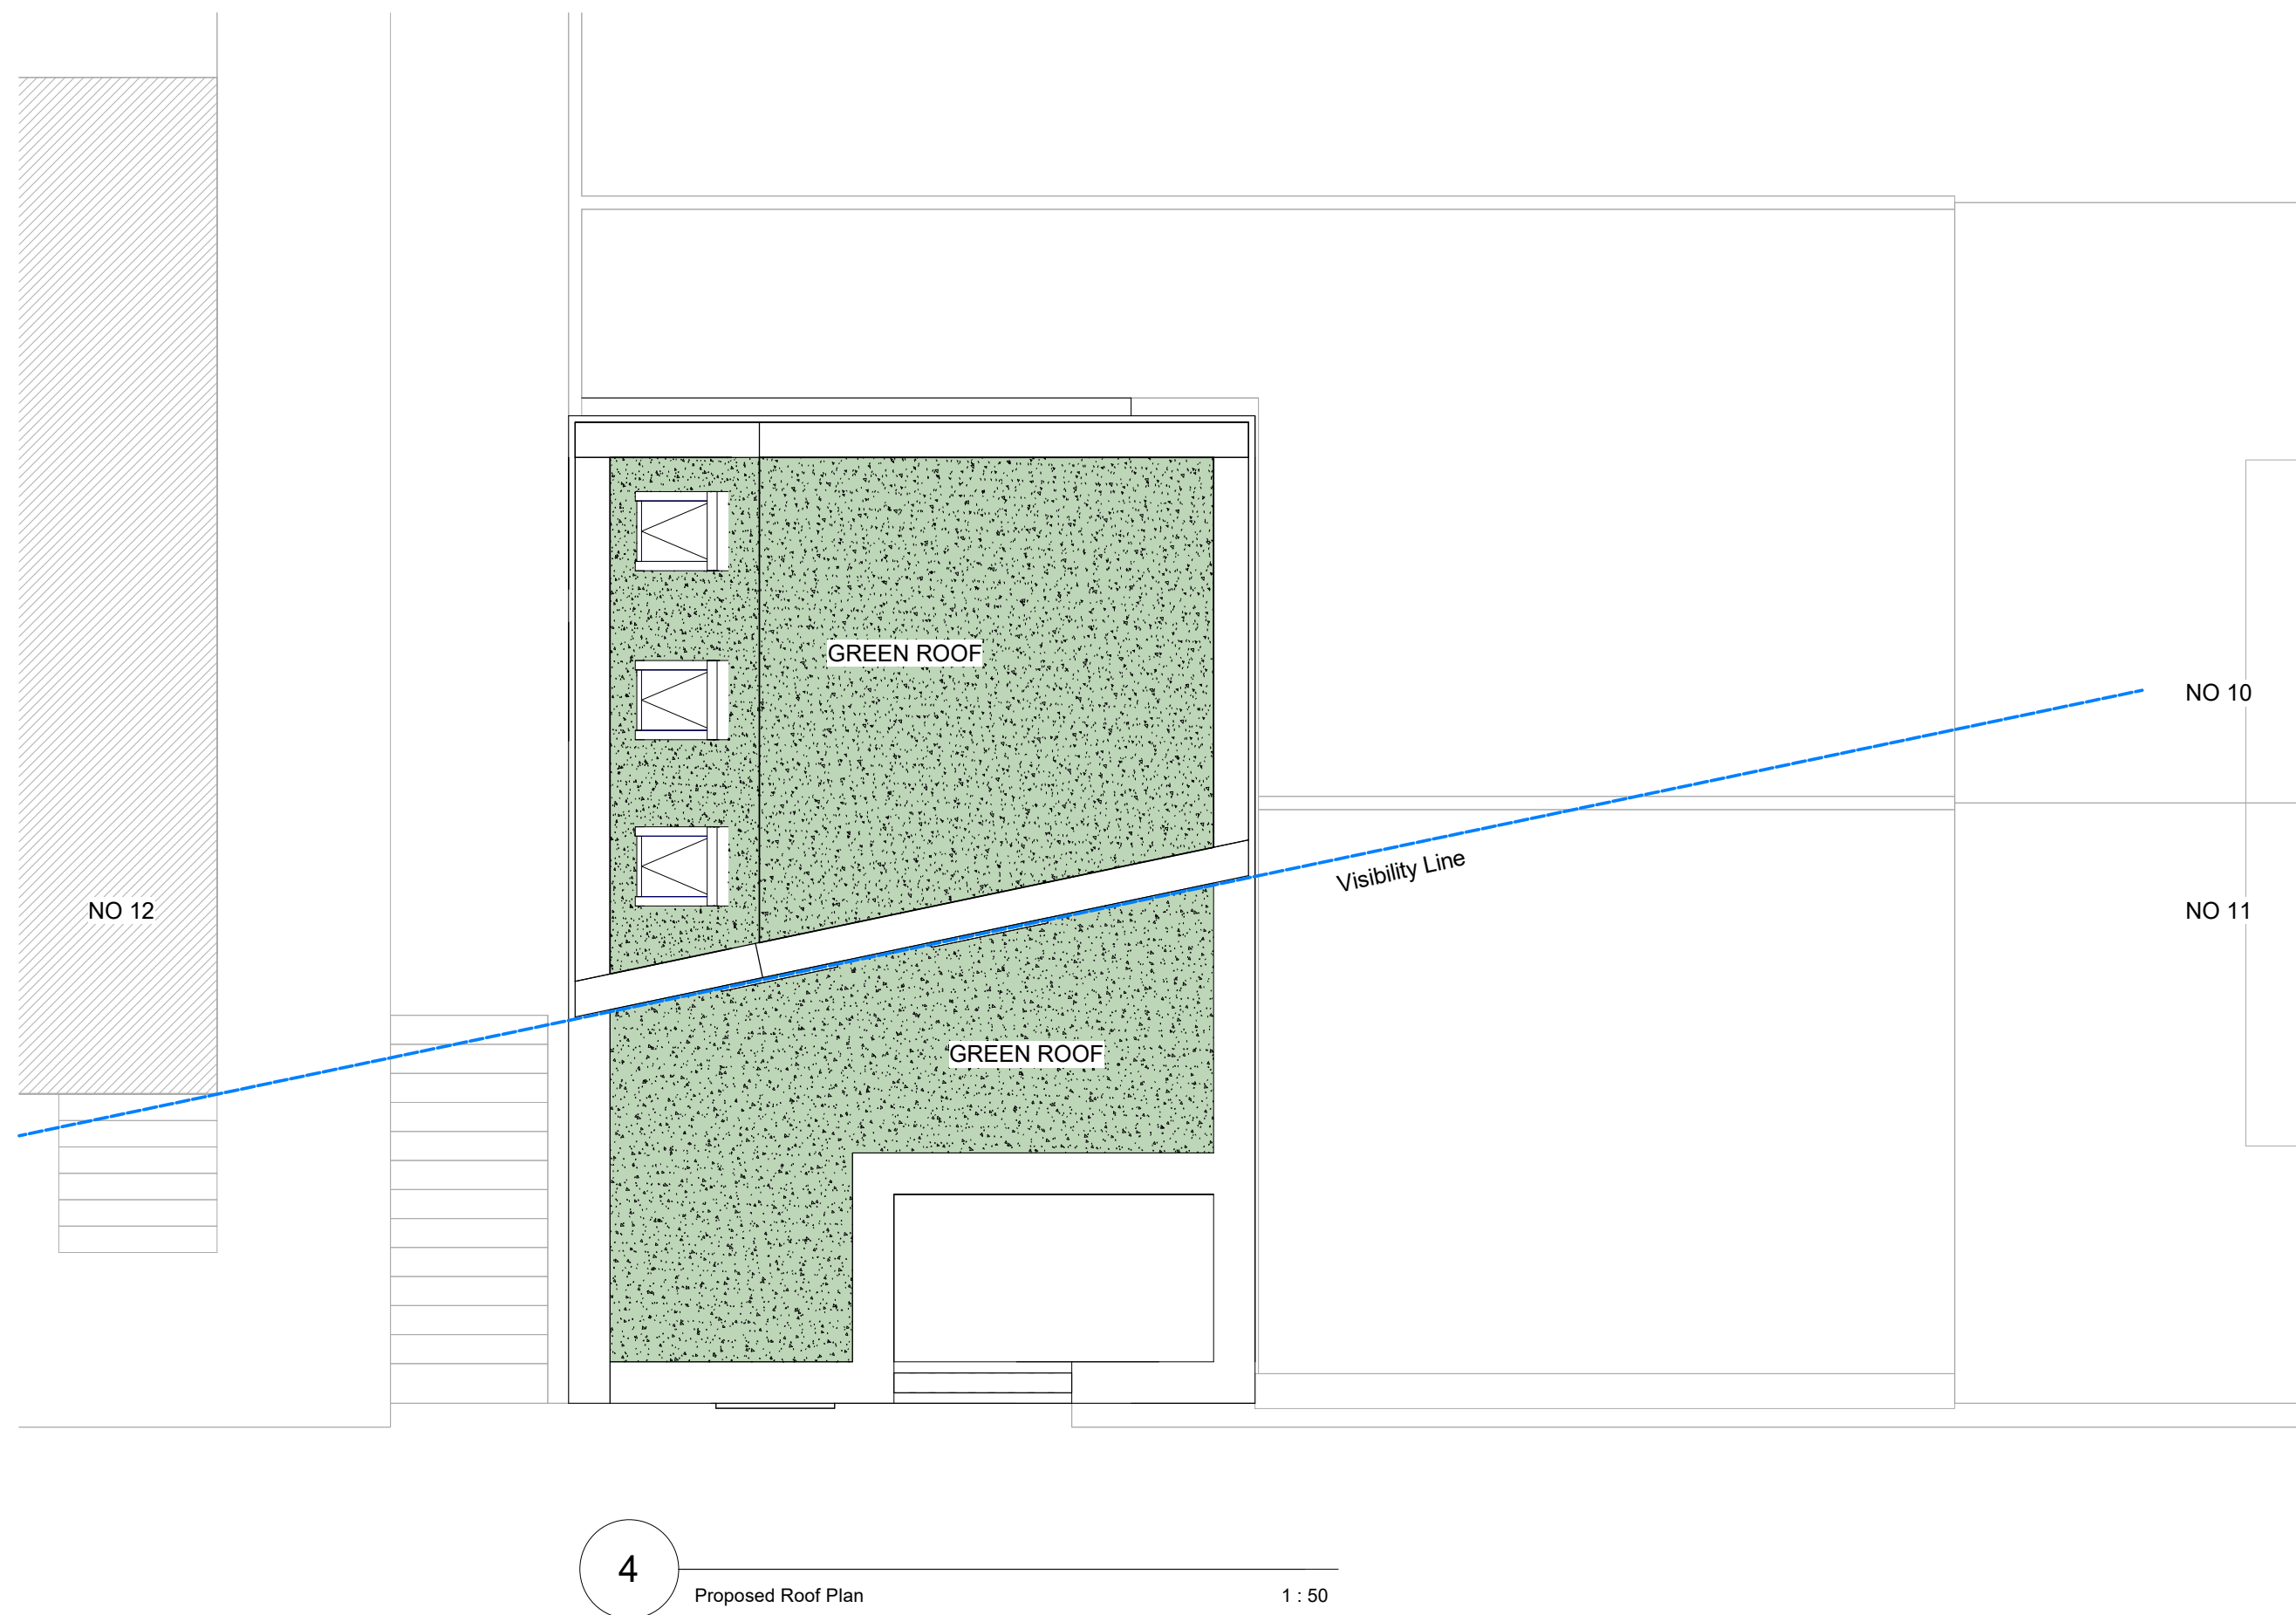
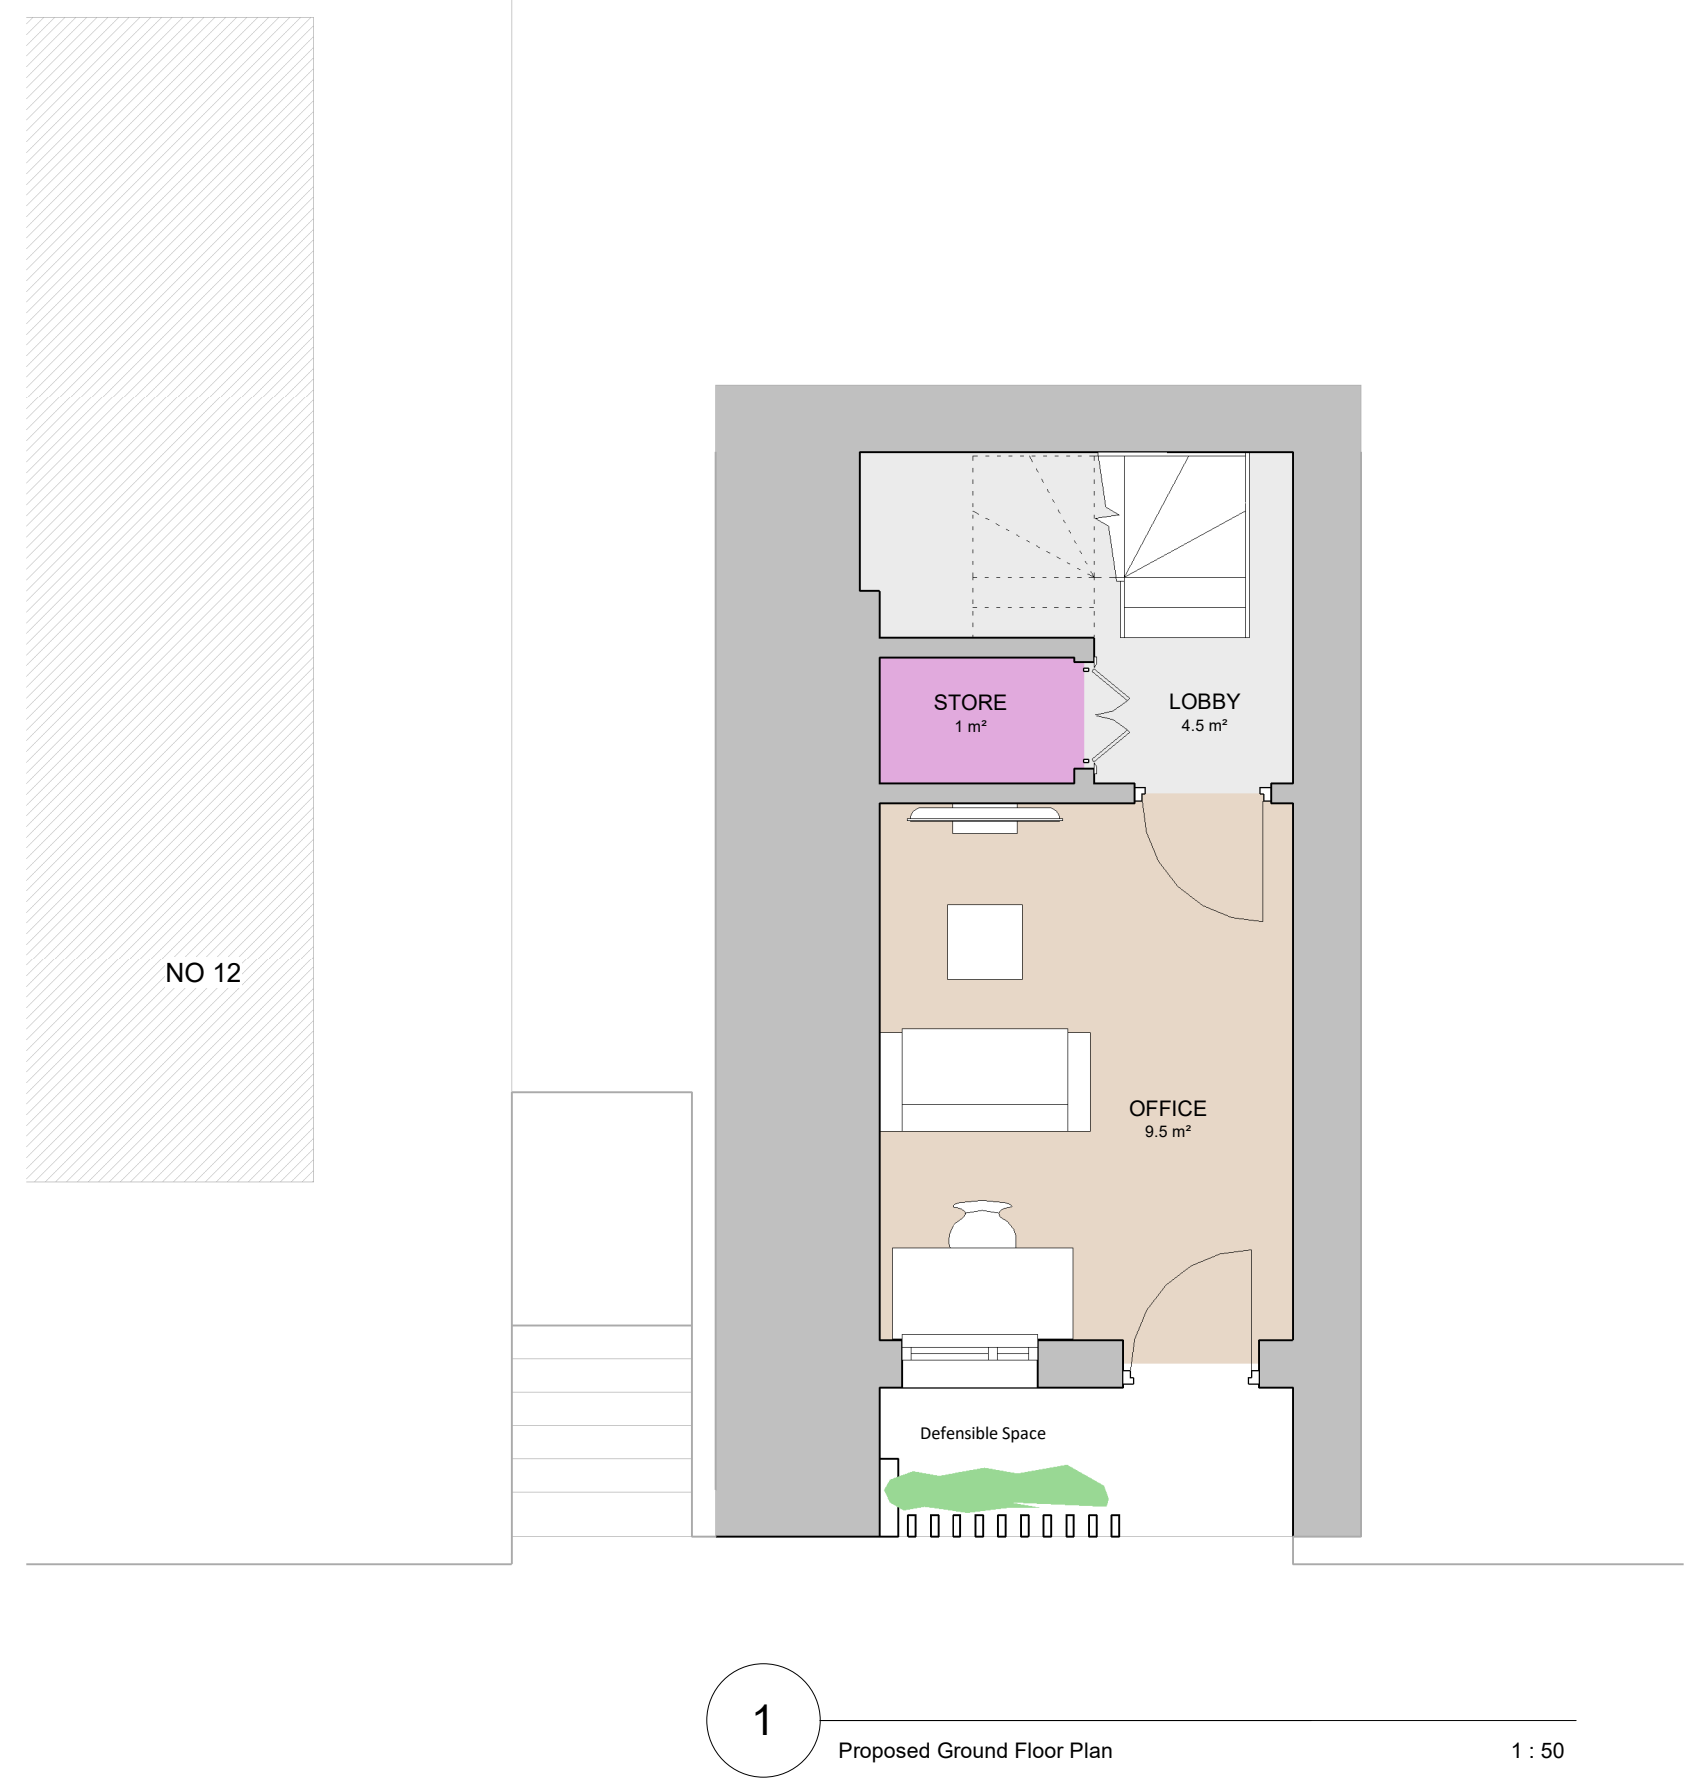
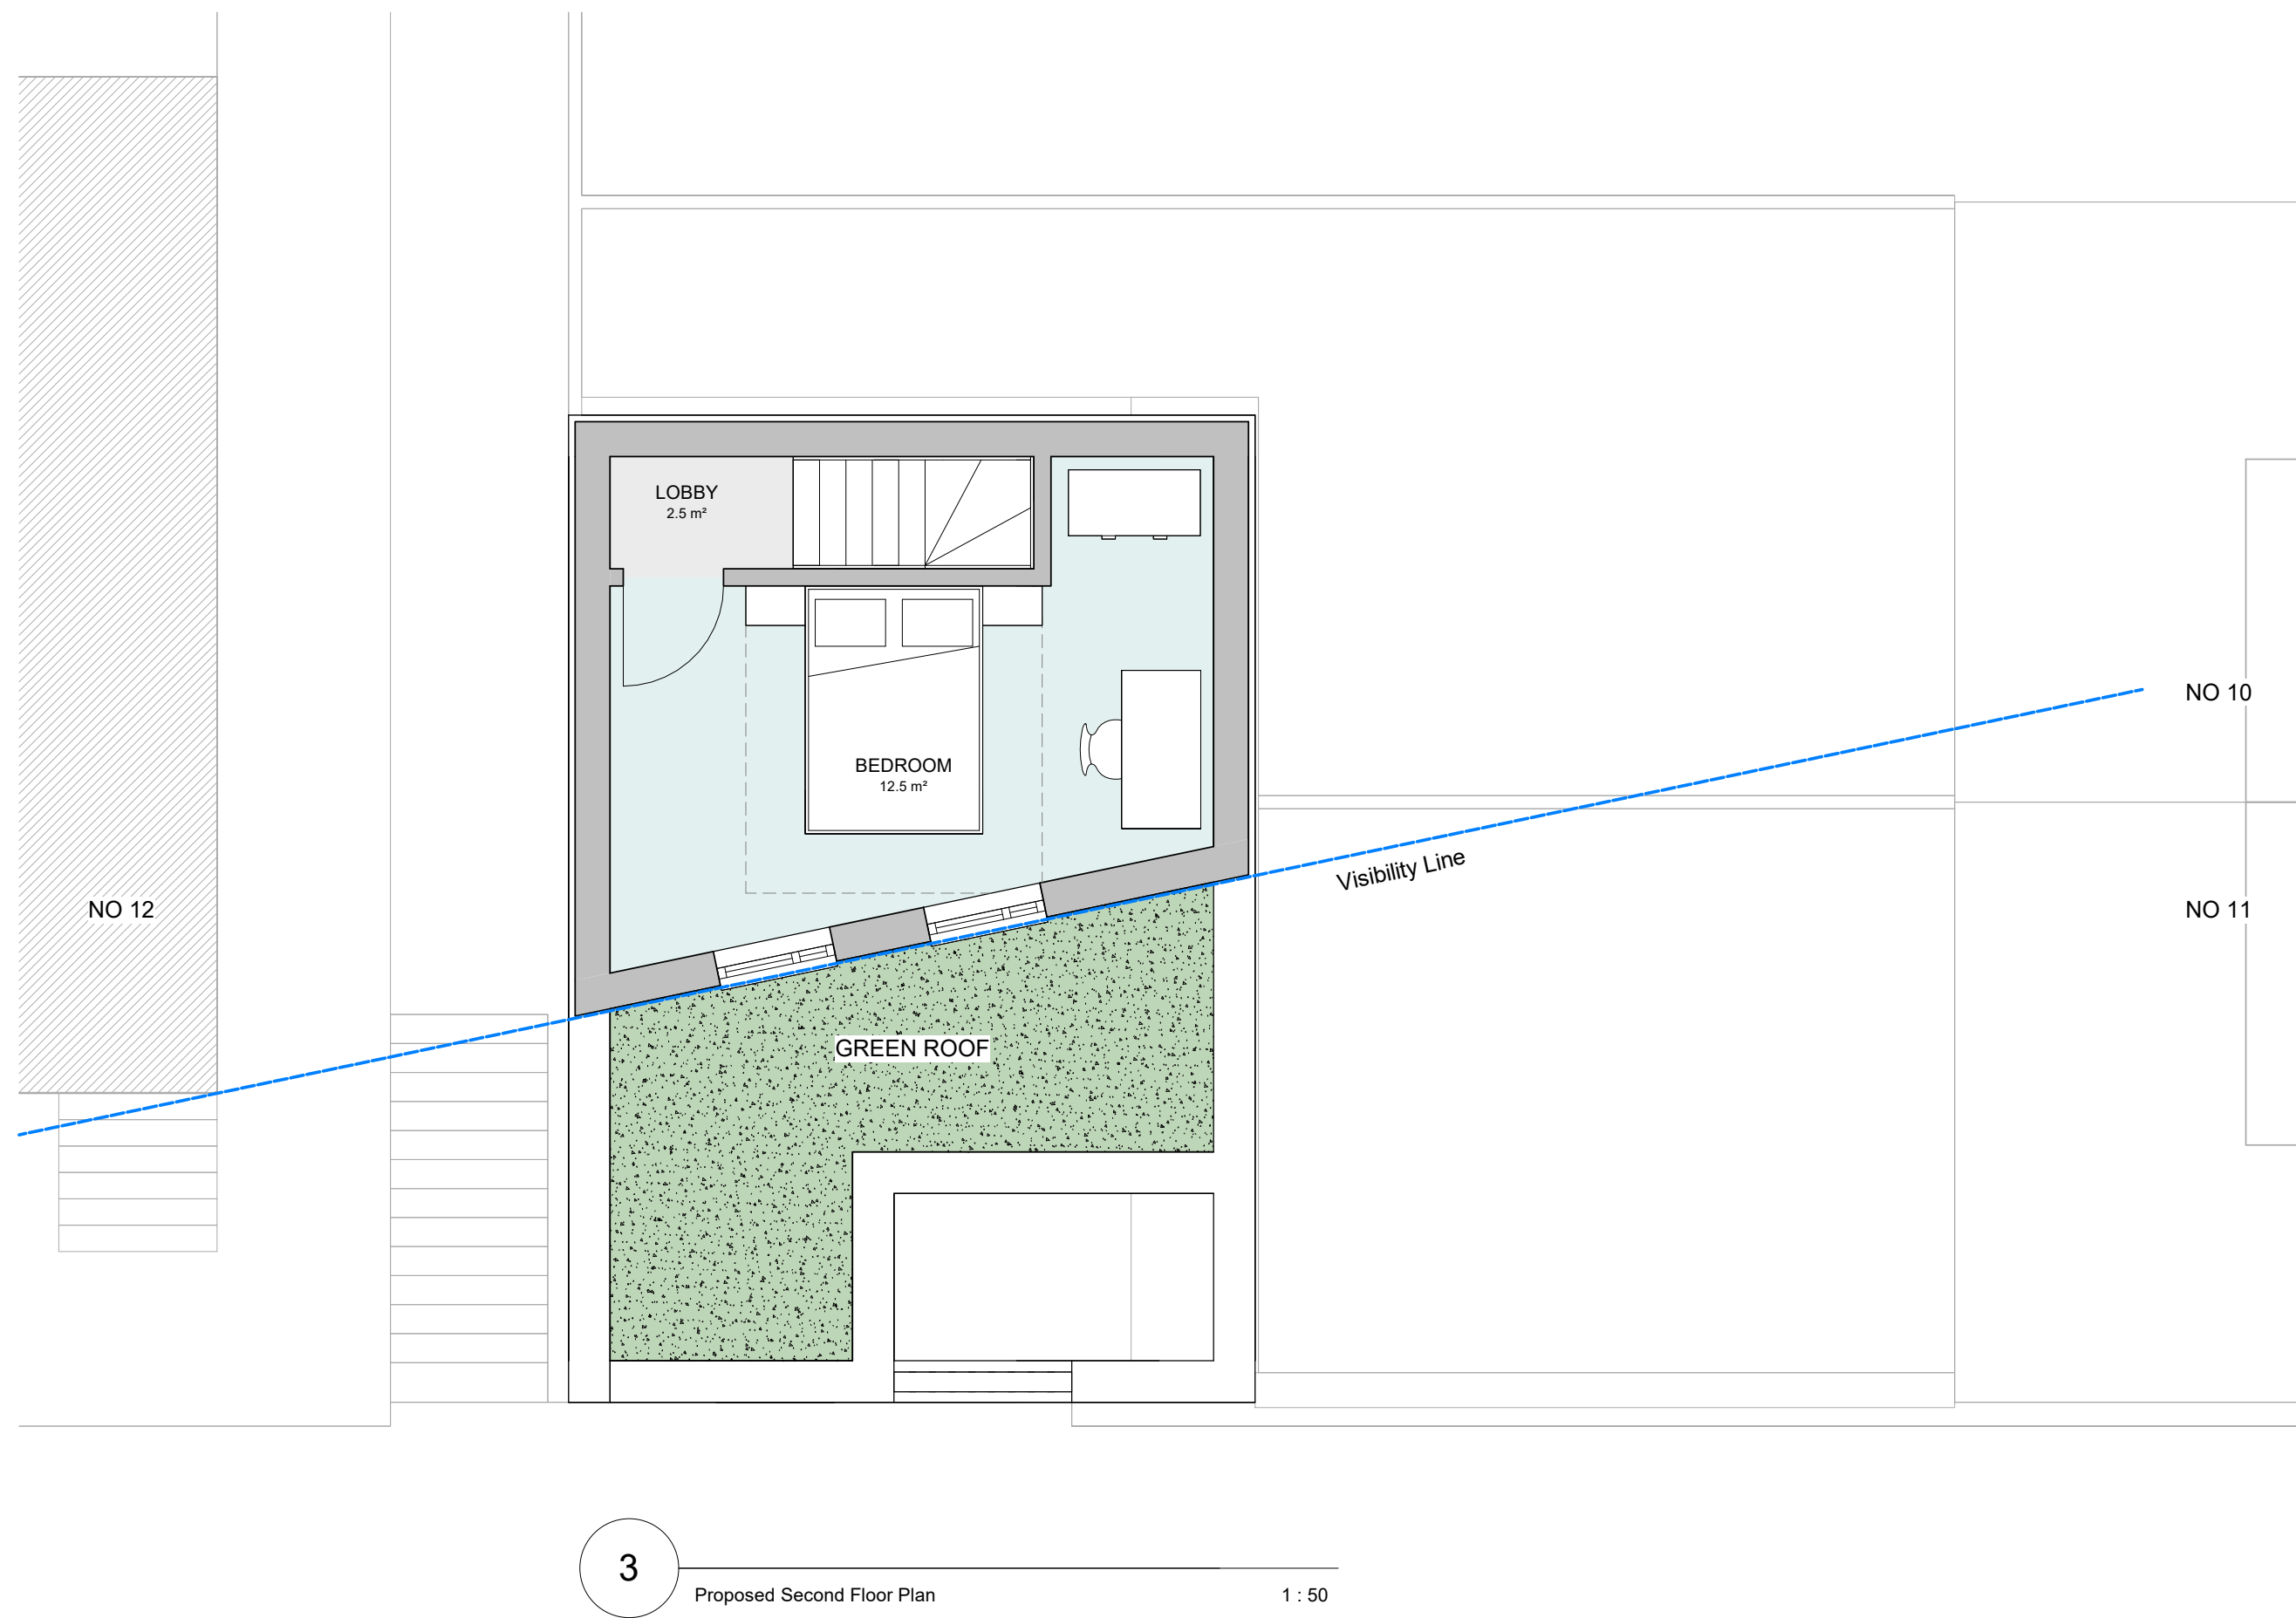


rev	revision details	date
A	For Information	29/06/24
B	For Planning	18/07/24
C	For Information	15/11/24

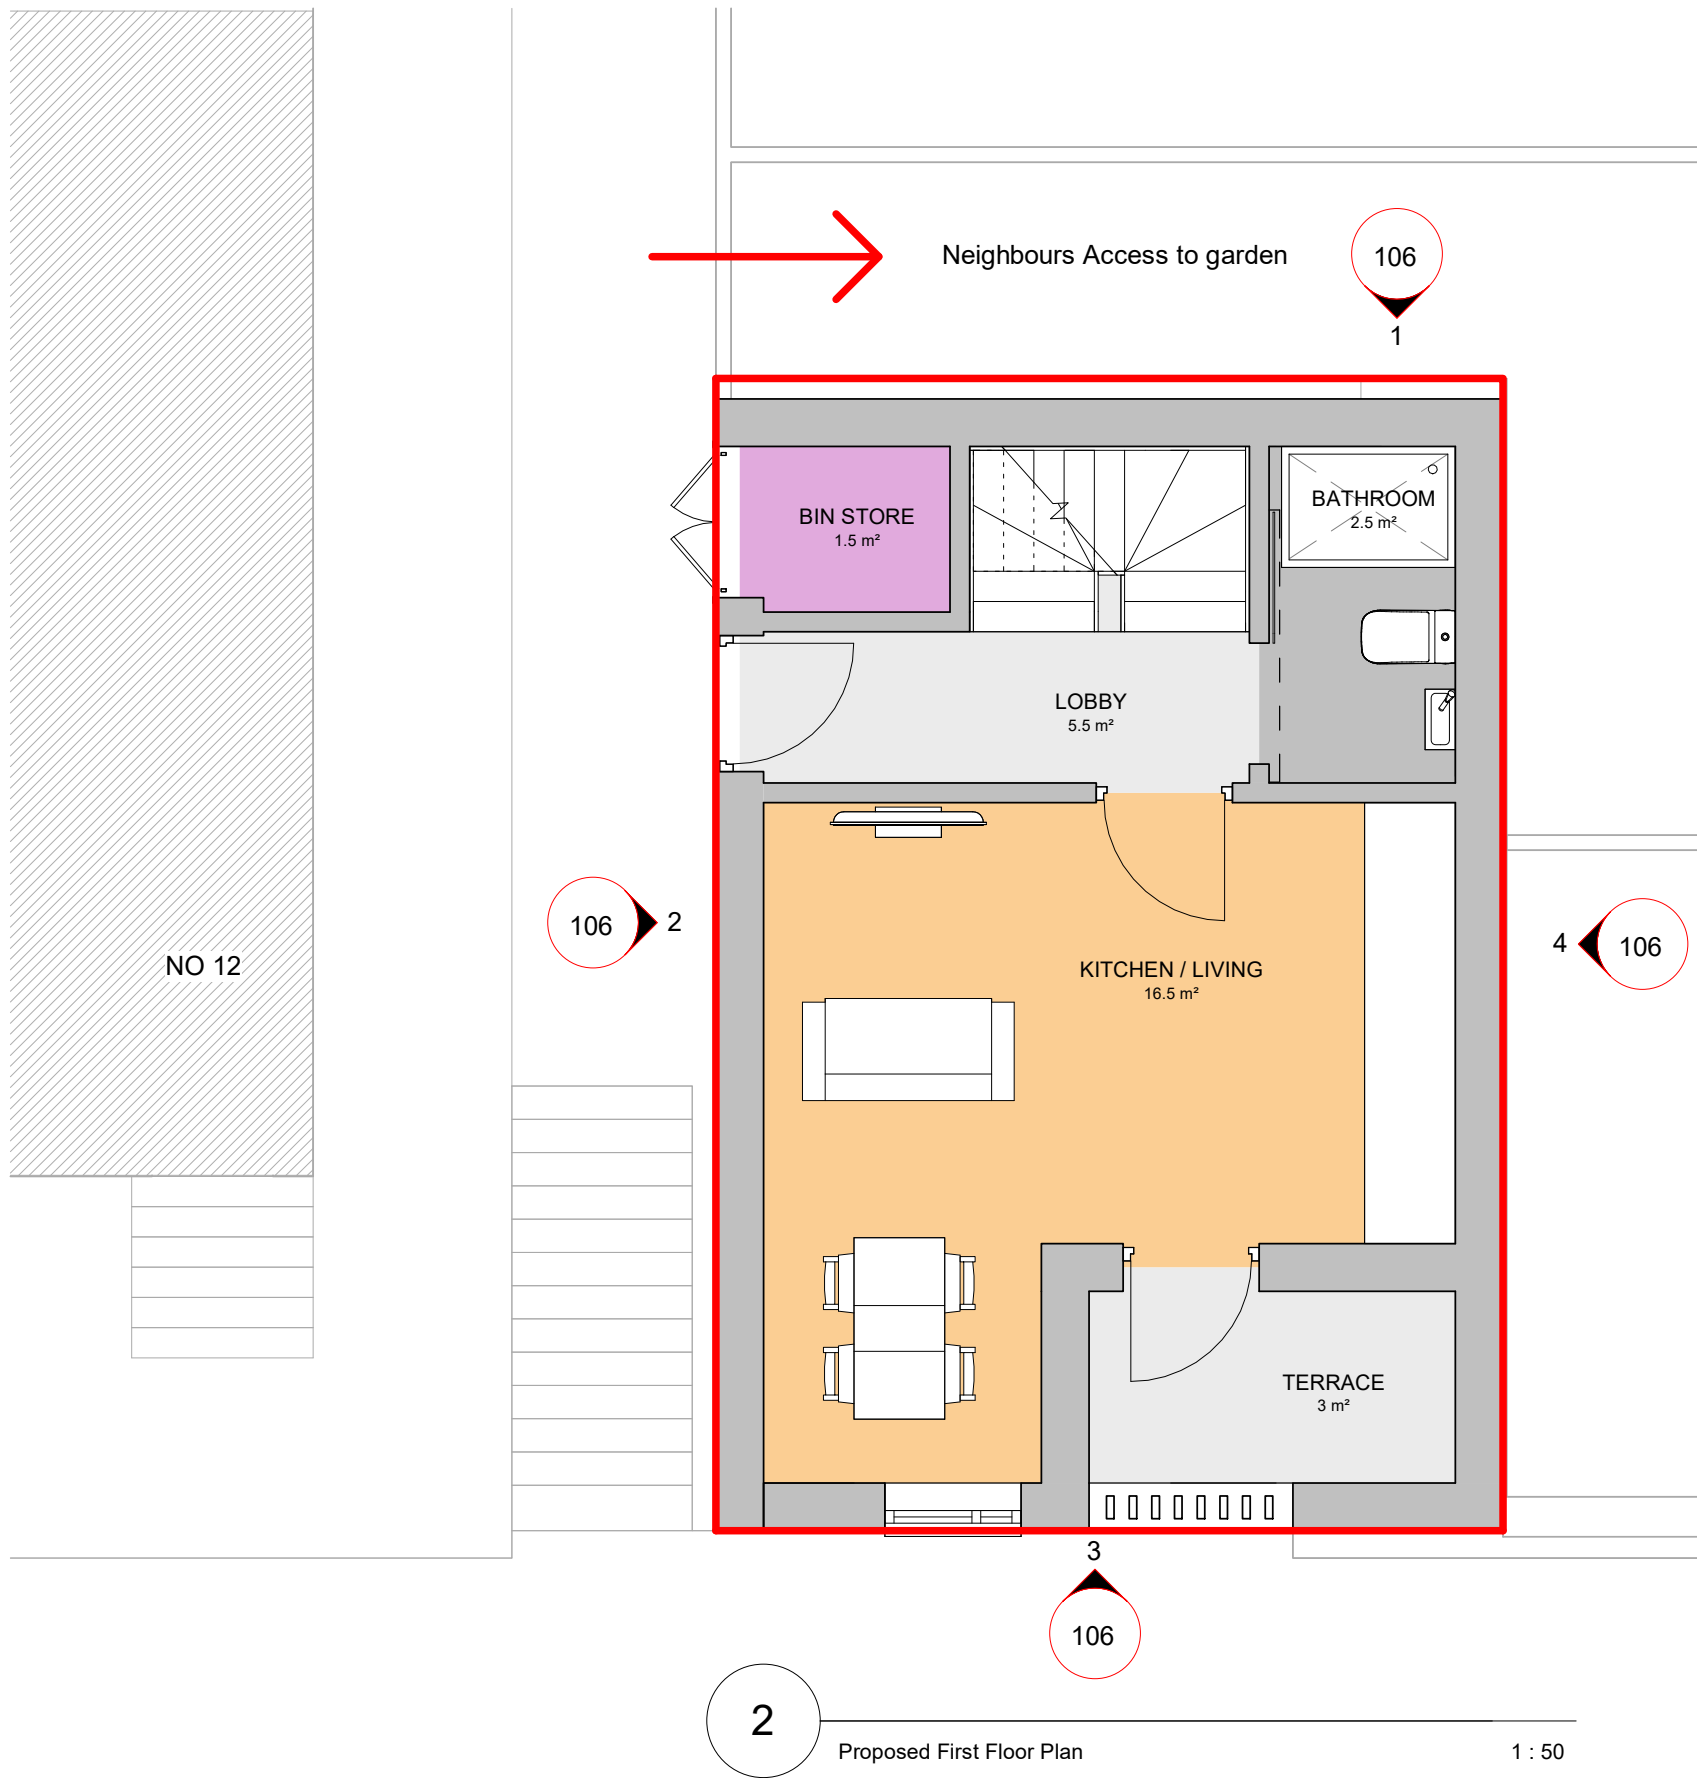


NOTES:

THIS DRAWING IS INDICATIVE ONLY AND MUST NOT BE REPRODUCED WITHOUT PERMISSION.

THIS DRAWING IS FOR PLANNING PURPOSES ONLY AND MUST NOT BE USED FOR ANY OTHER PURPOSES.

THE CONTRACTOR IS RESPONSIBLE FOR CHECKING DIMENSIONS ON SITE PRIOR TO BUILDING OR FABRICATION.

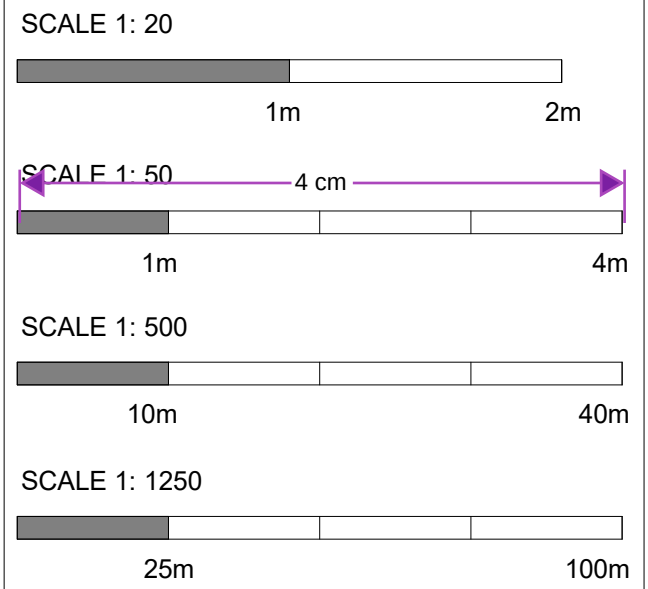

key	risk		
Job title			
11 Station Rd Northfleet, Gravesend DA11 9DY			
drawing title			
Proposed Floor Plans			
job no.	drawing no.	revision	
155	105	C	
scale	Issued to	Drawn by	
@A1	Kay	ALC	