


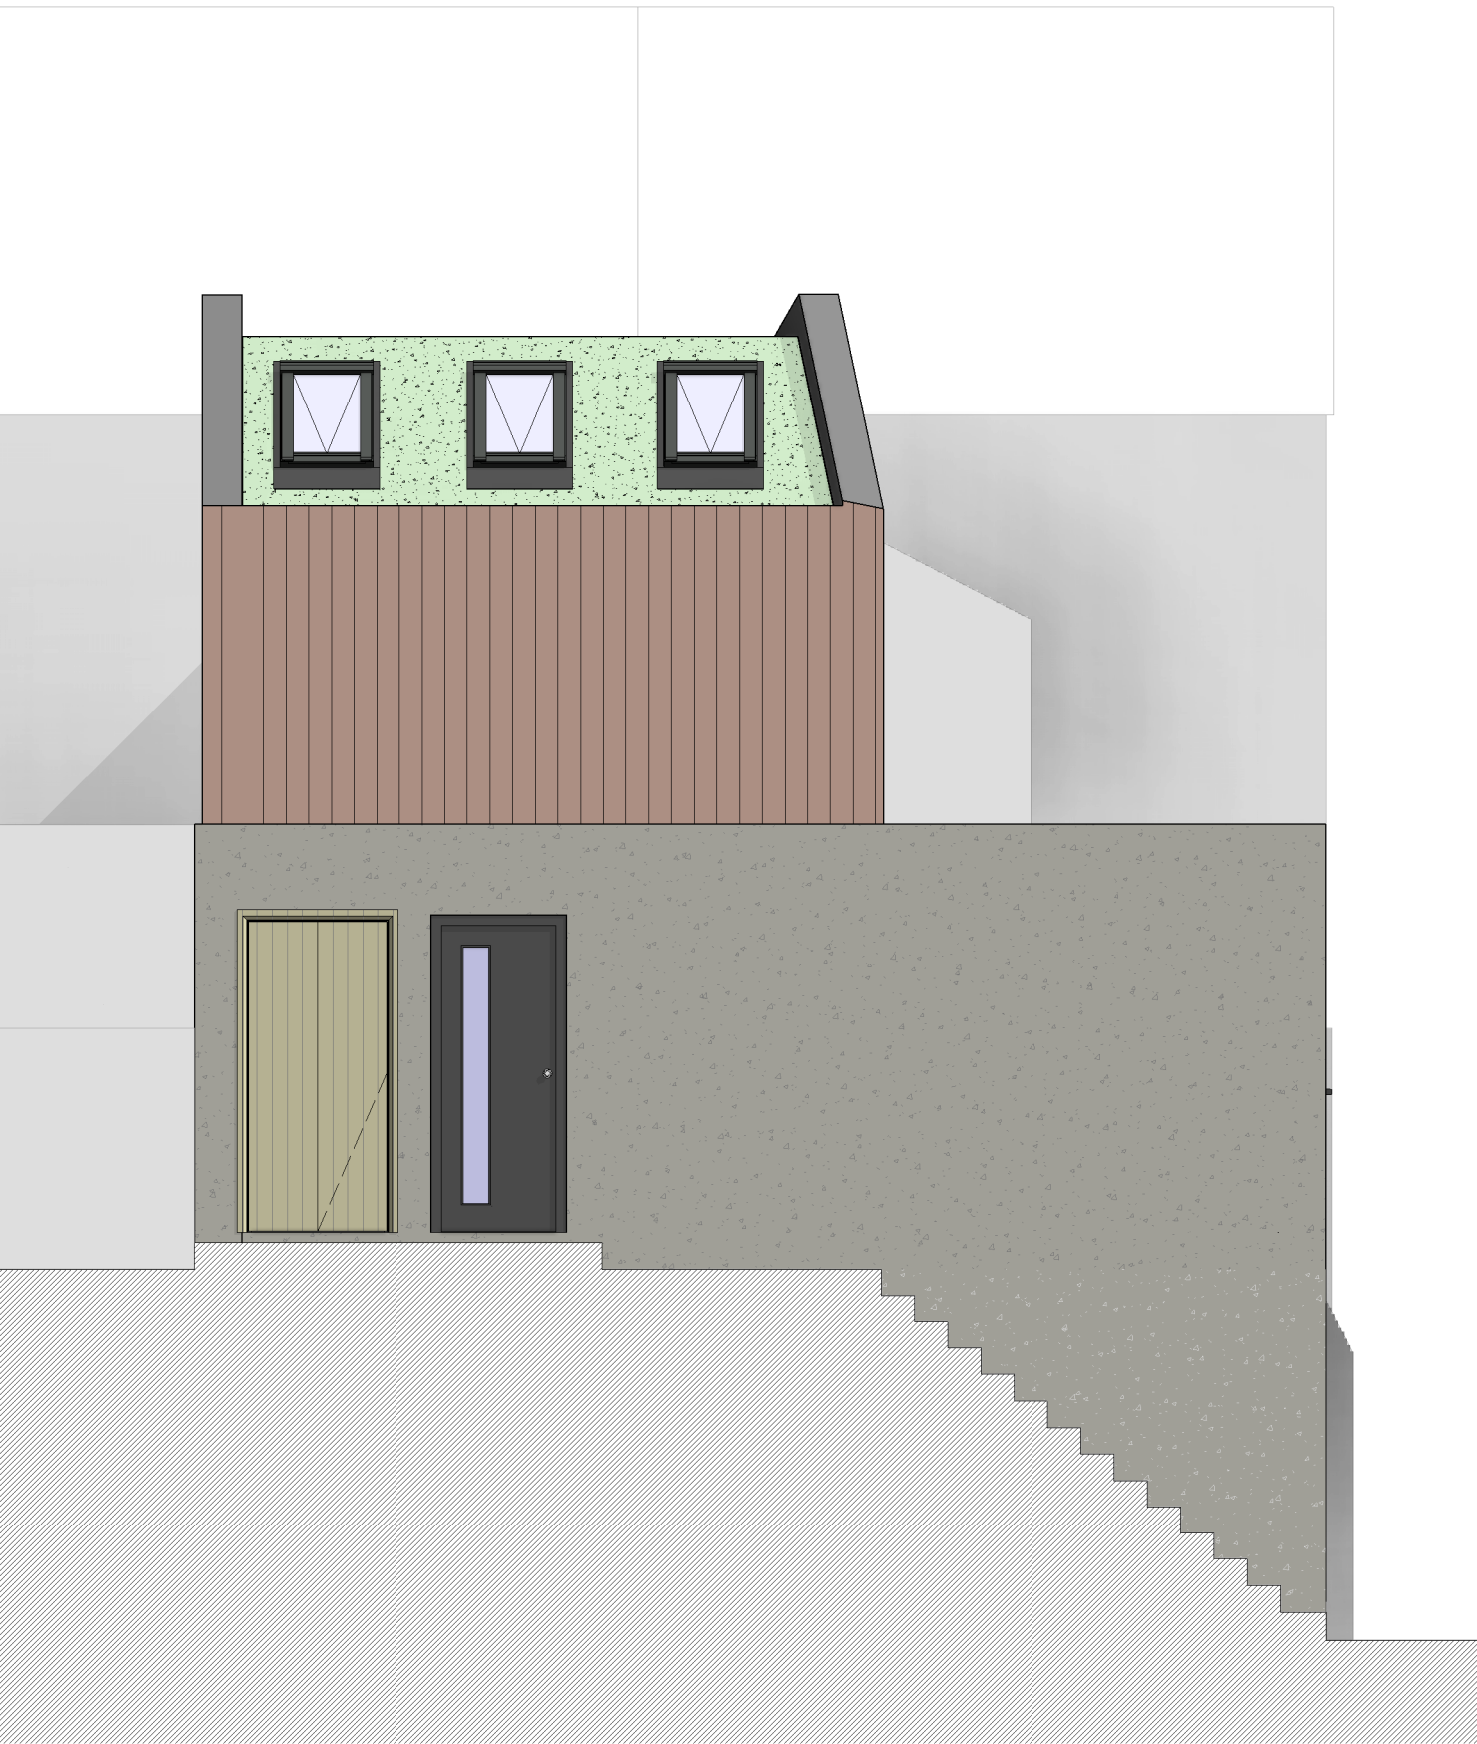

3

Proposed Front Elevation


1 : 50



2

Proposed Side Elevation


1 : 50

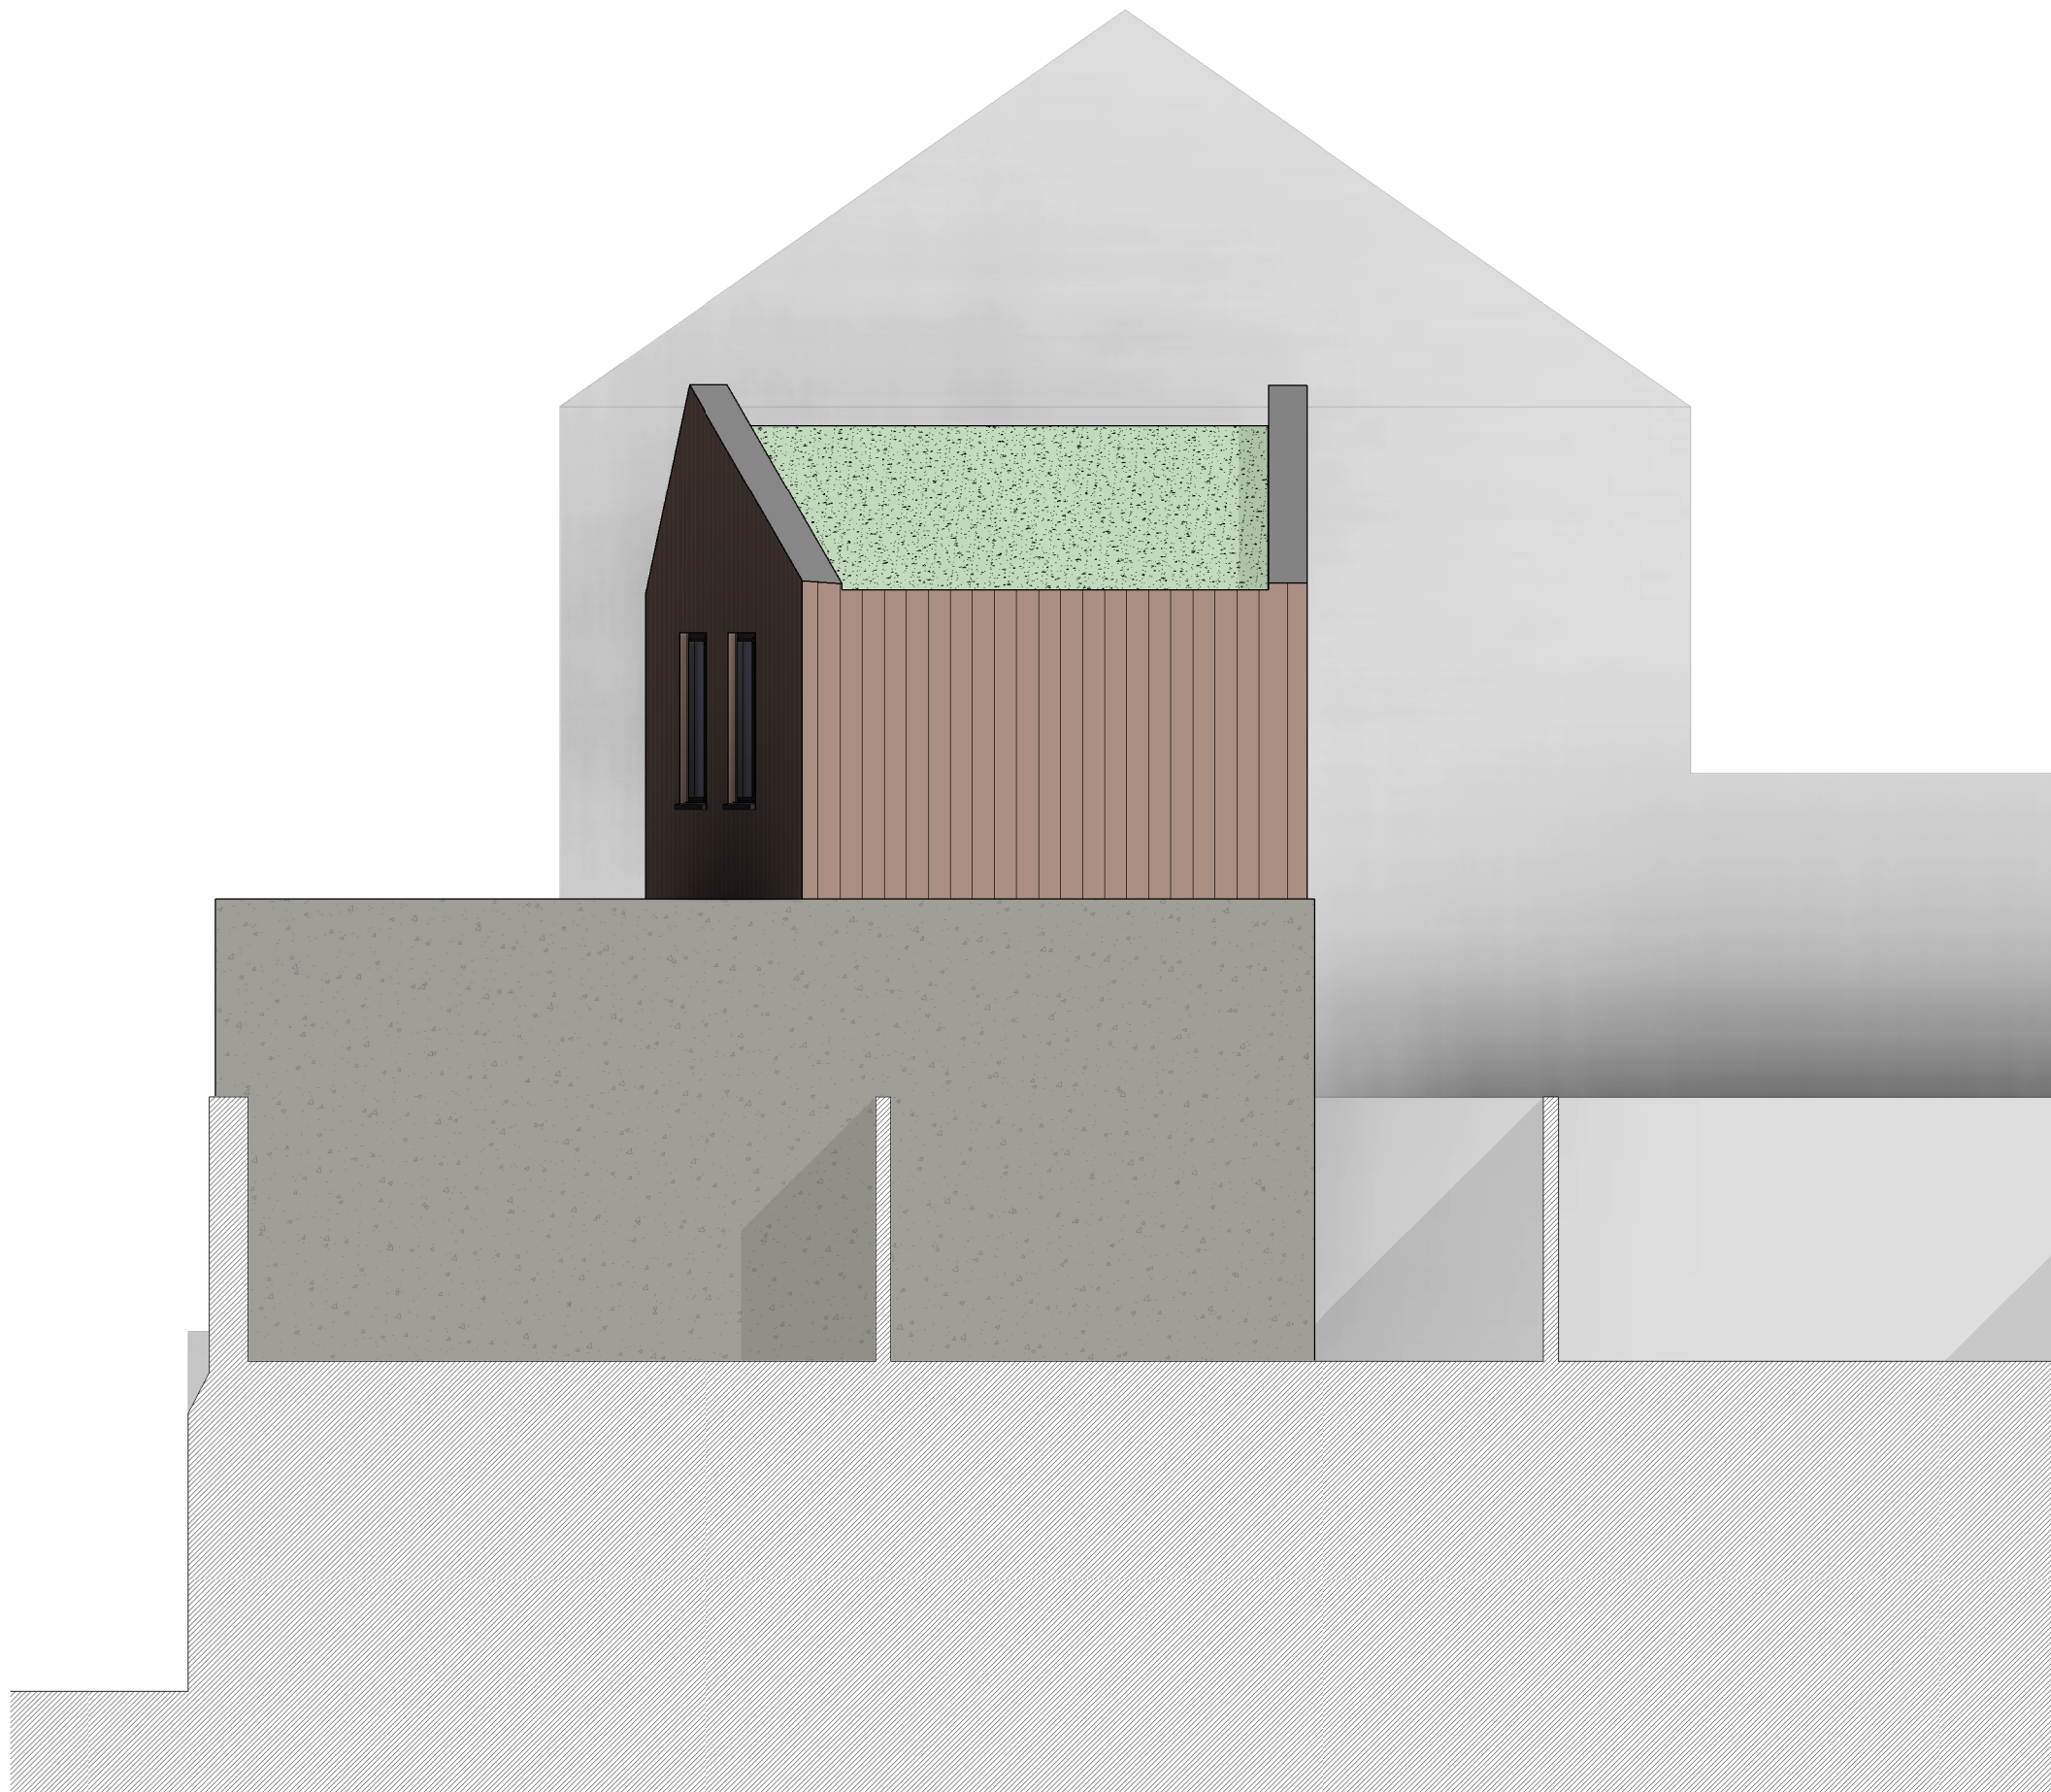

4

Proposed Side Elevation 2

1 : 50

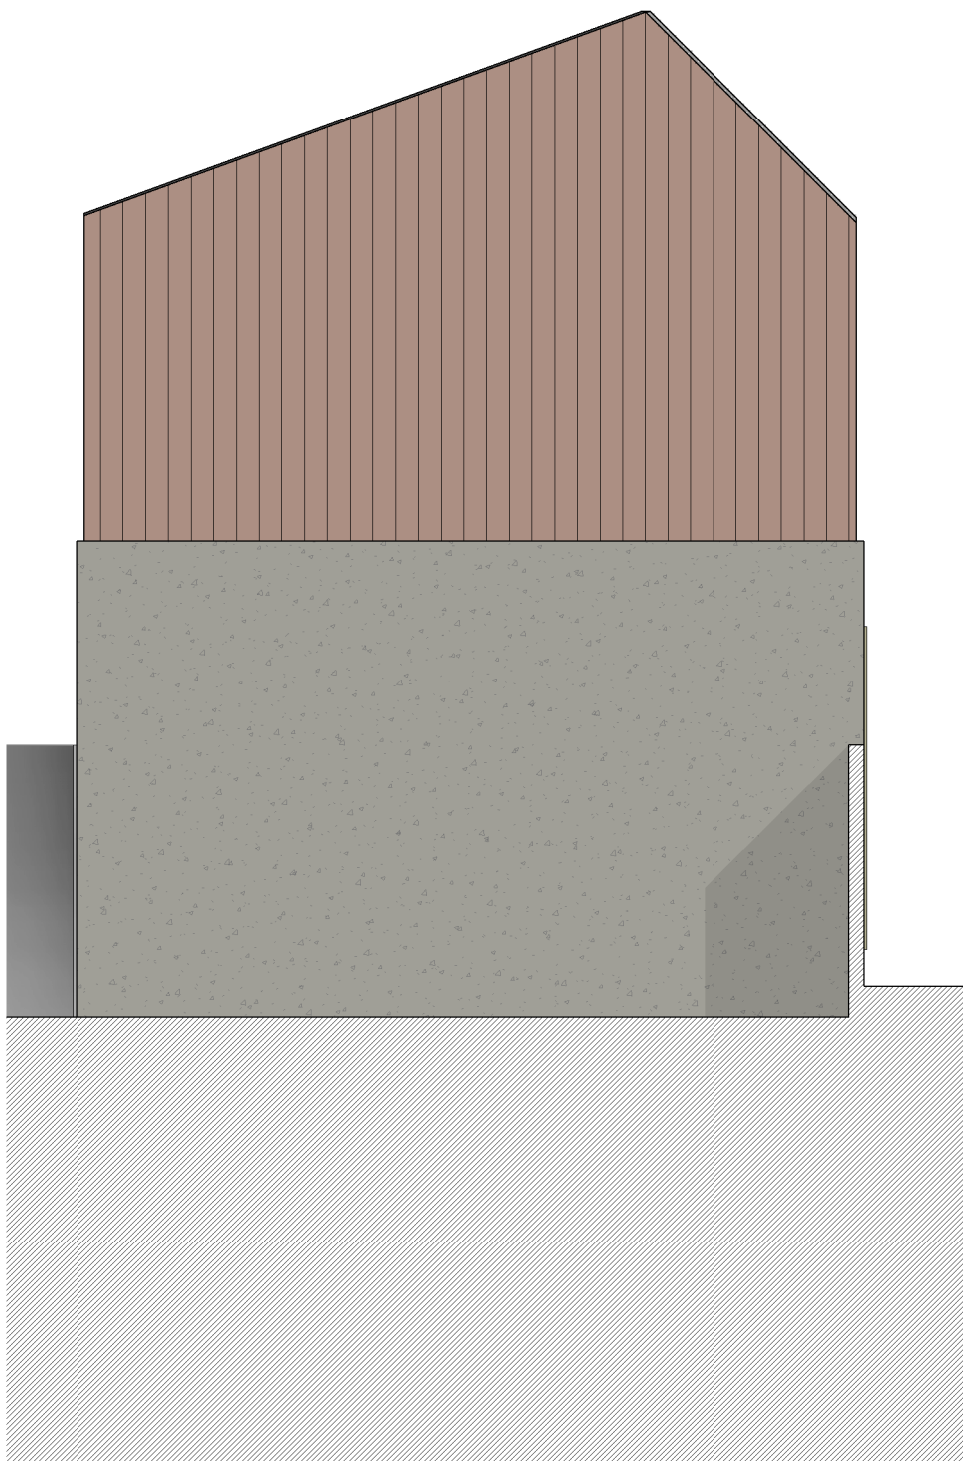

1

Proposed Rear Elevation

1 : 50


rev	revision details	date
A	For Planning	18/07/24
B	For Information	15/11/24

NOTES:

THIS DRAWING IS INDICATIVE ONLY AND MUST NOT BE REPRODUCED WITHOUT PERMISSION.

THIS DRAWING IS FOR PLANNING PURPOSES ONLY AND MUST NOT BE USED FOR ANY OTHER PURPOSES.

THE CONTRACTOR IS RESPONSIBLE FOR CHECKING DIMENSIONS ON SITE PRIOR TO BUILDING OR FABRICATION.

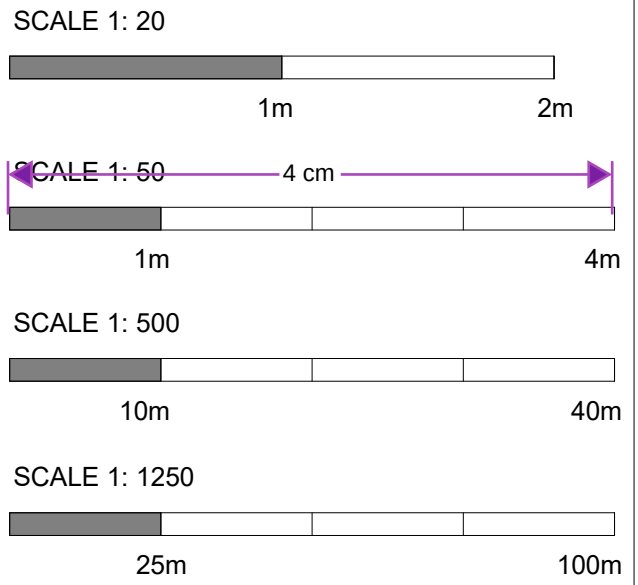

key	risk	
Job title		
11 Station Rd Northfleet, Gravesend DA11 9DY		
drawing title		
Proposed Elevations		
job no. 155	drawing no. 106	revision B
scale @A1	Issued to Kay	Drawn by ALC