




EXISTING SOUTH ELEVATION

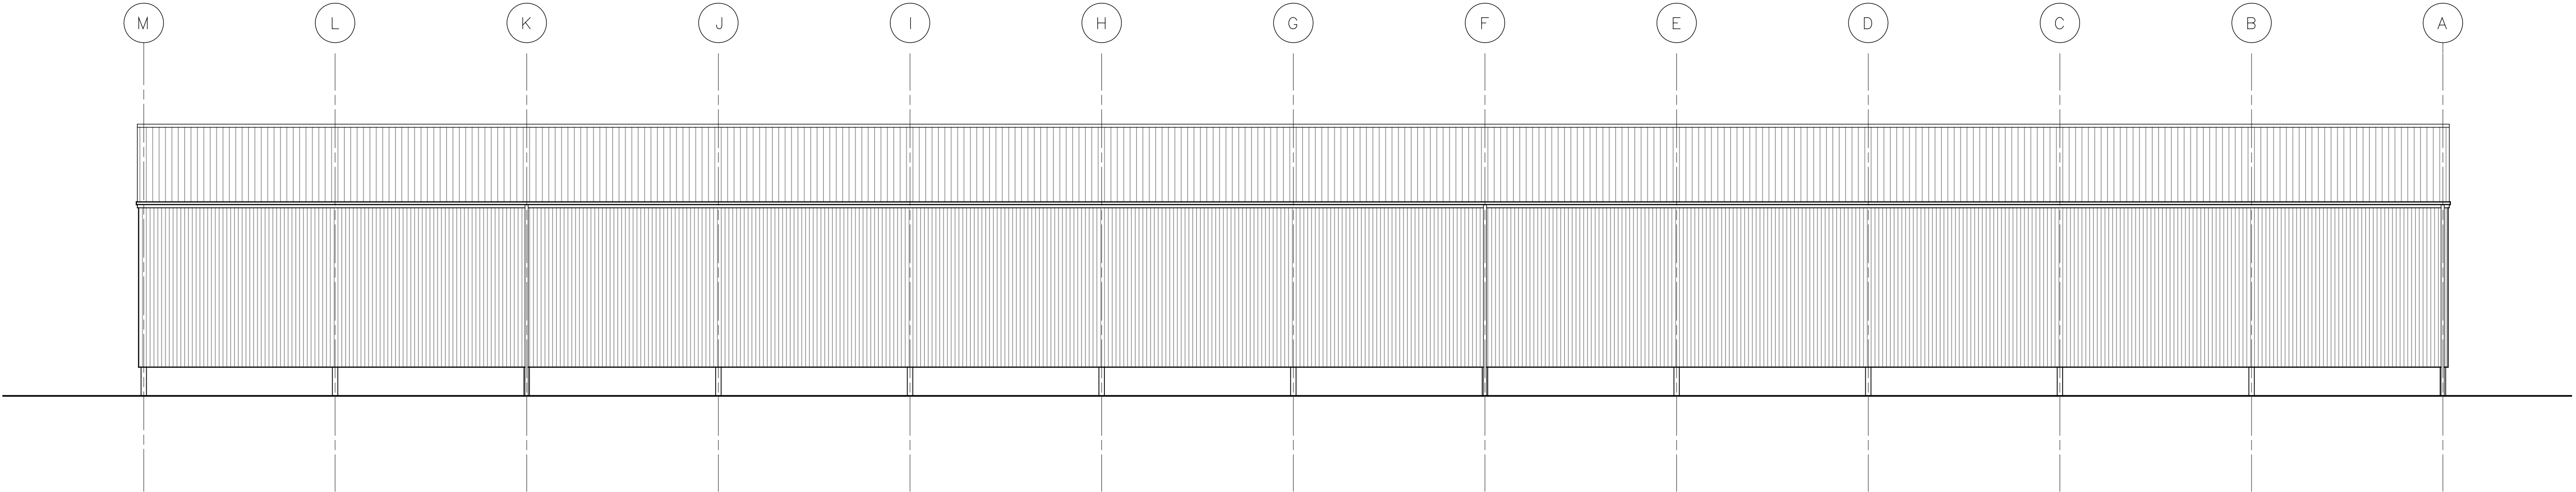

EXISTING NORTH ELEVATION

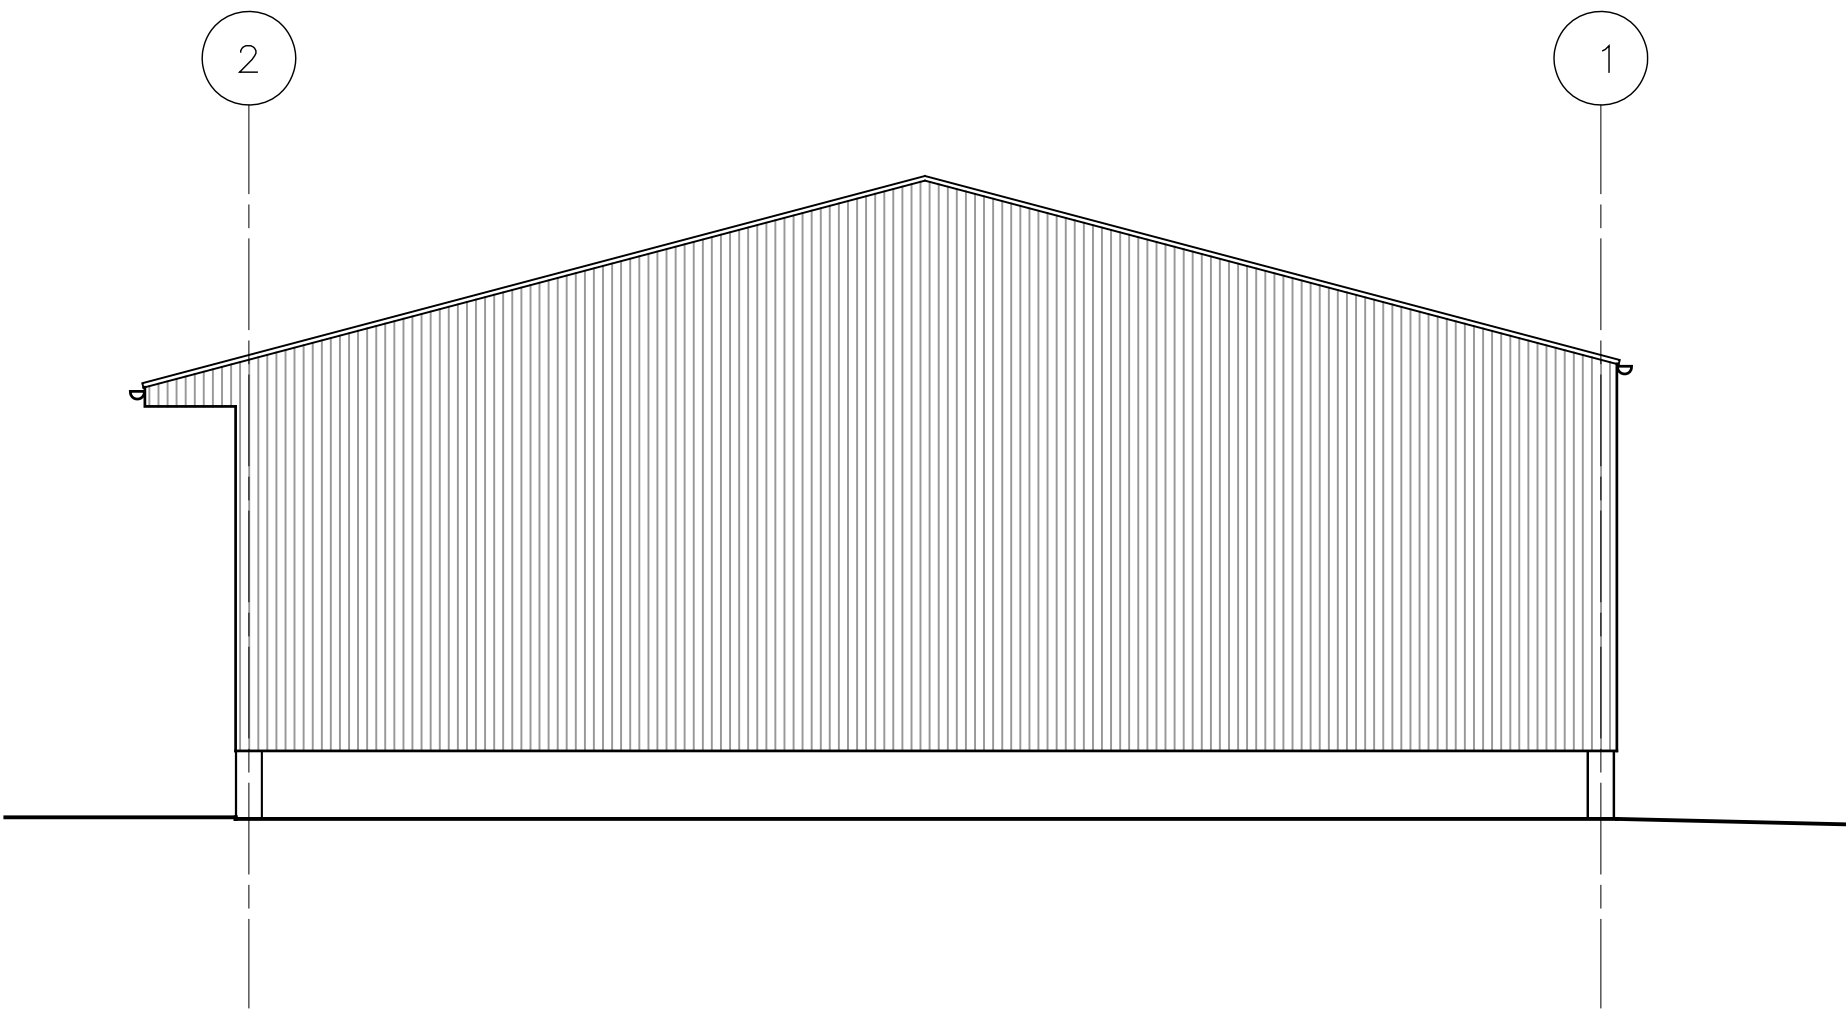

EXISTING EAST ELEVATION

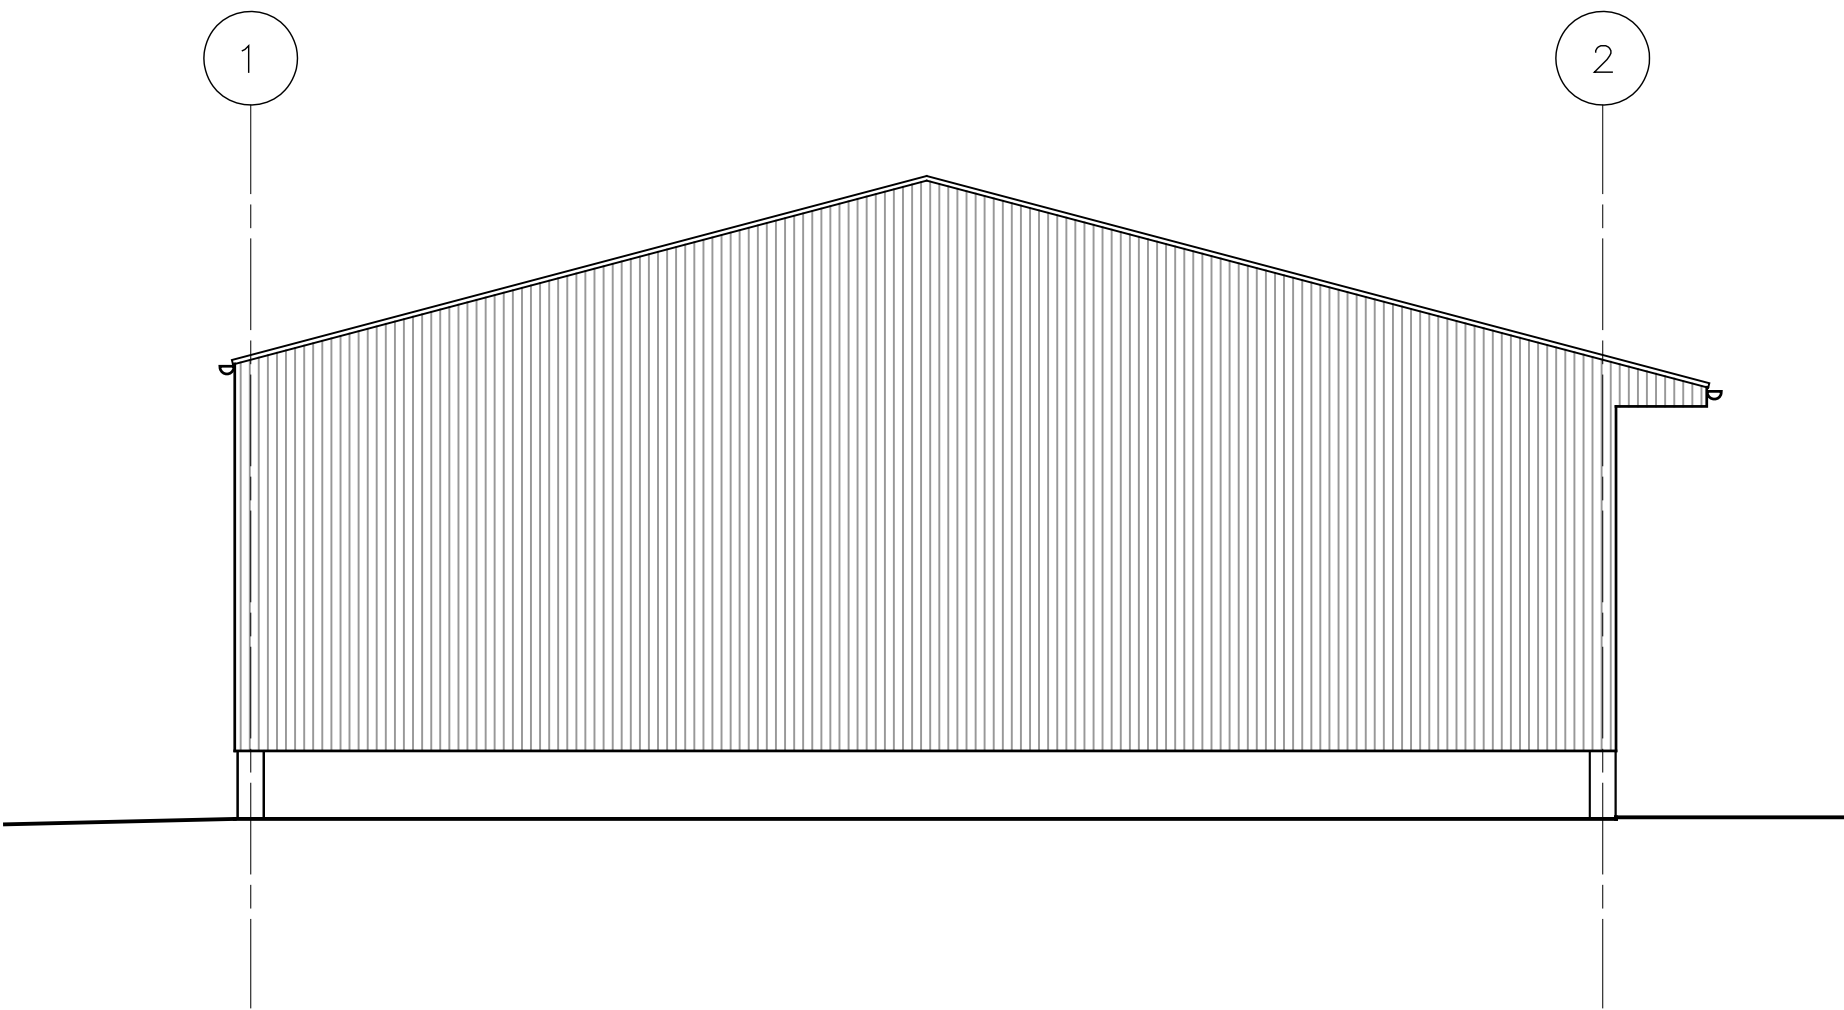

EXISTING WEST ELEVATION



www.lee-evans.co.uk | office@lee-evans.co.uk | 01227 784444

PROJECT
New Industrial Units, Shorne, Gavesend

CLIENT
Hobbs Parker

DRAWING TITLE
Existing Elevations

ISSUE STATUS
PLANNING

DATE
21/01/2025

SCALE
1:100 @ A1

REVISION
9446-A-L-(01)-0004 1st