





PROPOSED FRONT ELEVATION

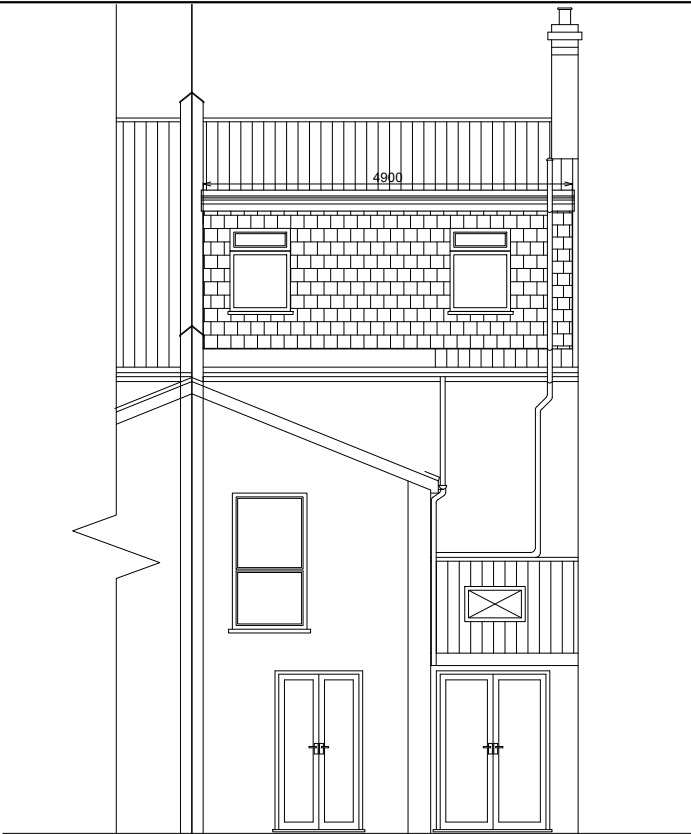


PROPOSED REAR ELEVATION

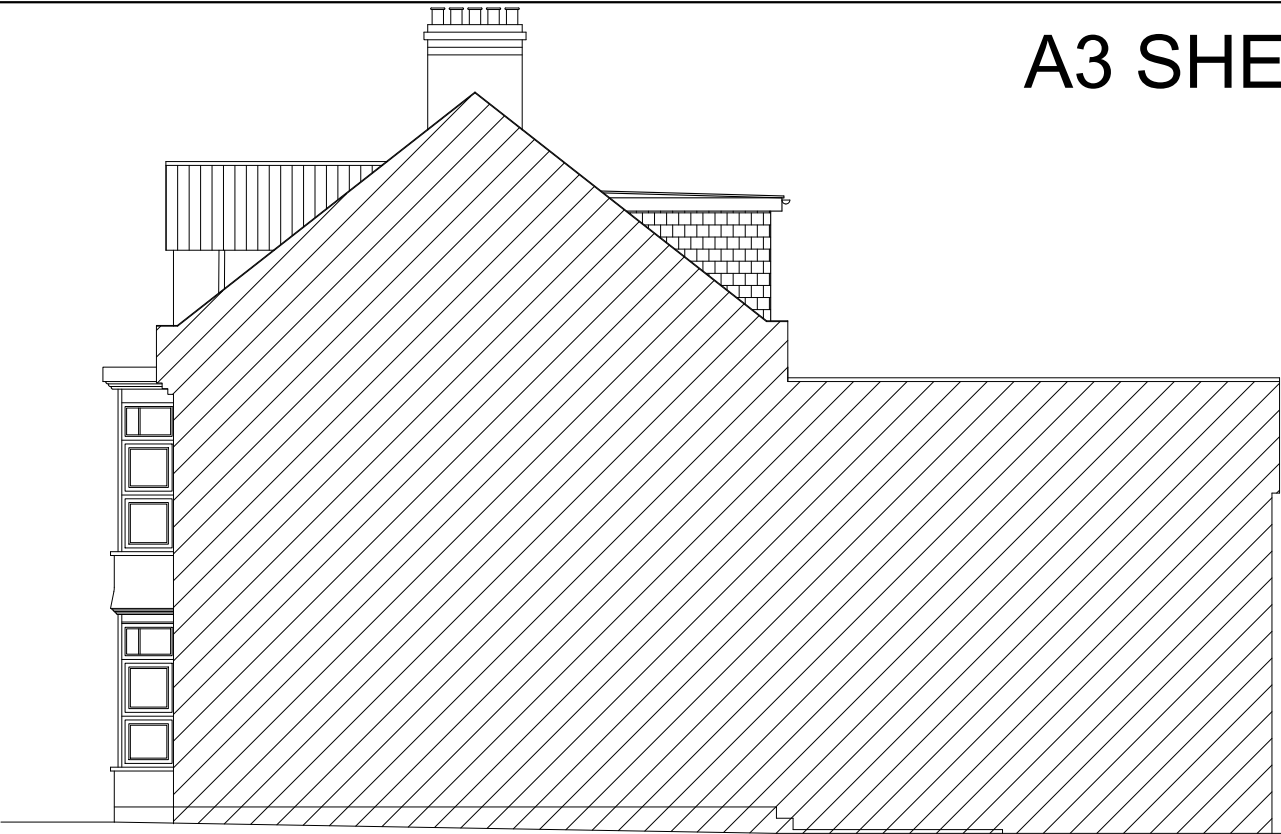

PROPOSED RIGHT SIDE ELEVATION



EXISTING FRONT ELEVATION

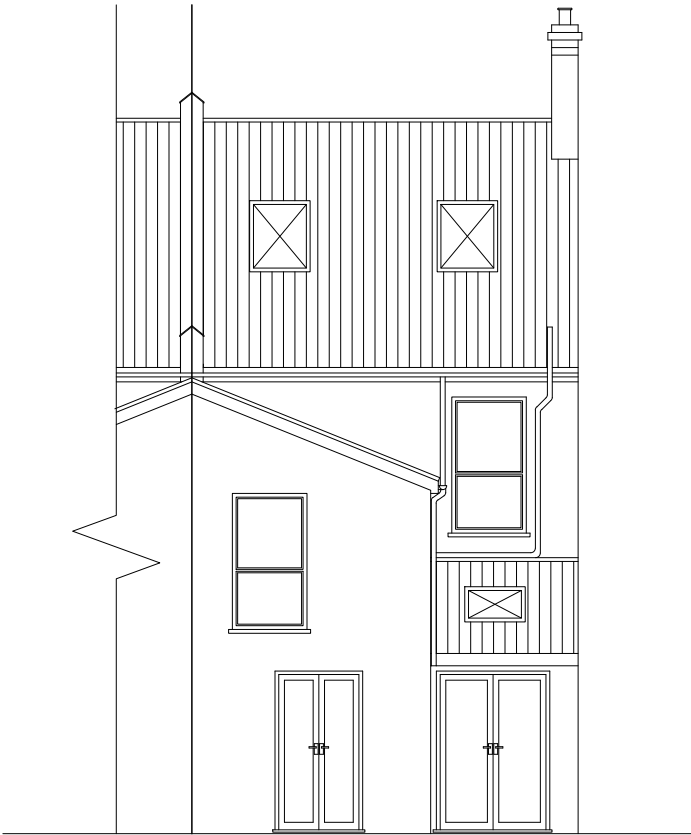

EXISTING REAR ELEVATION



EXISTING RIGHT SIDE ELEVATION



TITLE: INTERNAL ALTERATIONS, ERECTION OF DORMER TO EXISTING LOFT ROOM AND
SINGLE DWELLING INTO 6 BED HMO USE

NAME : WORKING BRICKS LTD.
ADDRESS : 56 Kent Road
Gravesend
DA11 0SZ



ARCCI DESIGNS

Tel : 020 3620 2355
Fax: 020 8425 1312

Web : www.arccidesigns.com
Email: admin@arccidesigns.com

Notes:
• This Drawing is Copyright of ARCCI DESIGNS and may not be reproduced or copied, in whole or in part, without express permission.
• Contractor/Builder to check all dimension on site, Before commencement of any works. Figured dimension only to be used.
• All work shall comply with the latest Building Regulations & be to the satisfaction of the L. Authority.
• Materials shall be suitable for the purpose for which they are used & the quality shall not be lower than that defined in the relevant British standard.

Drg No : AD/24/KEN56/BN00 Scale : 1:100 Drwn By: ST Date : 15.07.2024 Page : 3 of 4