


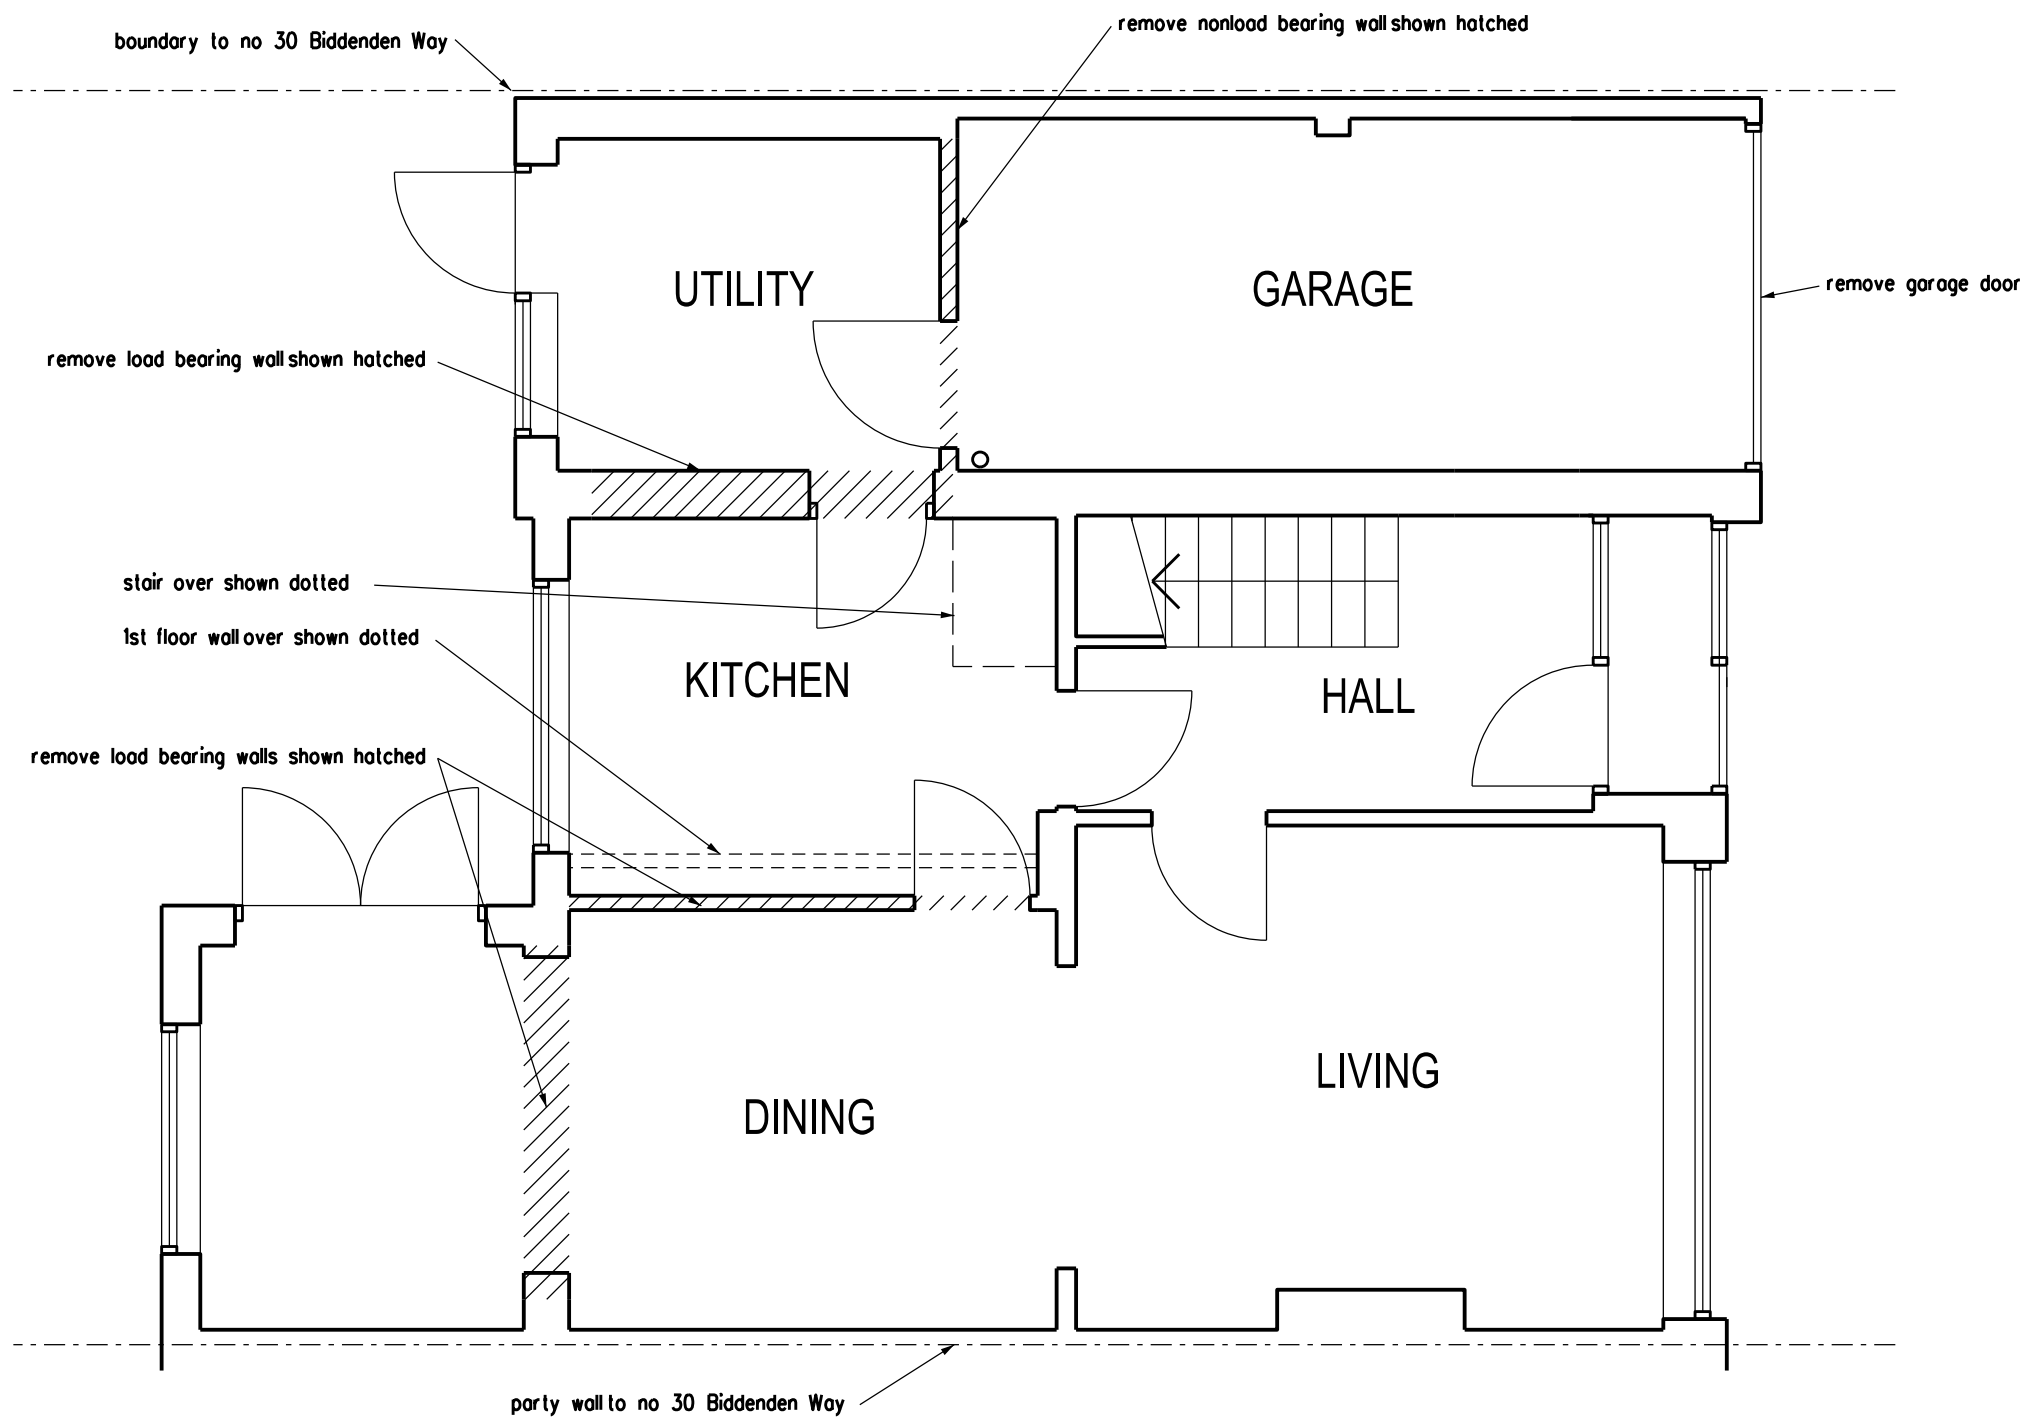

PLANNING APPLICATION

REVISION DATE

ARCHITECT
TA ARCHITECTS
11 JOYDENS WOOD ROAD BEXLEY
KENT DA5 2HS Tel 07905 130591
ta140256@googlemail.com

JOB
PROPOSED GARAGE CONVERSION
AT 30 BIDDENDEN WAY
ISTEAD RISE KENT DA13 9DF

DRAWING
EXISTING GROUND FLOOR PLAN

SCALE
1:50 AT A3 DATE
JULY 2024

DRAWING NO.
DJ/03