


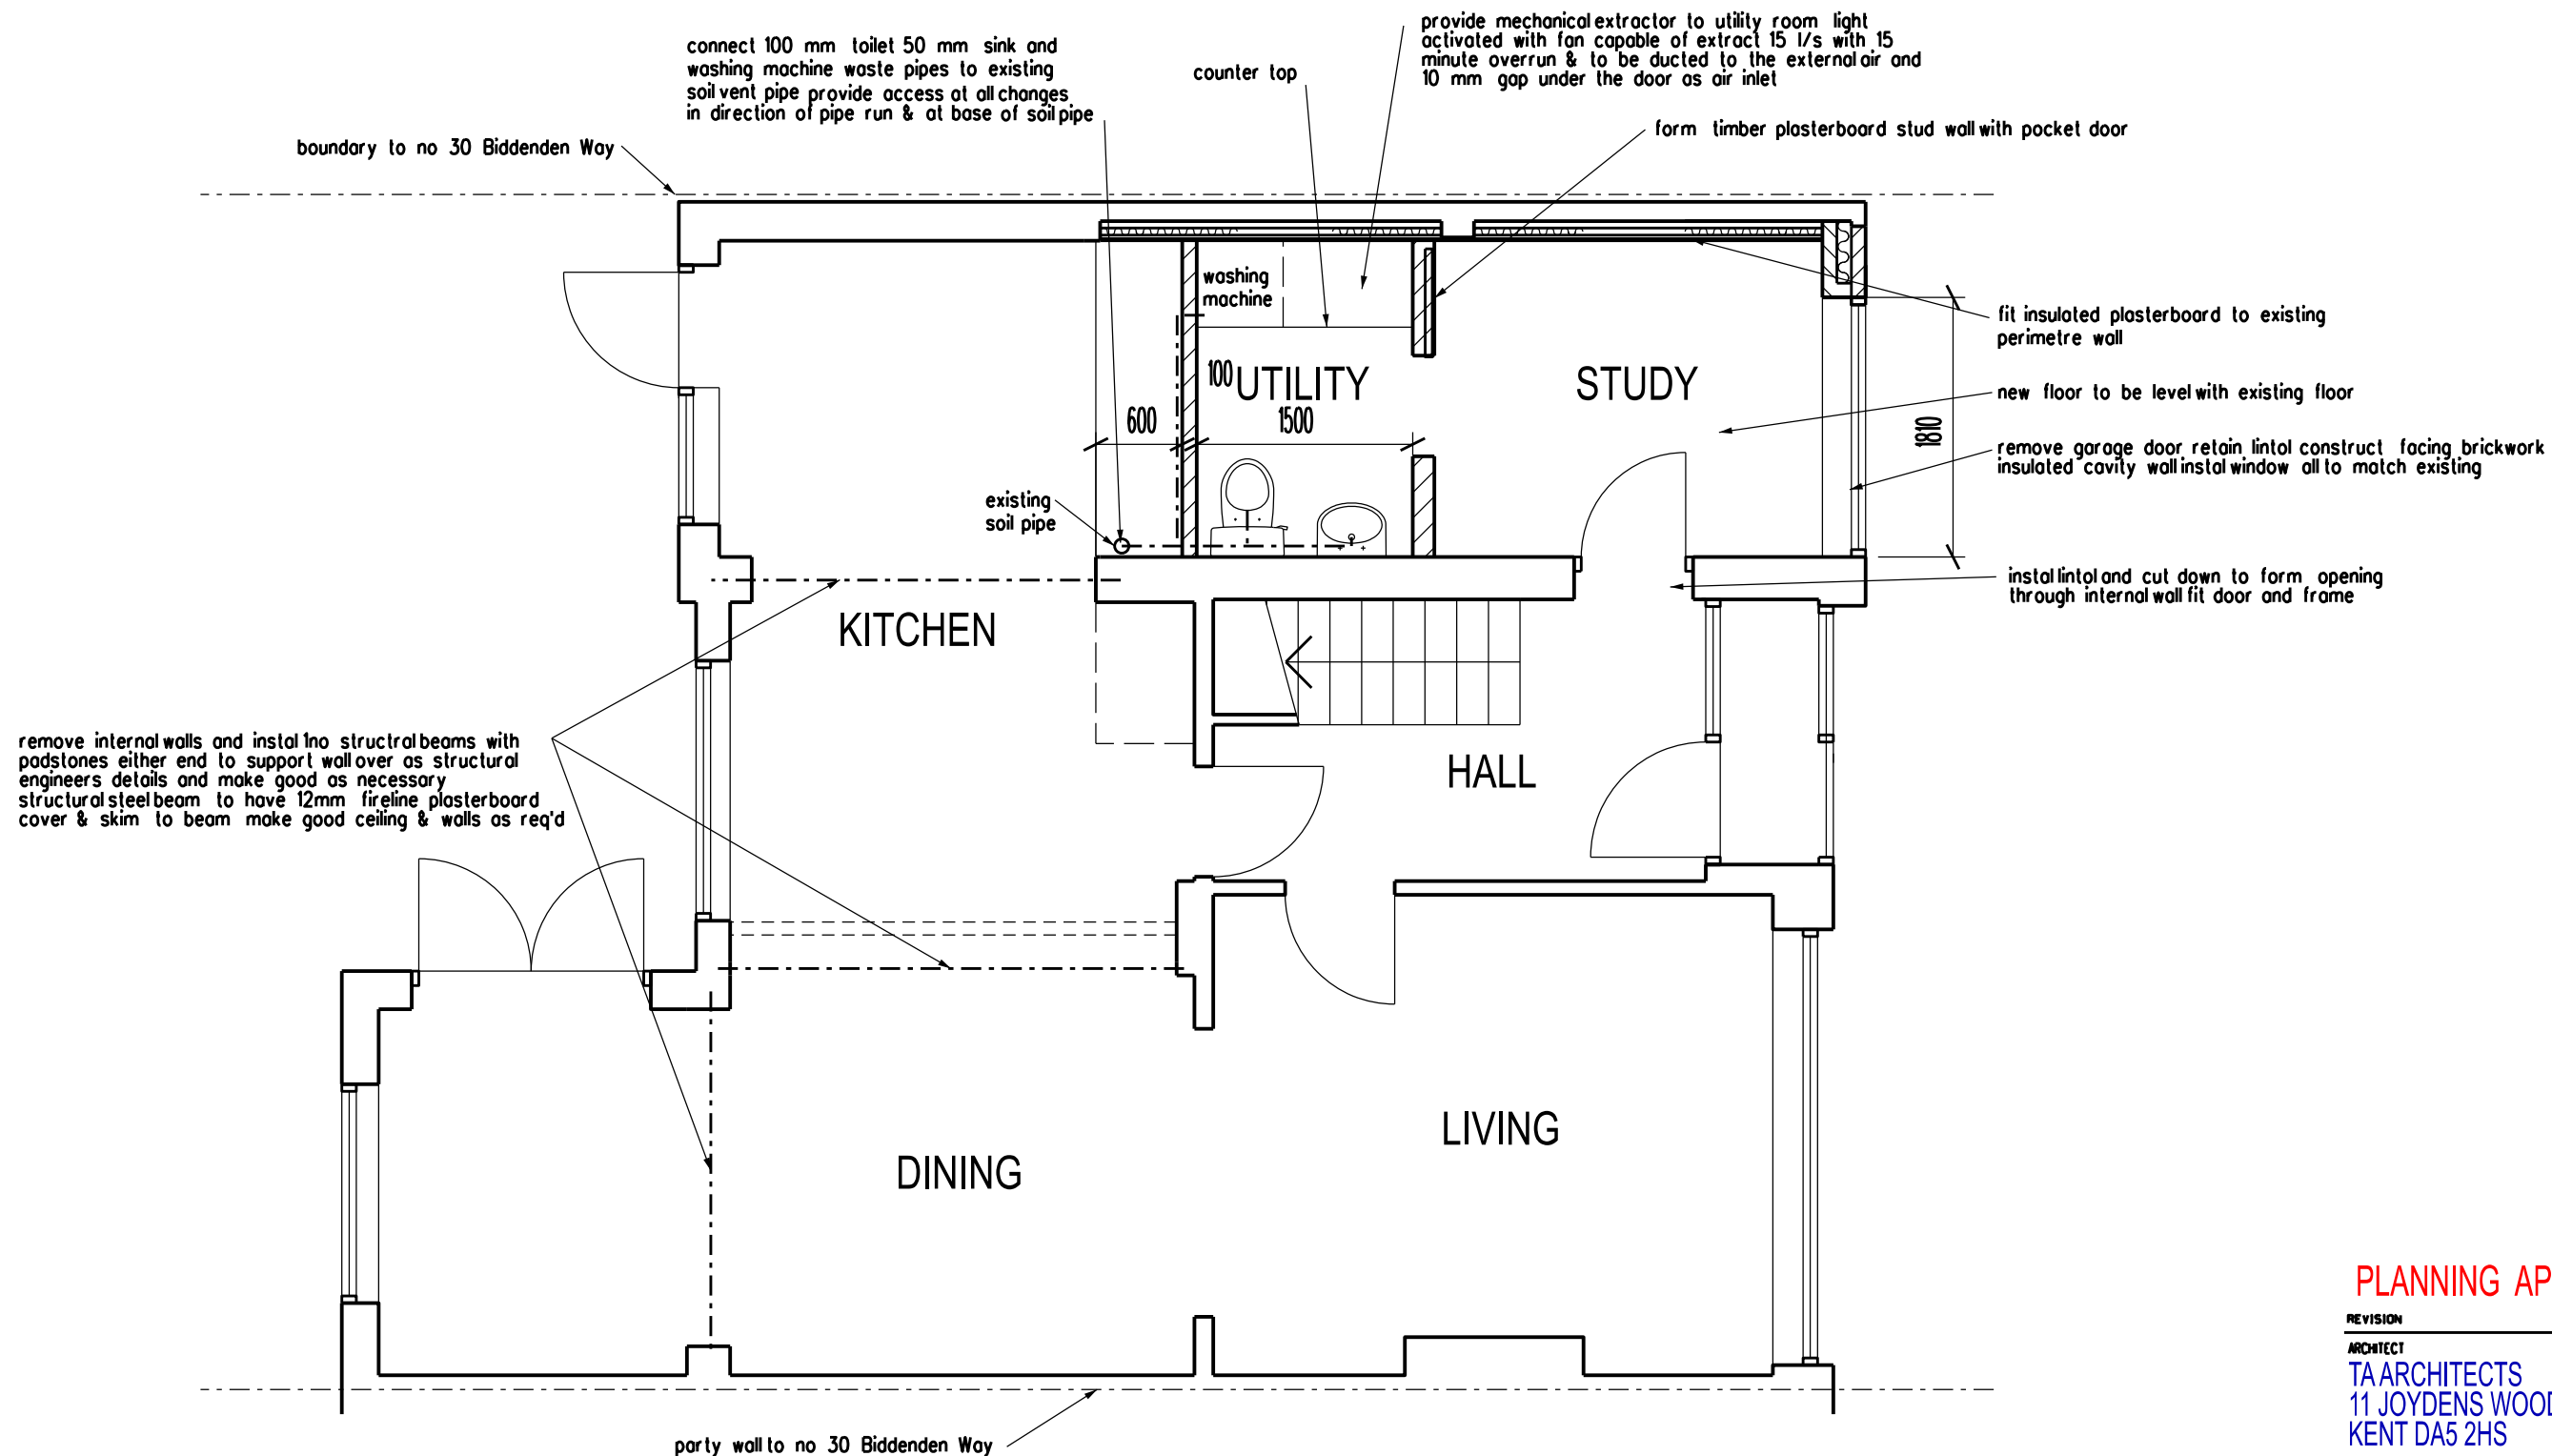

PLANNING APPLICATION

REVISION ARCHITECT

TA ARCHITECTS

11 JOYDENS WOOD ROAD BEXLEY

KENT DA5 2HS Tel 07905 130591

ta140256@googlemail.com

JOB

PROPOSED GARAGE CONVERSION

AT 30 BIDDENDEN WAY

ISTEAD RISE KENT DA13 9DF

DRAWING

PROPOSED GROUND FLOOR PLAN

SCALE 1:50 AT A3

DATE JULY 2024

DRAWING NO.

DJ/05