

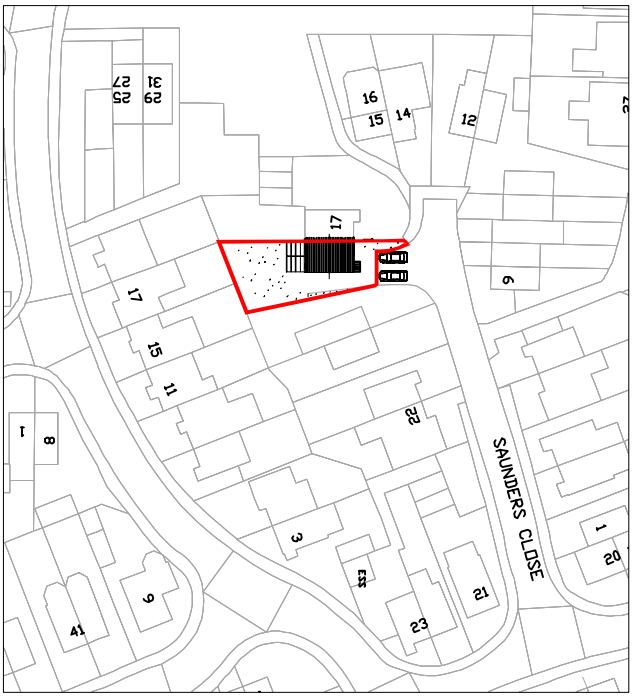


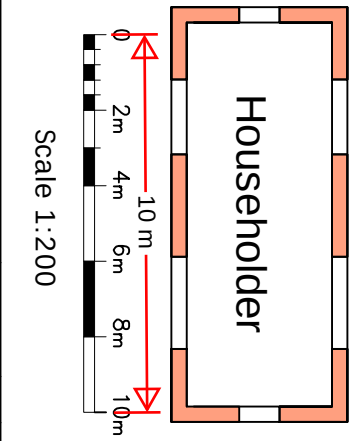

OS Plan Scale 1:1250
0 10m 20m 30m 40m 50m

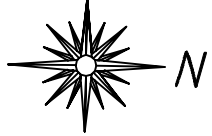

Scale 1:200

PI	ISSUED TO PLANNING	06.01.23	
Rev		Date	



Job Title

18 Saunders Close
Gravesend DA11 8SJ

Drawing Title

Existing Block and Site plan

Scale	1:200 @ A1	DWG	
Job No.	51-1000-989	Dwg No.	S01
		Rev	P1