


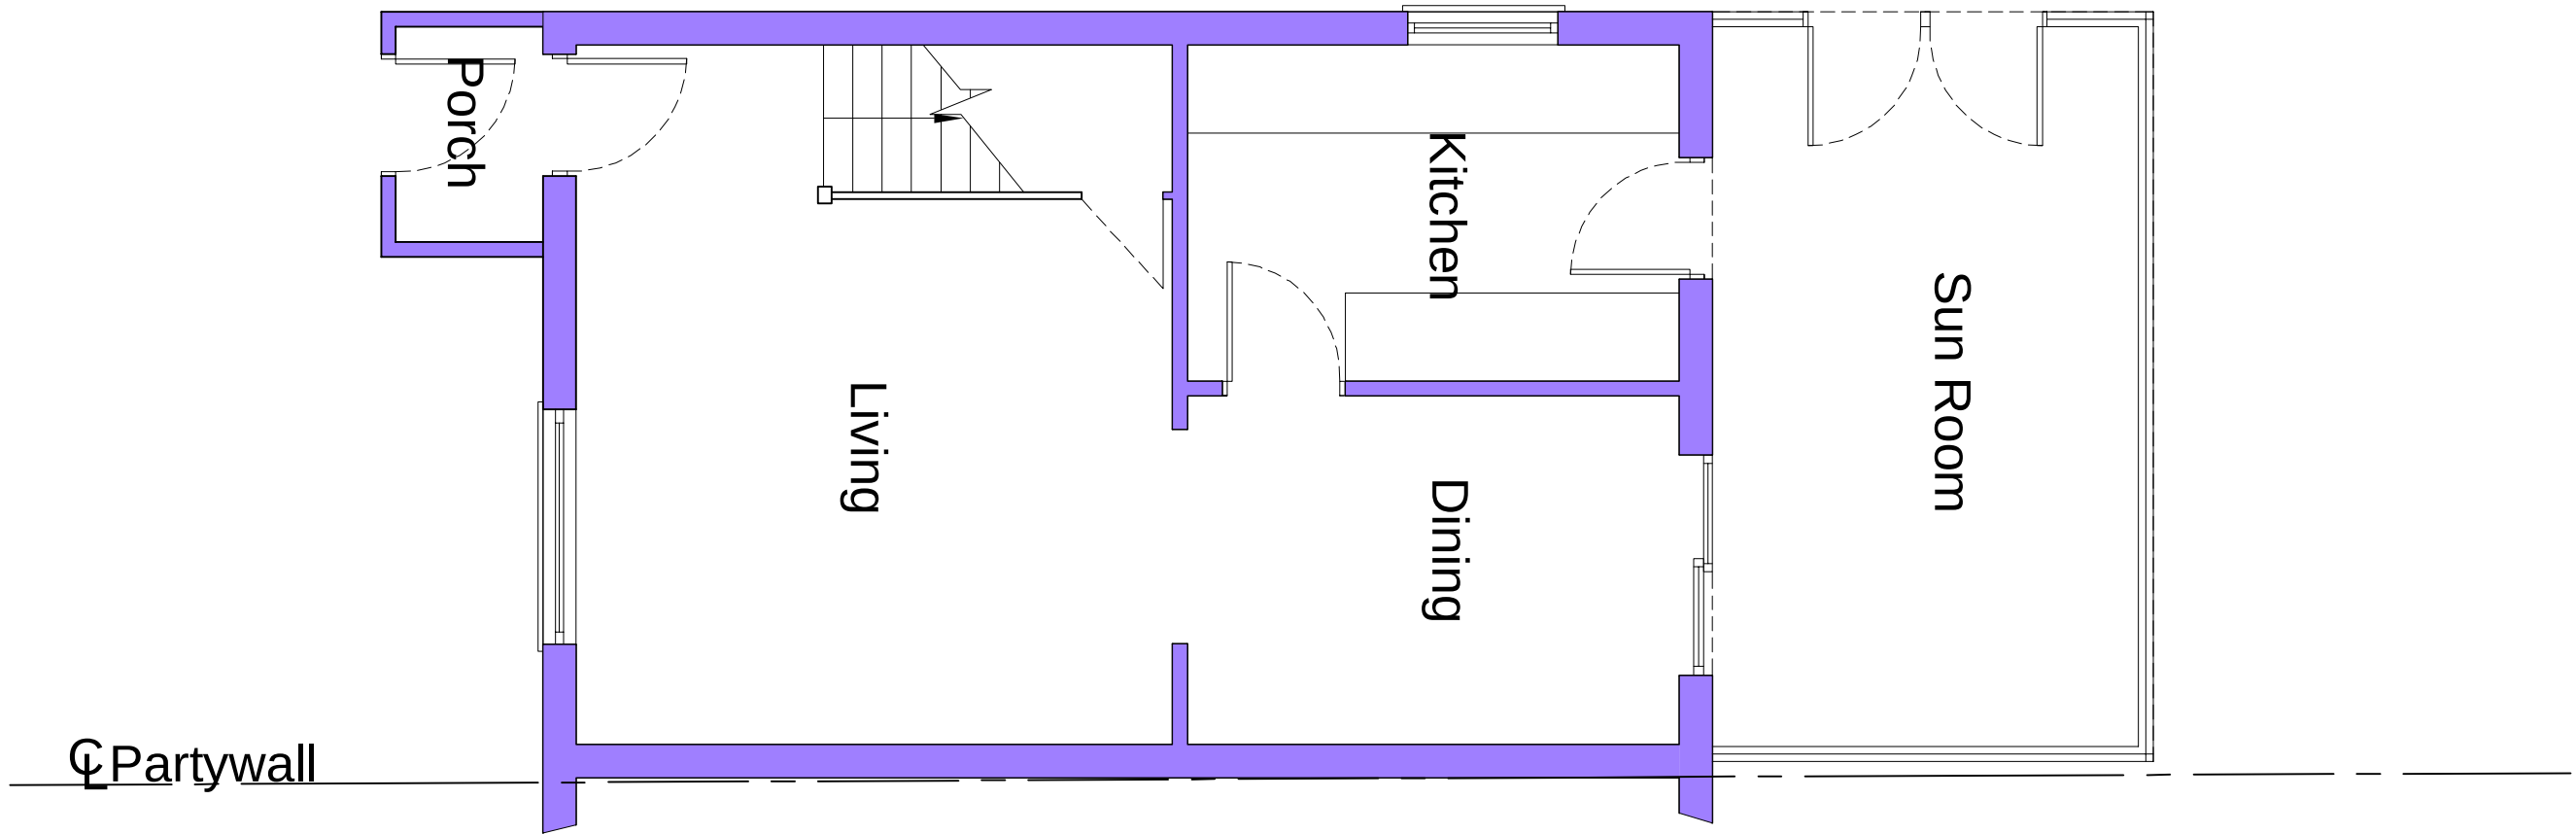
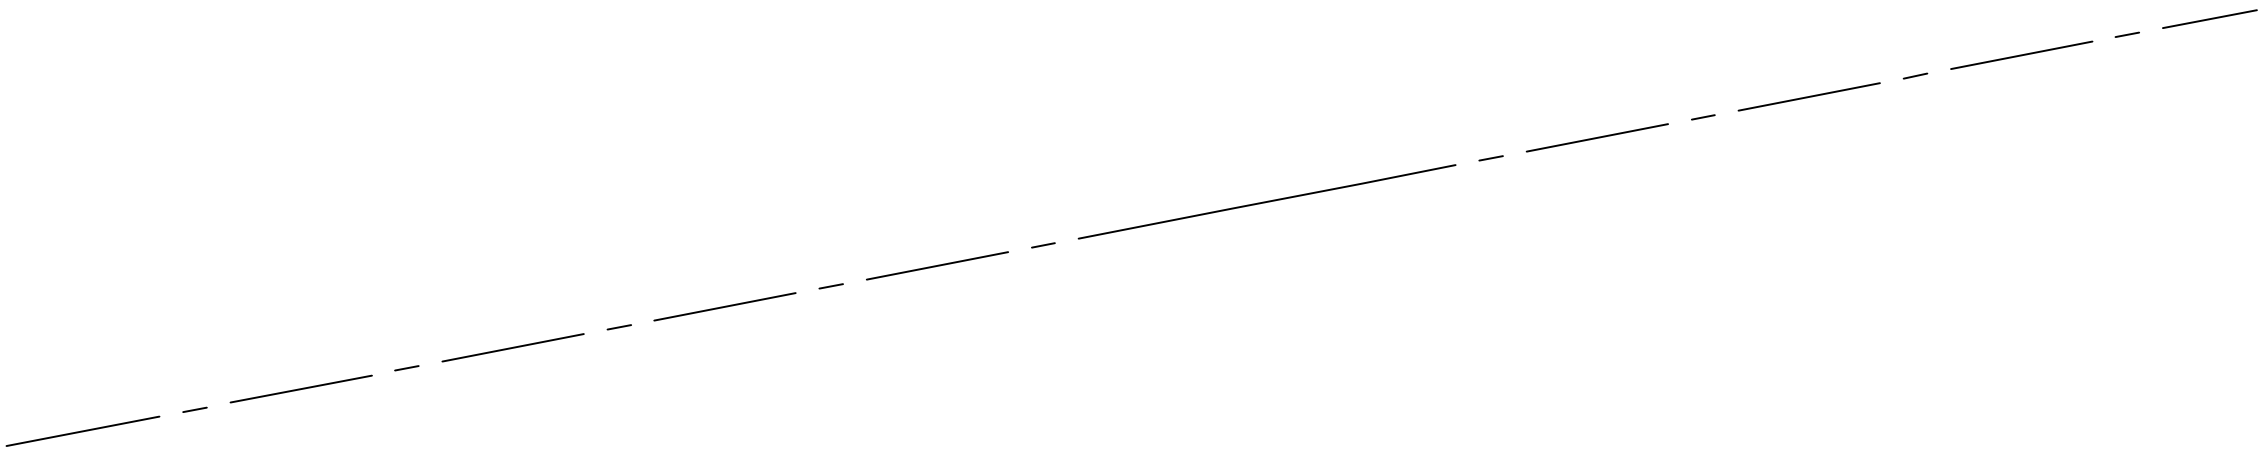
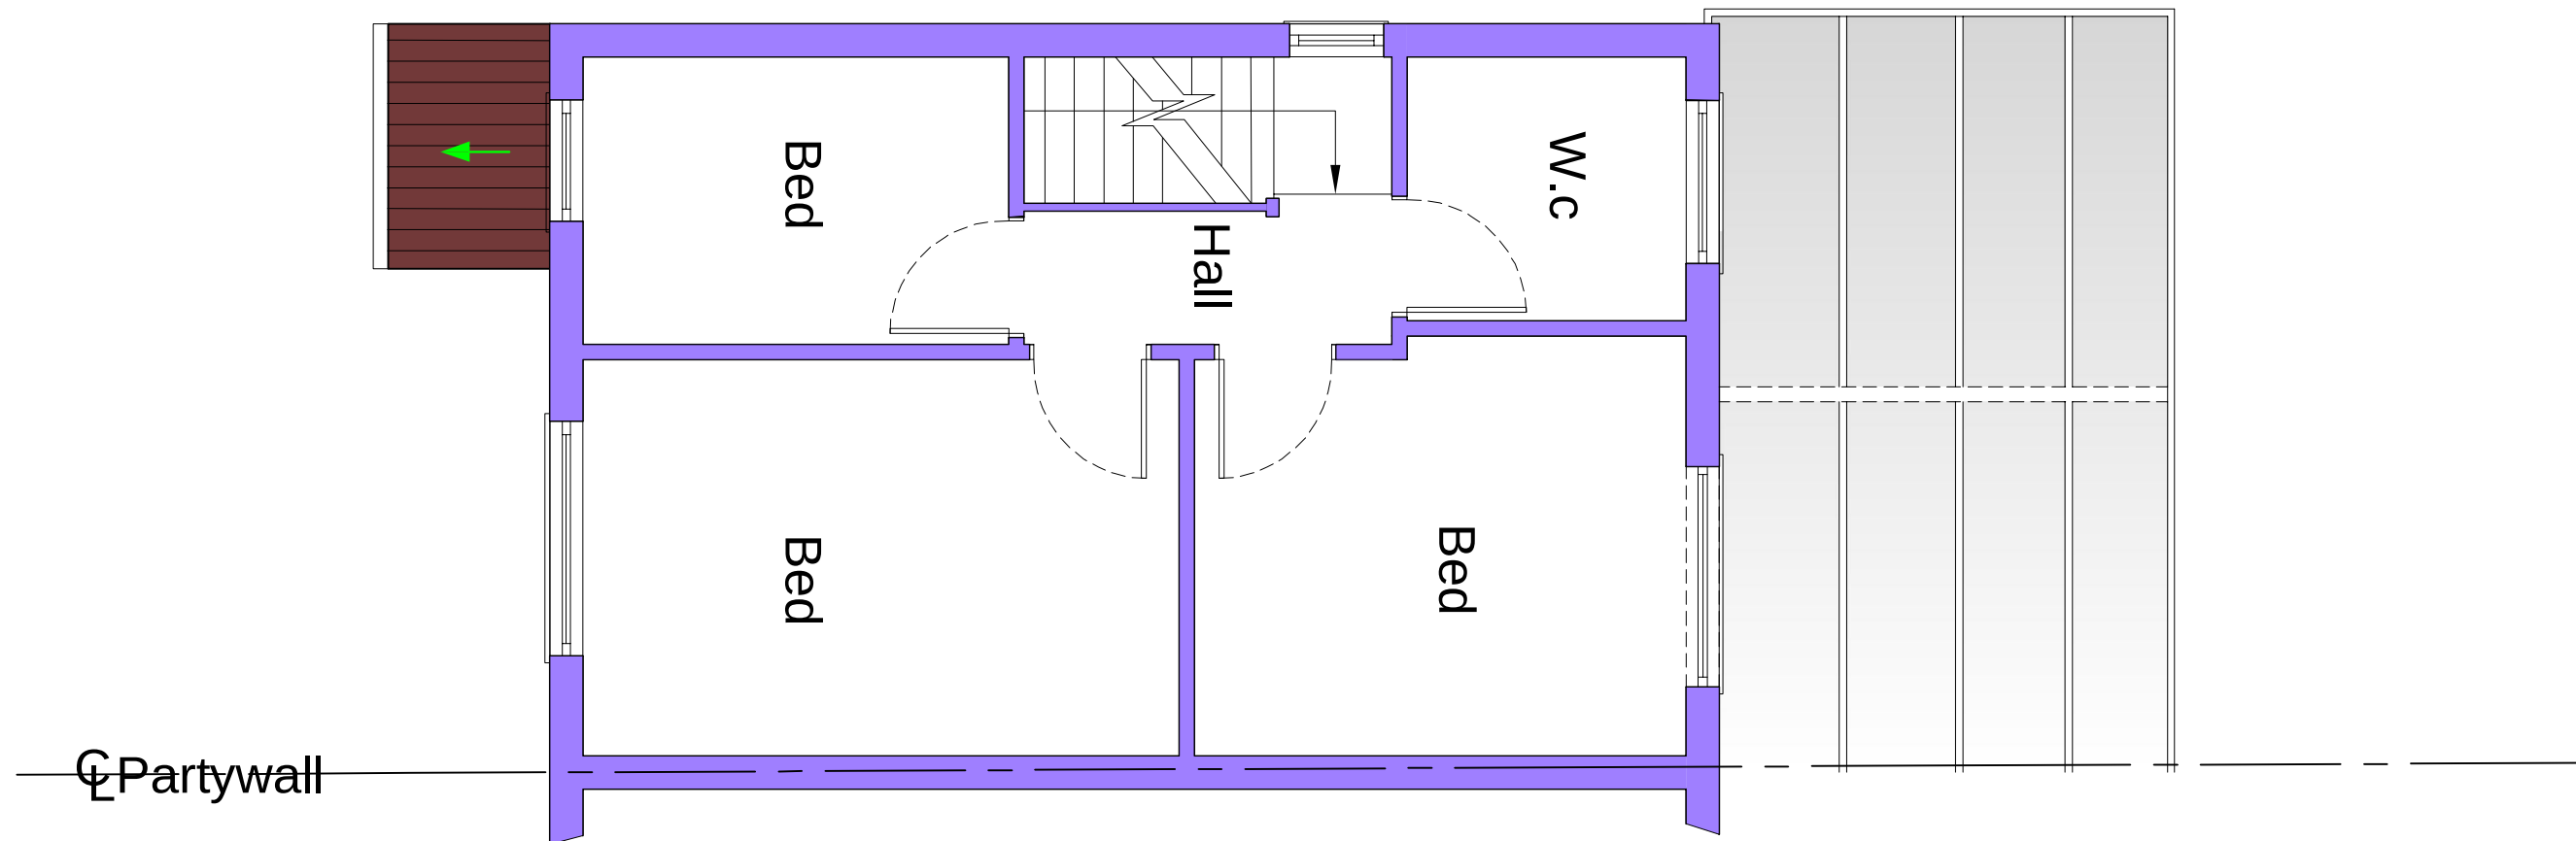


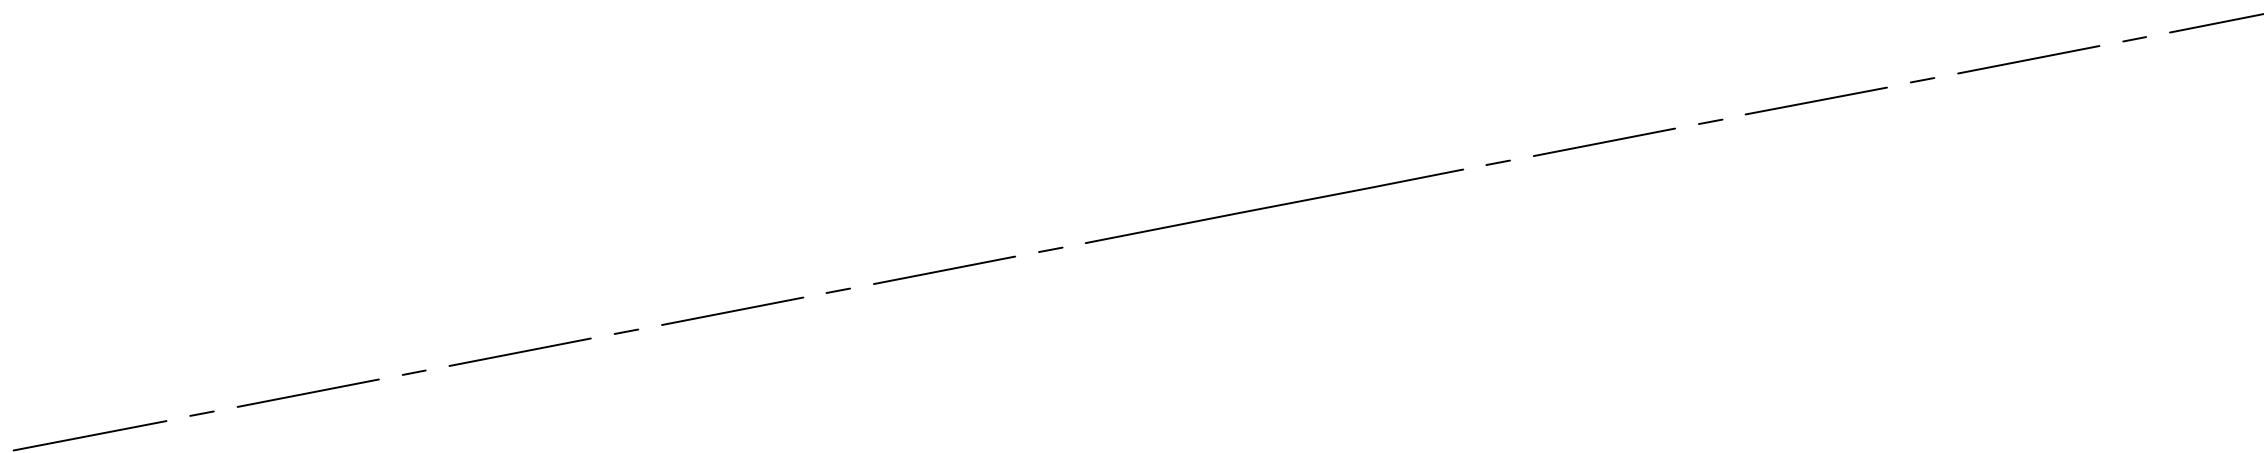


Existing Ground Floor Plan

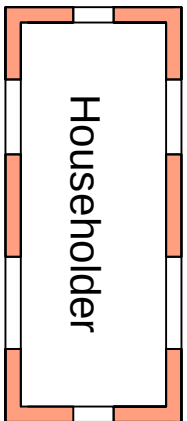

Existing First Floor Plan

 

Pl	ISSUED TO PLANNING	06.01.23			
Rev		Date			

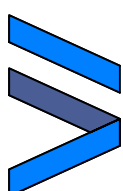**IMPERIAL**
PLANNING LTD
OFFICE 48, 85 WILTON ROAD LONDON SW1V 1BE
07940121222

Job Title
18 Saunders Close
Gravesend DA11 8SJ

Drawing Title
Existing Plans

Scale	1:50 @ A1		
Job No.	51-1000-989	Proj No.	S03
		Rev	P1