




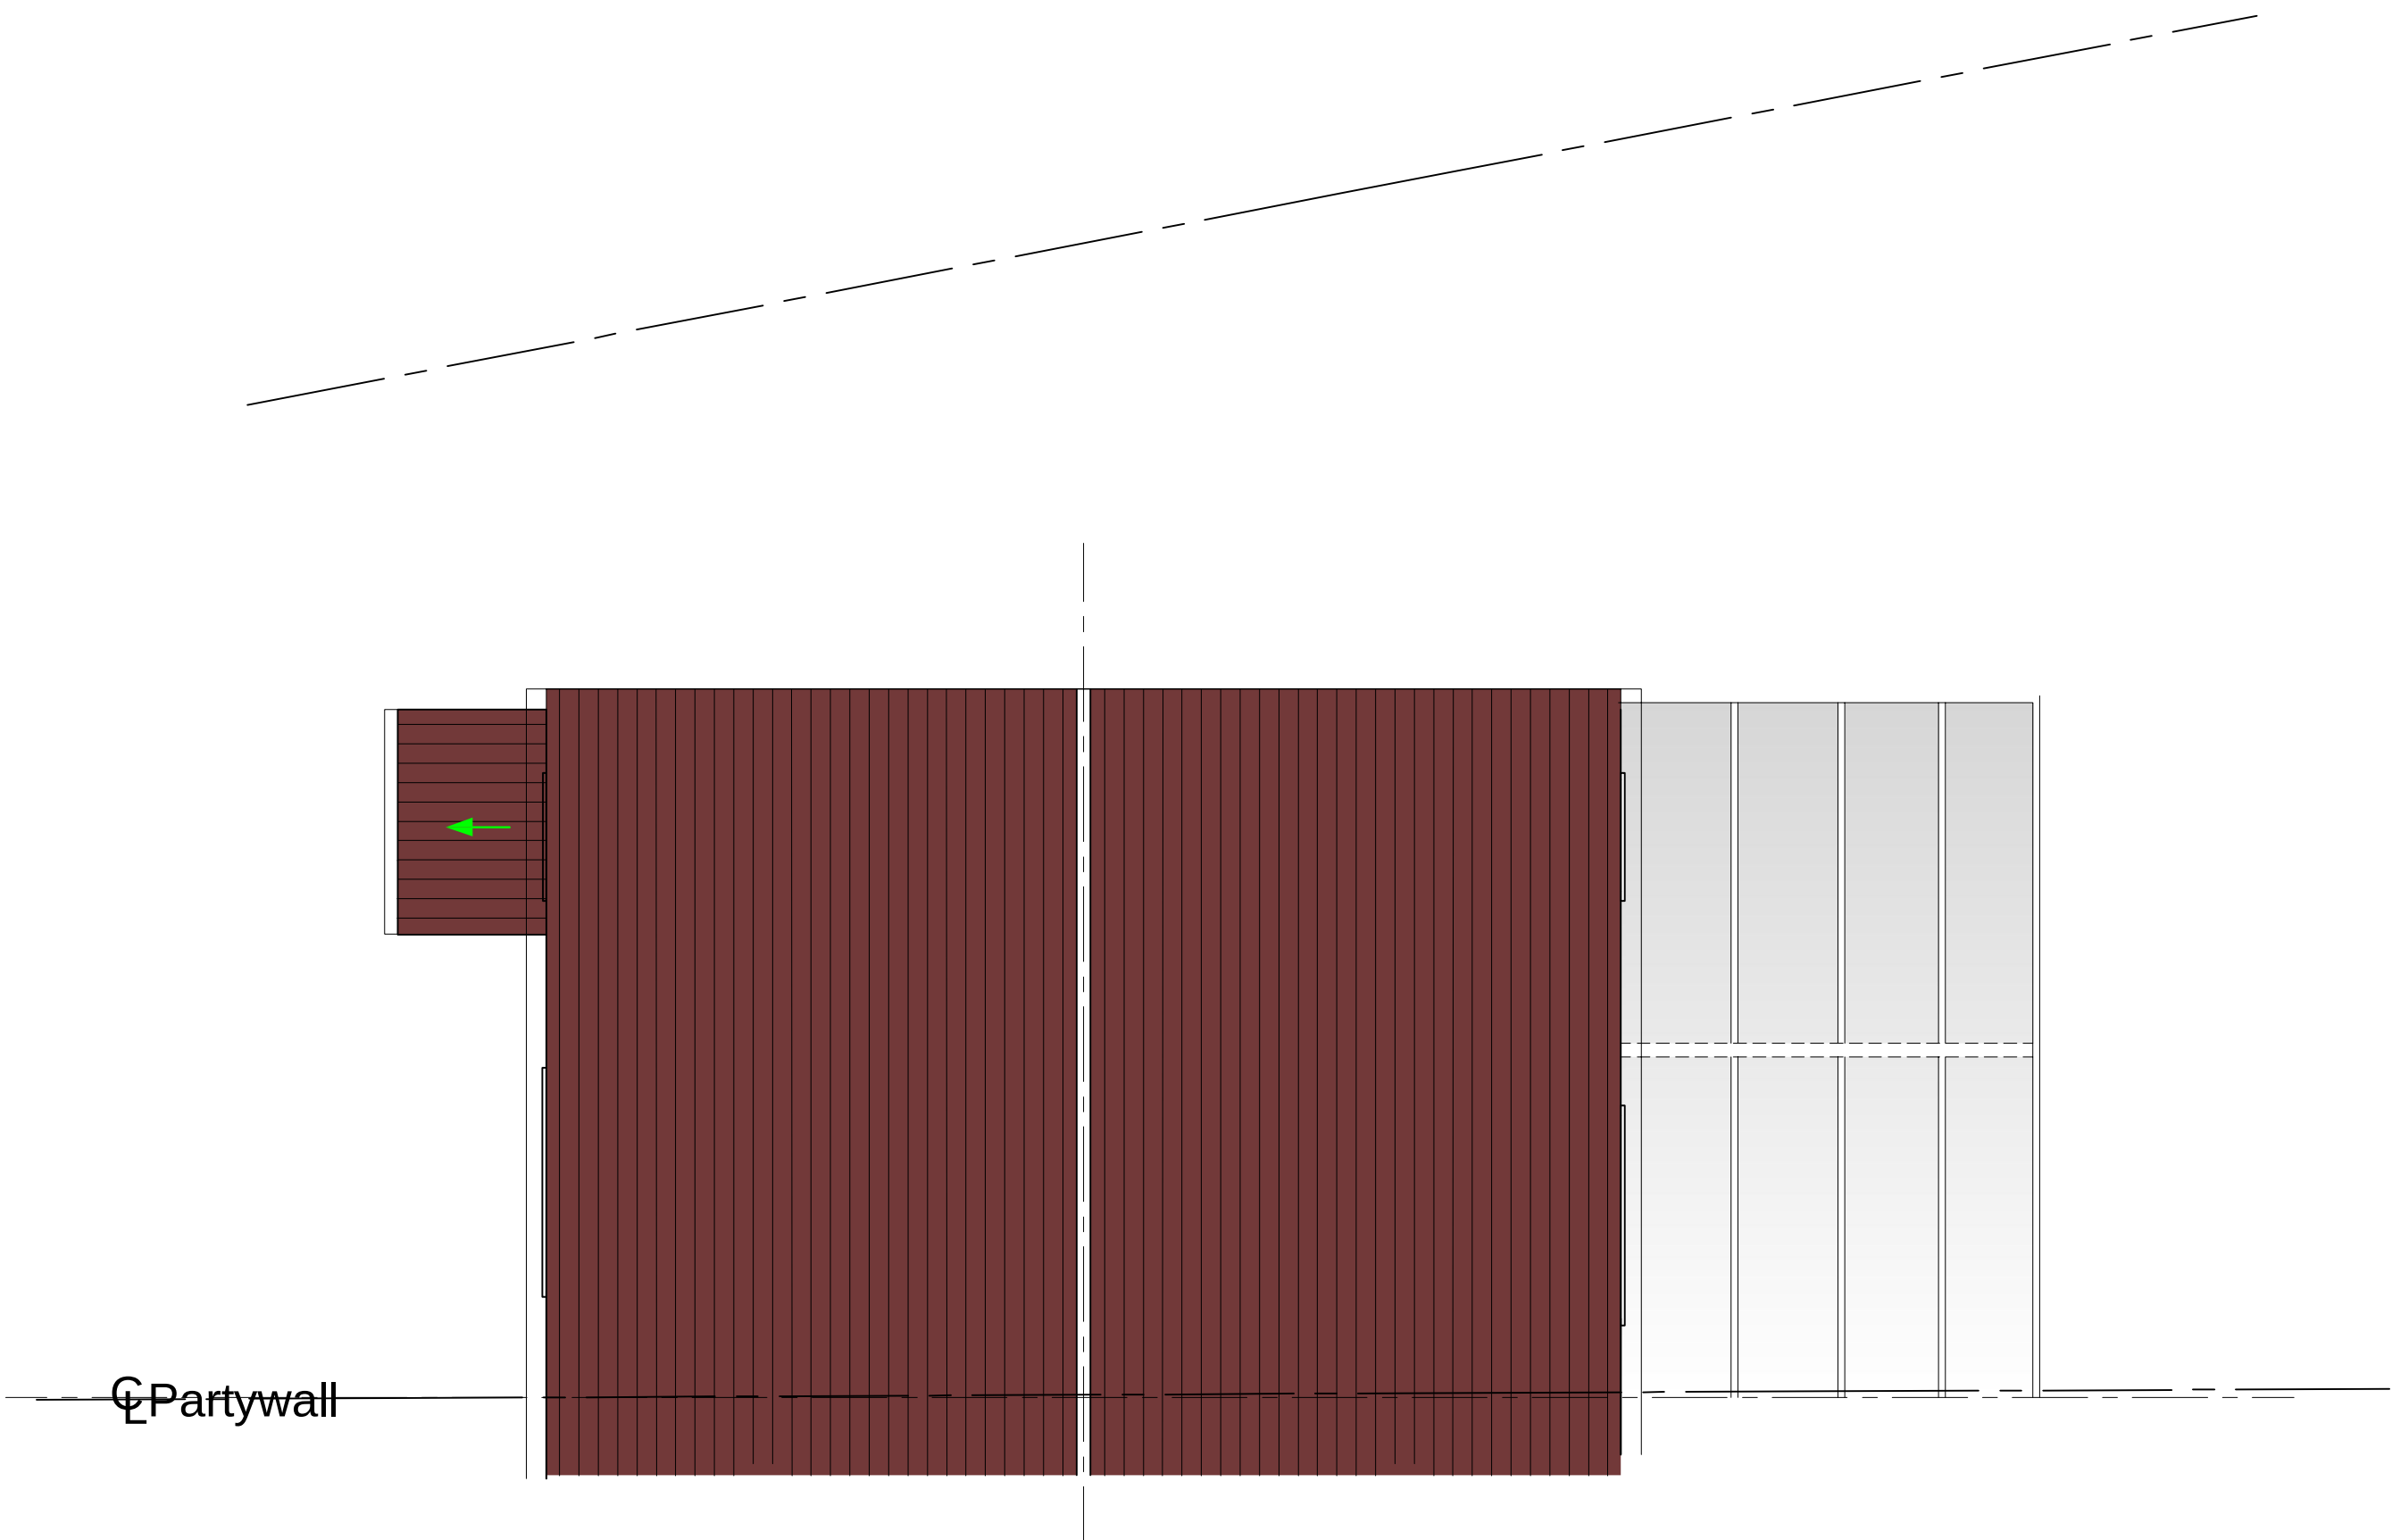

Existing Roof Plan

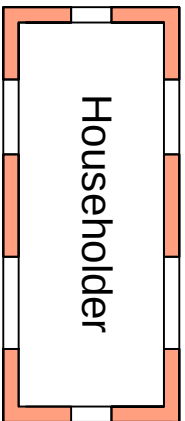

Pl	ISSUED TO PLANNING	06.01.23		
Rev		Date		

 

Job Title	18 Saunders Close Gravesend DA11 8SJ
-----------	---

Drawing Title	Existing Plan
Scale	1:50 @ A1
Job No.	51-1000-989
Draw No.	S04-A
Rev	P1