


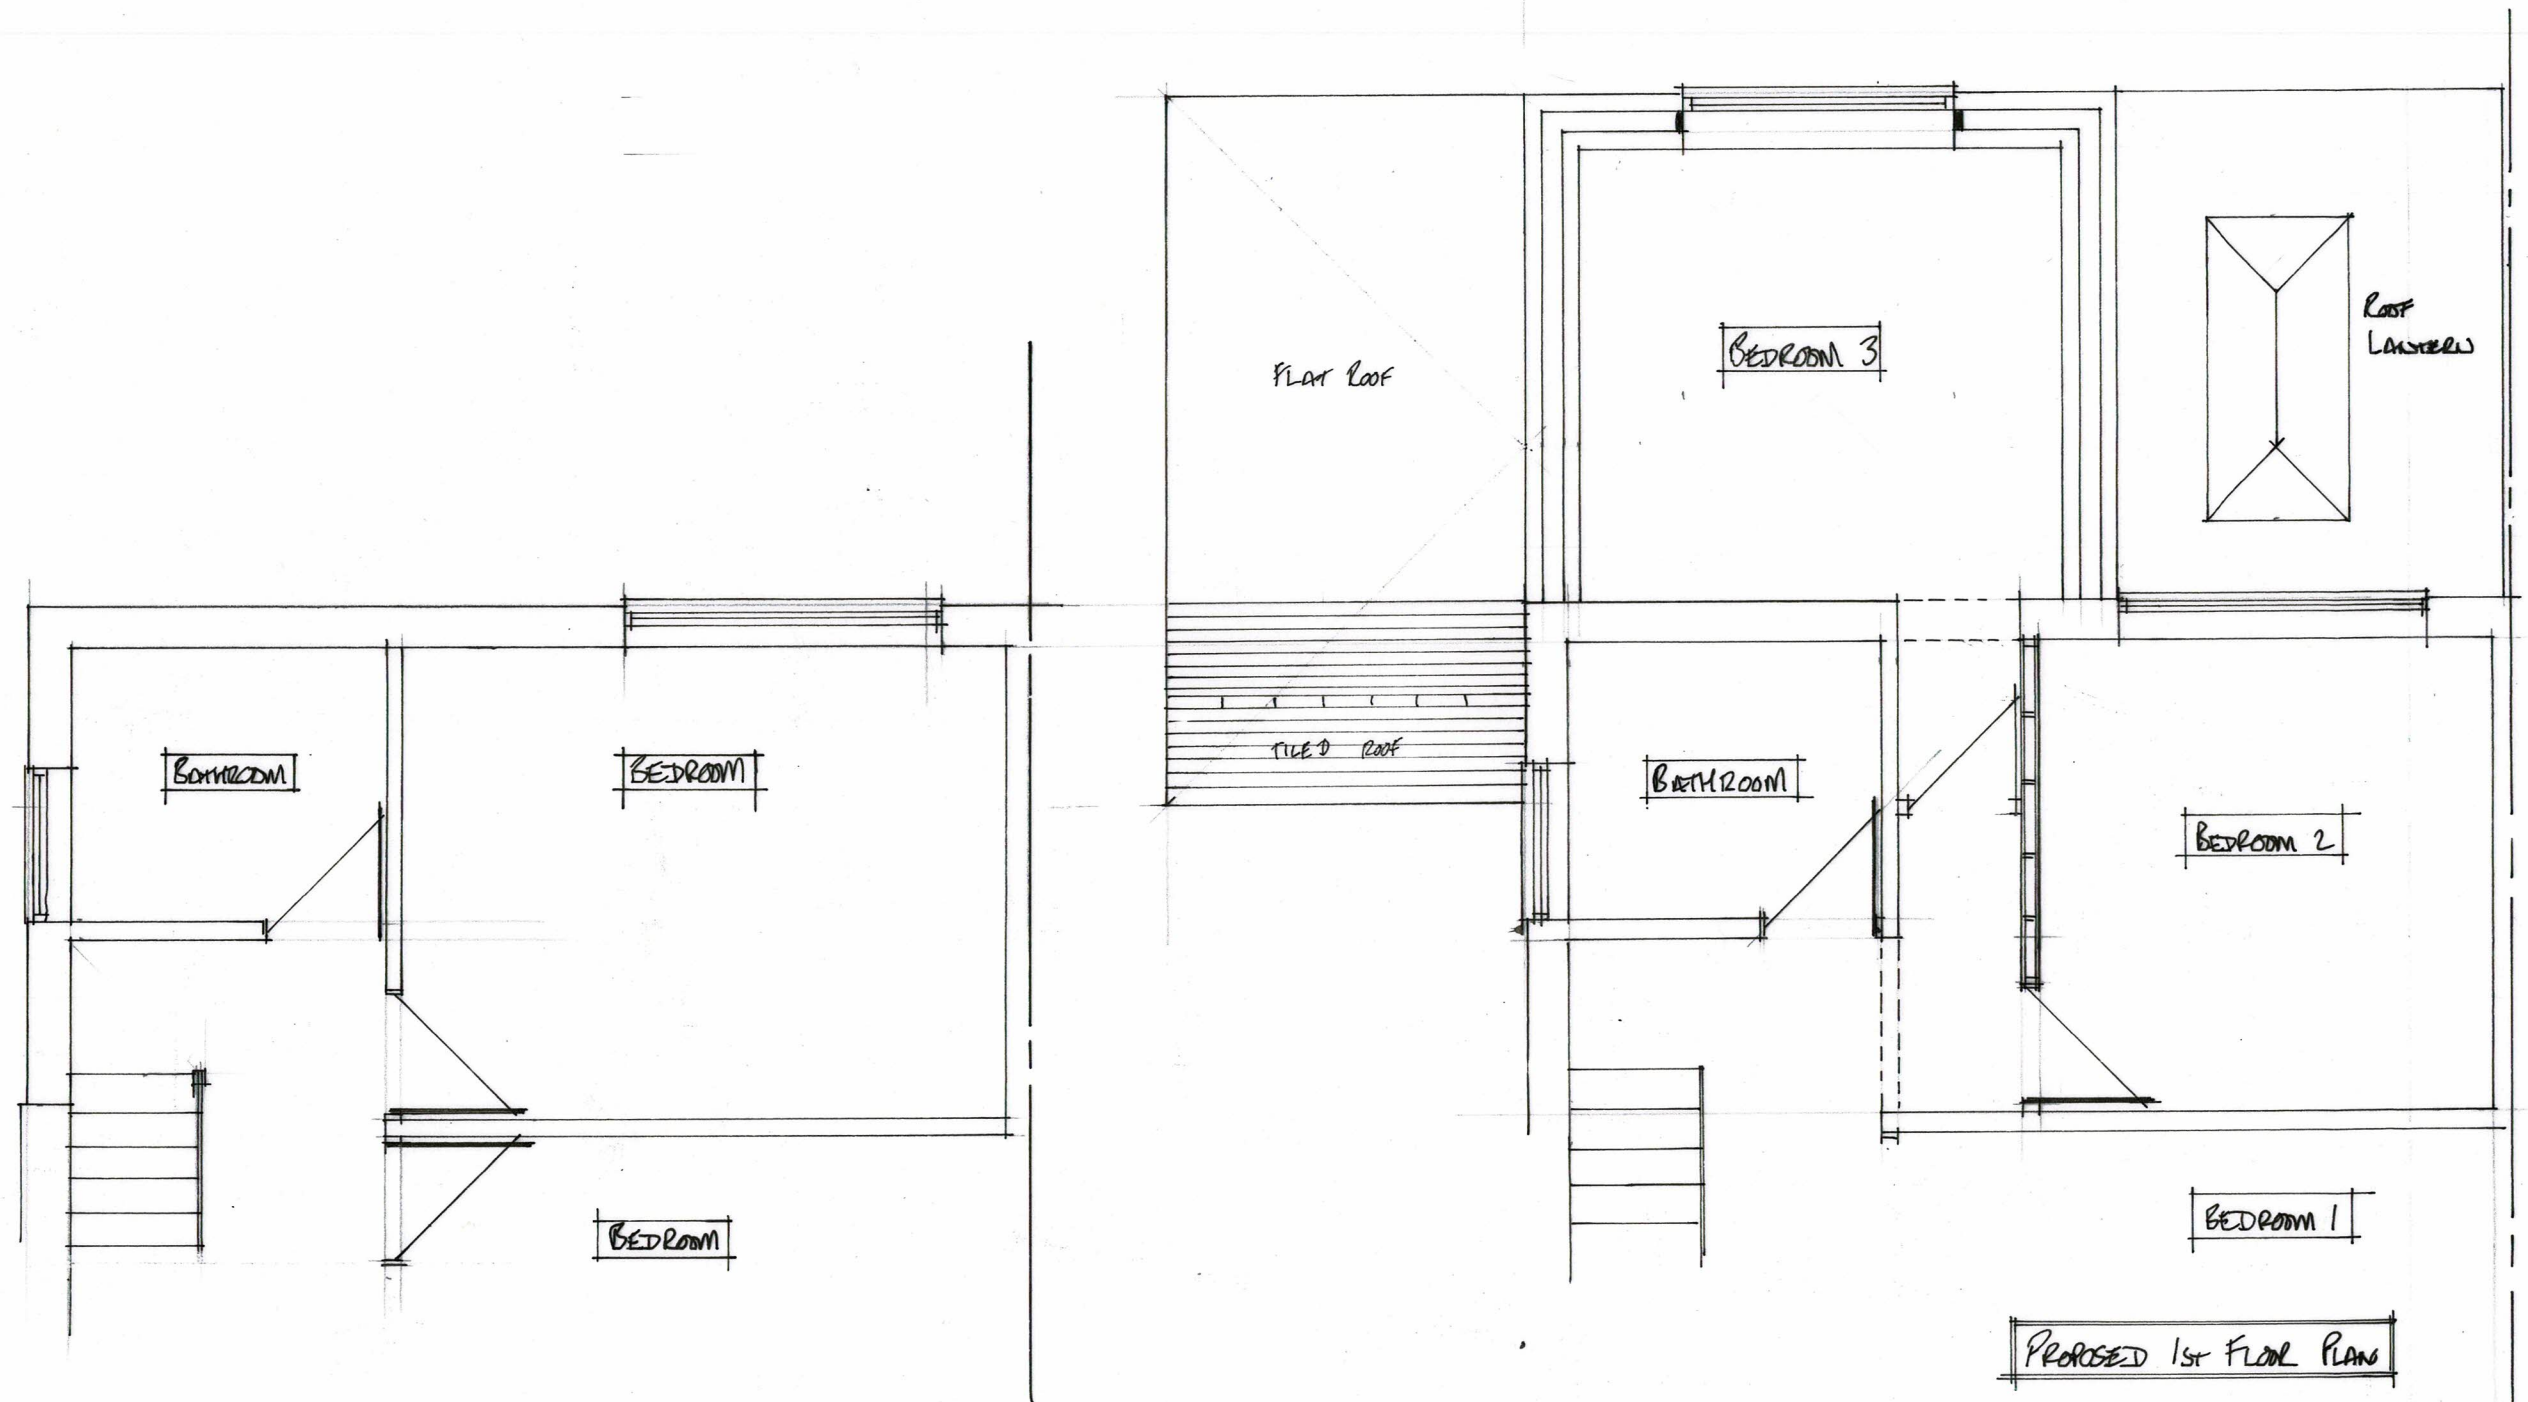

EXISTING 1st FLOOR PLAN

PROPOSED 1st FLOOR PLAN

1/50 0 1 2 3 4

PART TWO STOREY REAR EXTENSION SINGLE STOREY REAR AND SIDE EXTENSION		MRS L. VILDAV 39 ST GEORGES CRESCENT GRAYSSEND KENT DN2 4AR	
SCALE 1/50 1/100	DATE 13/4/23	DRAWING NO 23/03/04	03