


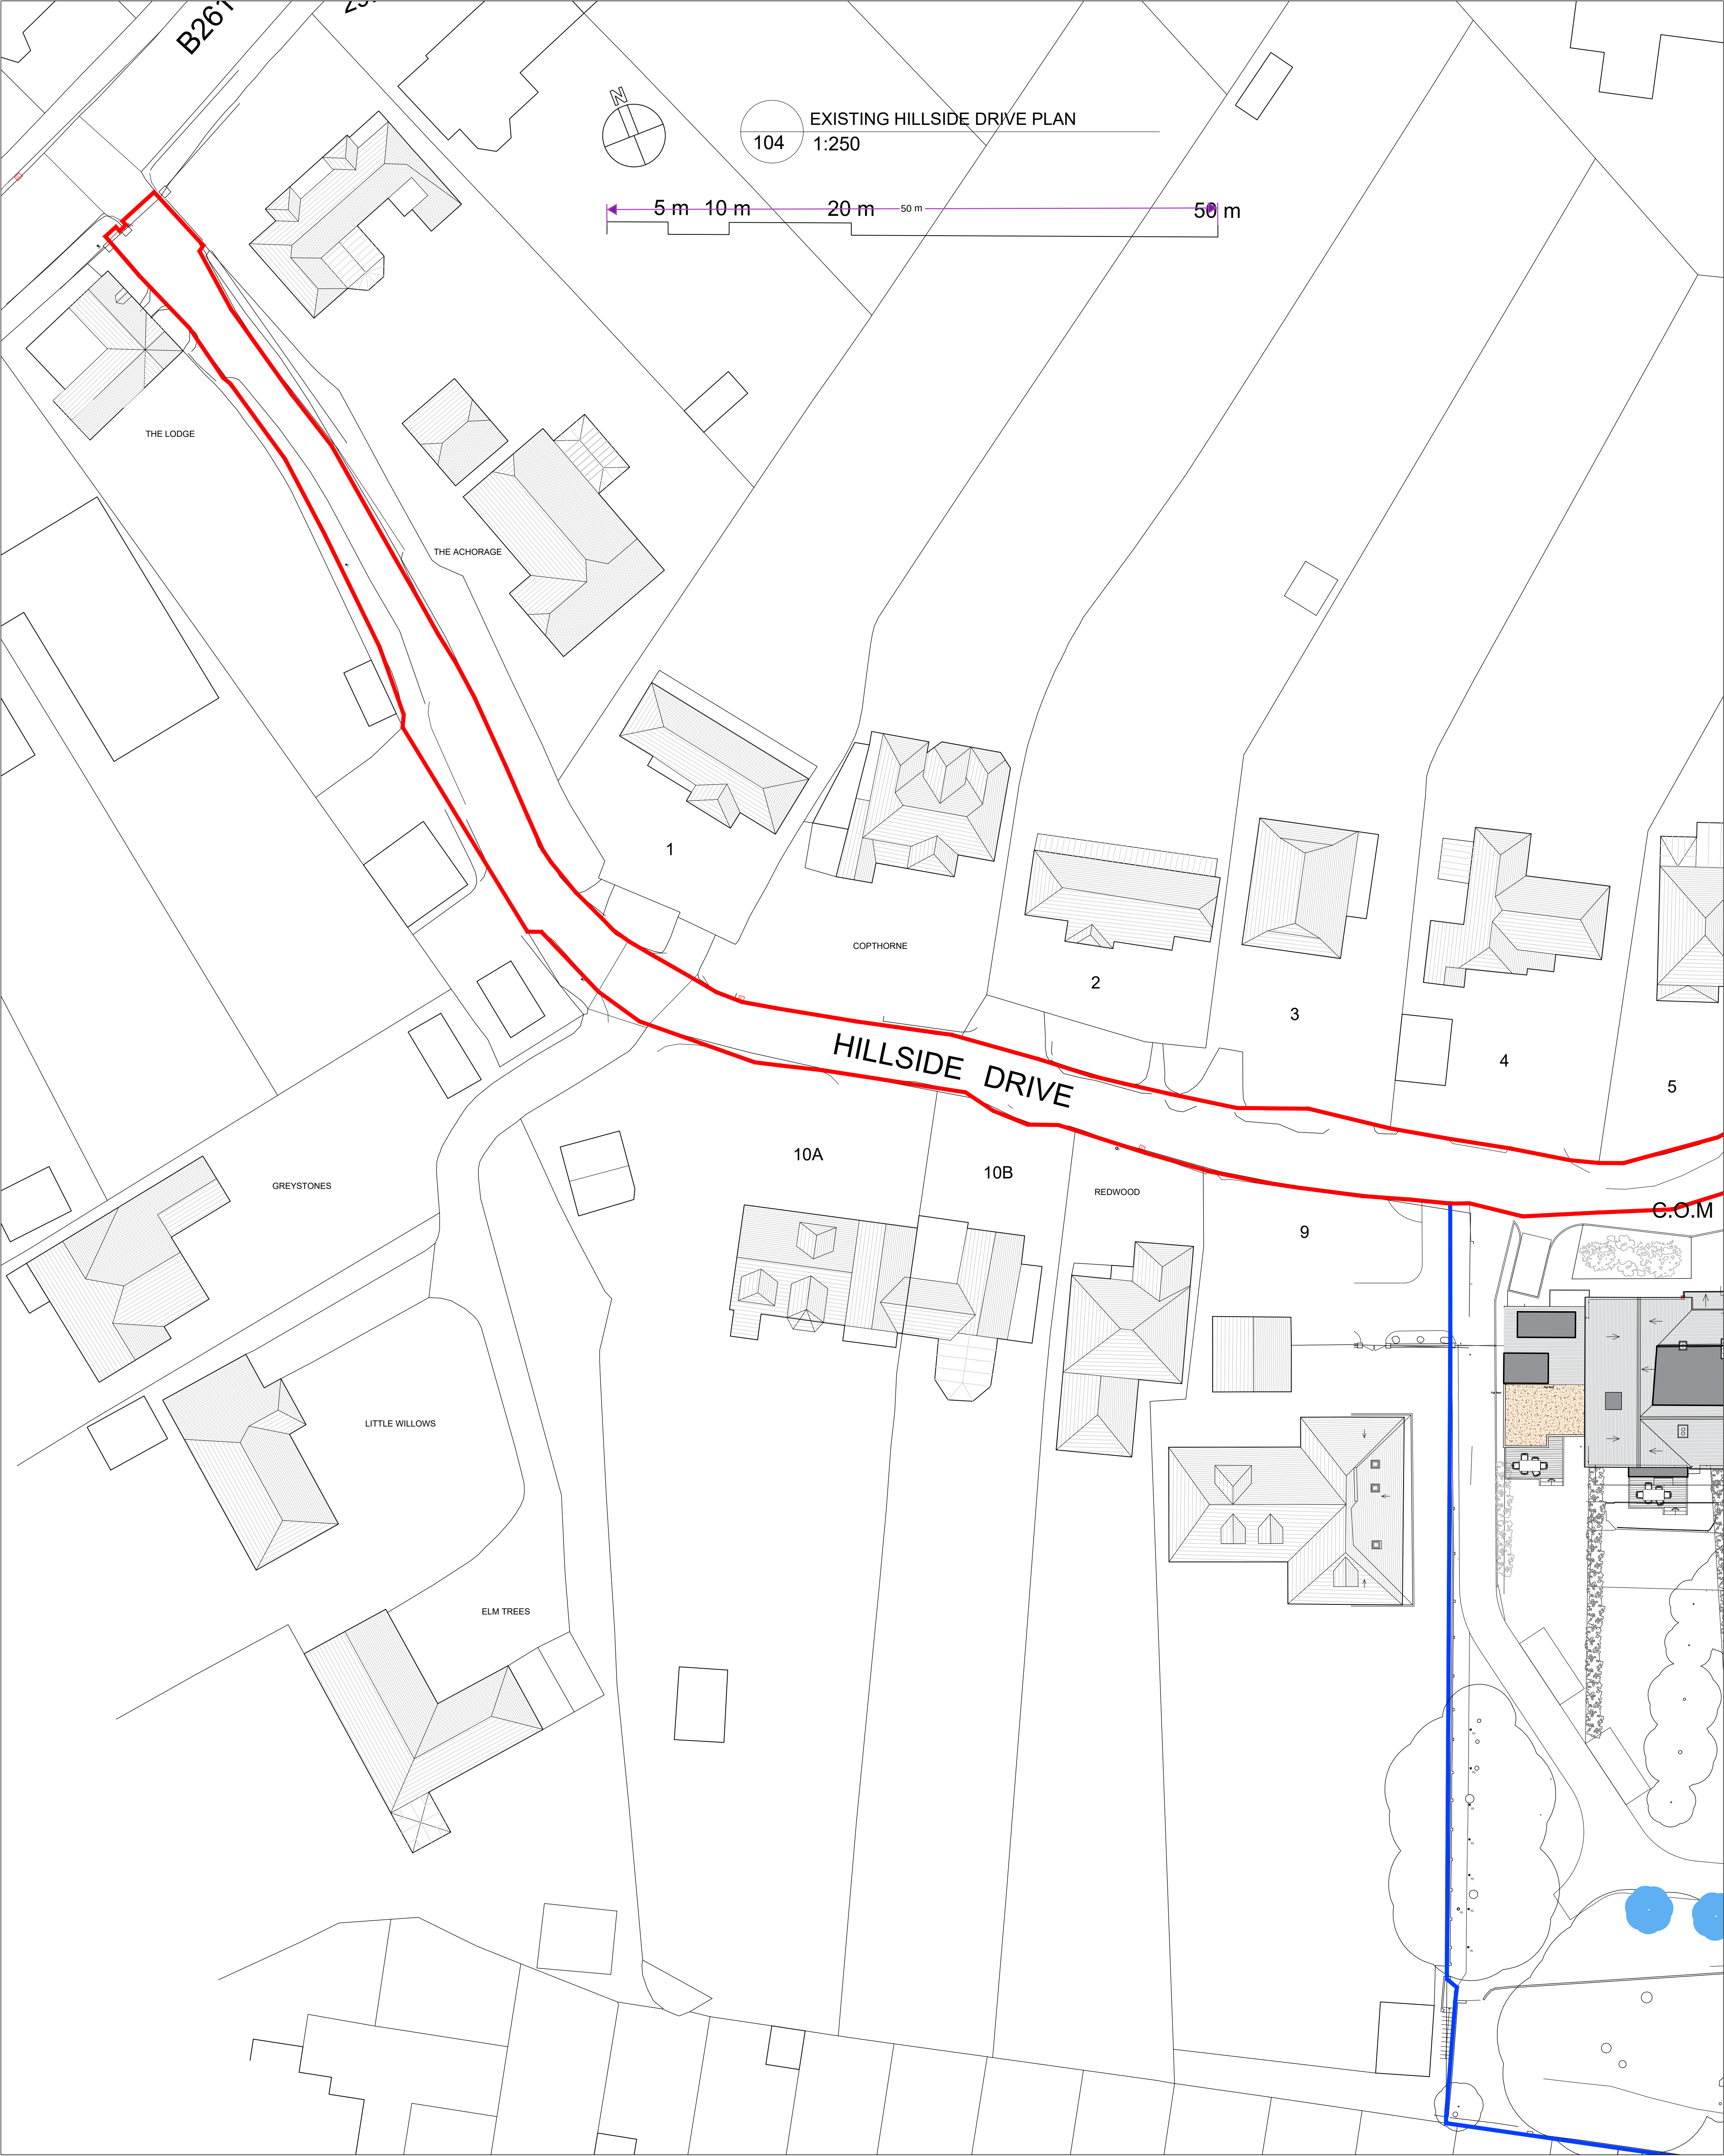

NOTE:

The site layouts for the convent are shown as per planning application 20241161 (for the change of use of Hillside and Rydal in two 6-bedroom houses, and for the existing single-storey extension to be replaced by a 2-bedroom bungalow) in order for the proposal for four new houses to be understood in the context of proposed changes to the car park, driveway and turning area of the convent in application 20241161

NOTES

clayarchitecture

FOR PLANNING

ISSUE DATE: 12/02/25

Rev. Date By Notes

Copyright Clay Architecture Ltd

All dimensions are to be verified by the contractor before commencing works

Project

CONVENT OF MERCY, GRAVESEND

PROPOSAL FOR SURPLUS LAND

Client

SISTERS OF MERCY

clayarchitecture

Great Lines Studios, Marlborough Road, Gillingham, Kent ME7 9HB

T: 01634 573 017

www.clayarchitecture.com

E: design@clayarchitecture.com

Title

SCHEME DESIGN

PROPOSED SITE PLAN

Drawing No. 5296/PL/104

Scale 1:250

@ A1 size

Date 27/09/2024

Drawn GEN

Authorised