


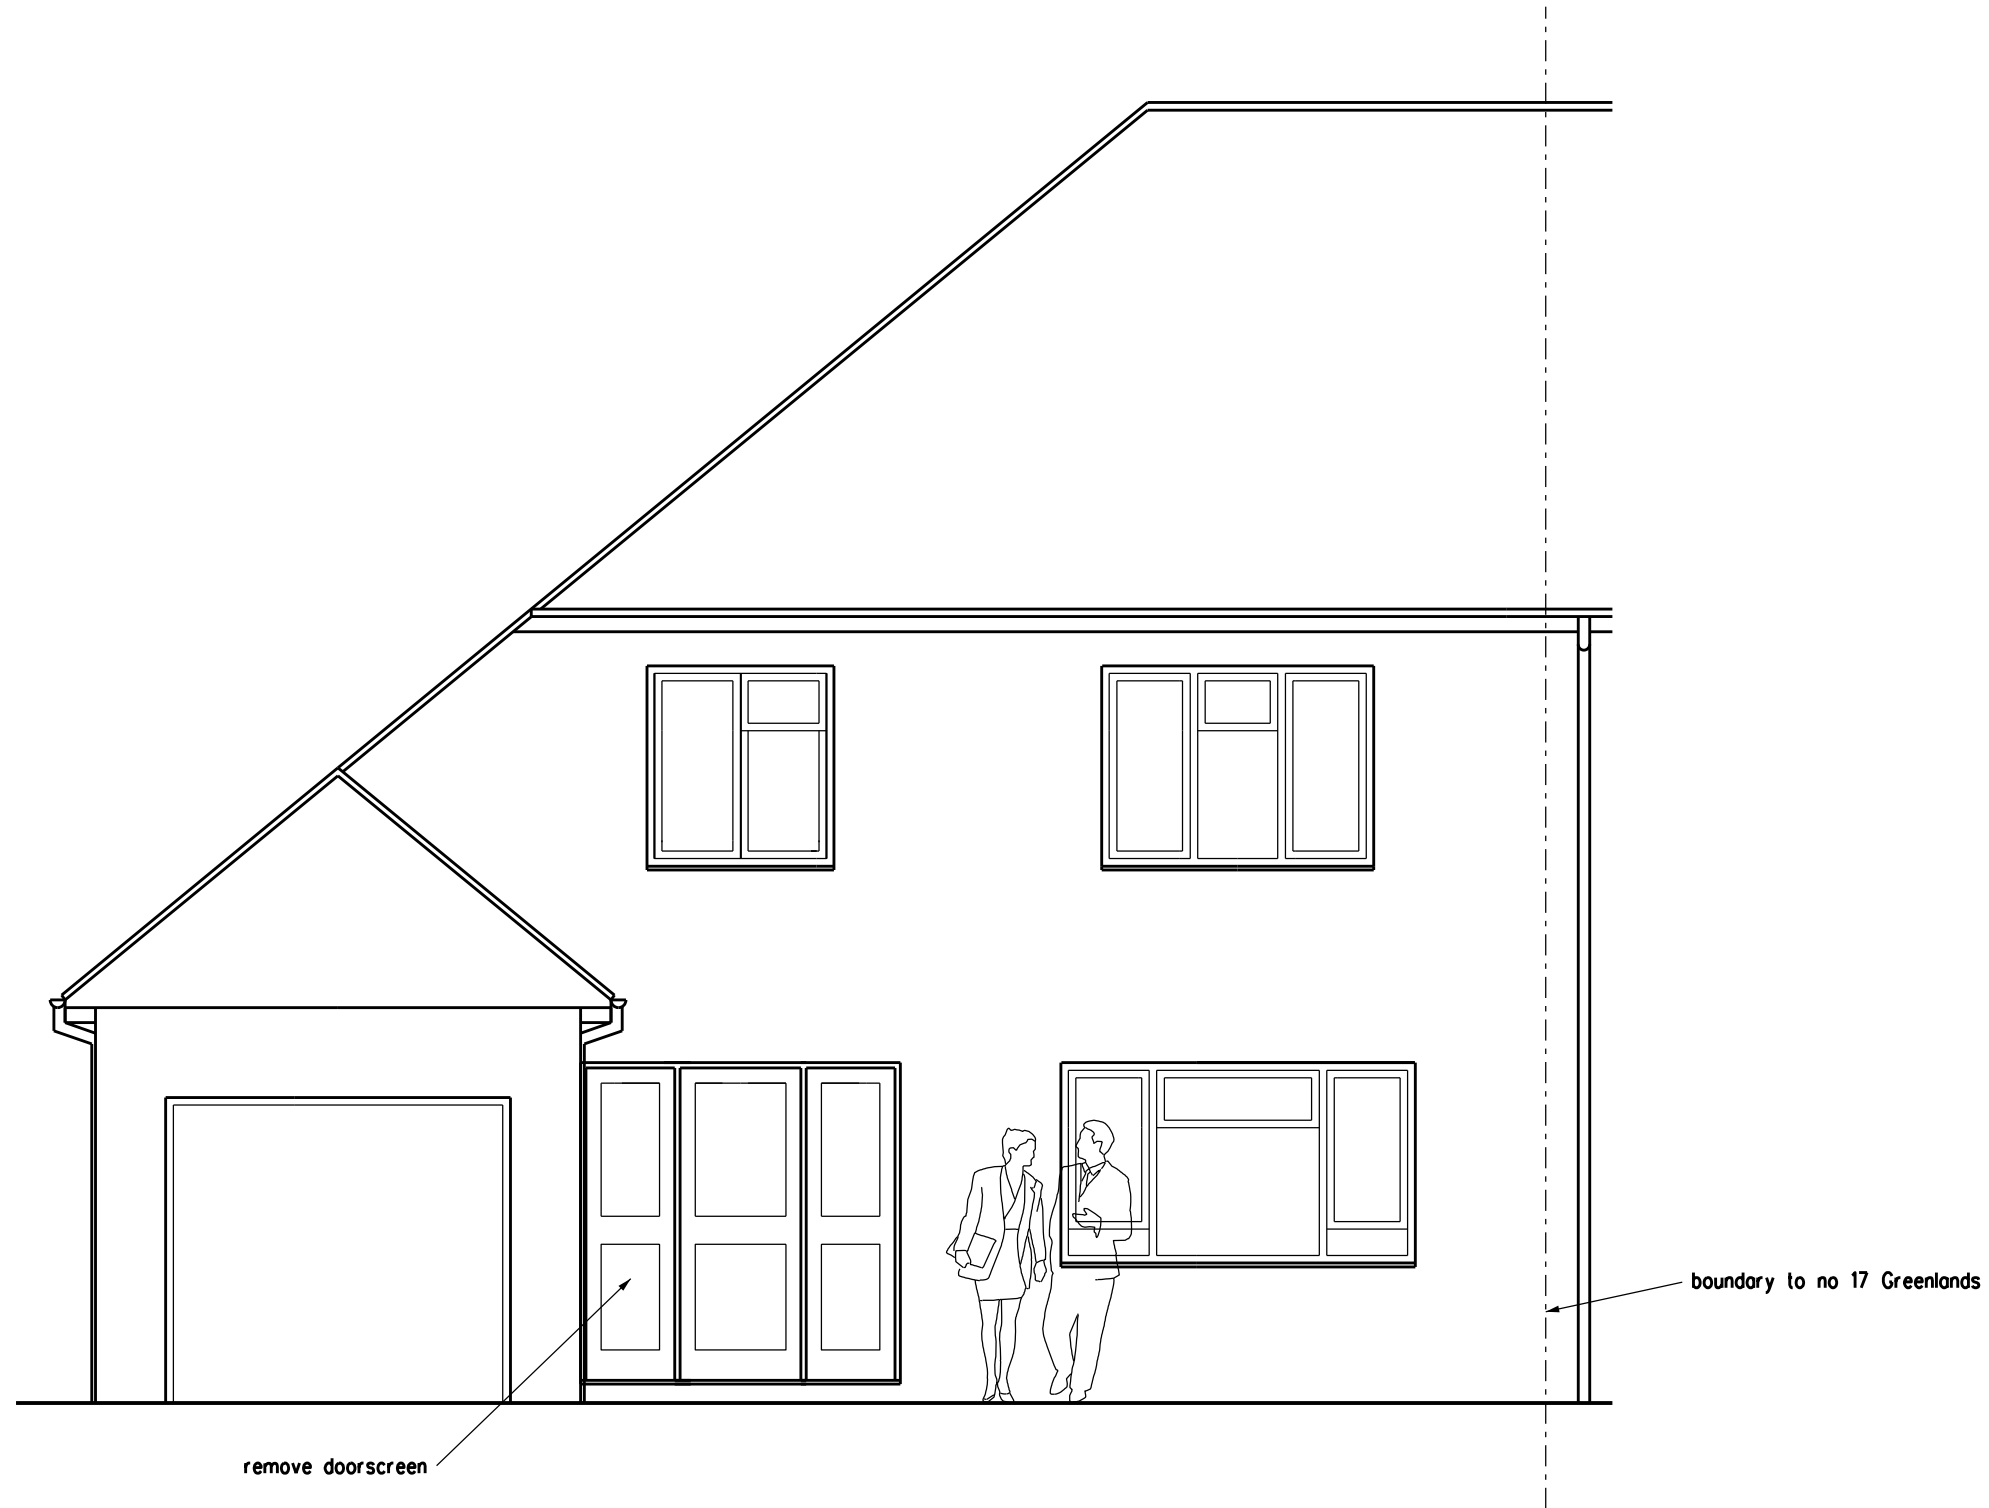

PLANNING APPLICATION

REVISION DATE

ARCHITECT
TA ARCHITECTS
11 JOYDENS WOOD ROAD BEXLEY
KENT DA5 2HS Tel 07905 130591
ta140256@googlemail.com

JOB
PROPOSED PORCH EXTENSION
AT 17 GREENLANDS
SOLE STREET KENT DA12 3AT

DRAWING
EXISTING FRONT ELEVATION

SCALE 1:50 AT A3 DATE JAN 2025

DRAWING NO.
AM/02

