





Photo of the existing front elevation

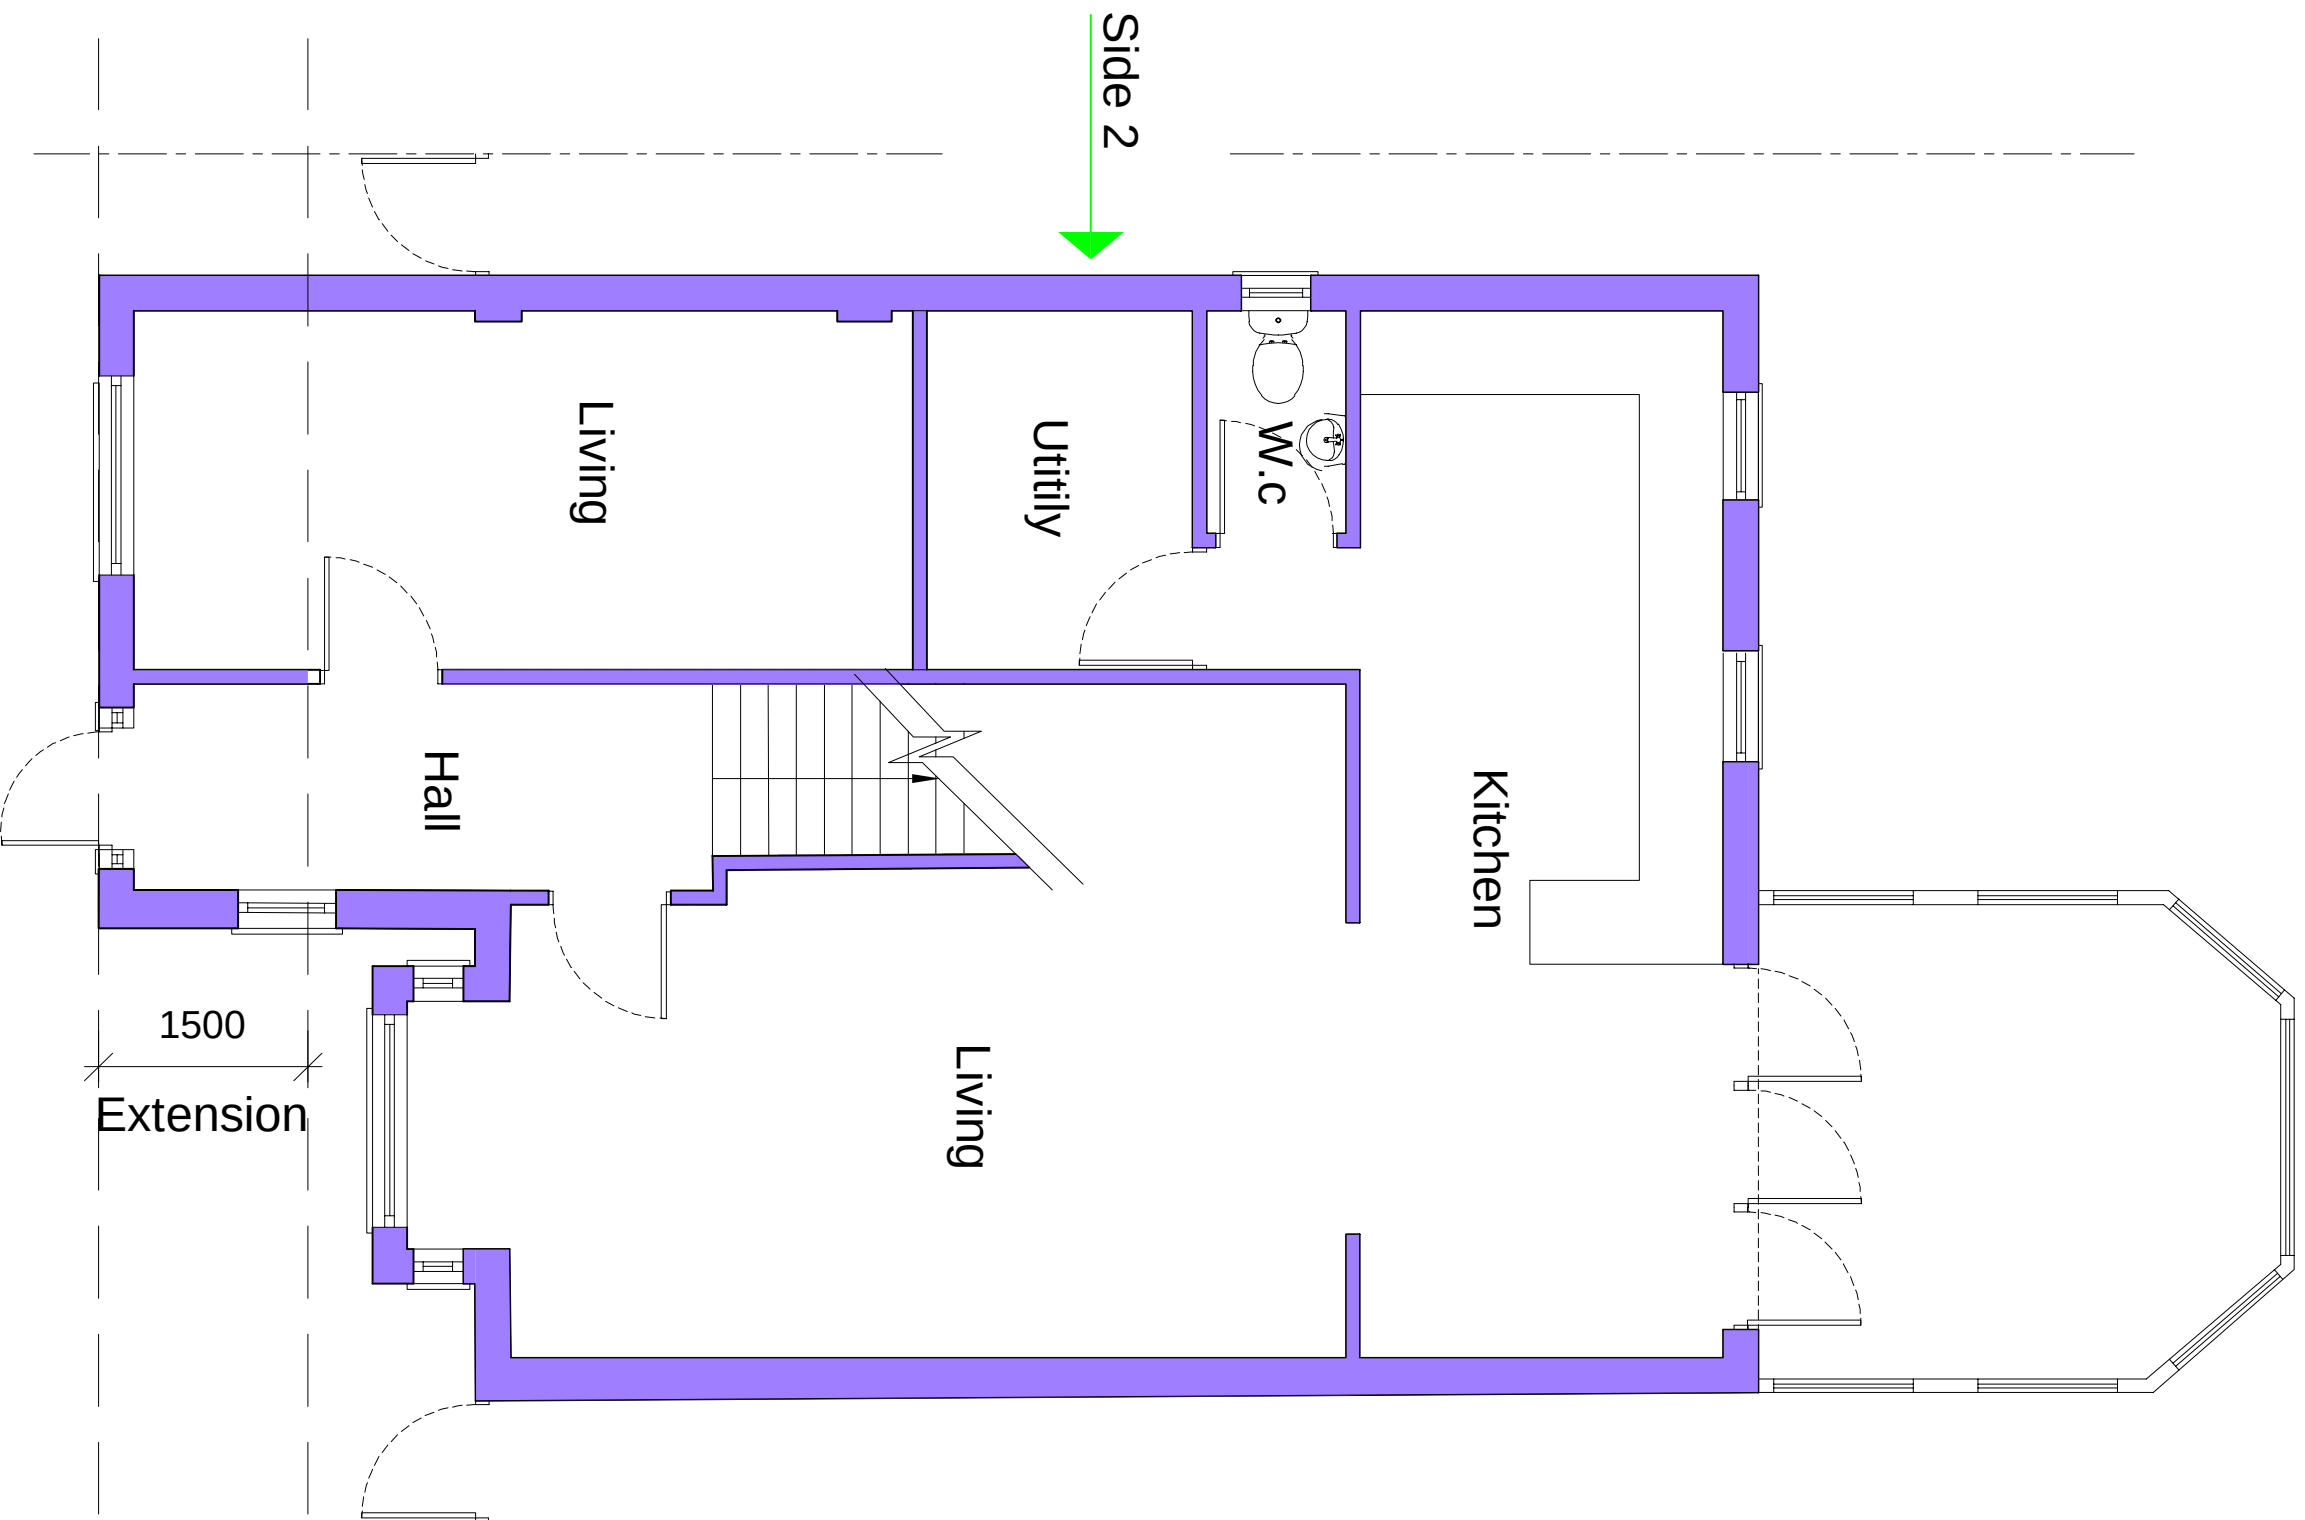


Proposed Ground Floor Plan

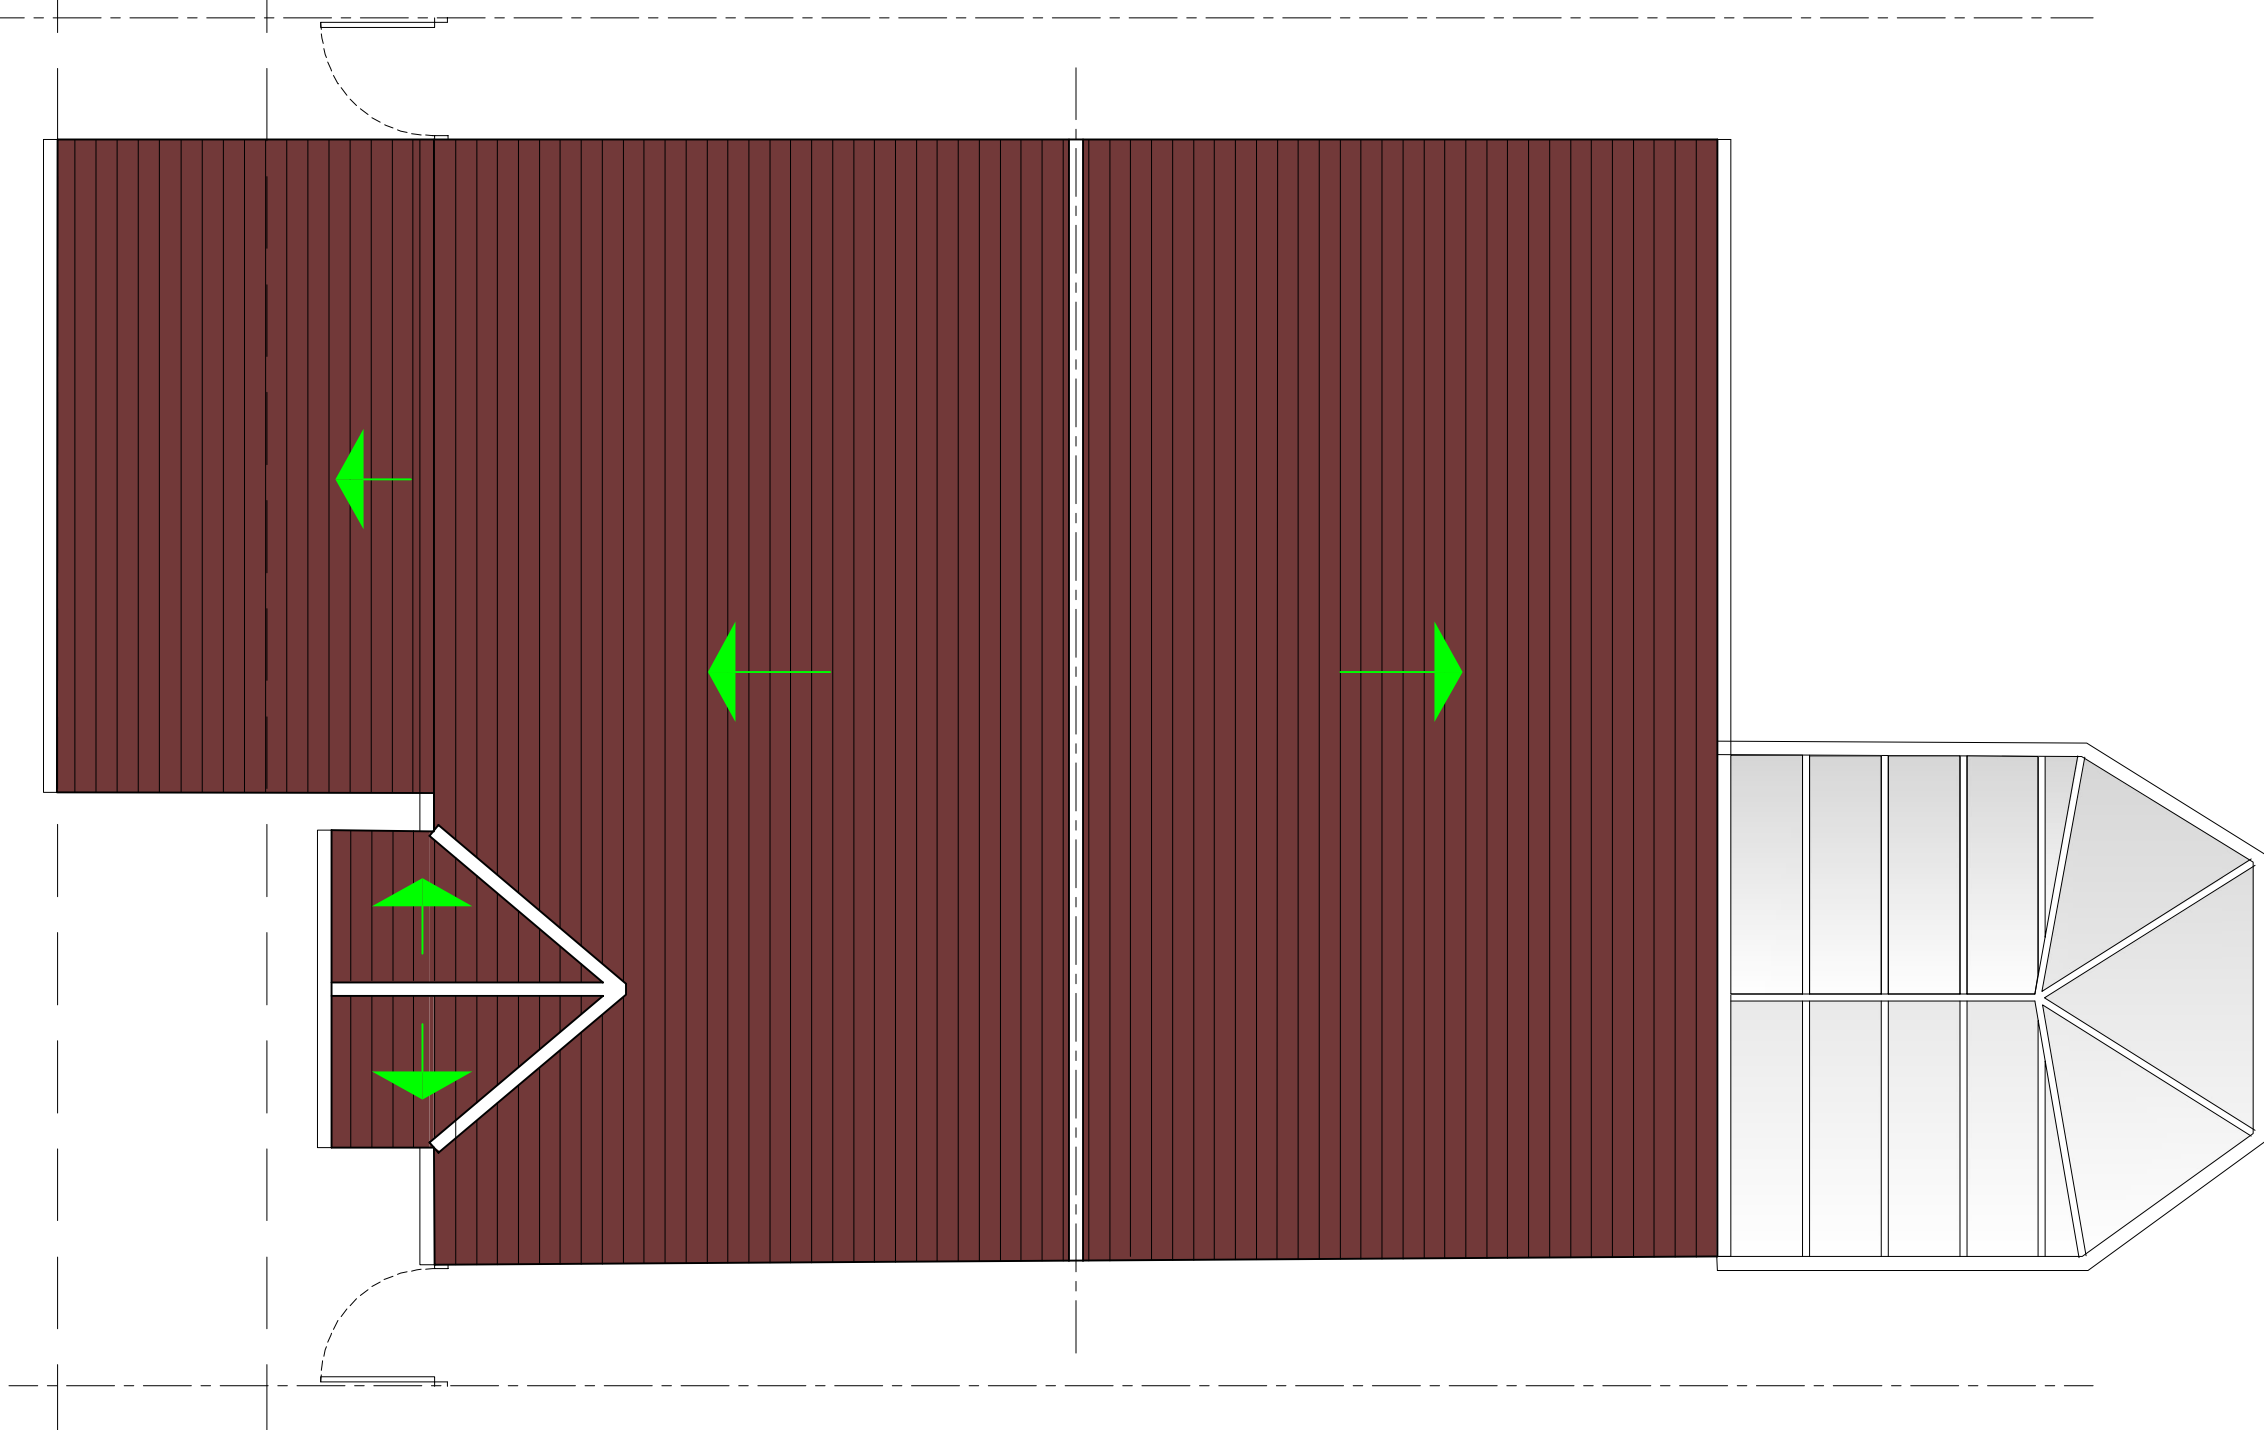


Proposed Roof Plan




Proposed Front Elevation

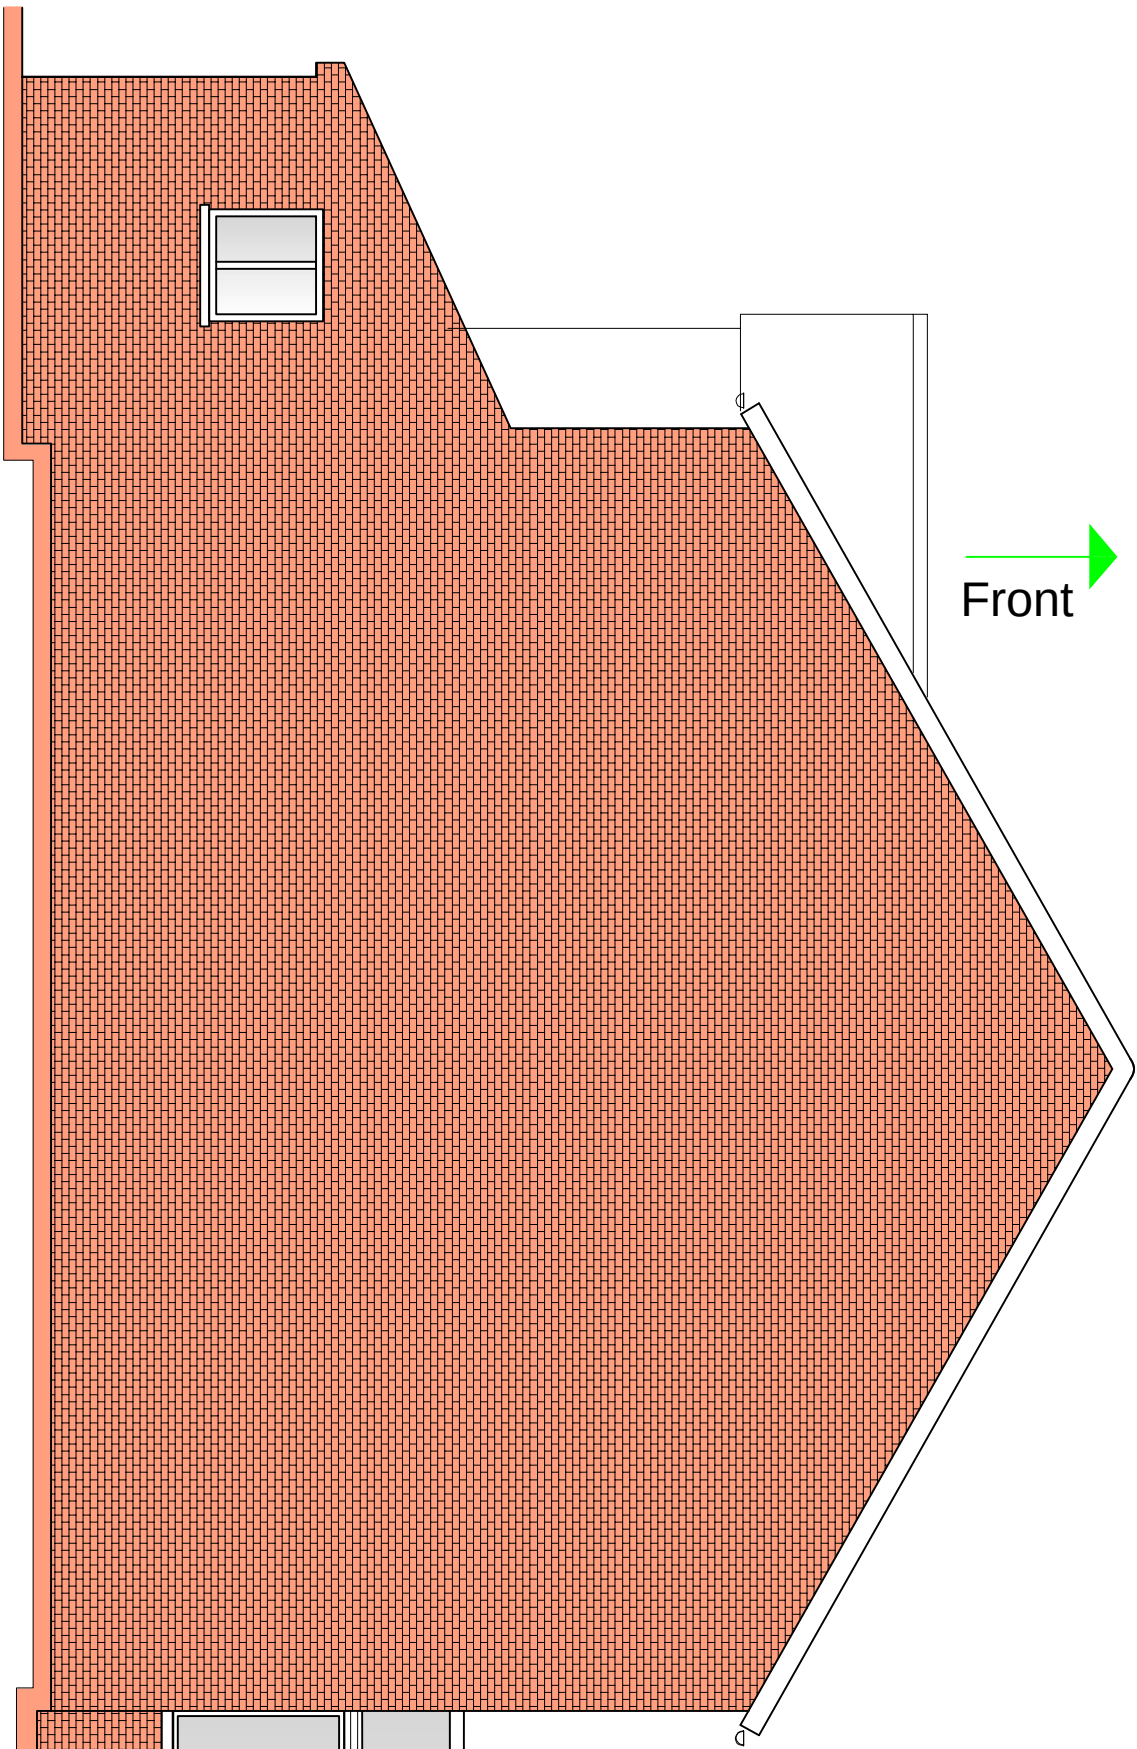


Proposed Side Elevation 1

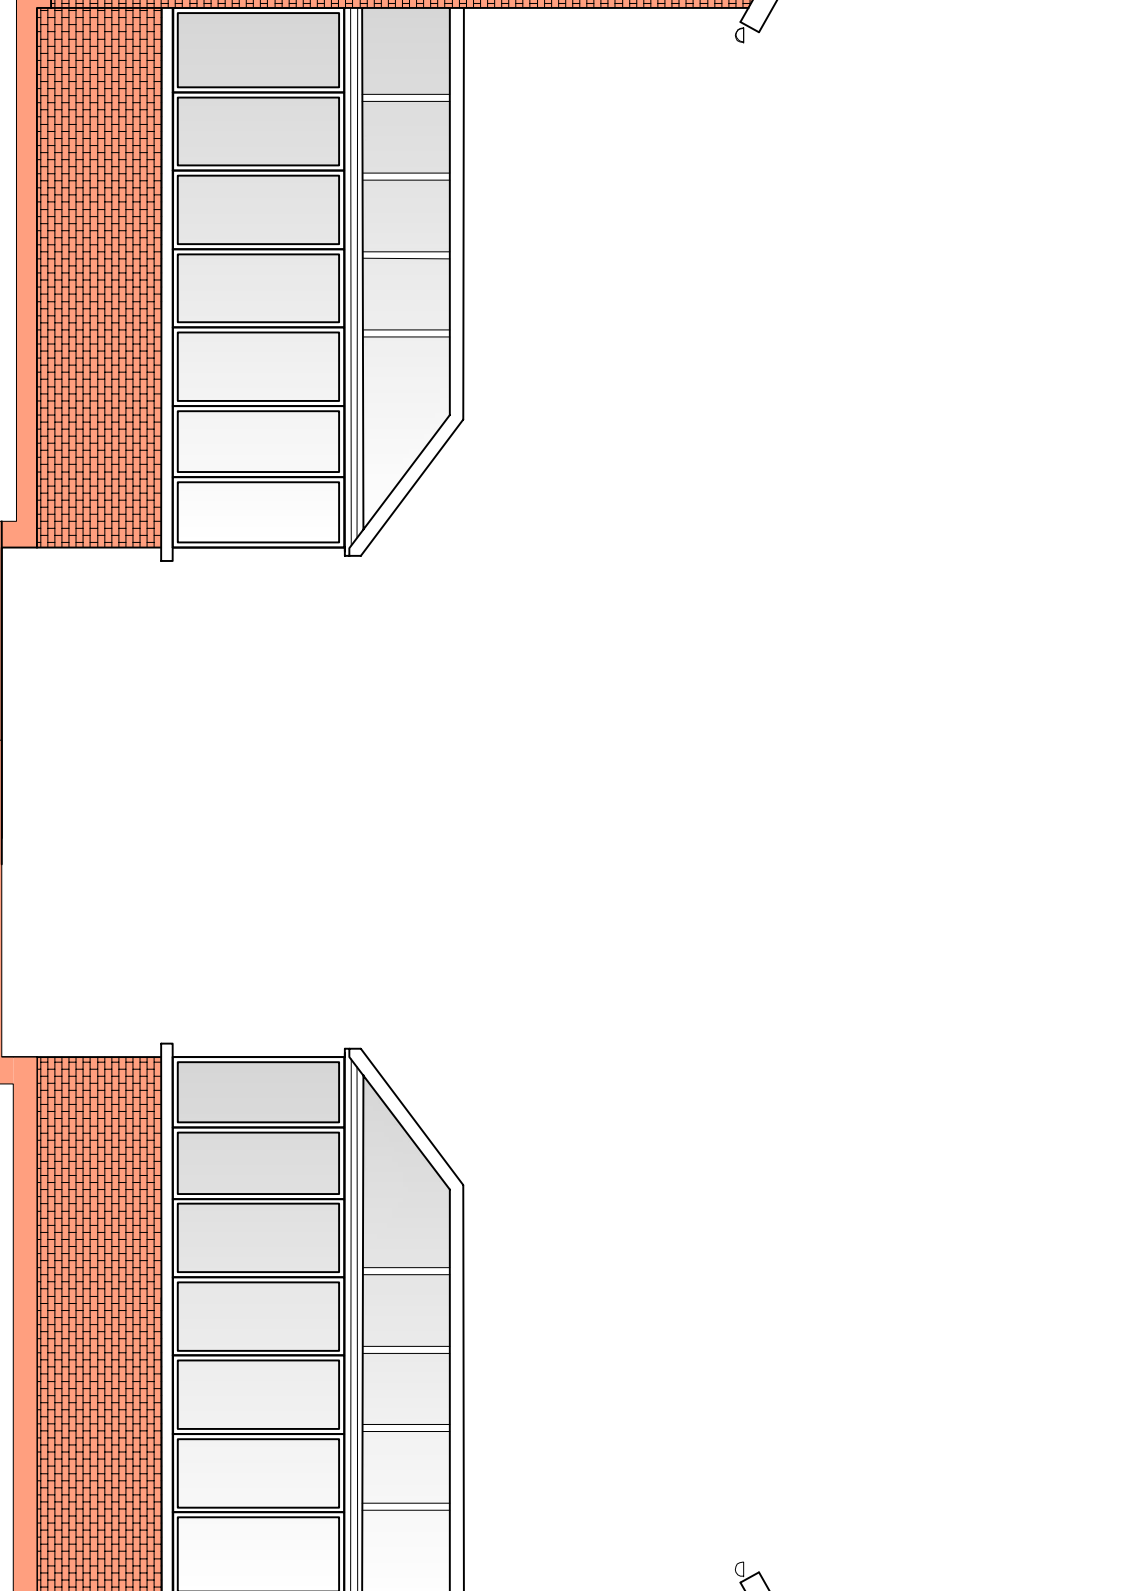

Proposed Side Elevation 2

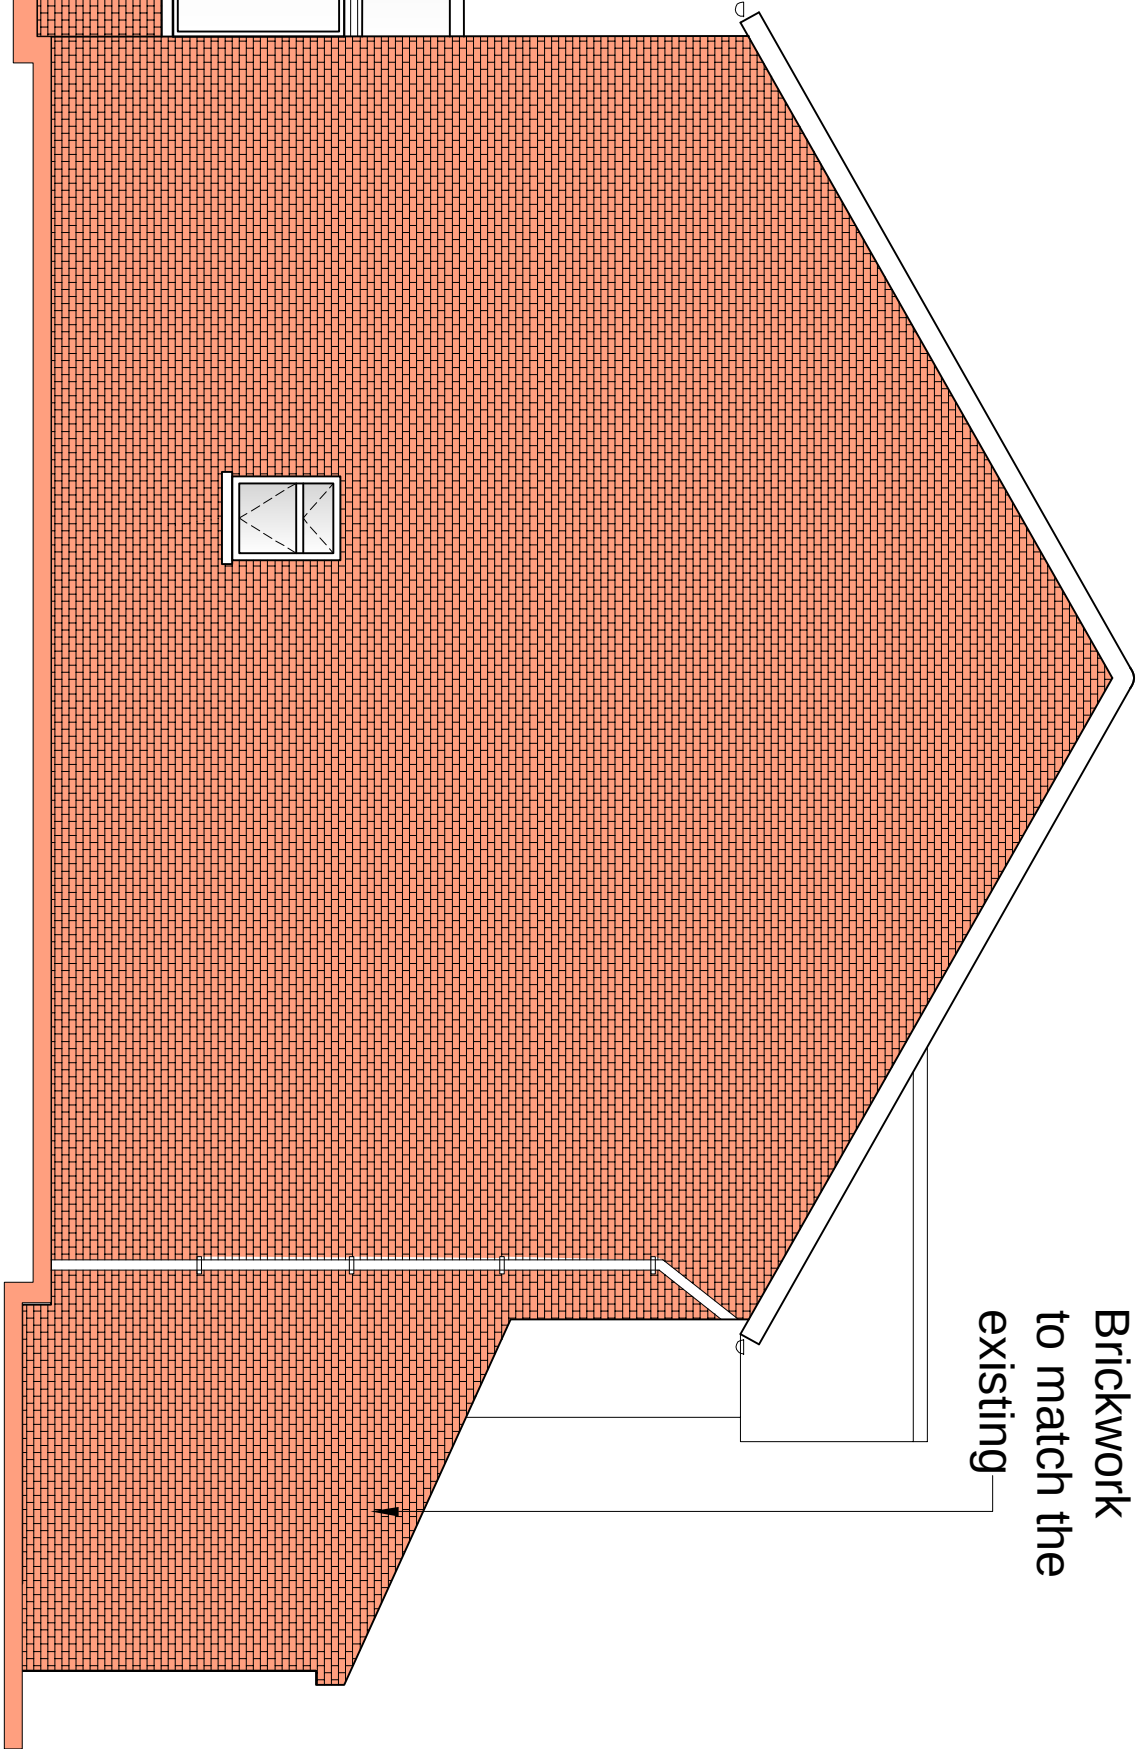

Brickwork to match the existing

 

P1		ISSUED TO PLANNING		01.12.23					
Rev		Date							
IMPERIAL STRUCTURAL PLANNING LTD 9A THE PINNACLE - 180 HIGH ROAD, CHADWELL HEATH - HOUNSLOW - MIDDLESEX - TW20 9NN www.imperial.co.uk									
Job Title 1 Millfield Dr, Northfleet, Gravesend DA11 8BH									
Drawing Title Existing & Proposed Plans									
Scale	1:50 @ A1	Date	DEC '23						
Job No.	51-1000-989		Page No.	S04					
			Rev	P1					