



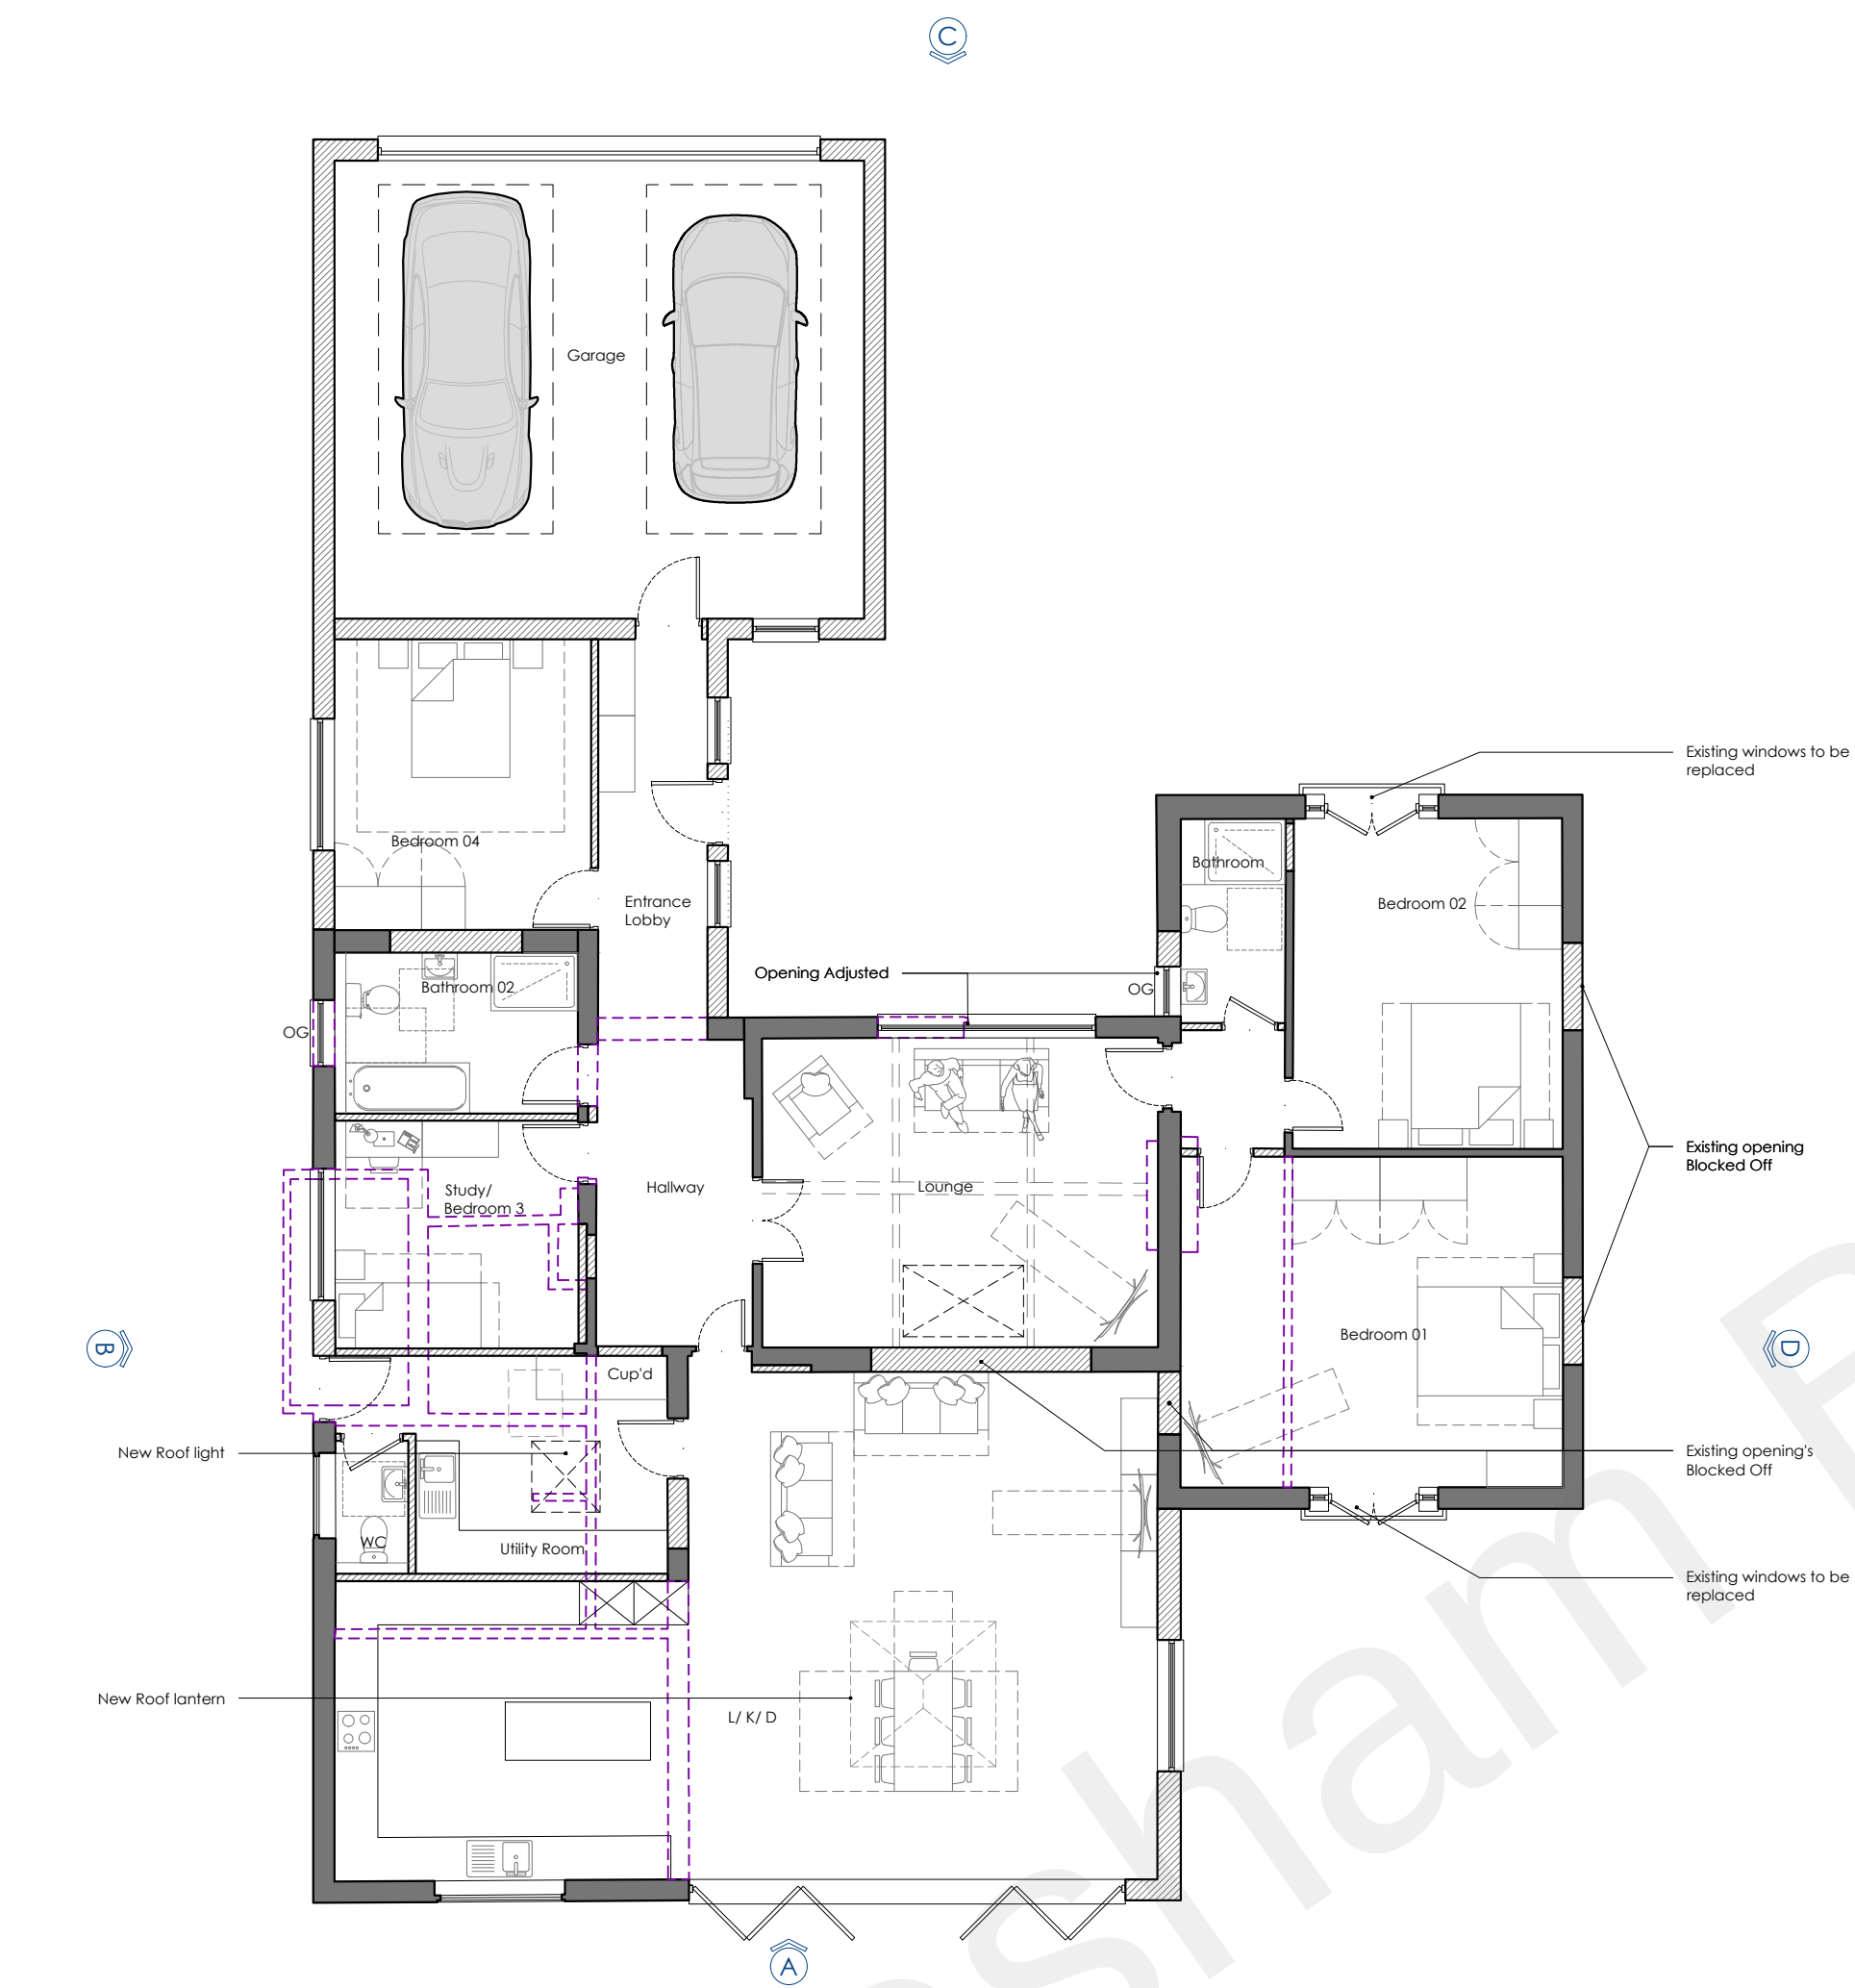

Ground Floor Plan
As Proposed


1:100

- Key:
- Existing Walls
 - Proposed Walls
 - Existing structure to be removed

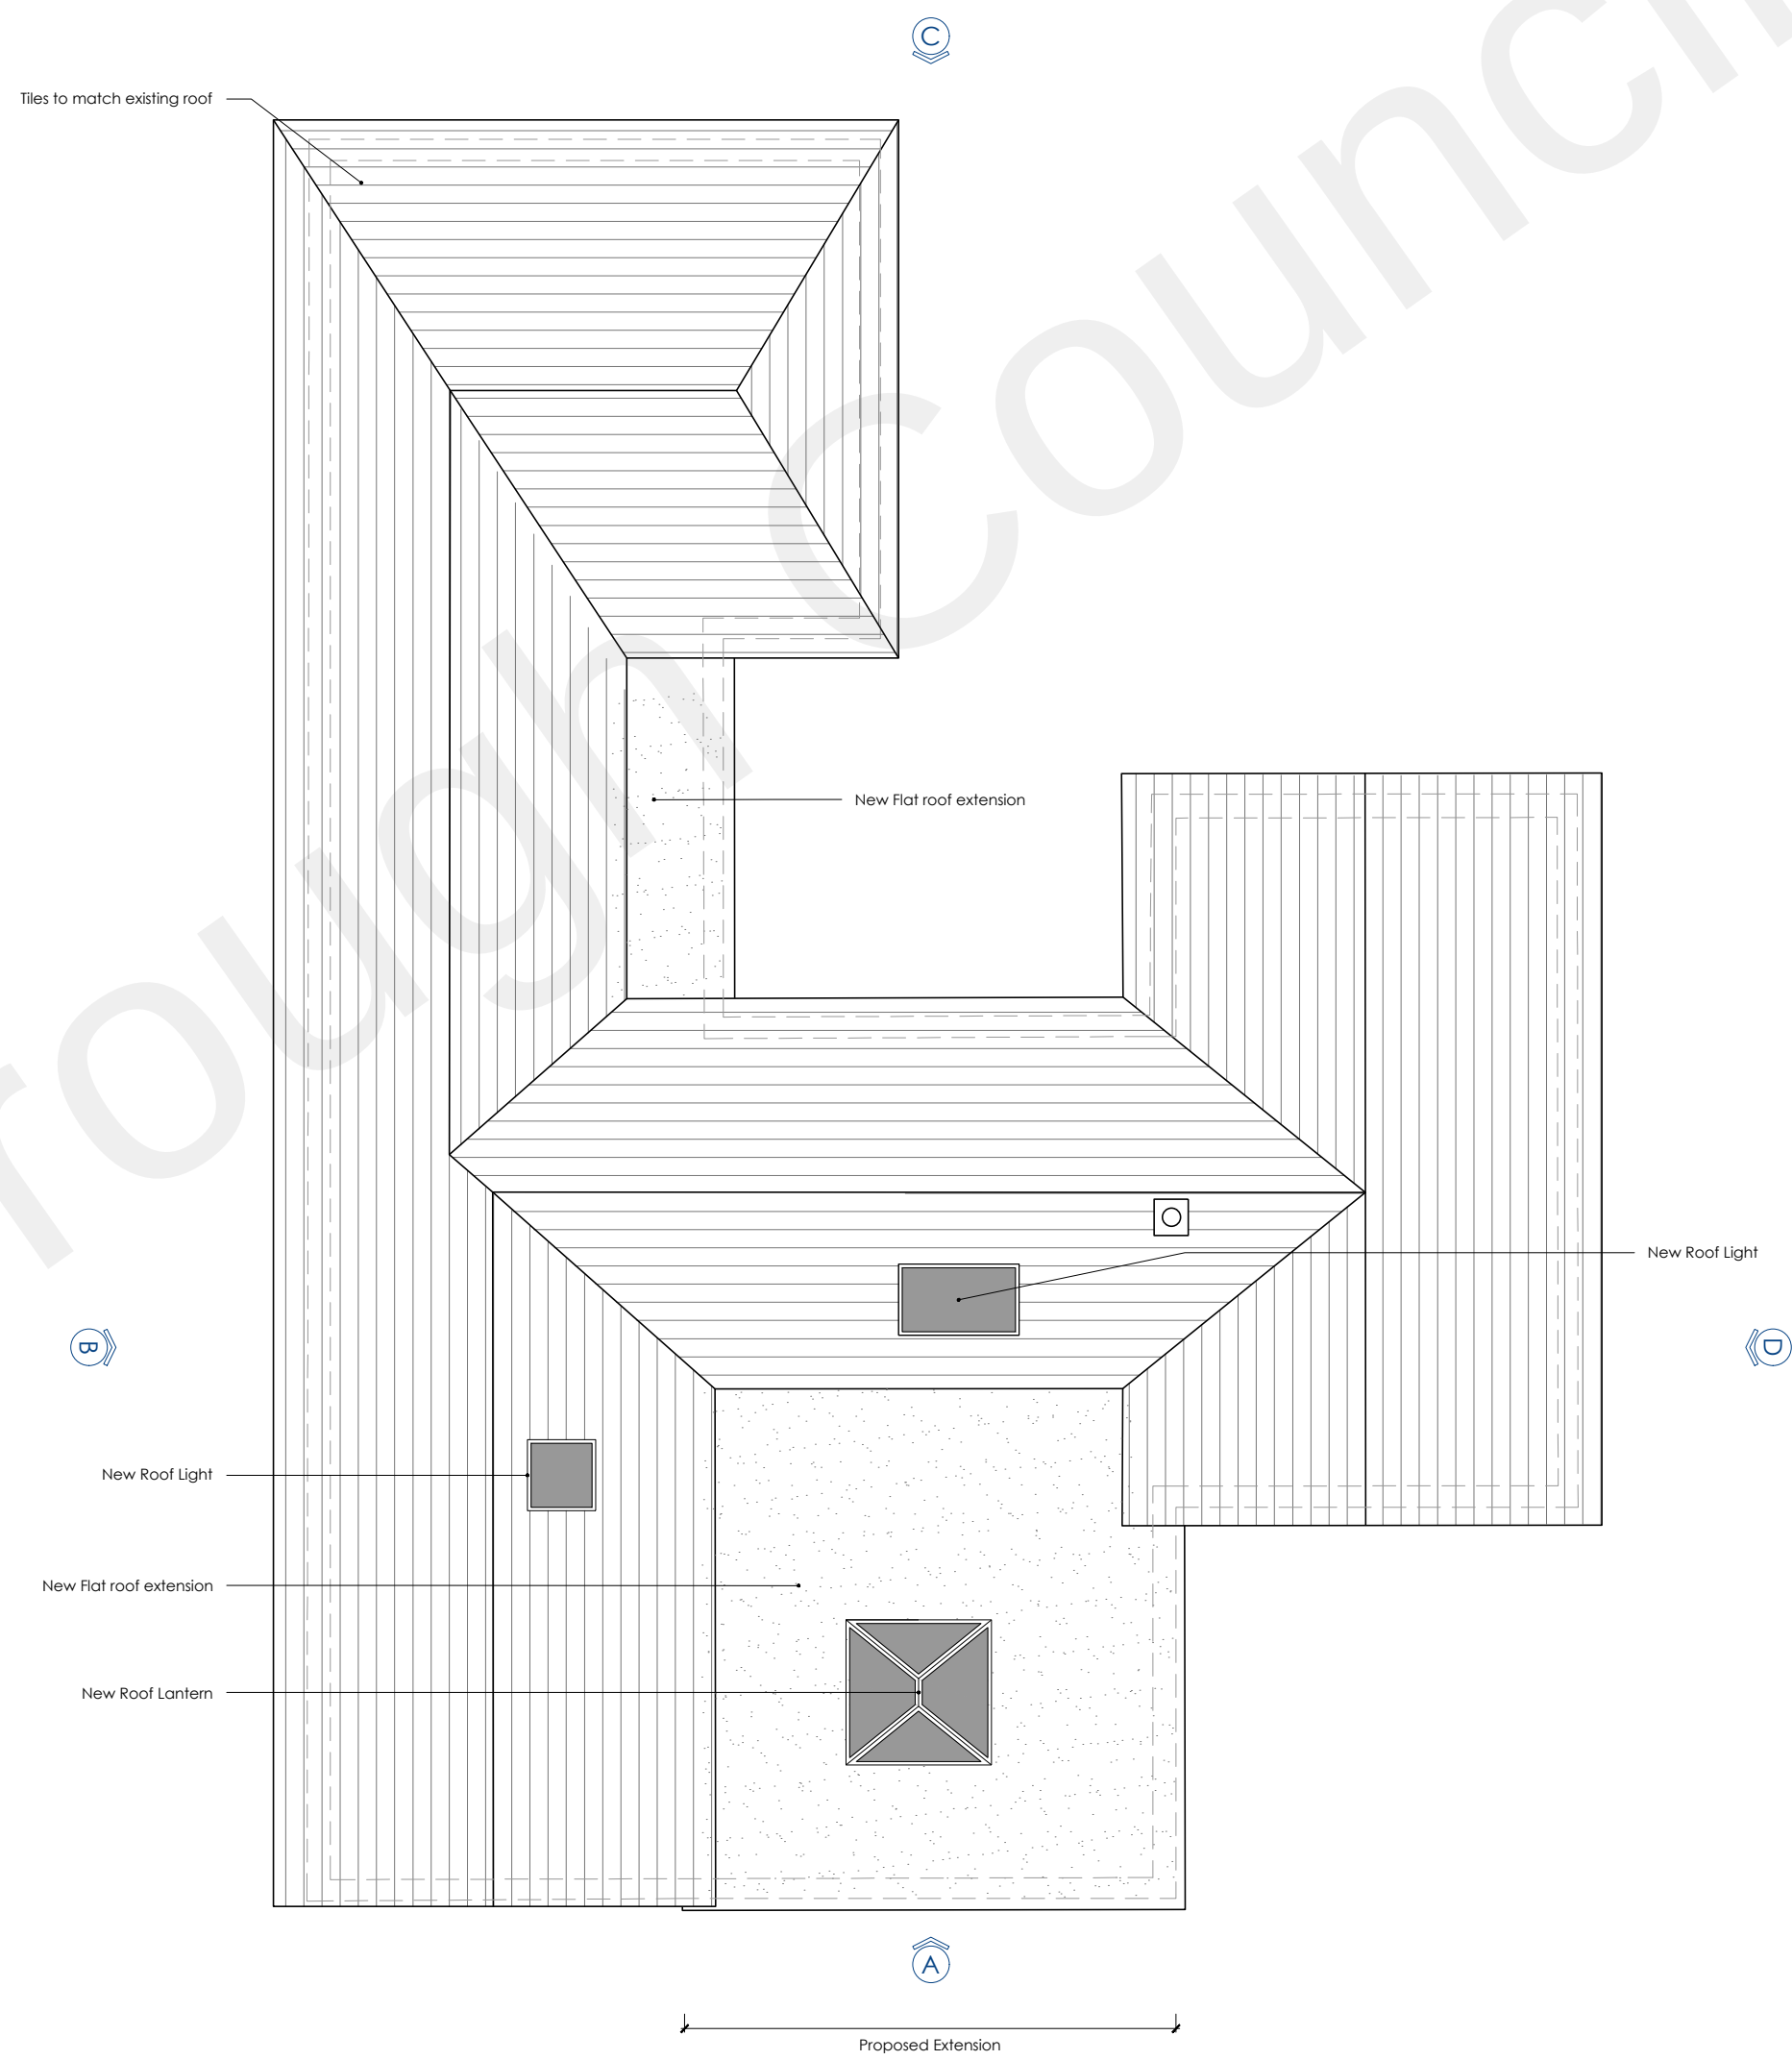

Roof Plan
As Proposed

1:100

 

GENERAL NOTES:
1. This drawing shall not be scaled.
2. Drawings to be read in conjunction with all relevant engineers, specialist information and specification.
3. All work shall conform to the current edition of the Building Regulations and any other relevant Statutory Requirements.
4. All material and workmanship shall conform with the relevant British Standard Specifications and Codes of Practice.
5. Check locations of all existing utilities prior to commencement of any work and ensure the relevant authorities/ providers are notified of any proposals whereby they become affected.
6. Check exact positions of existing sewers/ drainage prior to commencement of any work. Existing sewers/ drainage to be adjusted as necessary whilst obtaining relevant water authorities approval. Existing inverts to be confirmed.
7. Extent of all existing foundations to be confirmed prior to commencement of any work. Extreme caution to be exercised so as not to undermine existing foundations in any way.
8. Make allowances for diverting existing services, overflows, flues and extracts etc. where necessary.
9. This drawing is the copyright of Architecture24 and shall not be copied or reproduced without permission.
10. CDM Regulations 2015: refer to the site copy of the Health and Safety Plan.

REV	DATE	DESCRIPTION	BY	CHKD
P1	27.08.21	First Issue.	MJ	JJ
P2	01.09.21	Revised floor plan in line with latest client comments.	MJ	-
P3	09.09.21	Annotation revised	JJ	-

SITE ADDRESS

15 Istead Rise
Gravesend
Kent
DA13 9JE

CLIENT

Mr and Mr's Leeming

PROJECT TITLE

Residential Extension

DRAWING TITLE

Proposed Floor Plans

PROJECT NO

21-223

SCALE

1:100

PAPER SIZE

A1

DRAWING NO

PD-03

REVISION

P3

DRAWING STATUS

PLANNING