


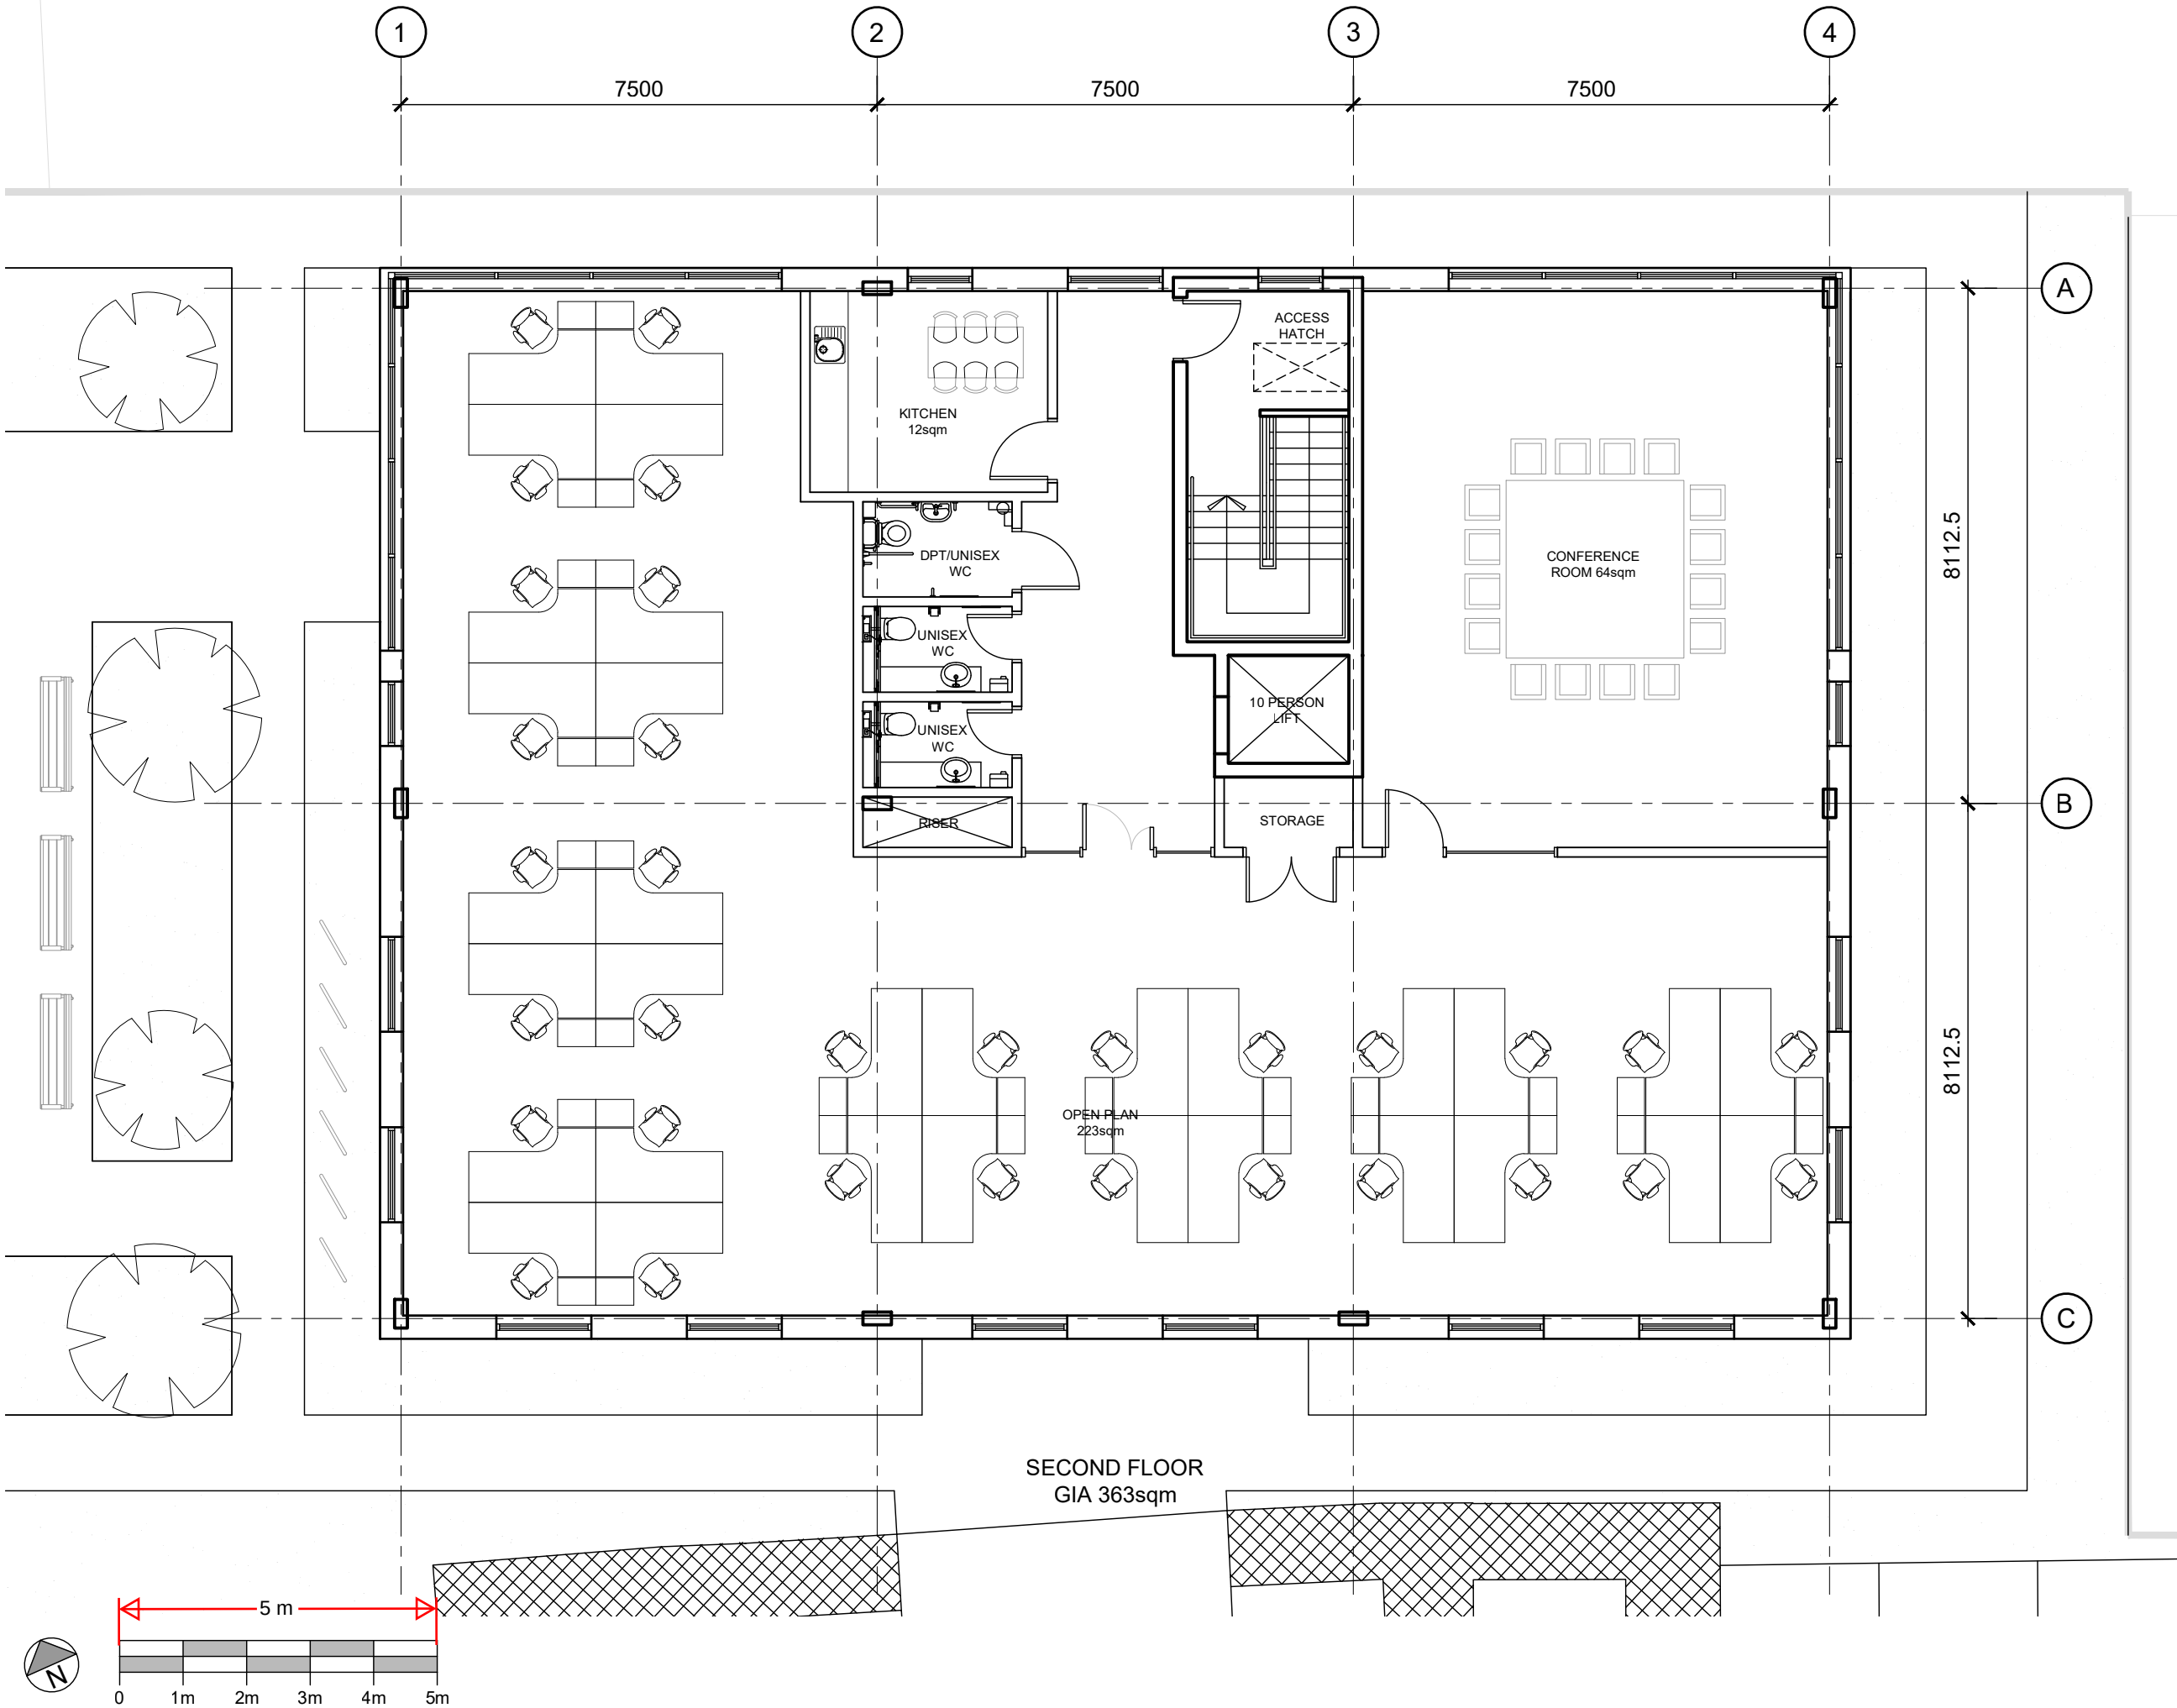

GENERAL NOTES:

ALL DIMENSIONS ARE TO BE CHECKED ON SITE WITH ANY DISCREPANCIES REPORTED TO THE ARCHITECT PRIOR TO THE WORKS BEING CARRIED OUT.

ALL WORKS ARE TO BE IN ACCORDANCE WITH THE PLANNING APPROVAL AND ANY SUBSEQUENT APPROVED LOCAL AUTHORITY PLANNING CORRESPONDENCE INCLUDING DRAWINGS, DOCUMENTS AND REPORTS.

ALL WORKS ARE TO COMPLY WITH THE BUILDING REGULATIONS, BRITISH STANDARDS, CODE OF PRACTICE, AND ANY LOCAL STATUTORY REQUIREMENTS.

ALL WORKS ARE TO COMPLY WITH CURRENT HEALTH AND SAFETY LEGISLATION, H.S.E. RECOMMENDATIONS/GUIDANCE AND THE CURRENT C.D.M. REGULATIONS.

P06	PLANNING SUBMISSION	IC	GC	23.02.24
P05	ISSUED FOR COORDINATION	IC	GC	21.02.24
P04	ISSUE FOR COMMENT	IC	GC	09.02.24
P03	LAYOUT AMENDMENTS	IC	SK	25.08.23
P02	LANDSCAPE LAYOUT	EB	CJG	17.04.23
P01	FIRST ISSUE	EB	CJG	12.04.23
rev	description	drwn	auth	date

DO NOT SCALE OFF THIS DRAWING © LEACH RHODES WALKER 2001

LeachRhodesWalker
Architects

info@lrw.co.uk | www.lrw.co.uk
H.Q. 50 Dearmans Place Manchester M3 5LH

Manchester +44 (0)161 833 0211 **London** +44 (0)207 993 1363

CLIENT KEDDY CONSTRUCTION			
PROJECT DALEFIELD WAY			
DOCUMENT NAME 8352-LRW-ZZ-02-DR-A-00-102			
DESCRIPTION PROPOSED SECOND FLOOR PLAN			
REVISION P06	SCALE 1:100@ A3		
LRW PROJECT No. 8352	DATE CREATED 12.04.23	CREATED BY EB	AUTHORISED BY CJG
PURPOSE OF ISSUE PLANNING ● BUILDING REGS ○ TENDER ○ PRELIM.COMMENT ○ APPROVAL ○ CONSTRUCTION ○			