


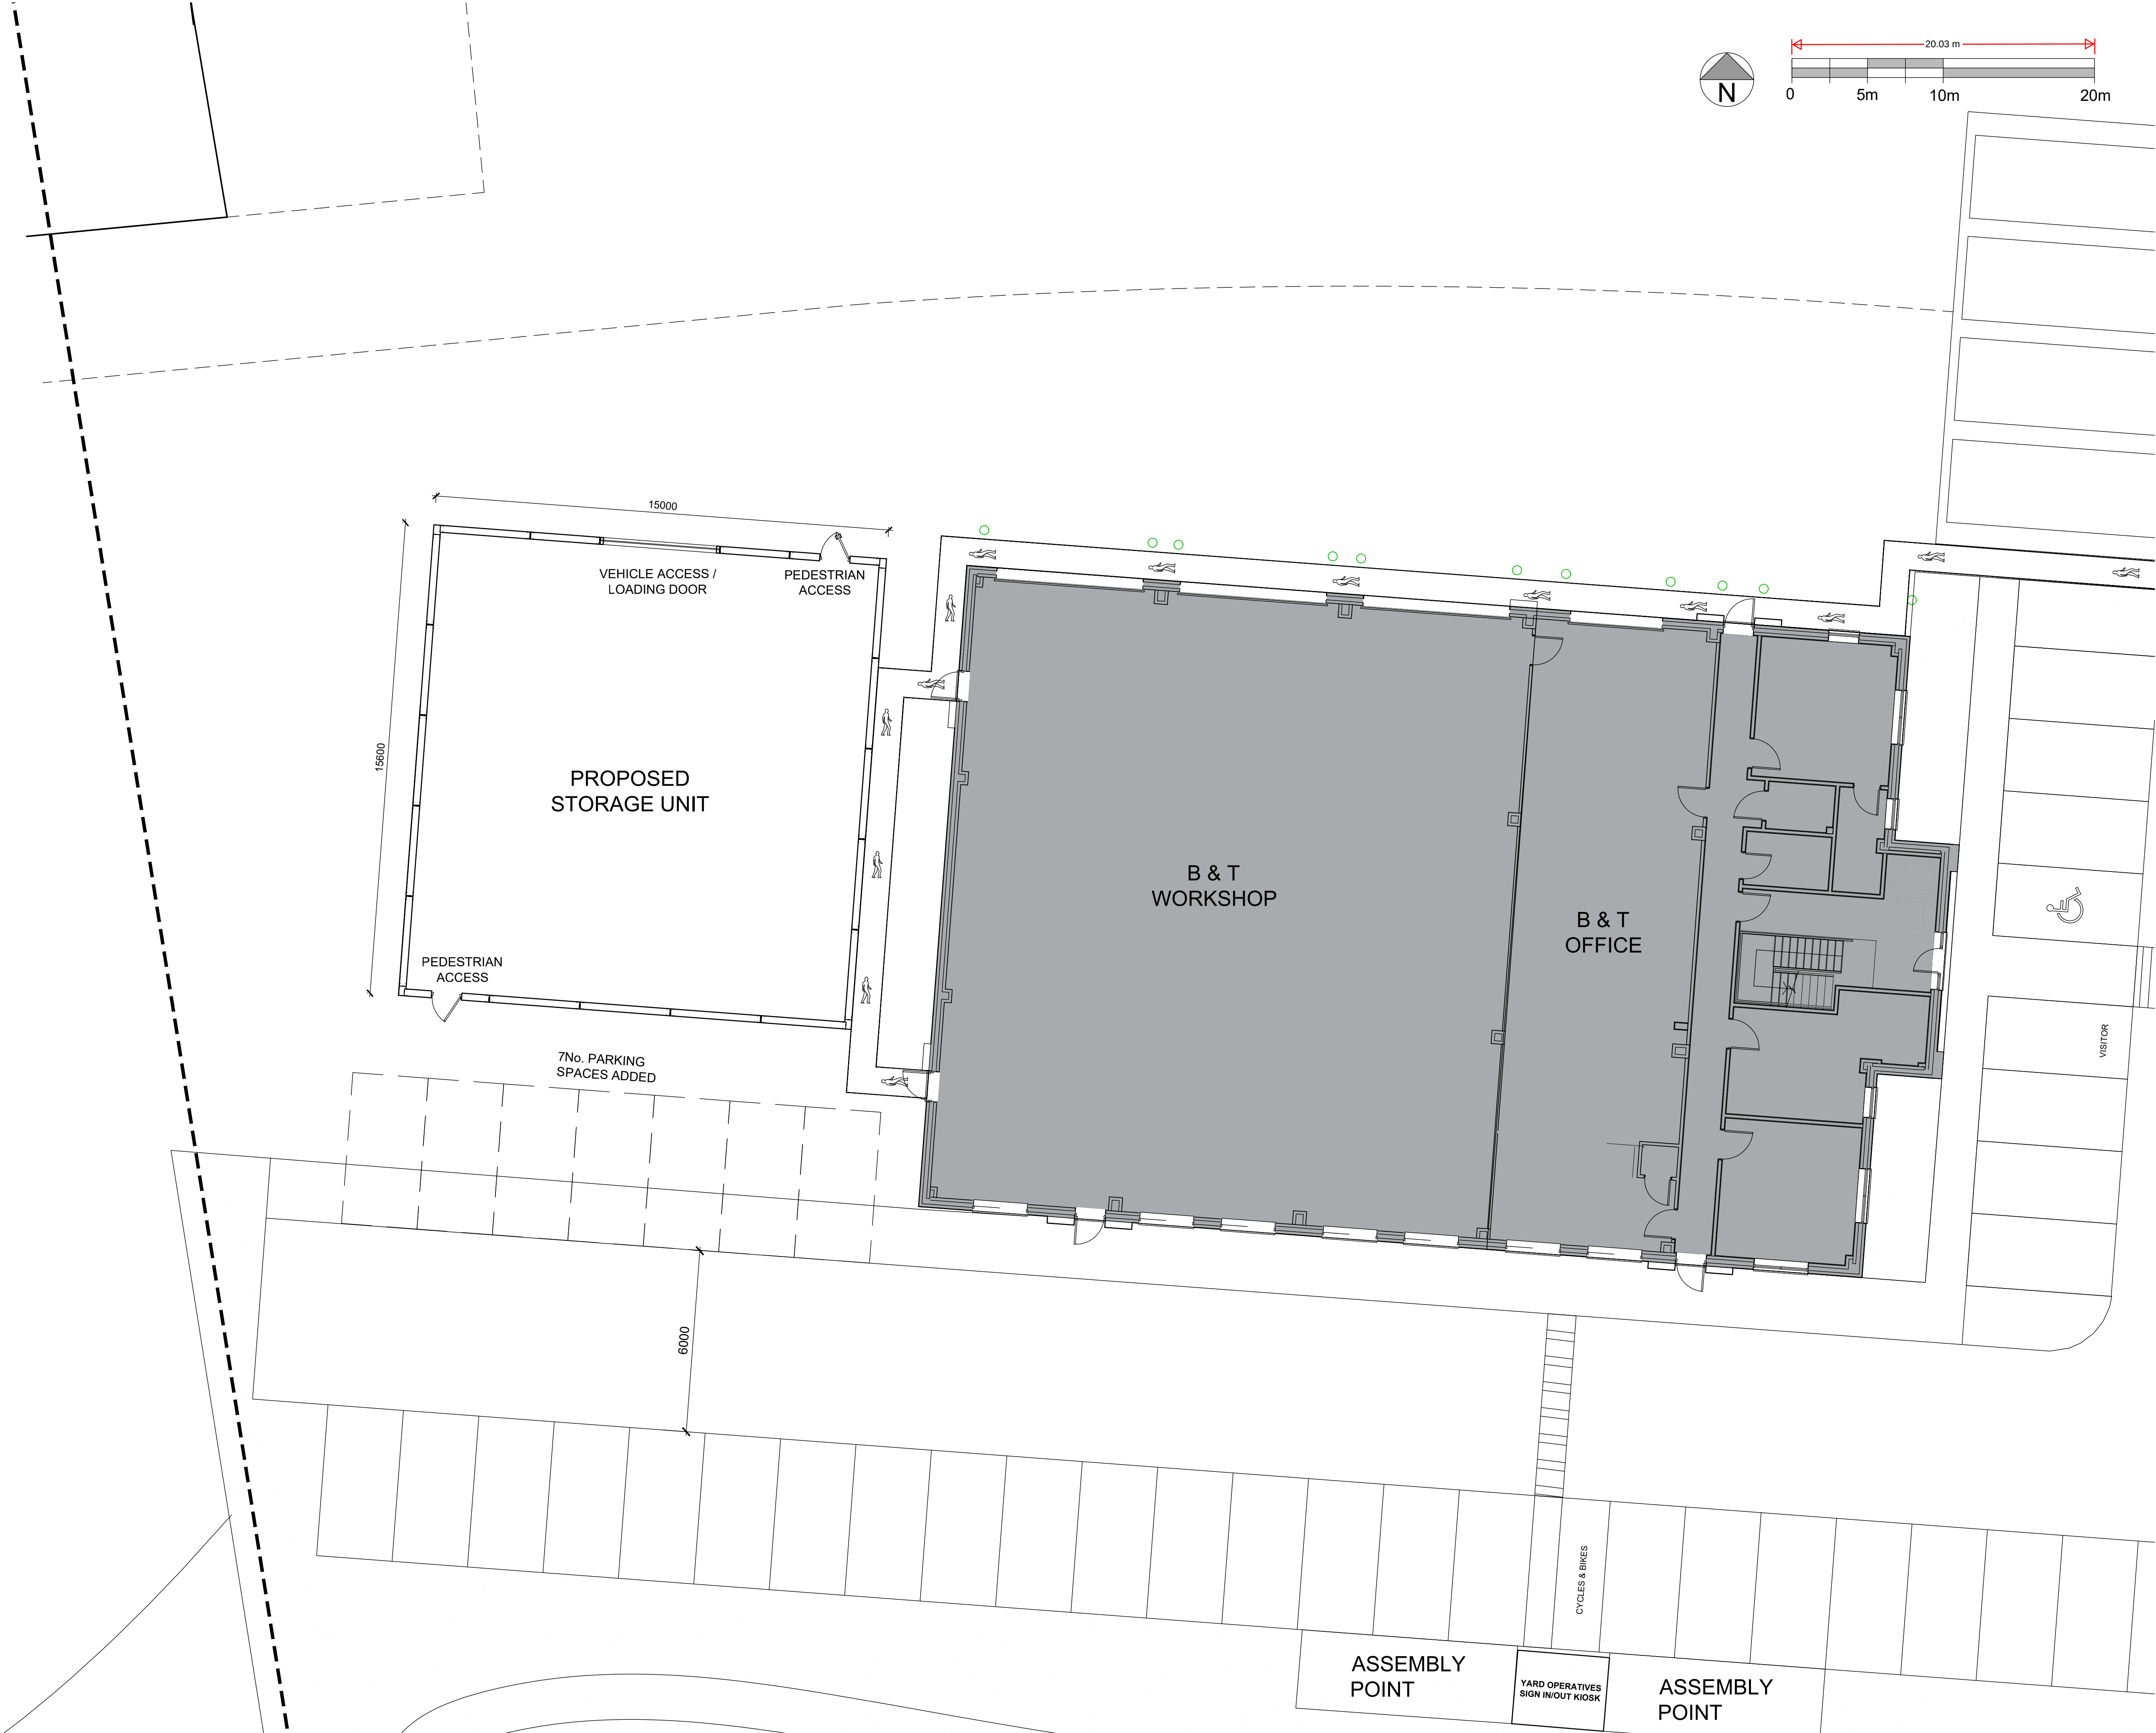

GENERAL NOTES:

ALL DIMENSIONS ARE TO BE CHECKED ON SITE WITH ANY DISCREPANCIES REPORTED TO THE ARCHITECT PRIOR TO THE WORKS BEING CARRIED OUT.

ALL WORKS ARE TO BE IN ACCORDANCE WITH THE PLANNING APPROVAL AND ANY SUBSEQUENT APPROVED LOCAL AUTHORITY PLANNING CORRESPONDENCE INCLUDING DRAWINGS, DOCUMENTS AND REPORTS.

ALL WORKS ARE TO COMPLY WITH THE BUILDING REGULATIONS, BRITISH STANDARDS, CODE OF PRACTICE, AND ANY LOCAL STATUTORY REQUIREMENTS.

ALL WORKS ARE TO COMPLY WITH CURRENT HEALTH AND SAFETY LEGISLATION, H.S.E. RECOMMENDATIONS/GUIDANCE AND THE CURRENT C.D.M. REGULATIONS.

THIS DRAWING IS TO BE READ IN CONJUNCTION WITH LEACH RHODES WALKER ARCHITECTS GENERAL ARRANGEMENT DRAWINGS, TOGETHER WITH RELEVANT DETAILED DRAWINGS AND SPECIFICATIONS.

FOR ALL STRUCTURAL WORKS REFER TO THE STRUCTURAL ENGINEERS INFORMATION.

FOR ALL MECHANICAL AND ELECTRICAL WORKS REFER TO THE MECHANICAL AND ELECTRICAL ENGINEERS INFORMATION.

FOR ALL ABOVE GROUND DRAINAGE WORKS REFER TO THE PUBLIC HEALTH ENGINEERS INFORMATION.

ALL PRODUCTS SPECIFIED ARE TO BE INSTALLED STRICTLY IN ACCORDANCE WITH THE MANUFACTURERS RECOMMENDATIONS, SPECIFICATION AND DETAILS.

P05	PLANNING SUBMISSION	IC	GC	23.02.24
P04	ISSUED FOR COORDINATION	IC	GC	21.02.24
P03	ISSUE FOR COMMENT	IC	GC	09.02.24
P02	FOOTPRINT AMENDED TO 15 X 15m	SK	MB	06.09.23
P01	FIRST ISSUE	SK	MB	23.08.23

rev	description	drwn	auth	date

DO NOT SCALE OFF THIS DRAWING

© LEACH RHODES WALKER 2001

LeachRhodesWalker

Architects

info@lrw.co.uk | www.lrw.co.uk
H.Q. 50 Dearnans Place Manchester M3 5LH

Manchester +44 (0)161 833 0211 **London** +44 (0)207 993 1363

CLIENT
KADY CONSTRUCTION

PROJECT
DALEFIELD WAY

DOCUMENT NAME
8352-LRW-ZZ-ZZ-DR-A-00-113

DESCRIPTION
PROPOSED STORAGE SITE PLAN

REVISION P05	SCALE 1:200@ A1
------------------------	---------------------------

LRW PROJECT No. 8352	DATE CREATED 29.08.2023	CREATED BY SK	AUTHORISED BY MB
--------------------------------	-----------------------------------	-------------------------	----------------------------

PURPOSE OF ISSUE			
PLANNING	BUILDING REGS	TENDER	PRELIM COMMENT
			APPROVAL
			CONSTRUCTION