




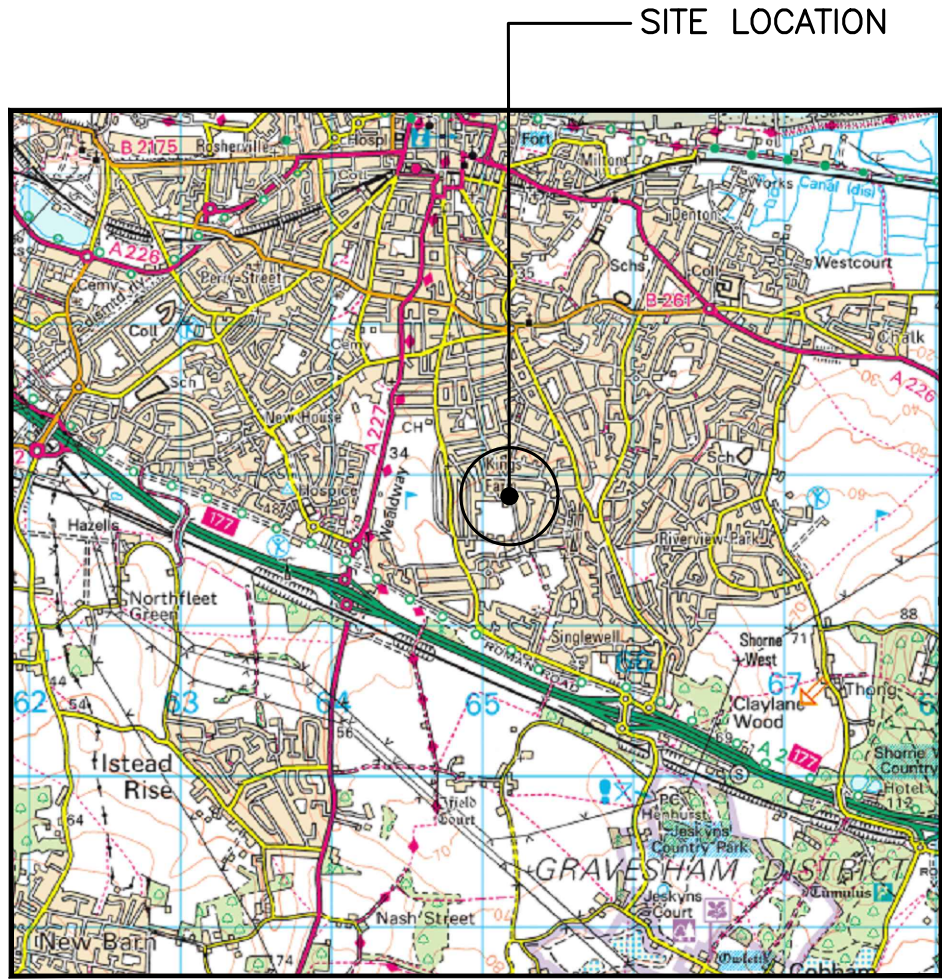

License No. 100022432
SITE LOCATION
(Scale 1:50000)

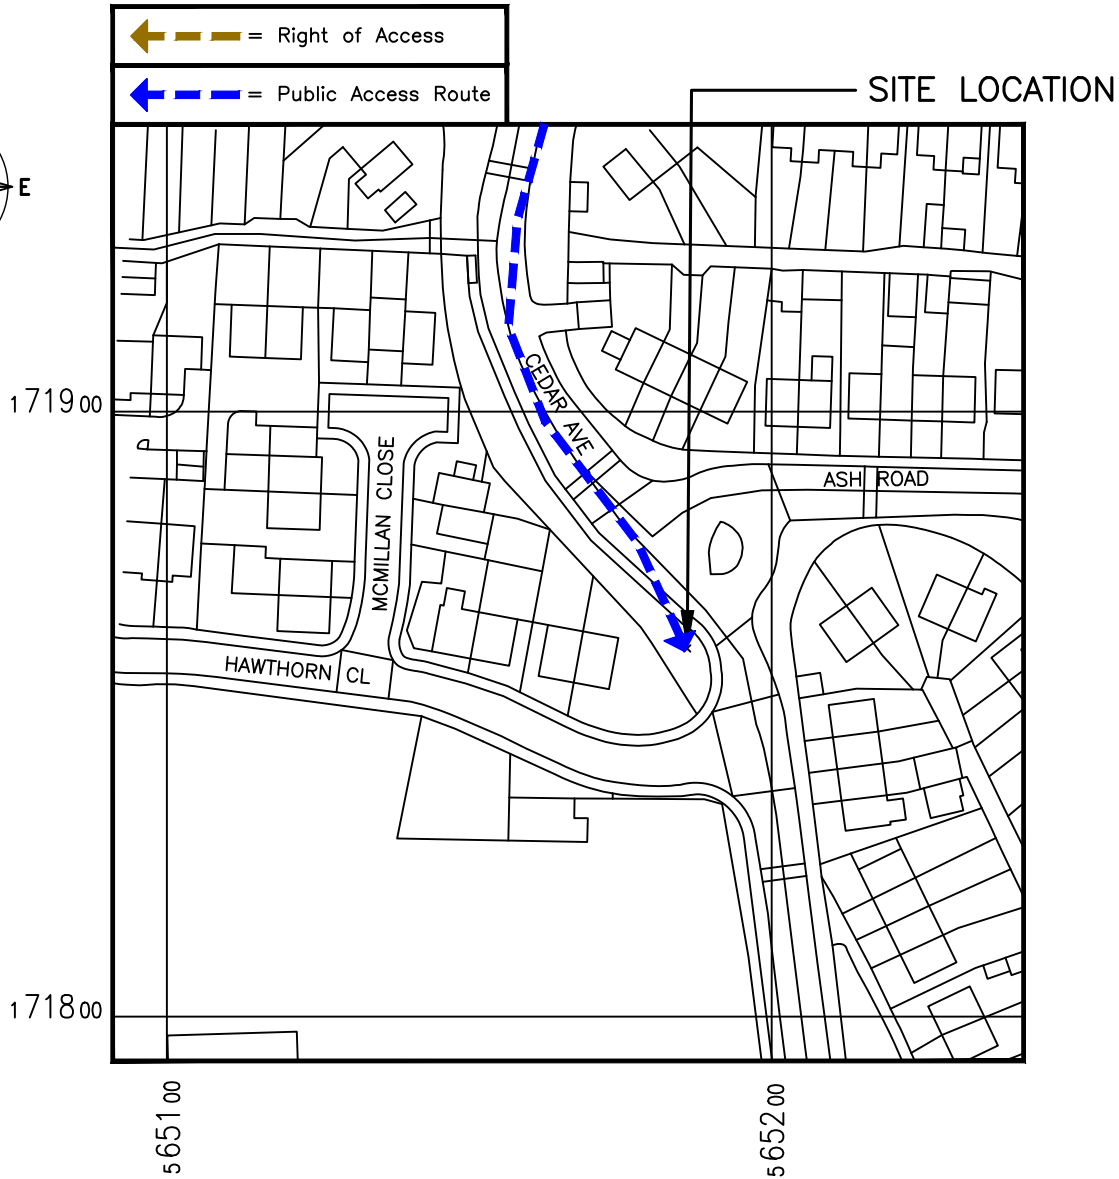

SITE PHOTOGRAPH

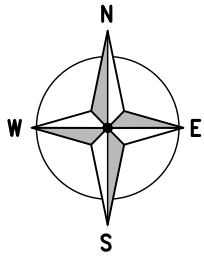

License No. 100022432
DETAILED SITE LOCATION
(Scale 1:1250)



ALL DIMENSIONS ARE IN mm UNLESS NOTED OTHERWISE

N.G.R E:565186 N: 171861

DIRECTIONS TO SITE: HEADING EAST ON THE A2 EXIT AT THE JUNCTION WITH THE A227. TURN LEFT ON TO A227 AND HEAD NORTH FOR 0.5 MILES THEN TURN RIGHT ON TO DENNIS ROAD. AT THE T JUNCTION, TURN RIGHT ON TO CEDAR AVENUE. THE SITE IS LOCATED ON THE LEFT HAND SIDE AFTER 400M

NOTE: PROPOSED POLE NGR
E:565183 N: 171868

1A Issued for approval. IYS AF 30/01/25

REV MODIFICATION BY CH DATE

WHP Telecoms Ltd
Faraday Court
401 Faraday Street
Birchwood Park
Warrington WA3 6GA
Tel: 01925 424100 Fax: 01925 424101
e-mail: info@whptelecoms.com



Cell Name
KINGS FARM GRAVESEND

Cell ID No
CSID ACT VF VMO2
145120 29 78903_14 44444
E304747 - N/A -

Site Address / Contact Details
CEDAR AVENUE
KINGS FARM
GRAVESEND
KENT
DA12 5LF

Drawing Title:
SITE LOCATION MAPS

Purpose of issue: PLANNING Dwg Rev:

Drawing Number: 100 A

Surveyed By: WHP Original Sheet Size: A3 Pack Issue:

Drawn: IYS Date: 30/01/25 Checked: AF Date: 30/01/25 2A




ALL DIMENSIONS ARE IN mm UNLESS NOTED OTHERWISE

N.G.R E:565186 N: 171861

NOTES:

1A	Issued for approval.	IYS	AF	30/01/25
REV	MODIFICATION	BY	CH	DATE

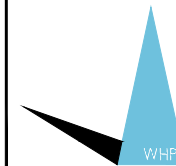

WHP Telecoms Ltd
Faraday Court
401 Faraday Street
Birchwood Park
Warrington WA3 6GA
Tel: 01925 424100 Fax: 01925 424101
e-mail: info@whptelecoms.com




Cell Name	Opt.
KINGS FARM GRAVESEND	—

Cell ID No					
CSID	ACT	✓	VF	✓	VM02
145120	29		78903_14		44444
—	N/A	—	N/A	—	N/A
E304747		—		—	

Site Address / Contact Details	
CEDAR AVENUE KINGS FARM GRAVESEND KENT DA12 5LF	

Drawing Title:		EXISTING SITE PLAN	
Purpose of issue:		PLANNING	Dwg Rev: A
Drawing Number:		200	A
Surveyed By:	Original Sheet Size:	Pack Issue:	
WHP	A3		
Drawn:	Date:	Checked:	Date:
IYS	30/01/25	AF	30/01/25

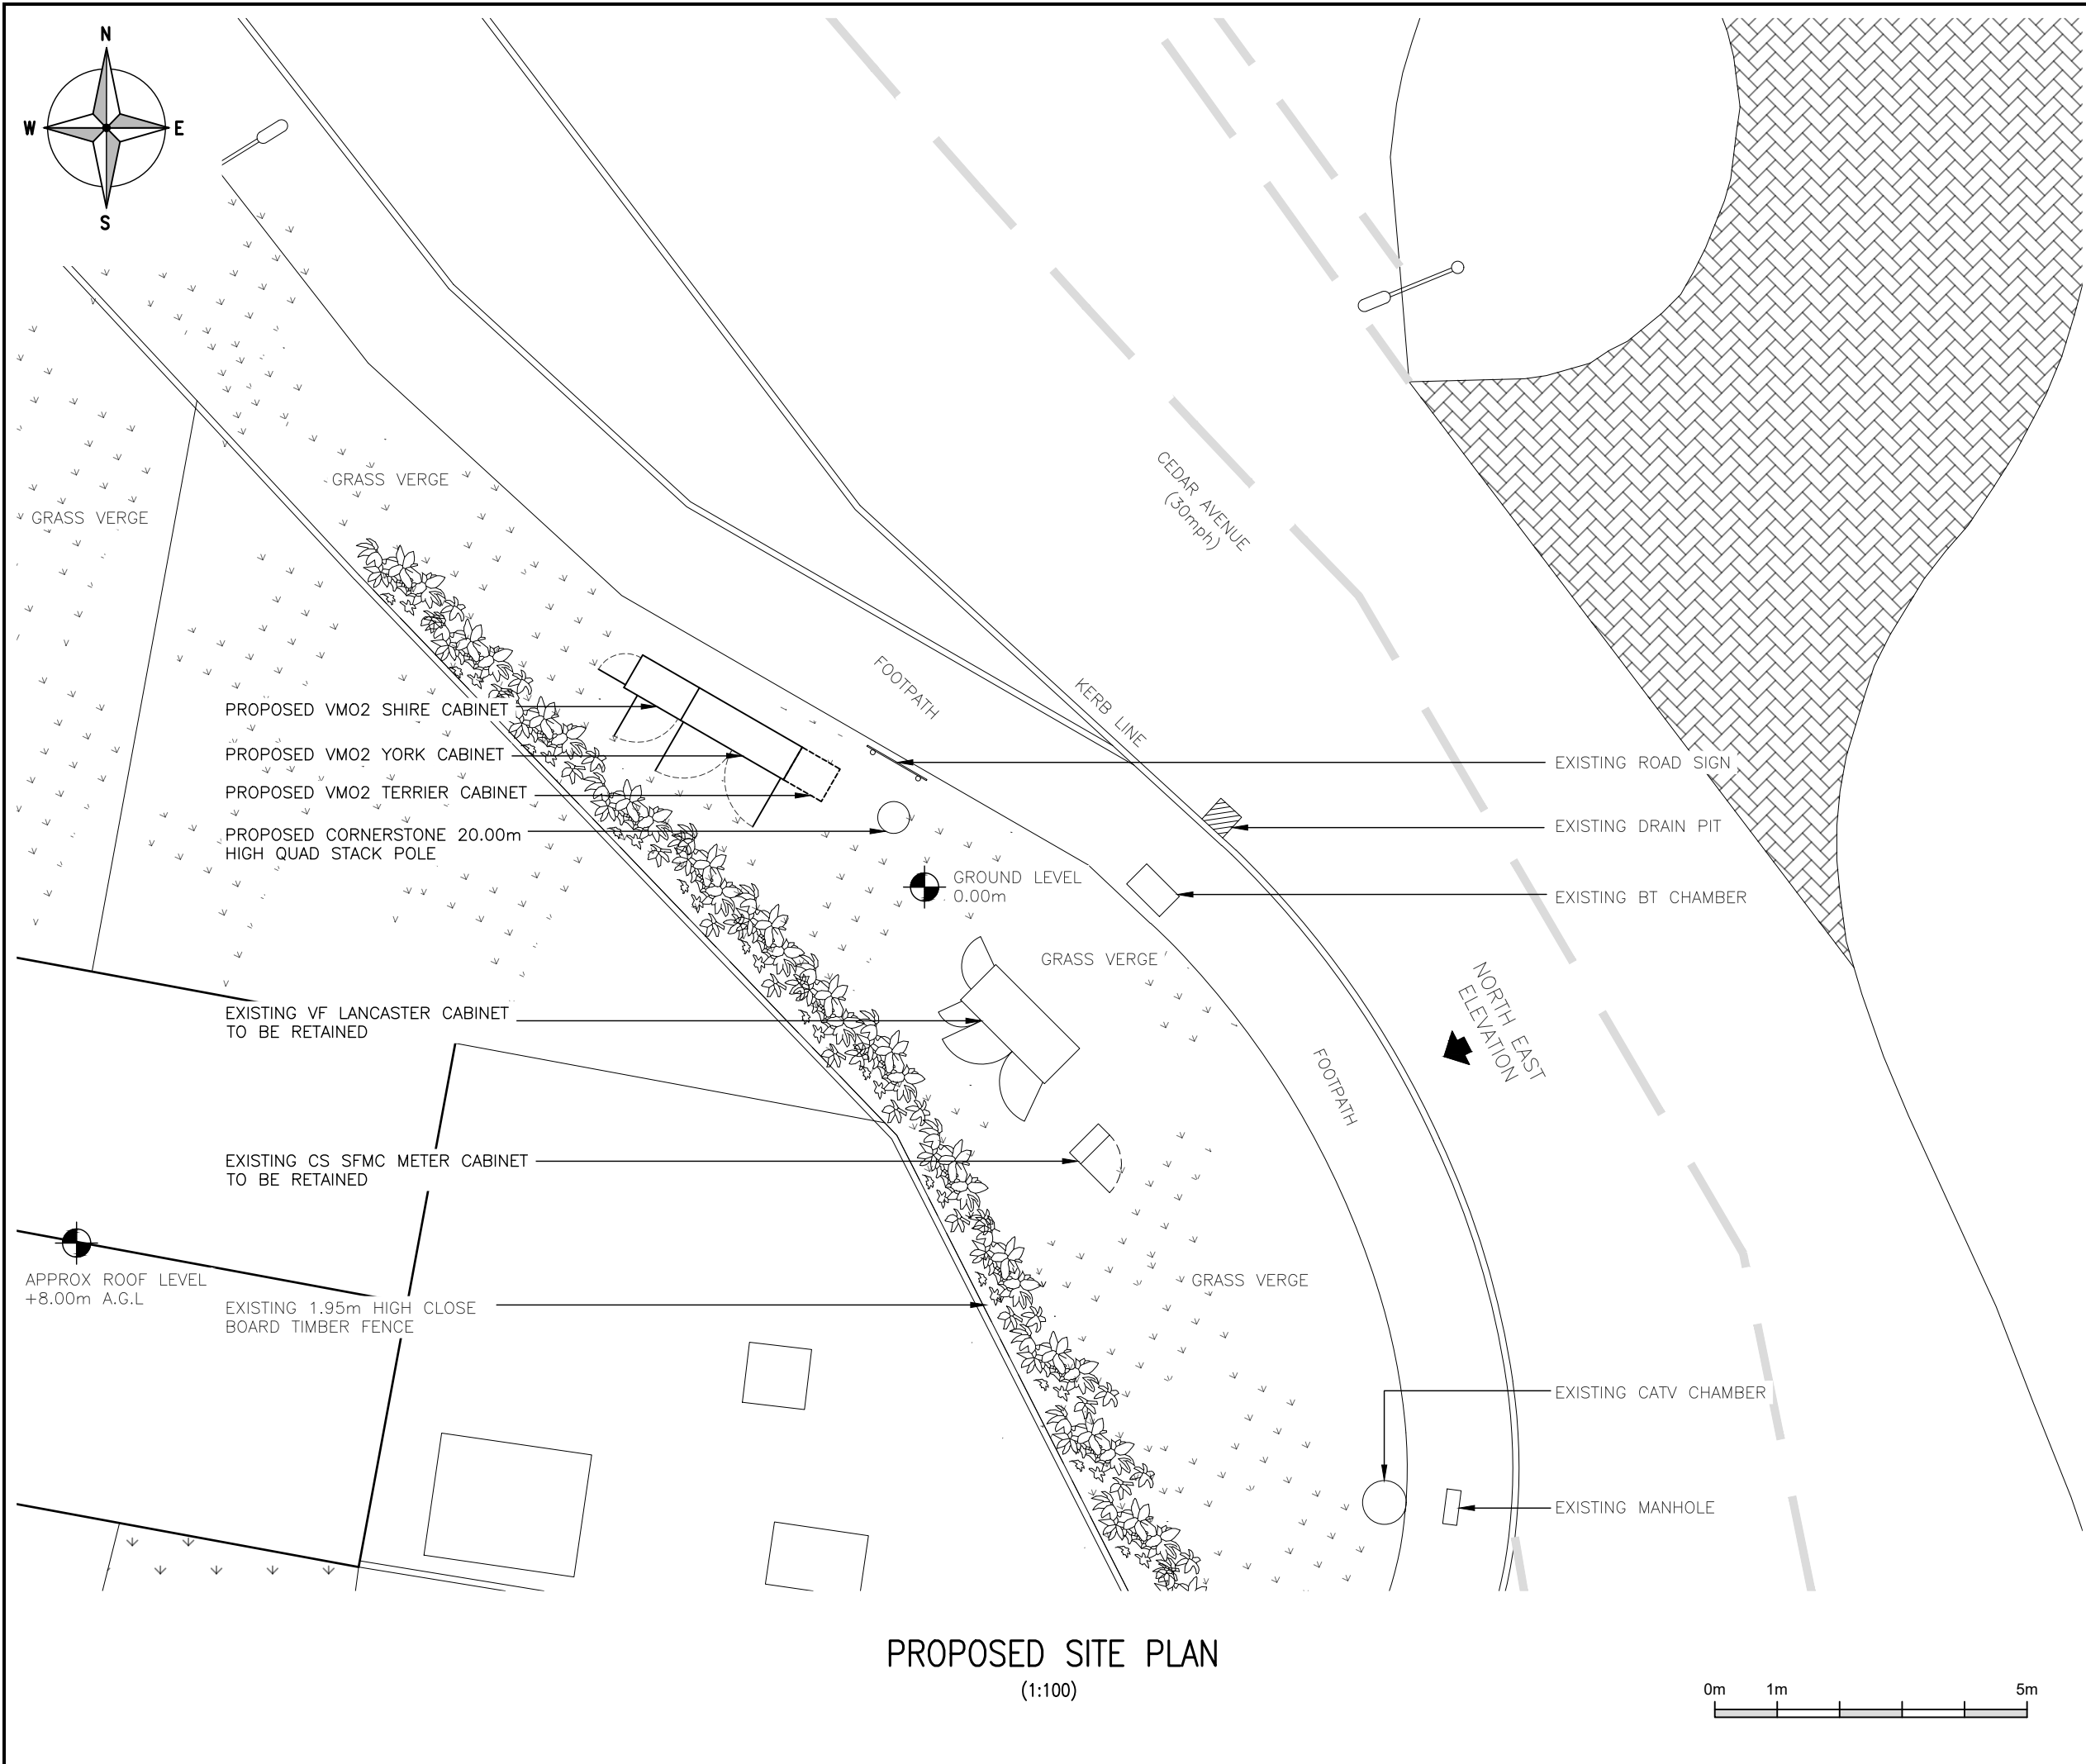

PROPOSED SITE PLAN
(1:100)

ALL DIMENSIONS ARE IN mm UNLESS NOTED OTHERWISE

N.G.R

E:565186

N: 171861

NOTE: PROPOSED POLE NGR

E:565183

N: 171868

1A	Issued for approval.	IYS	AF	30/01/25
REV	MODIFICATION	BY	CH	DATE



WHP Telecoms Ltd

Faraday Court

401 Faraday Street

Birchwood Park


Warrington WA3 6GA

Tel: 01925 424100 Fax: 01925 424101

e-mail: info@whptelecoms.com



Cell Name					Opt.
KINGS FARM GRAVESEND					—
Cell ID No					
CSID	ACT	✓	VF	✓	VMO2
145120	29		78903_14		44444
—	N/A	—	N/A	—	N/A
E304747		—		—	
Site Address / Contact Details					
CEDAR AVENUE KINGS FARM GRAVESEND KENT DA12 5LF					
Drawing Title: PROPOSED SITE PLAN					
Purpose of issue: PLANNING					Dwg Rev: A
Drawing Number: 201					A
Surveyed By: WHP		Original Sheet Size: A3		Pack Issue:	
Drawn: IYS	Date: 30/01/25	Checked: AF	Date: 30/01/25	2A	

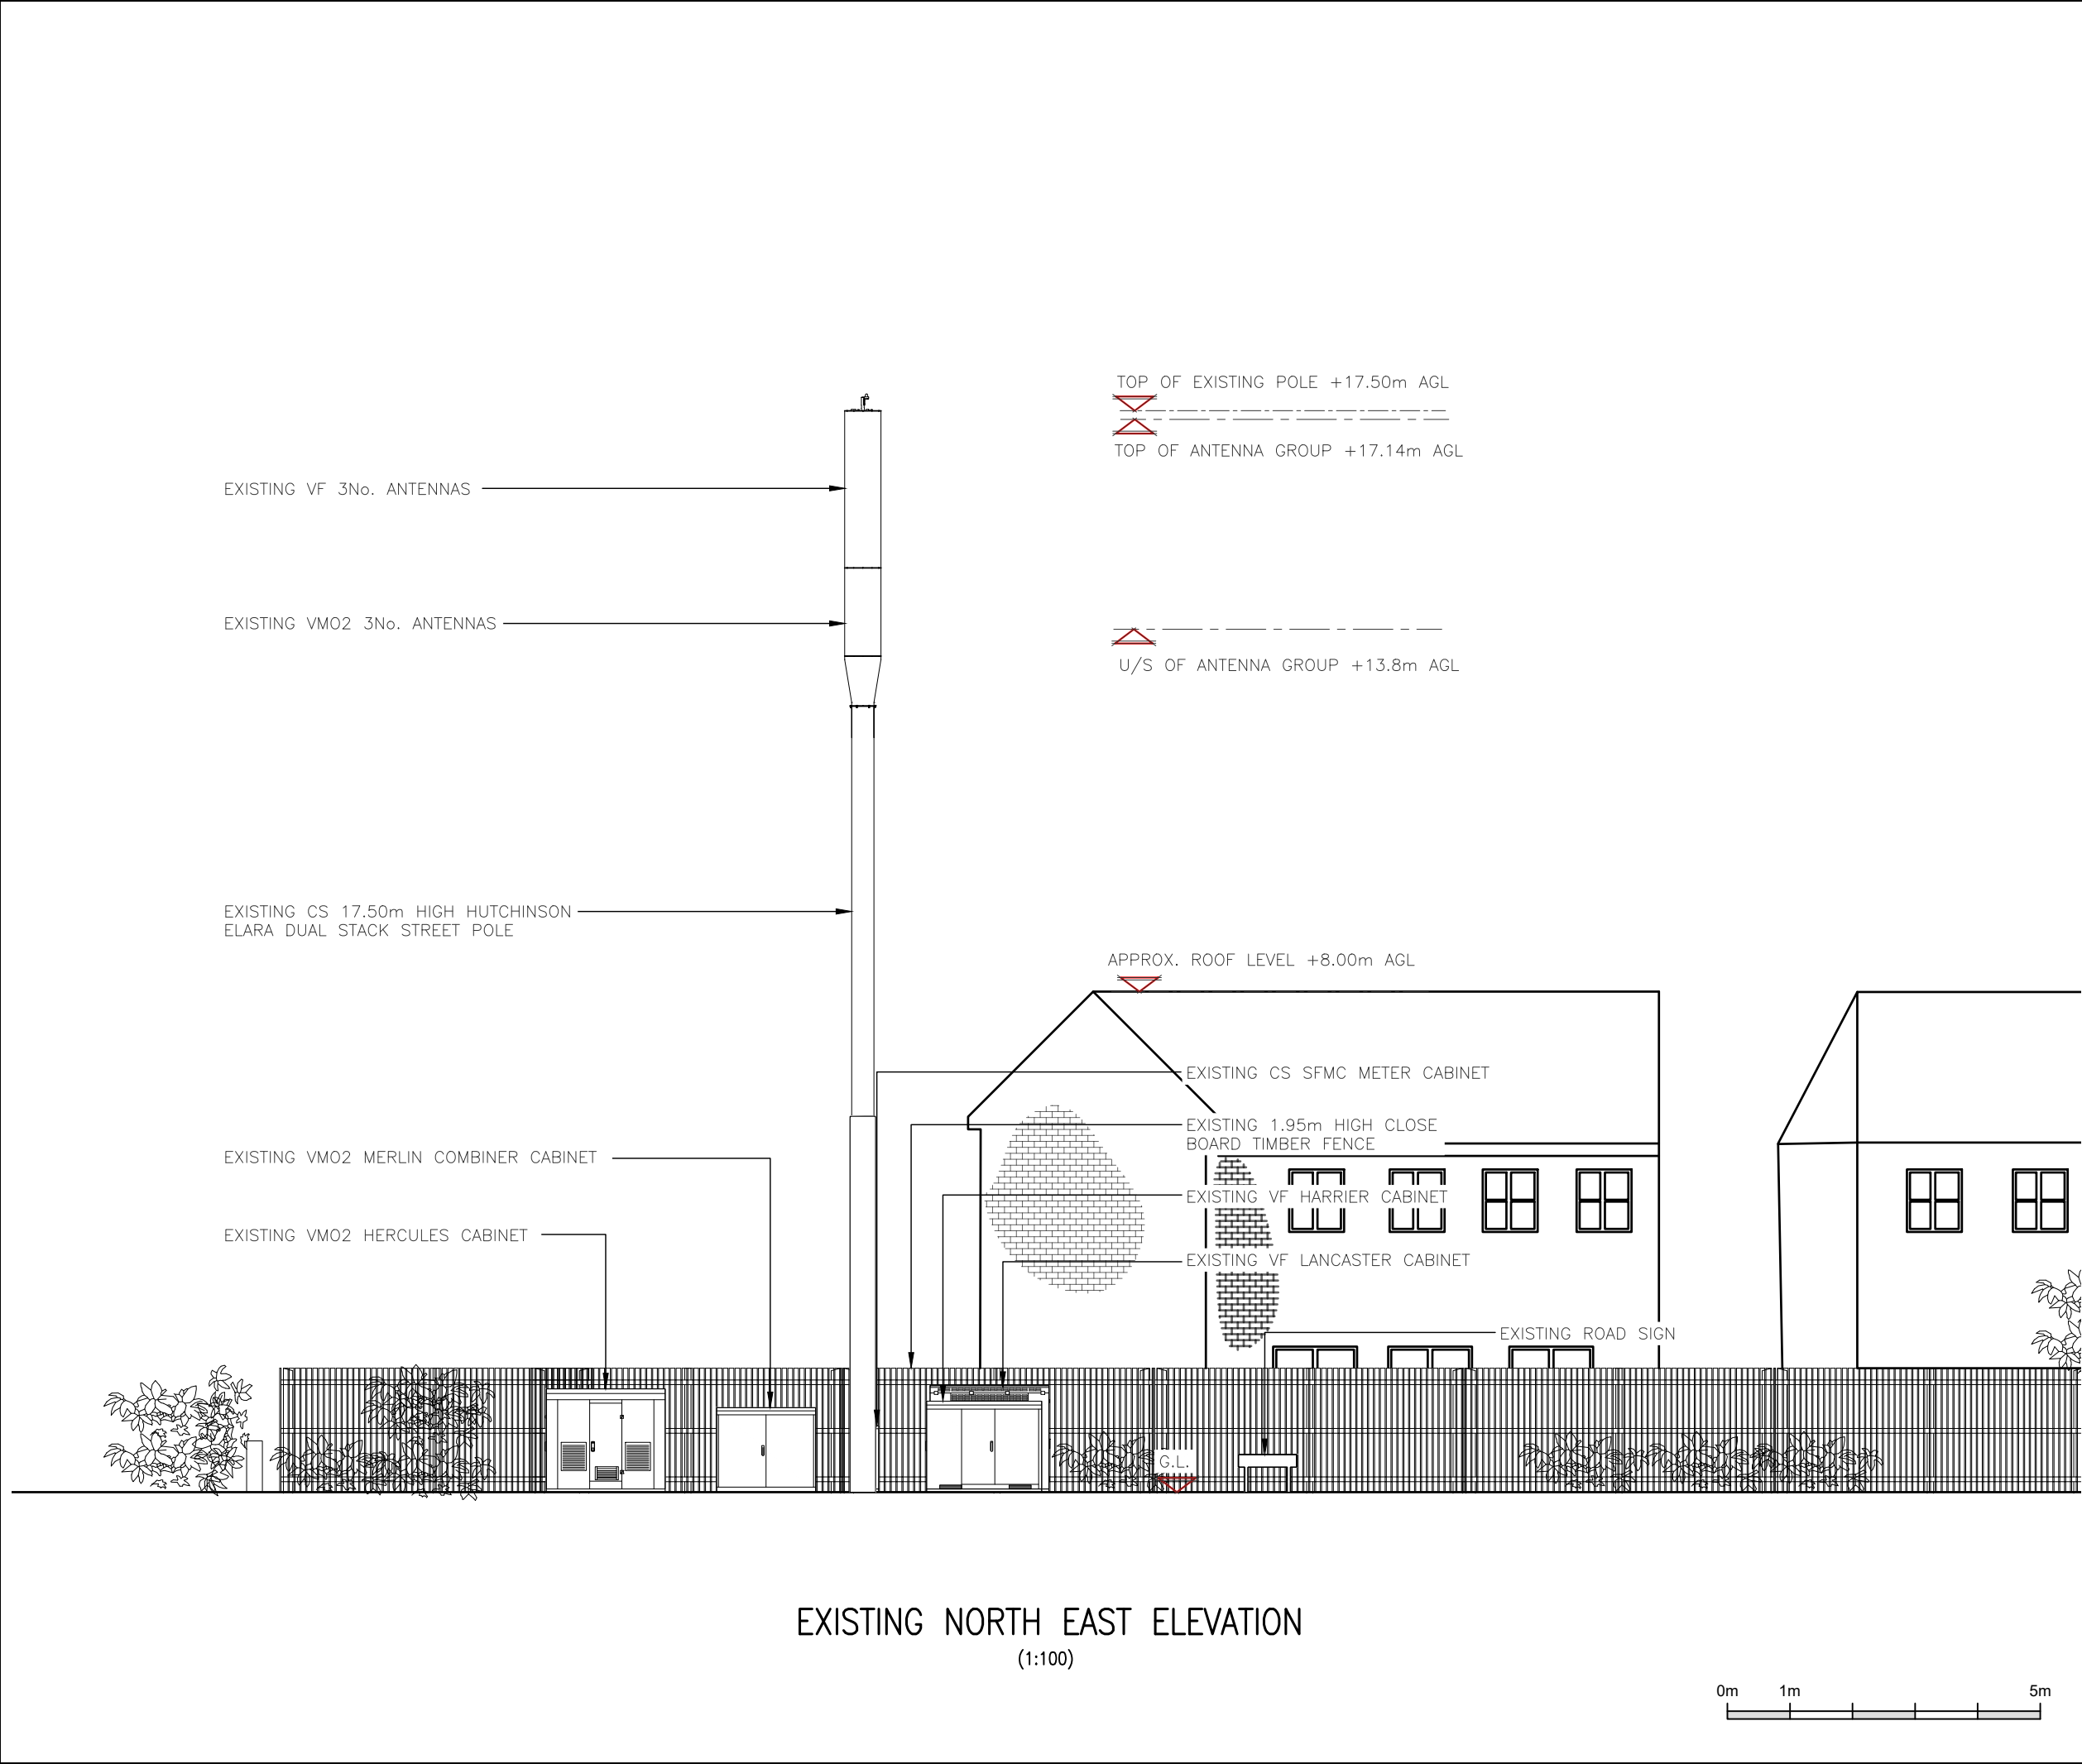

ALL DIMENSIONS ARE IN mm UNLESS NOTED OTHERWISE

N.G.R

E:565186

N: 171861

NOTES:

1A	Issued for approval.	IYS	AF	30/01/25
REV	MODIFICATION	BY	CH	DATE



WHP Telecoms Ltd
Faraday Court
401 Faraday Street
Birchwood Park
Warrington WA3 6GA
Tel: 01925 424100 Fax: 01925 424101
e-mail: info@whptelecoms.com




Cell Name						Opt.
KINGS FARM GRAVESEND						—
Cell ID No						
CSID	ACT	✓	VF	✓	VMO2	
145120	29		78903_14		44444	
— N/A		— N/A		— N/A		
E304747		—		—		

Site Address / Contact Details

CEDAR AVENUE
KINGS FARM
GRAVESEND
KENT
DA12 5LF

Drawing Title:
EXISTING SITE ELEVATION

Purpose of issue:		PLANNING		Dwg Rev:
Drawing Number:		300		A
Surveyed By:		Original Sheet Size:		Pack Issue:
WHP		A3		
Drawn:	Date:	Checked:	Date:	2A
IYS	30/01/25	AF	30/01/25	

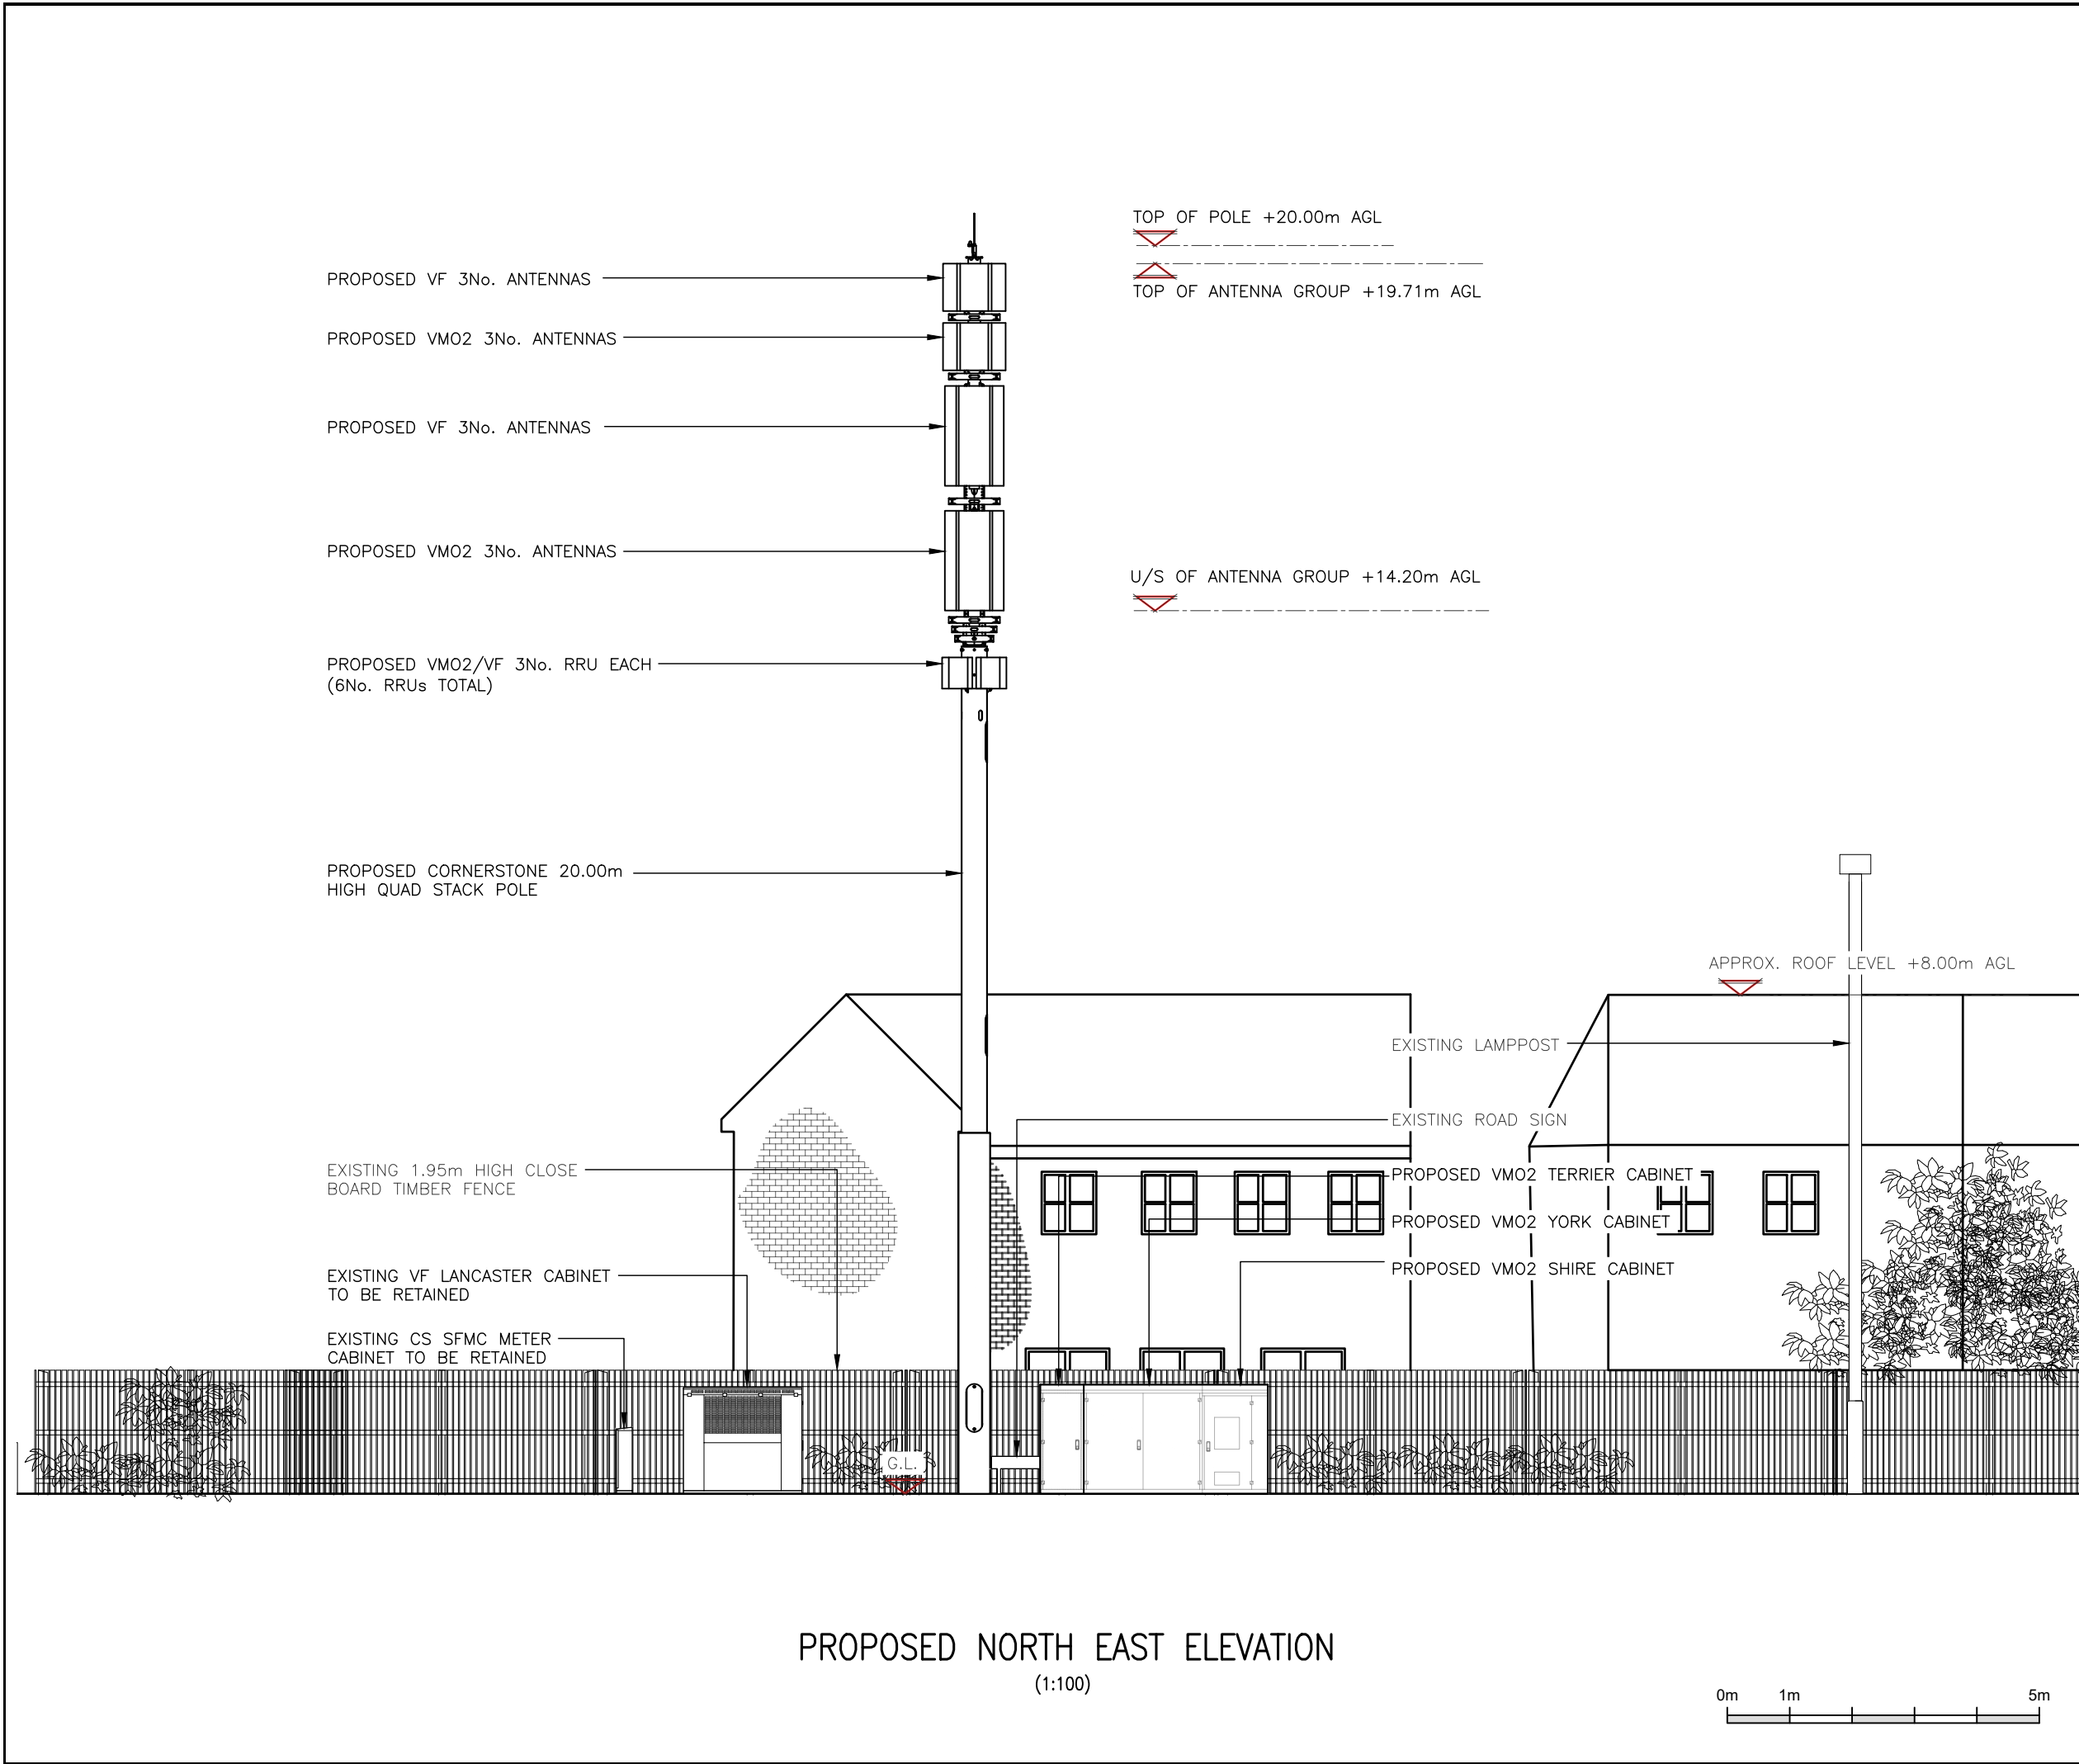

ALL DIMENSIONS ARE IN mm UNLESS NOTED OTHERWISE

N.G.R

E:565186

N: 171861

NOTE: PROPOSED POLE NGR

E:565183

N: 171868

1A	Issued for approval.	IYS	AF	30/01/25
REV	MODIFICATION	BY	CH	DATE



WHP Telecoms Ltd

Faraday Court

401 Faraday Street

Birchwood Park

Warrington WA3 6GA

Tel: 01925 424100 Fax: 01925 424101

e-mail: info@whptelecoms.com



Cell Name						Opt.
KINGS FARM GRAVESEND						—
Cell ID No						
CSID	ACT	✓	VF	✓	VMO2	
145120	29		78903_14		44444	
—	N/A	—	N/A	—	N/A	
E304747		—		—		

Site Address / Contact Details

CEDAR AVENUE
KINGS FARM
GRAVESEND
KENT
DA12 5LF

Drawing Title:
PROPOSED SITE ELEVATION

Purpose of issue:		PLANNING	Dwg Rev:
Drawing Number:		301	A
Surveyed By:	Original Sheet Size:	Pack Issue:	
WHP	A3		
Drawn:	Date:	Checked:	Date:
IYS	30/01/25	AF	30/01/25

2A