


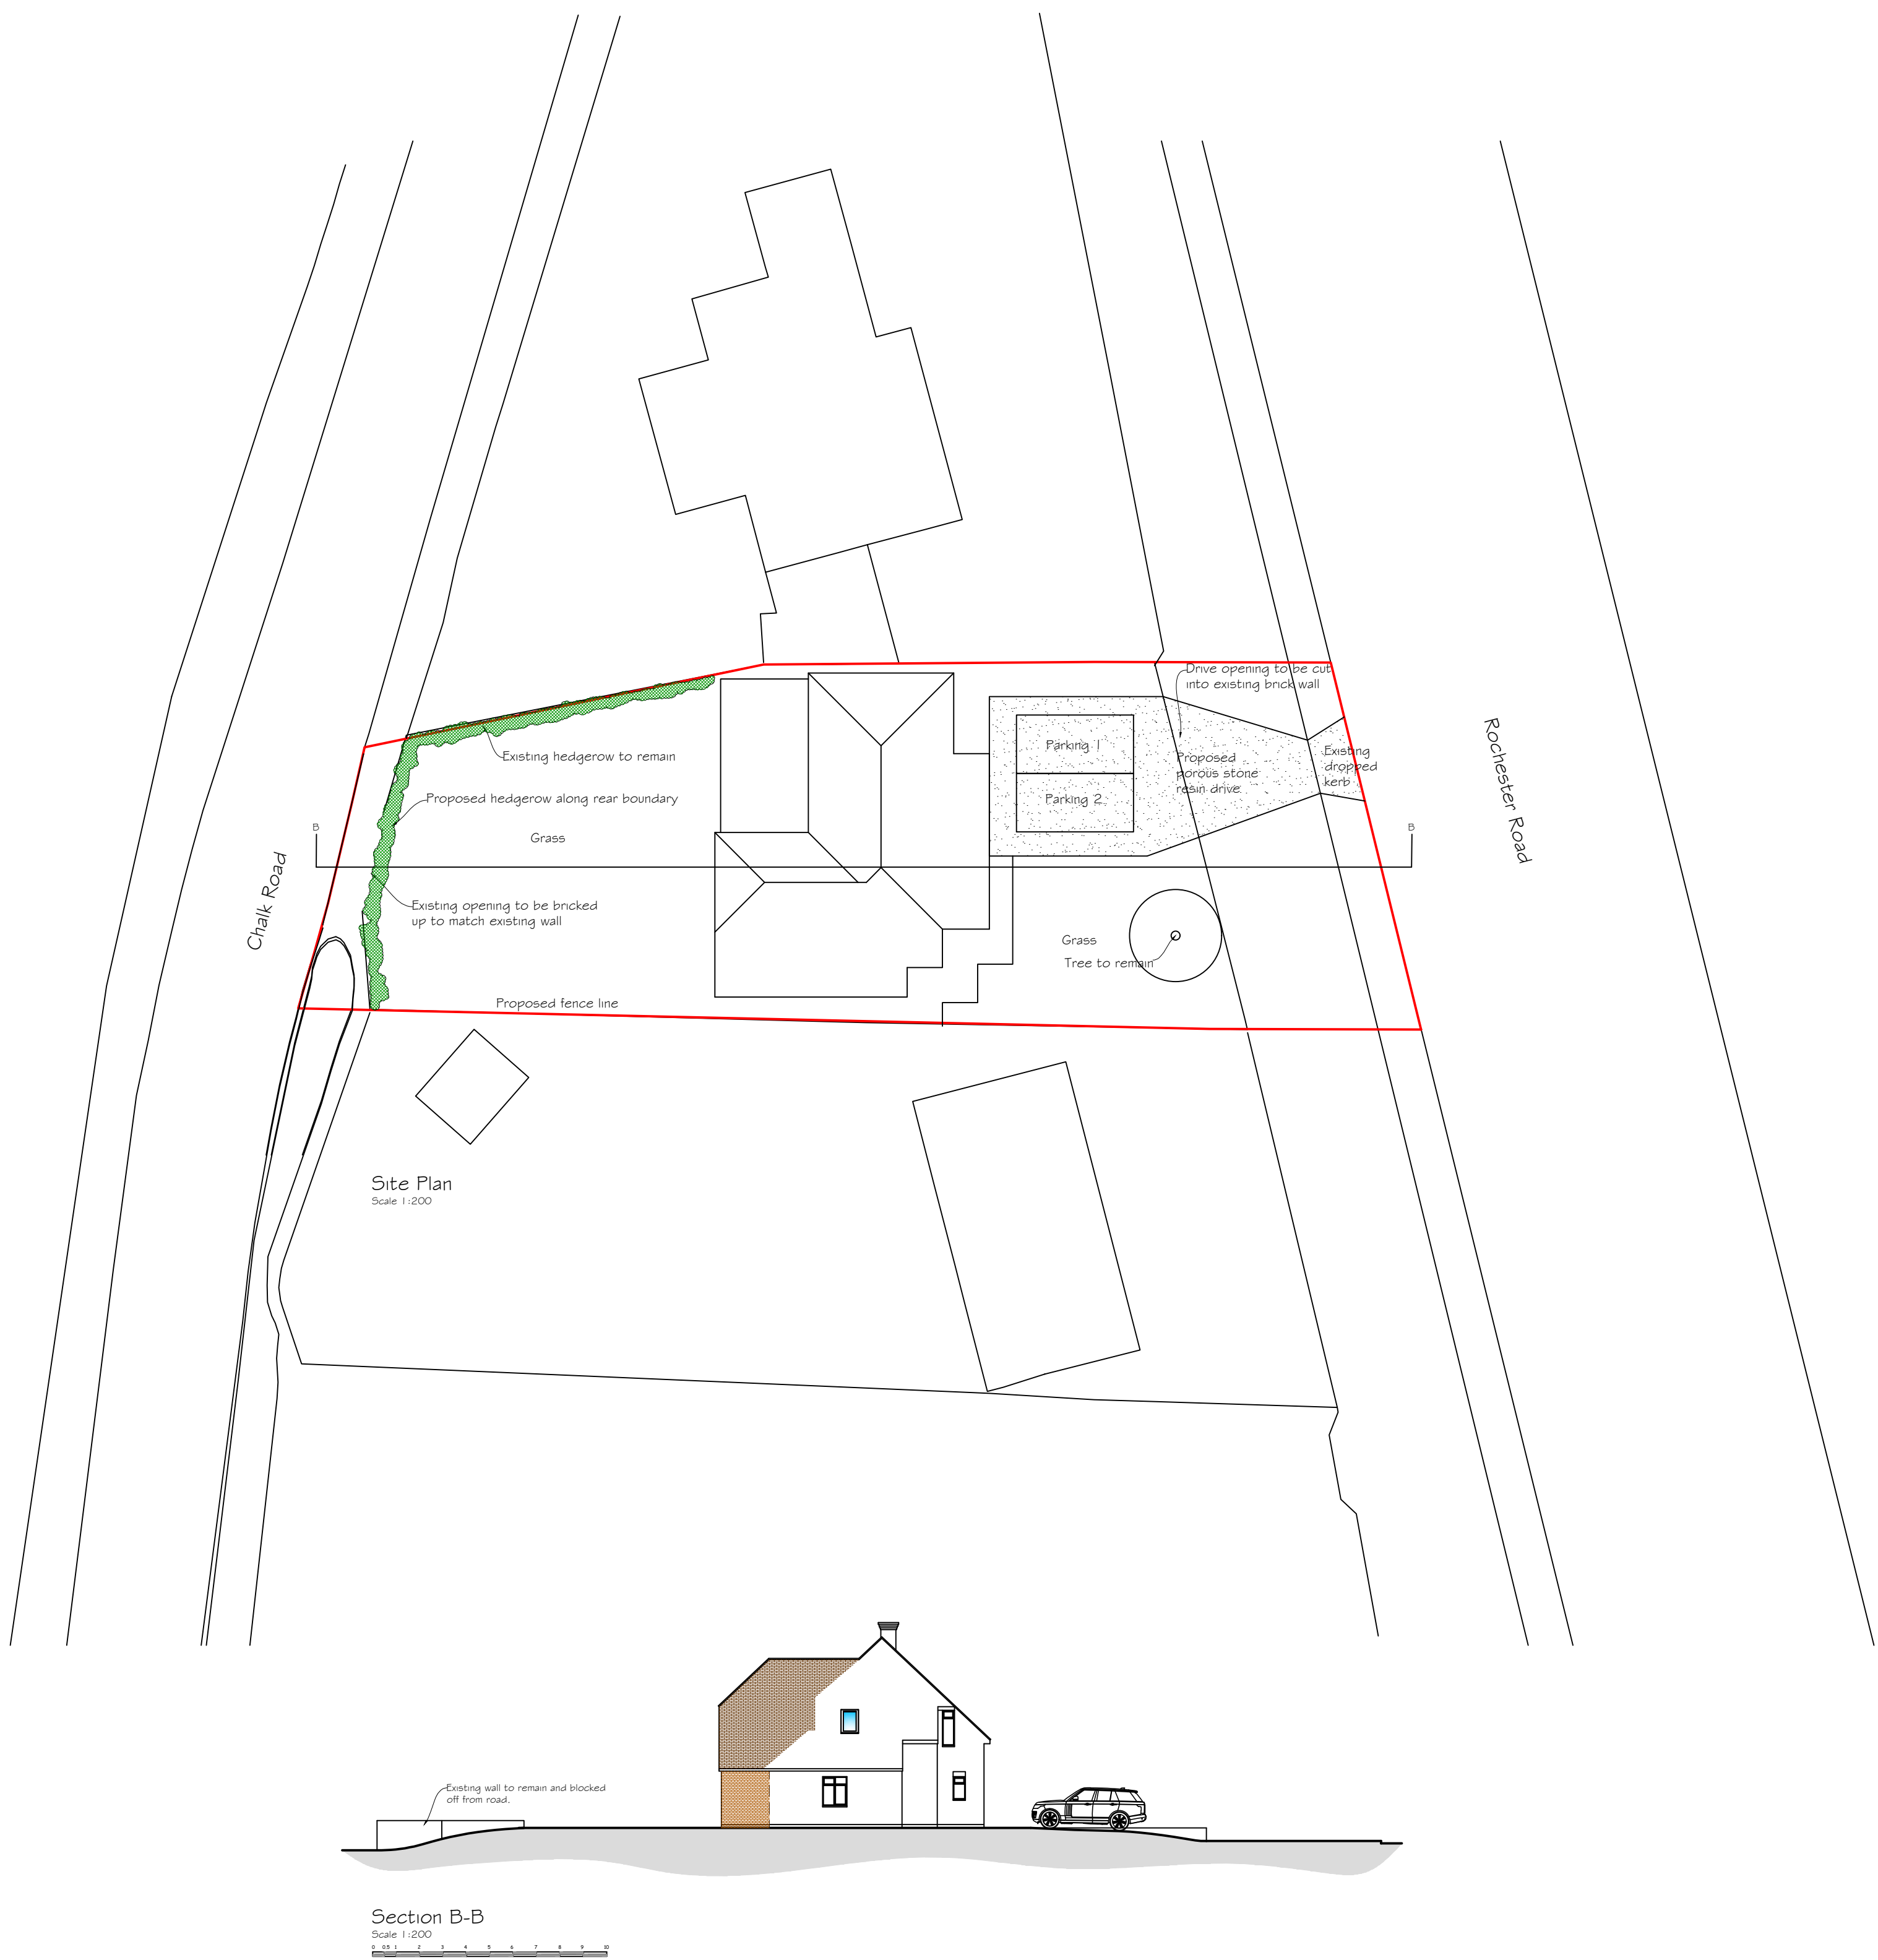

Rev B- Red line amended and block plan increased in area.
Rev A- Red line amended.

4 June 2024
29 May 2024

Copyright Synergy Planning & Property Consultants Ltd The Office The Larches Rochester Kent ME3 7NQW		
Client S A Property Group Ltd		
Address 341 Rochester Road Gravesend		
Drawing title Proposed site section and site plan		
Scale 1:200		
Date May 2024	Drawn by	
Drawing No 24/437/04	B	