




Front Elevation

Scale 1:100

 


Side Elevation



Rear Elevation





Side Elevation

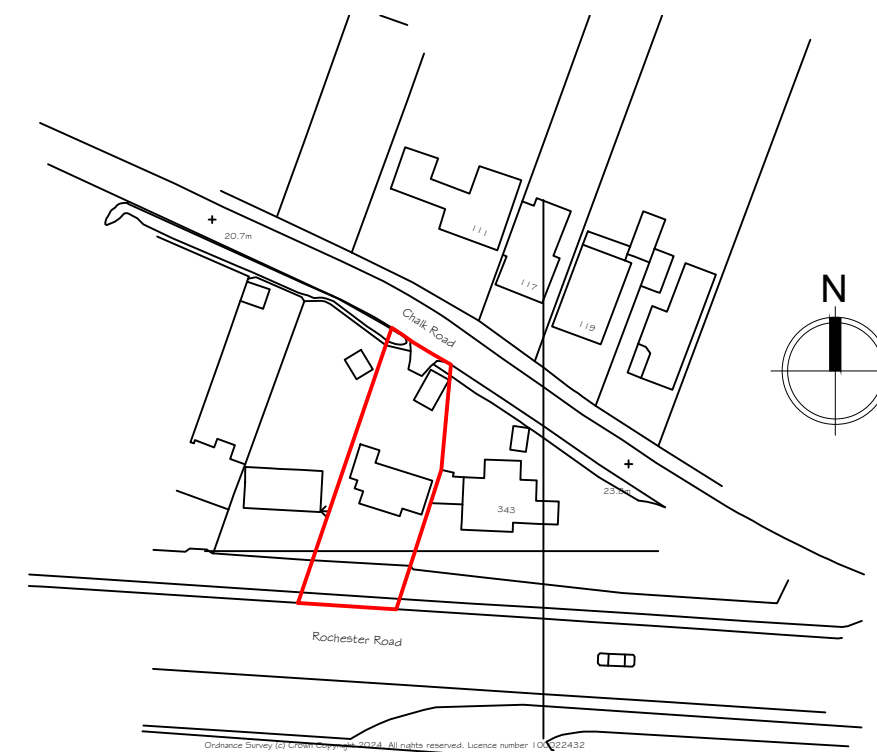


Location Plan

Scale 1:1250

 
 


Inv
1269mm

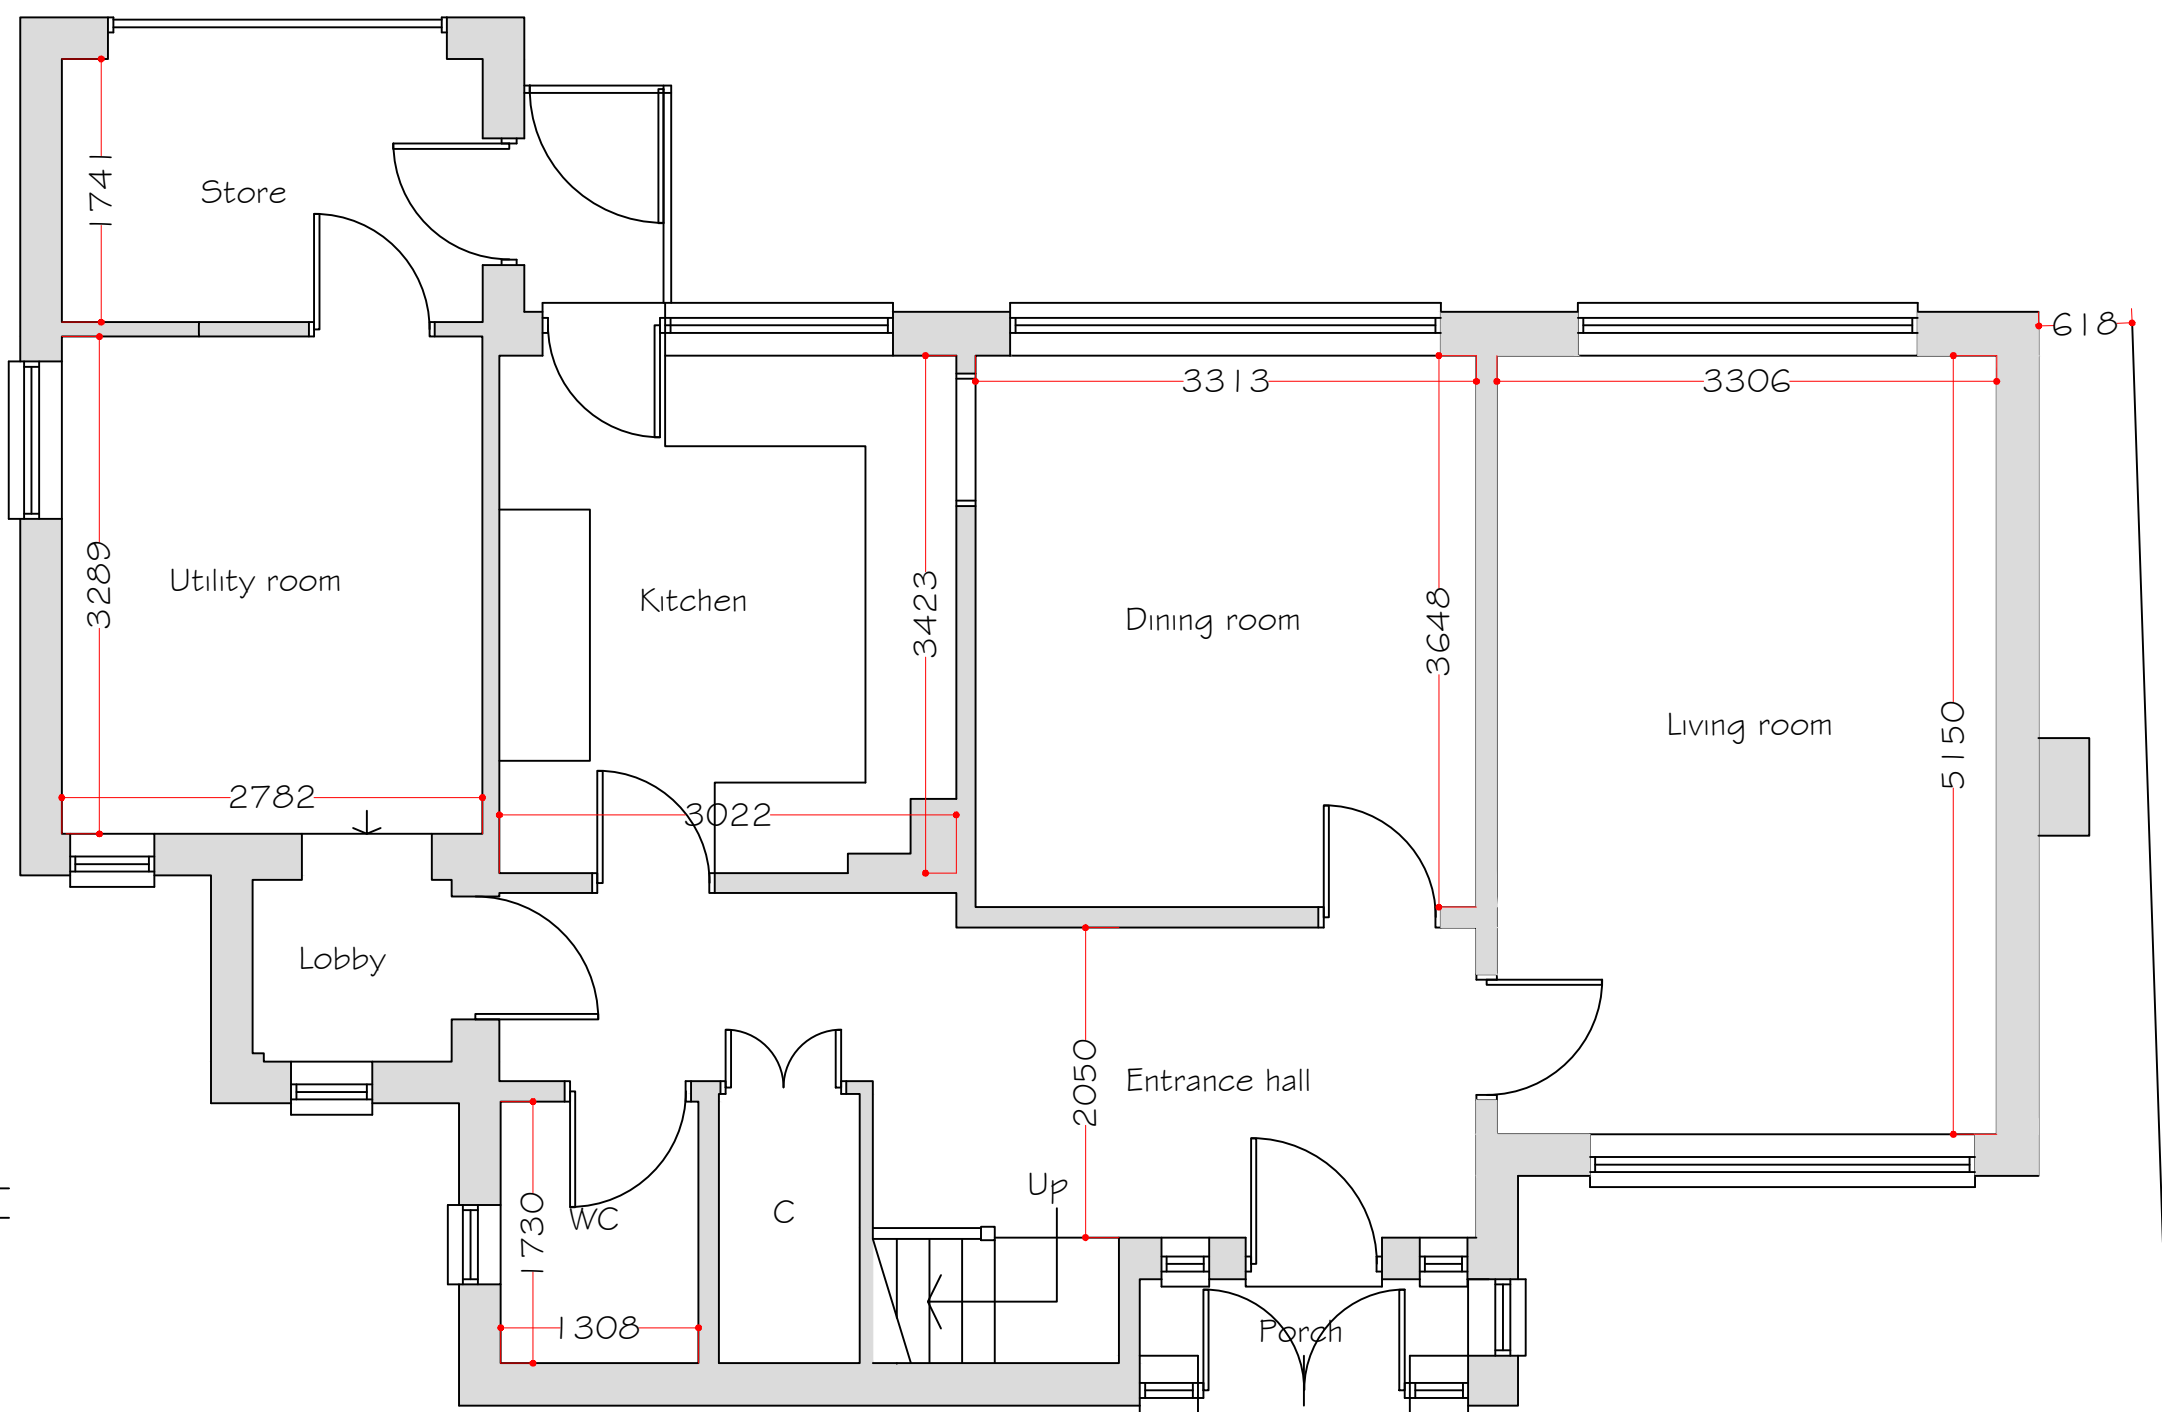

Ground Floor Plan

Scale 1:50

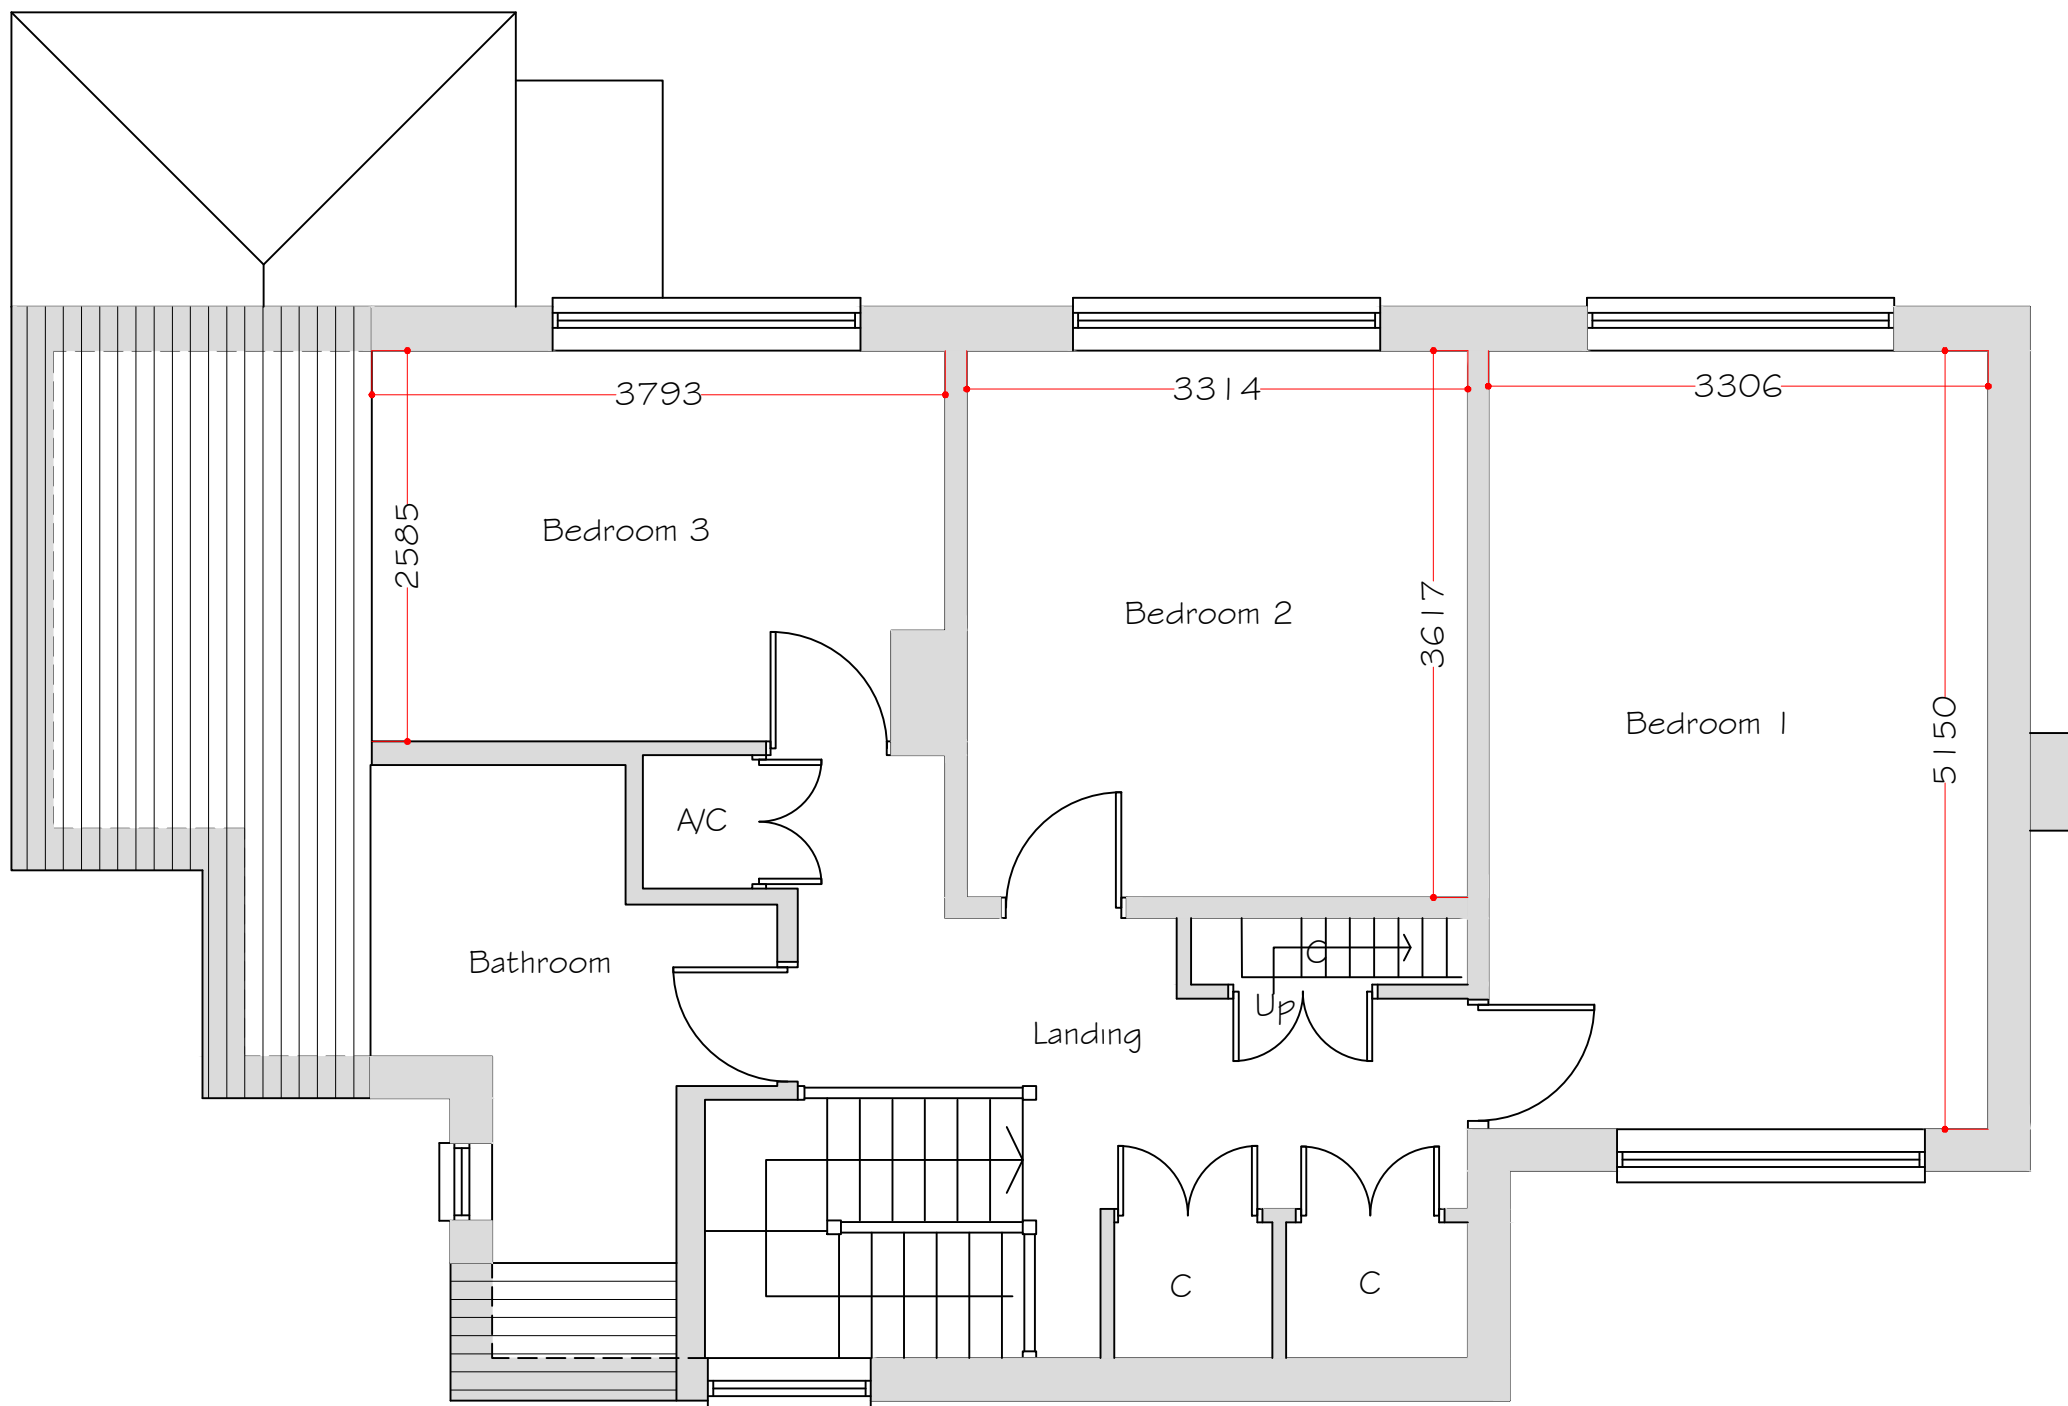 

First Floor Plan

Scale 1:50

Rev B- Title block amended from survey drawing to existing drawing. 04 June 2024
Rev A- Red line amended. 29 May 2024

Synergy Planning & Property Consultants Ltd The Office The Larches Rochester Kent ME3 7NQW		
Client	S A Property Group Ltd	
Address	341 Rochester Road Gravesend	
Drawing title	Existing plans and elevations	
Scale	1:50/1:100/1:200	
Date	April 20204	Drawn by
Drawing No	24/437/01	B