

NOTES

Revision		
Rev	Notes	Date
A	Planning Issue	28/05/2021
B	Stair Amendment	01/07/2021

KEY

	Existing walls		Boundary line
	Proposed walls		Level line
	Existing removed		1.5m head height
			1.8m head height

JOB TITLE

Proposed ground floor wraparound extension, two storey rear extension, side porch redesign, floor plan redesign and all associated works at 25 & 26 South Hill Road

STATUS

Planning Drawings

DRAWING TITLE

Proposed Section

CLIENT

Alistair Sayers

SCALE

1 : 100 at A3

DRAWN

LM


DATE

July 2021

CHECKED

OB

DRAWING NO. 7274 - 3301 **B**

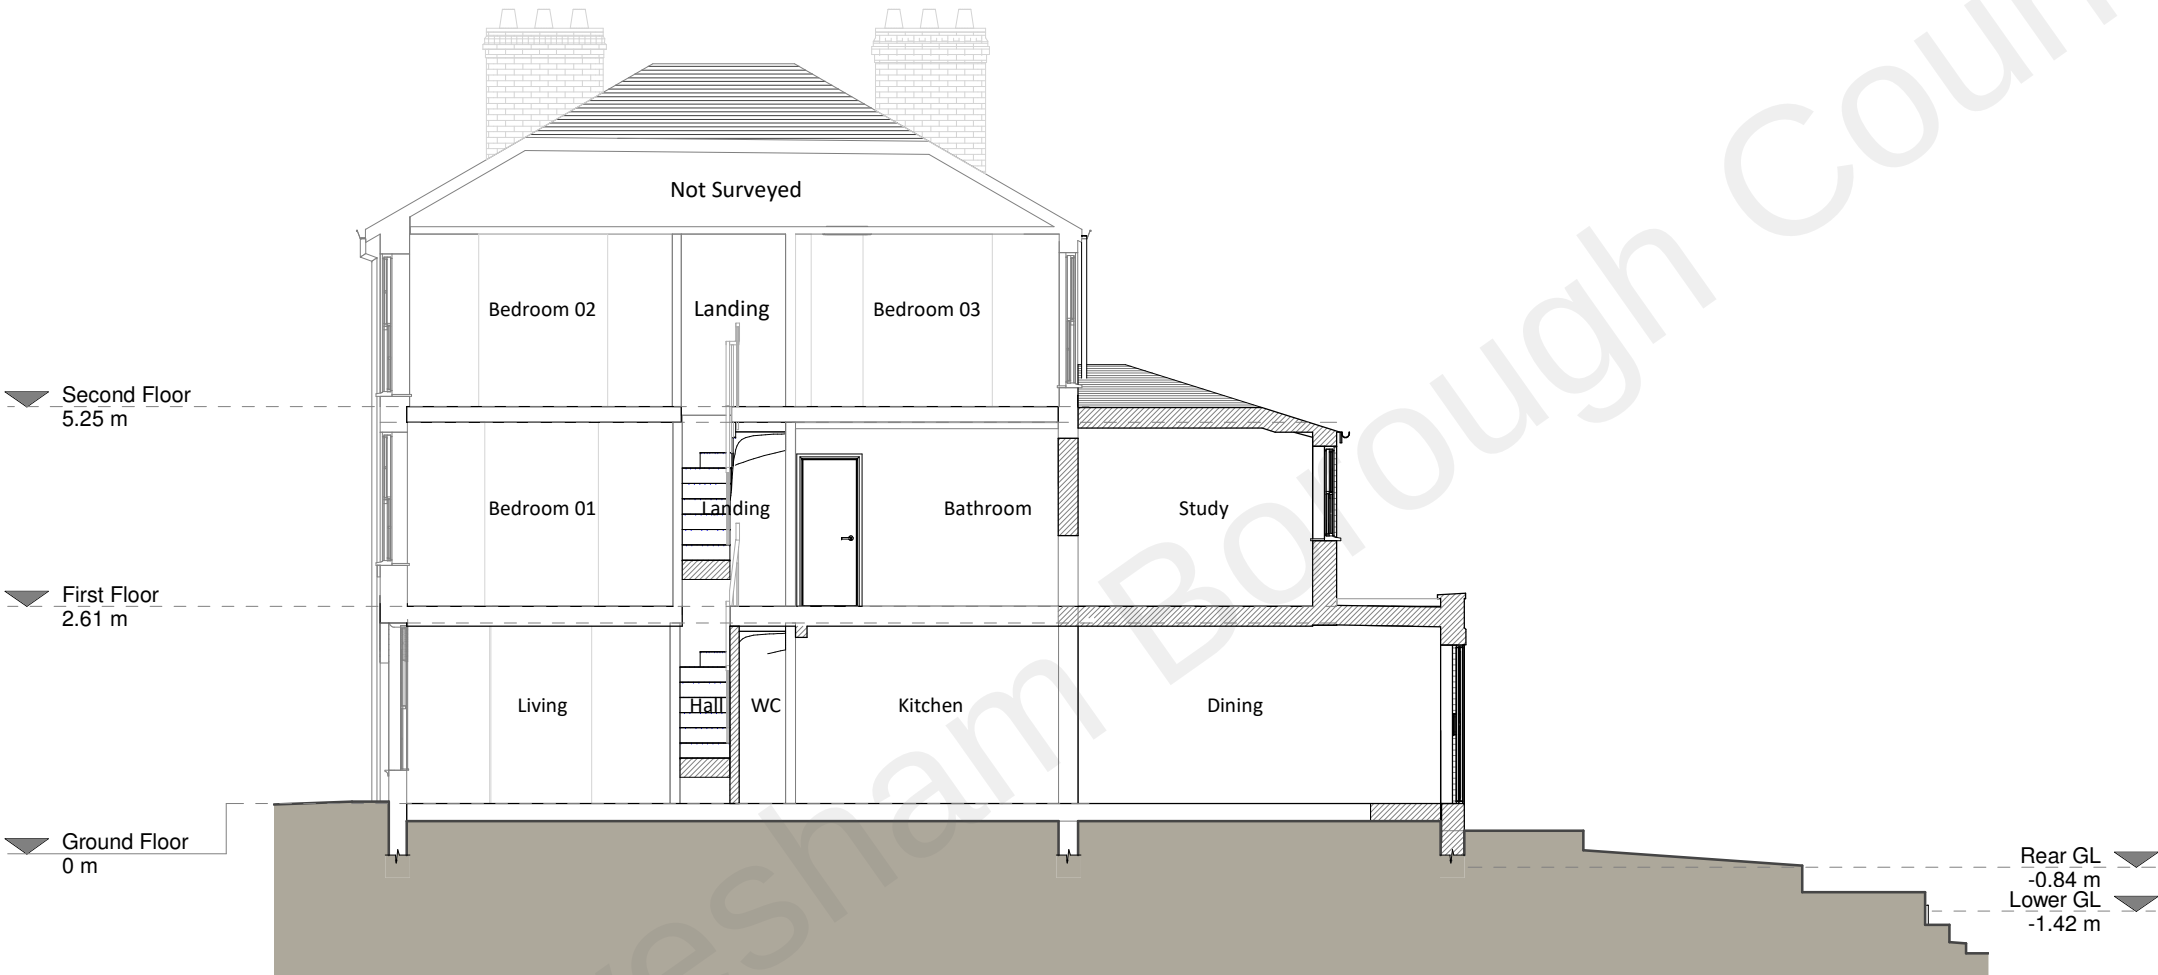

Section B - B