
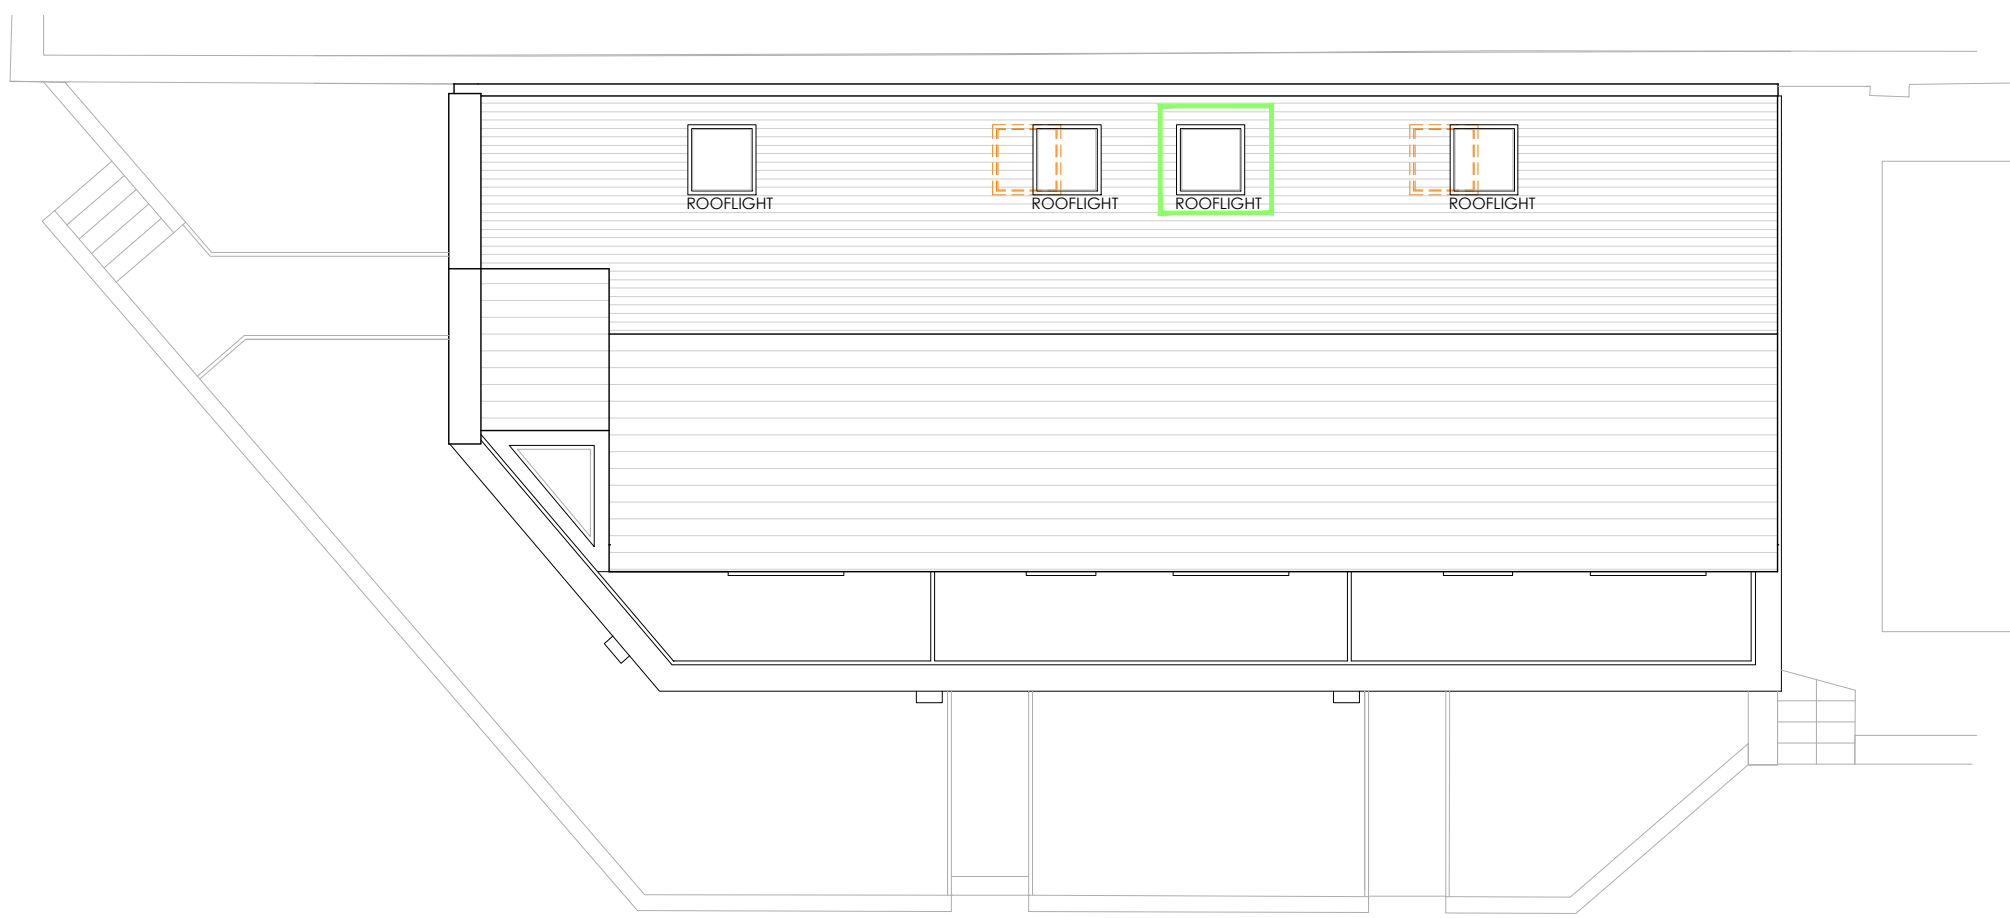



DO NOT SCALE FROM THIS DRAWING - REPORT ANY DISCREPANCIES TO DESIGNER PRIOR TO COMMENCING WORKS

ALL DIMENSIONS TO BE VERIFIED BY THE CONTRACTOR ON SITE


THIS DRAWING REMAINS THE COPYRIGHT OF
TURNER JACKSON + DAY ASSOCIATES
AND CANNOT BE REPRODUCED WITHOUT WRITTEN CONSENT

 

Roof plan

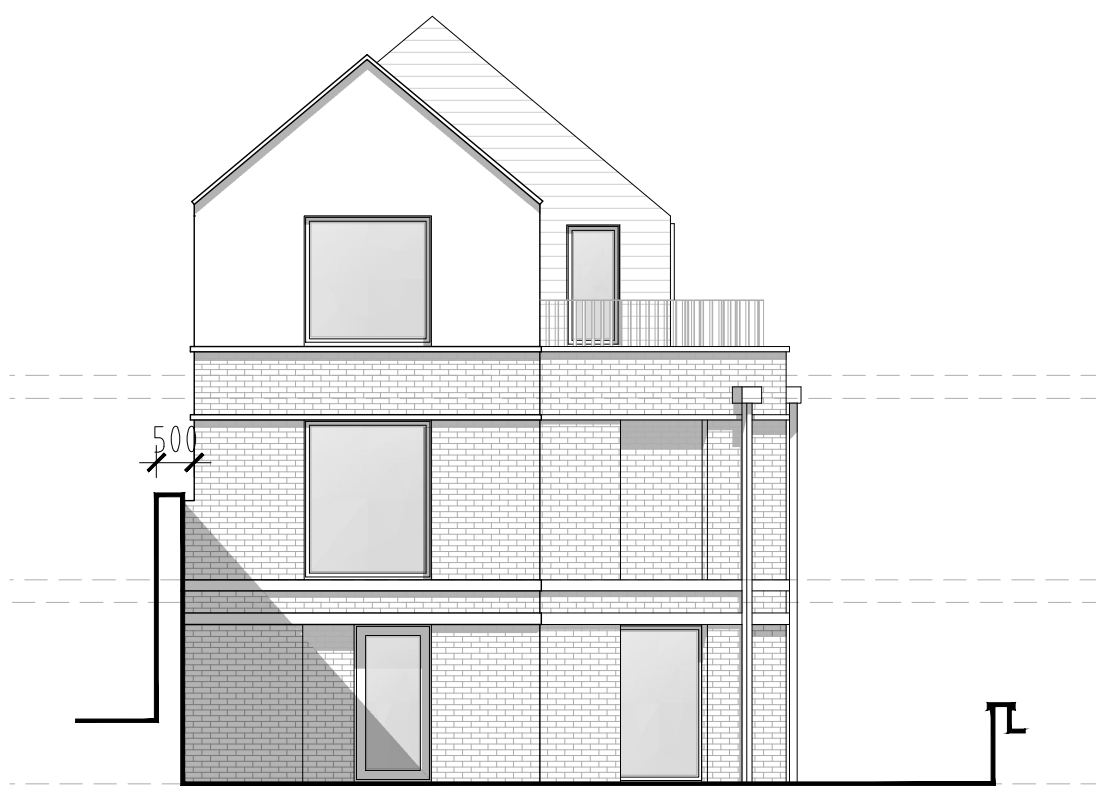

Left flank elevation

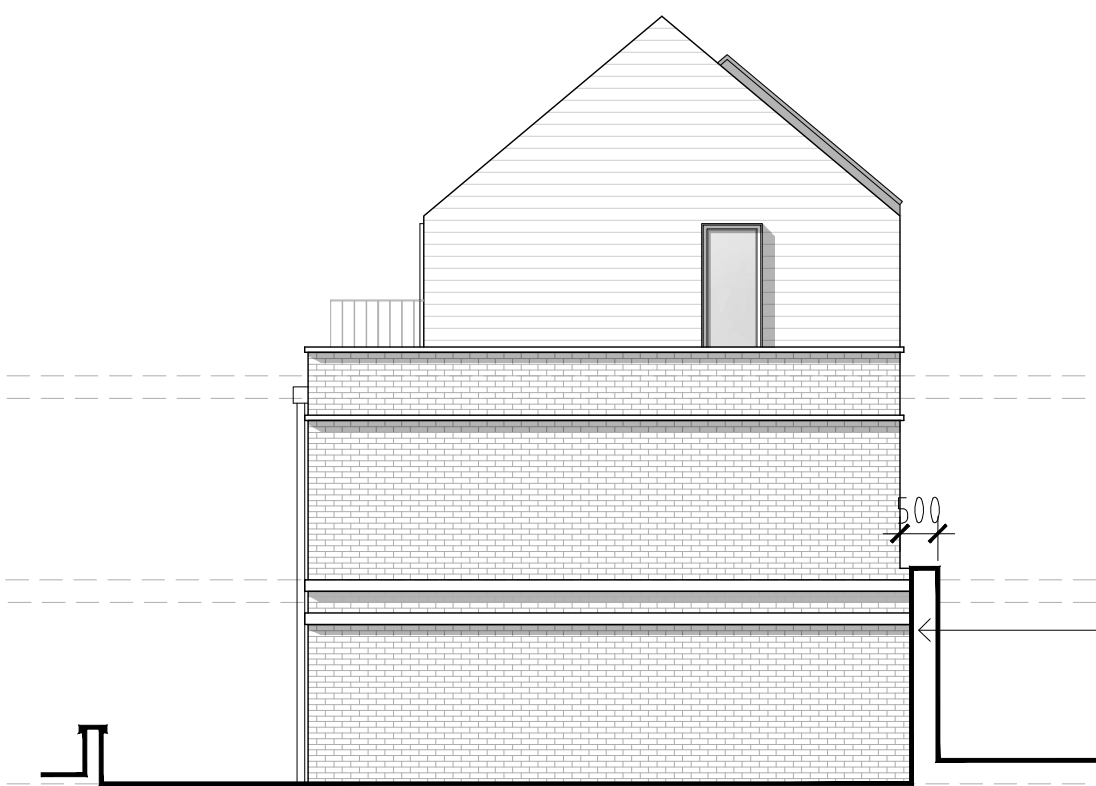


Right flank elevation

New build, ground floor rear wall to be tied into the existing boundary wall which will be repaired and rebuilt as necessary.



Front elevation

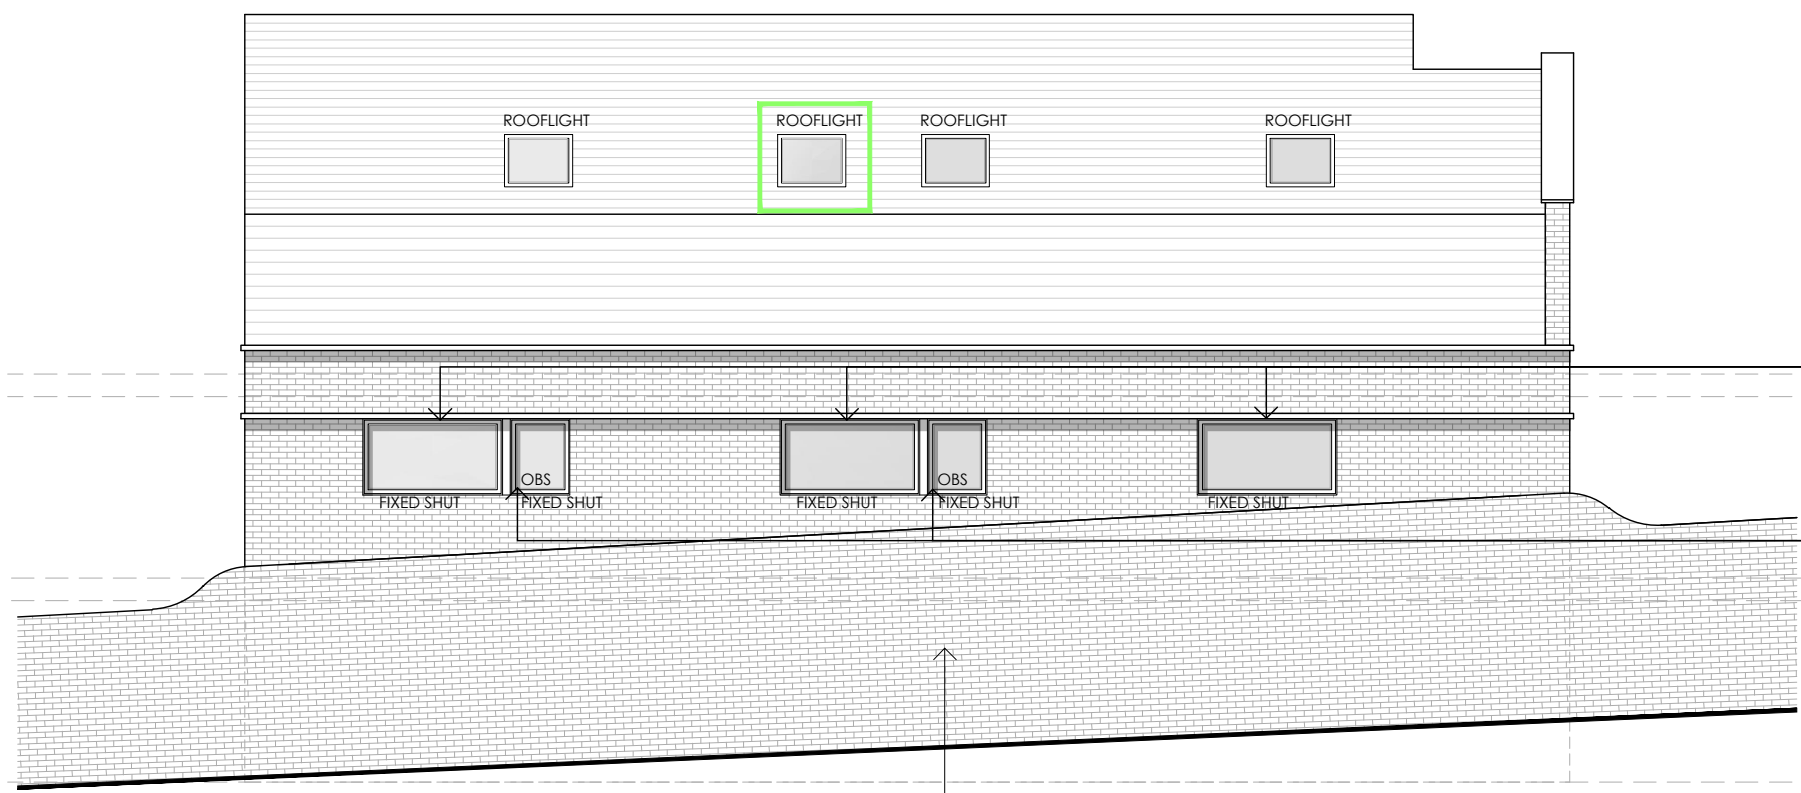

Rear elevation

Windows to be fixed shut.

Windows to be fixed shut and obscure glazed.

Boundary wall to be repaired and rebuilt as necessary as part of development.

Legend:




Consented new opening as per planning consent ref: 20210757.




Proposed new opening as part of proposed planning amendments.



Proposed new walls as part of proposed planning amendments.

 

Existing/Approved walls as per consented planning scheme ref: 20210757 are not being amended.

 

Wall infill as per consented planning scheme ref: 20210757.




Demo as per consented planning scheme ref: 20210757.




Approved walls as per consented planning scheme ref: 20210757 which are to change following amendments.




Noise testing to be undertaken prior to occupation.

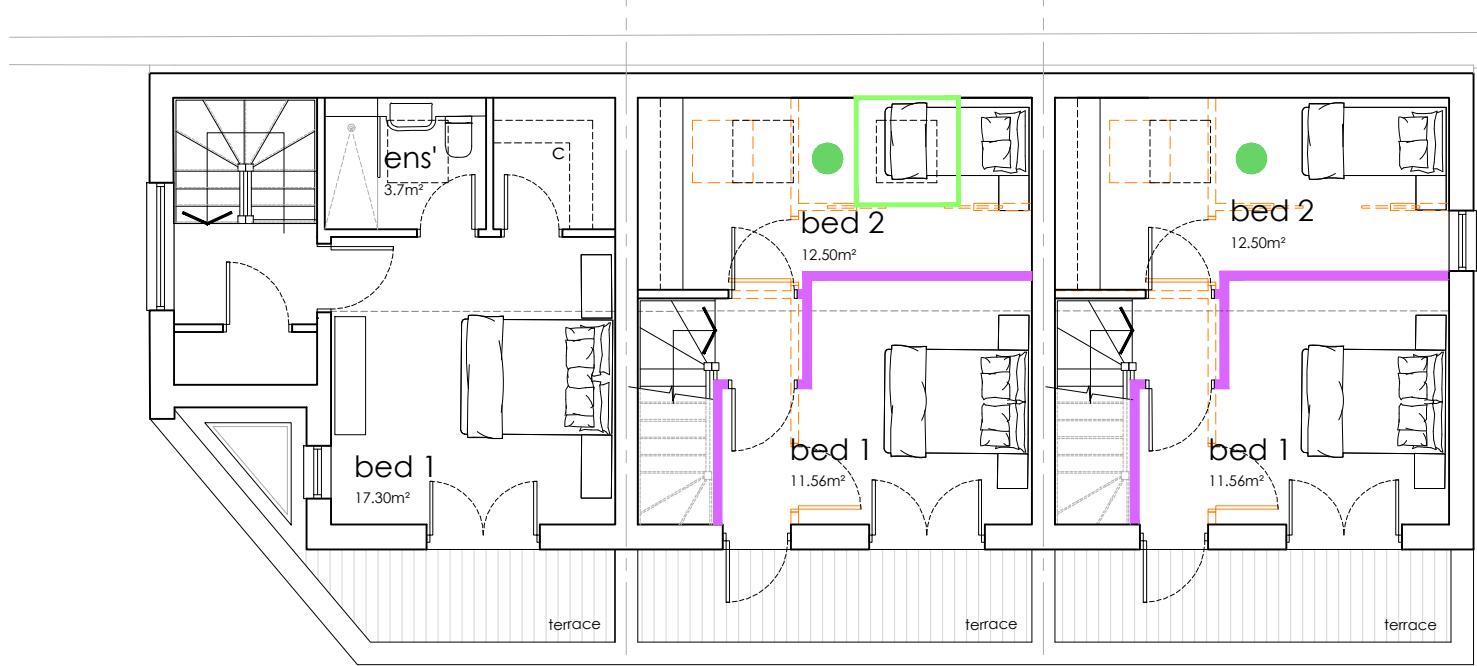


Second floor plan

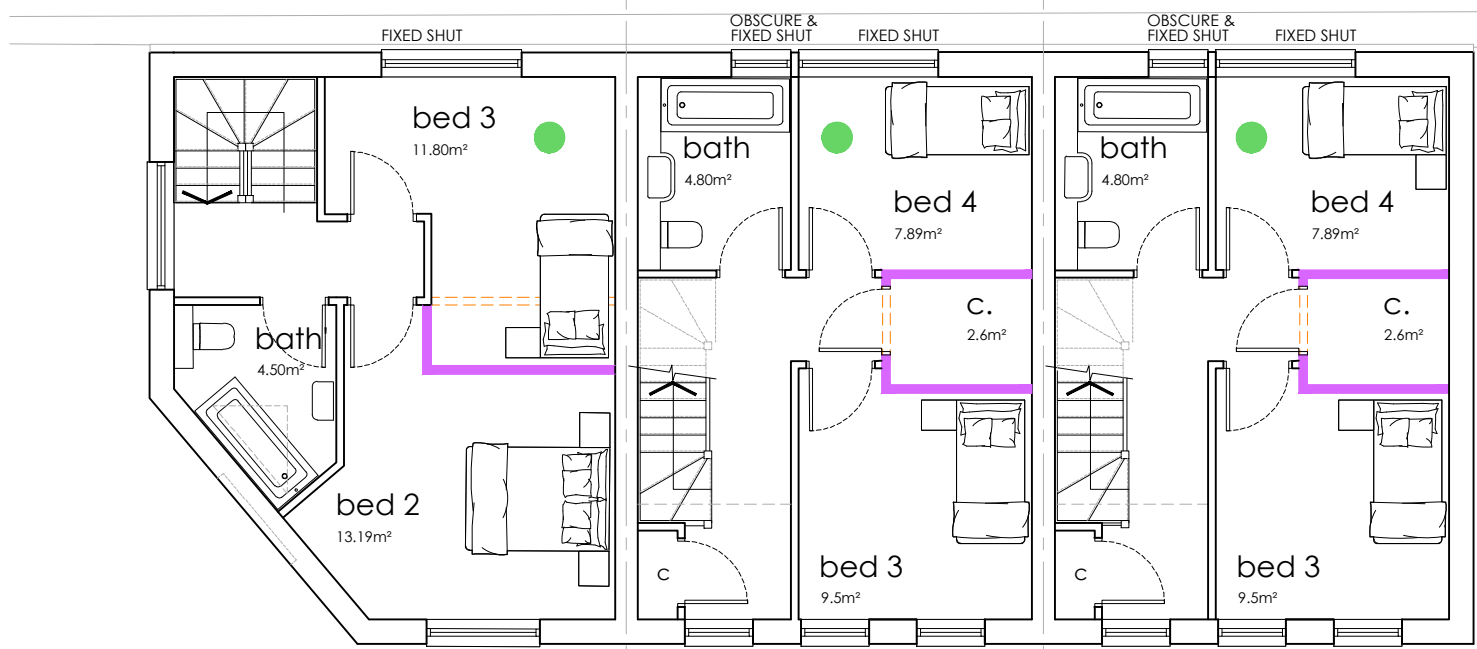

First floor plan

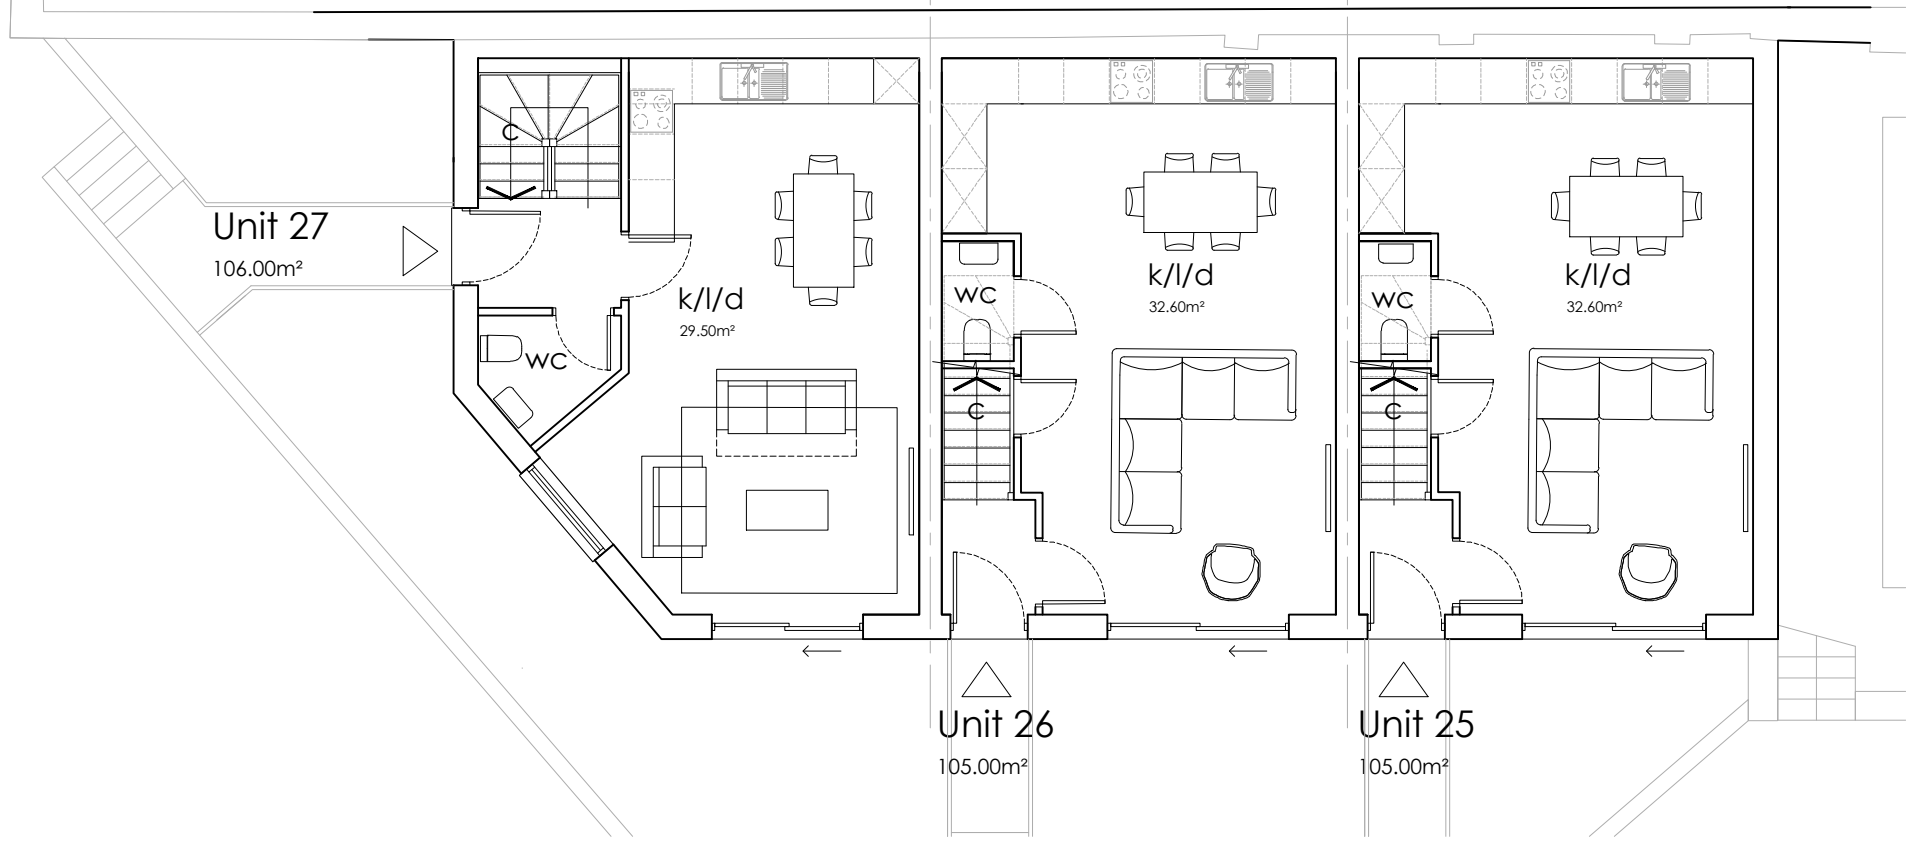

Ground floor plan

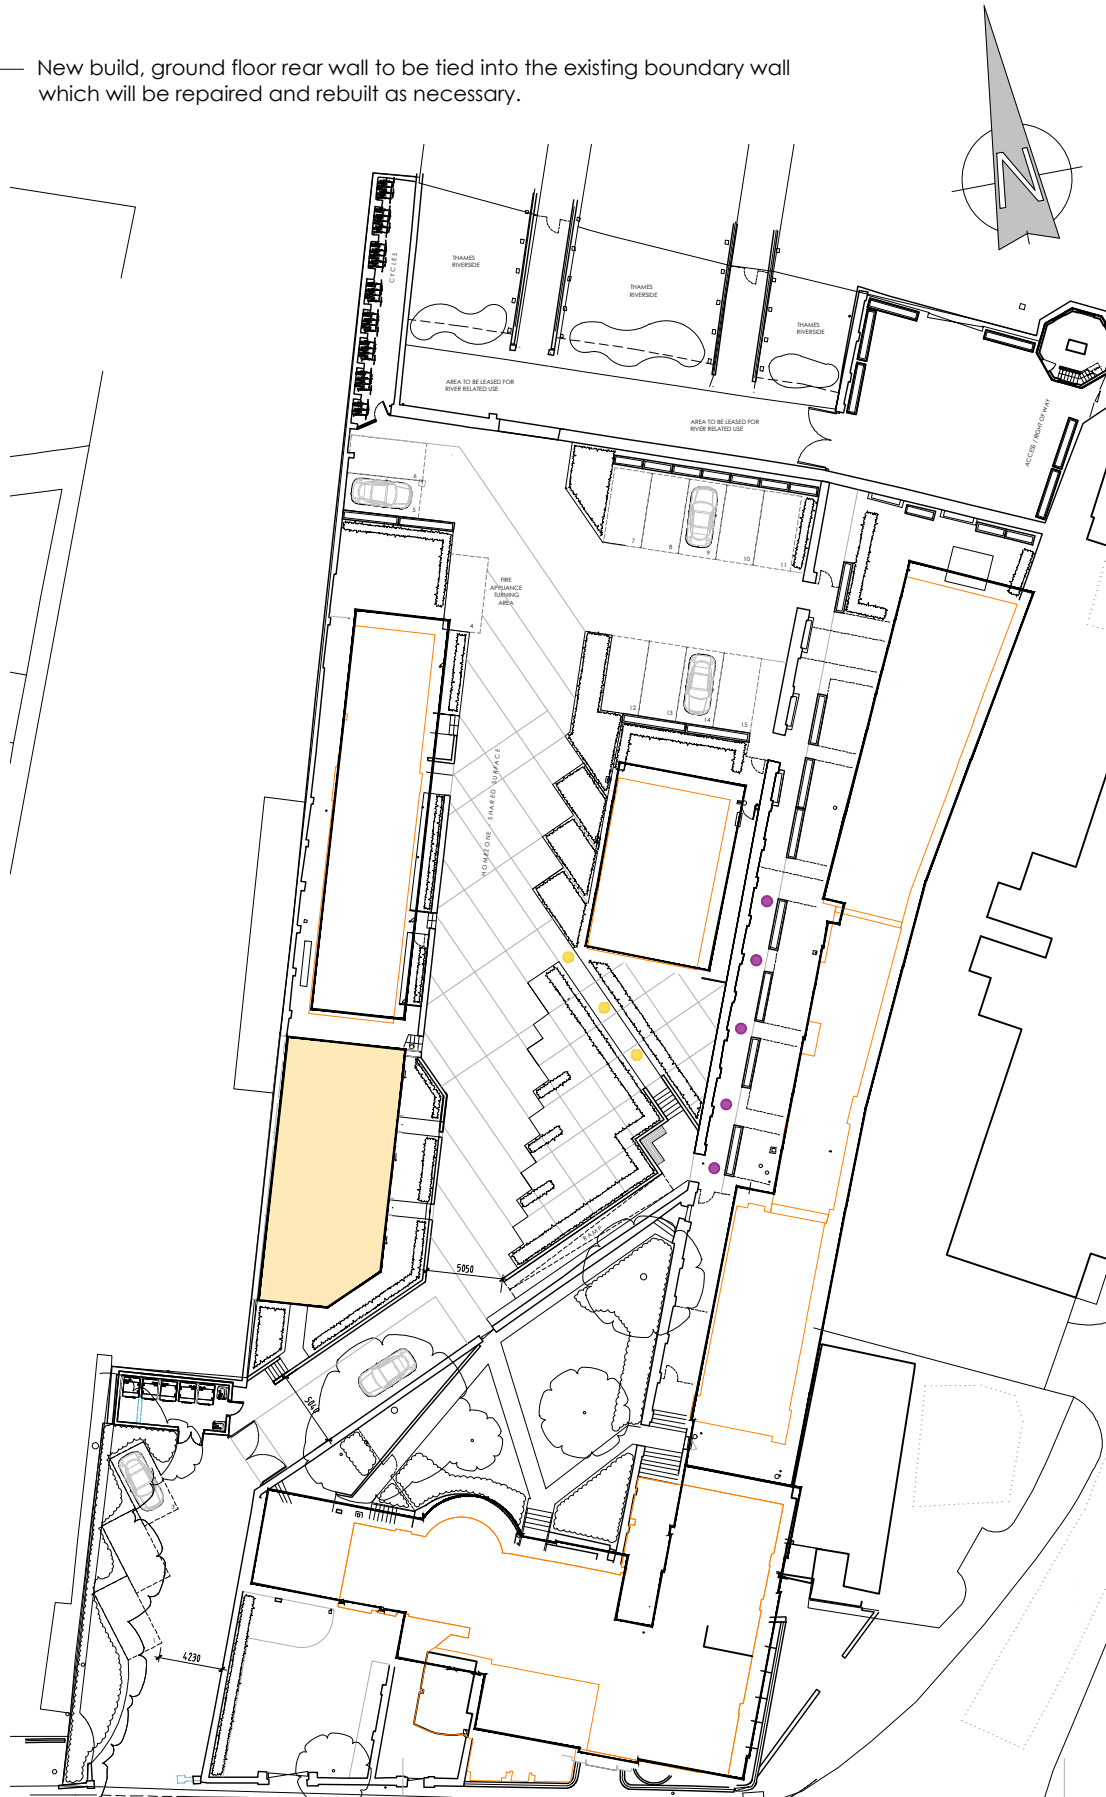

Key plan

SK-E	Window and noise testing annotation added.	Jan '25	NS
SK-D	Cupboard storage spaces updated.	May '24	NS
SK-C	Planning approved wall arrangement added to plans and key.	May '24	RG
SK-B	Amendments as per client comments.	May '24	RG
A	Building set back away from LPA boundary by approx. 500mm on lot 4, 2nd floor's and moved north to align with existing retaining wall.	Apr '22	AR
REV	DESCRIPTION	DATE	BY: CHD

TURNER JACKSON+DAY ASSOCIATES

Radio House
Thornell Way, Whitstable
Kent CT5 3QX
t: 01227 261453
e: enquiries@tjda.co.uk
www.turnerjacksonday.co.uk

client details

Custom House (Gravesend) Limited

project details

Custom House
The Terrace, Gravesend, DA12 2DE

drawing title

Units 26, 27 & 28
New Build Proposed Plans

date scale drawn by checked by

Mar '21 1:100@A1 AJ

project no. drawing no. revision

1735 032 SK-E