


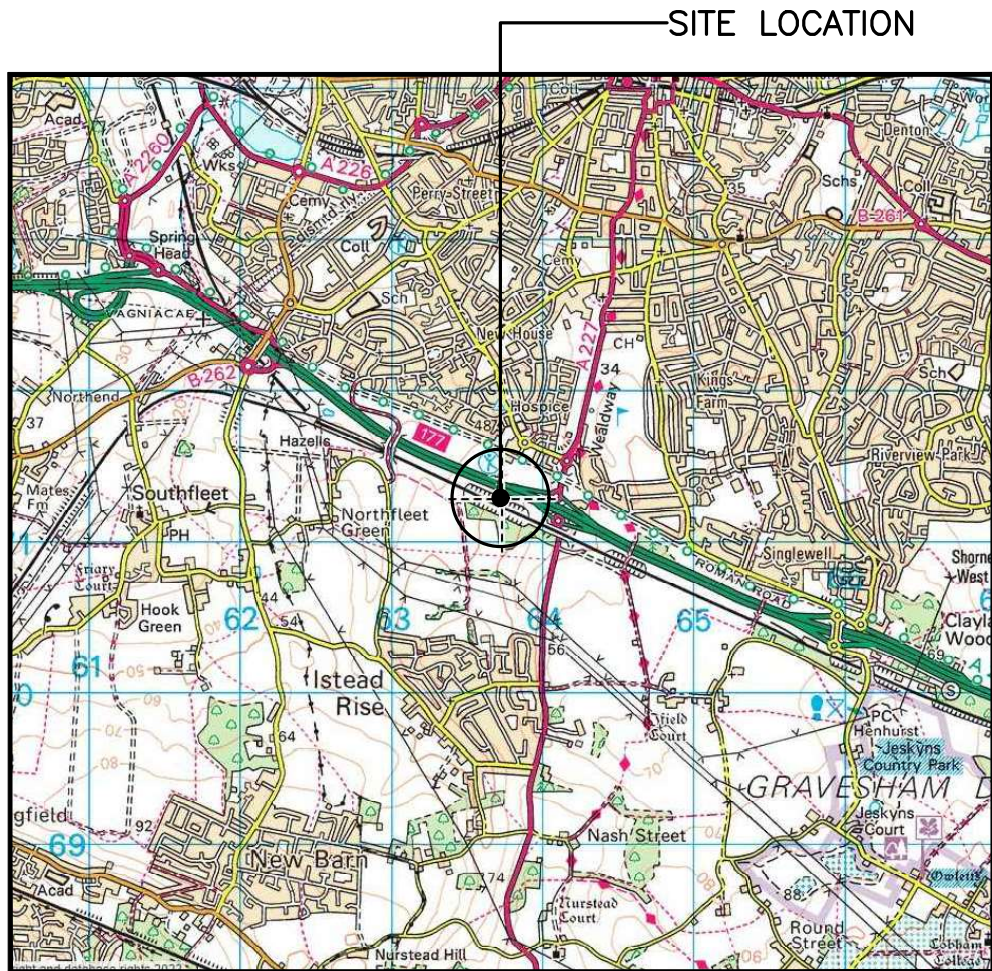


SITE LOCATION
(Scale 1:50000)

Ordnance Survey map extract based upon Landranger map series with the permission of the controller of Her Majesty's Stationery Office
Licence No. 0100023487
Crown copyright.




SITE PHOTOGRAPH

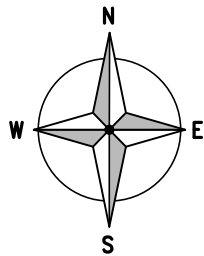

171300

← = Right of Access
← = Public Access Route

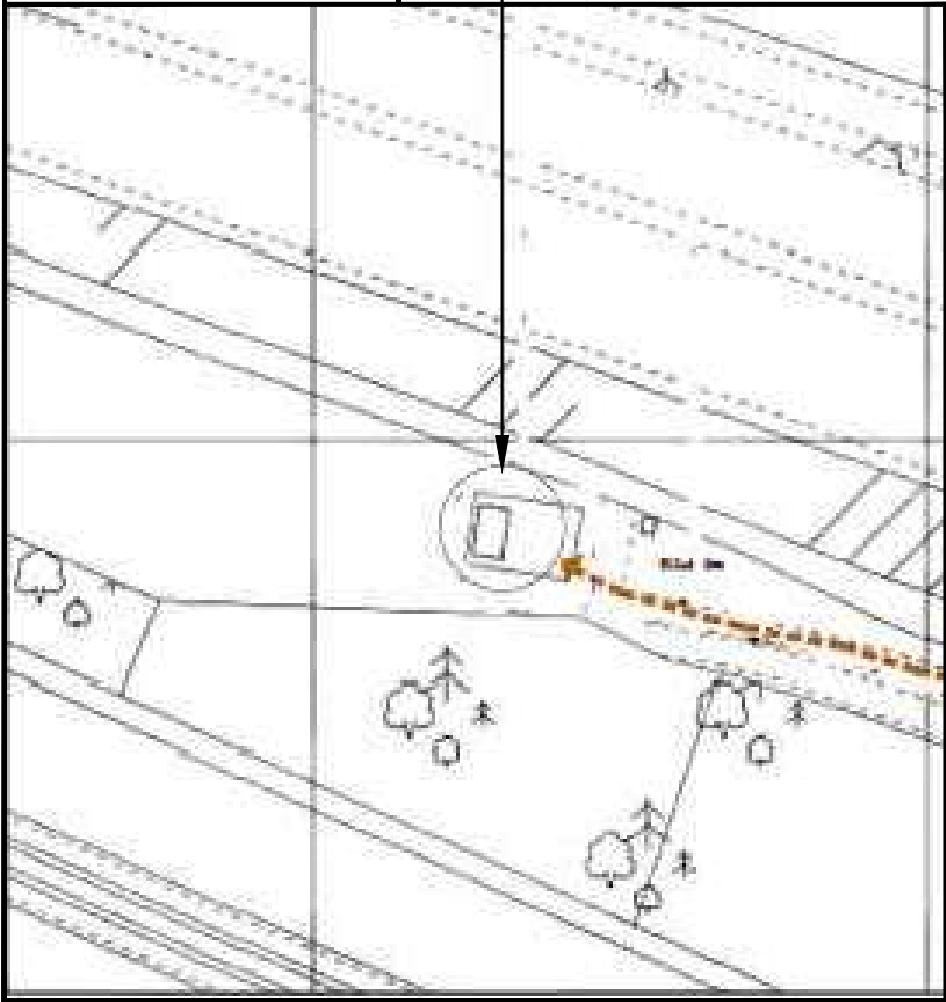

0 12.5 25 37.5 50 62.5m
1:1250

DETAILED SITE LOCATION
(Scale 1:1250)

Based upon Ordnance Survey map extract with the permission of the Controller of Her Majesty's Stationery Office.
Crown copyright.
Licence No. 100020449

SITE LOCATION
(WHAT3WORDS – MAYBE.SCAR.SUFFICE)

ALL DIMENSIONS ARE IN mm UNLESS NOTED OTHERWISE

N.G.R | E: 563737 | N: 171281

DIRECTIONS TO SITE:
A2 JUNCTION A227 DRIVE TOWARDS WROTHAM. TAKE RIGHT HAND TRACK UP TO TOLLGATE STABLES. SITE IS 200YDS PAST ON THE LEFT. ALTERNATIVELY, GO LONDON BOUND. TURN OFF A2 AT JUNCTION A227, TAKE RD TO MEOPHAM. APPROX 20 YDS AFTER ROUNDABOUT TAKE TRACK LEADING TO TOLLGATE STABLES, CONTINUE ALONG UNTIL SITE IS ON THE LEFT.

2A	Issued for Approval	MA	MH	20.12.23
REV	MODIFICATION	BY	CH	DATE



2ND FLOOR, GATEWAY HOUSE,
4 PENMAN WAY, GROVE PARK,
ENDERBY, LEICESTER
LEICESTERSHIRE LE19 1SY



Cell Name	Opt.
GRAVESEND	—

Cell ID No					
CSID	ACT	—	VF	—	VMO2
137006	41	—	—	—	000553
✓ TM Cell ID	—	N/A	—	—	N/A
52403	—	—	—	—	—

Site Address / Contact Details
STANDHILL FARM NORTHUMBERLAND BOTTOM WROTHAM ROAD, KENT DA13 9RE —


Drawing Title:	SITE LOCATION MAPS
----------------	--------------------

Purpose of issue:	PLANNING	Dwg Rev:
-------------------	----------	----------


Drawing Number:	100	2A
-----------------	-----	----

Surveyed By:	MW	Original Sheet Size:	A3	Pack Issue:
--------------	----	----------------------	----	-------------

Drawn:	MW	Date:	01.12.23	Checked:	MH	Date:	01.12.23	2A
--------	----	-------	----------	----------	----	-------	----------	----

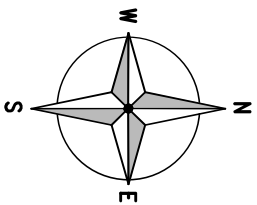

NORTH
ELEVATION
➔

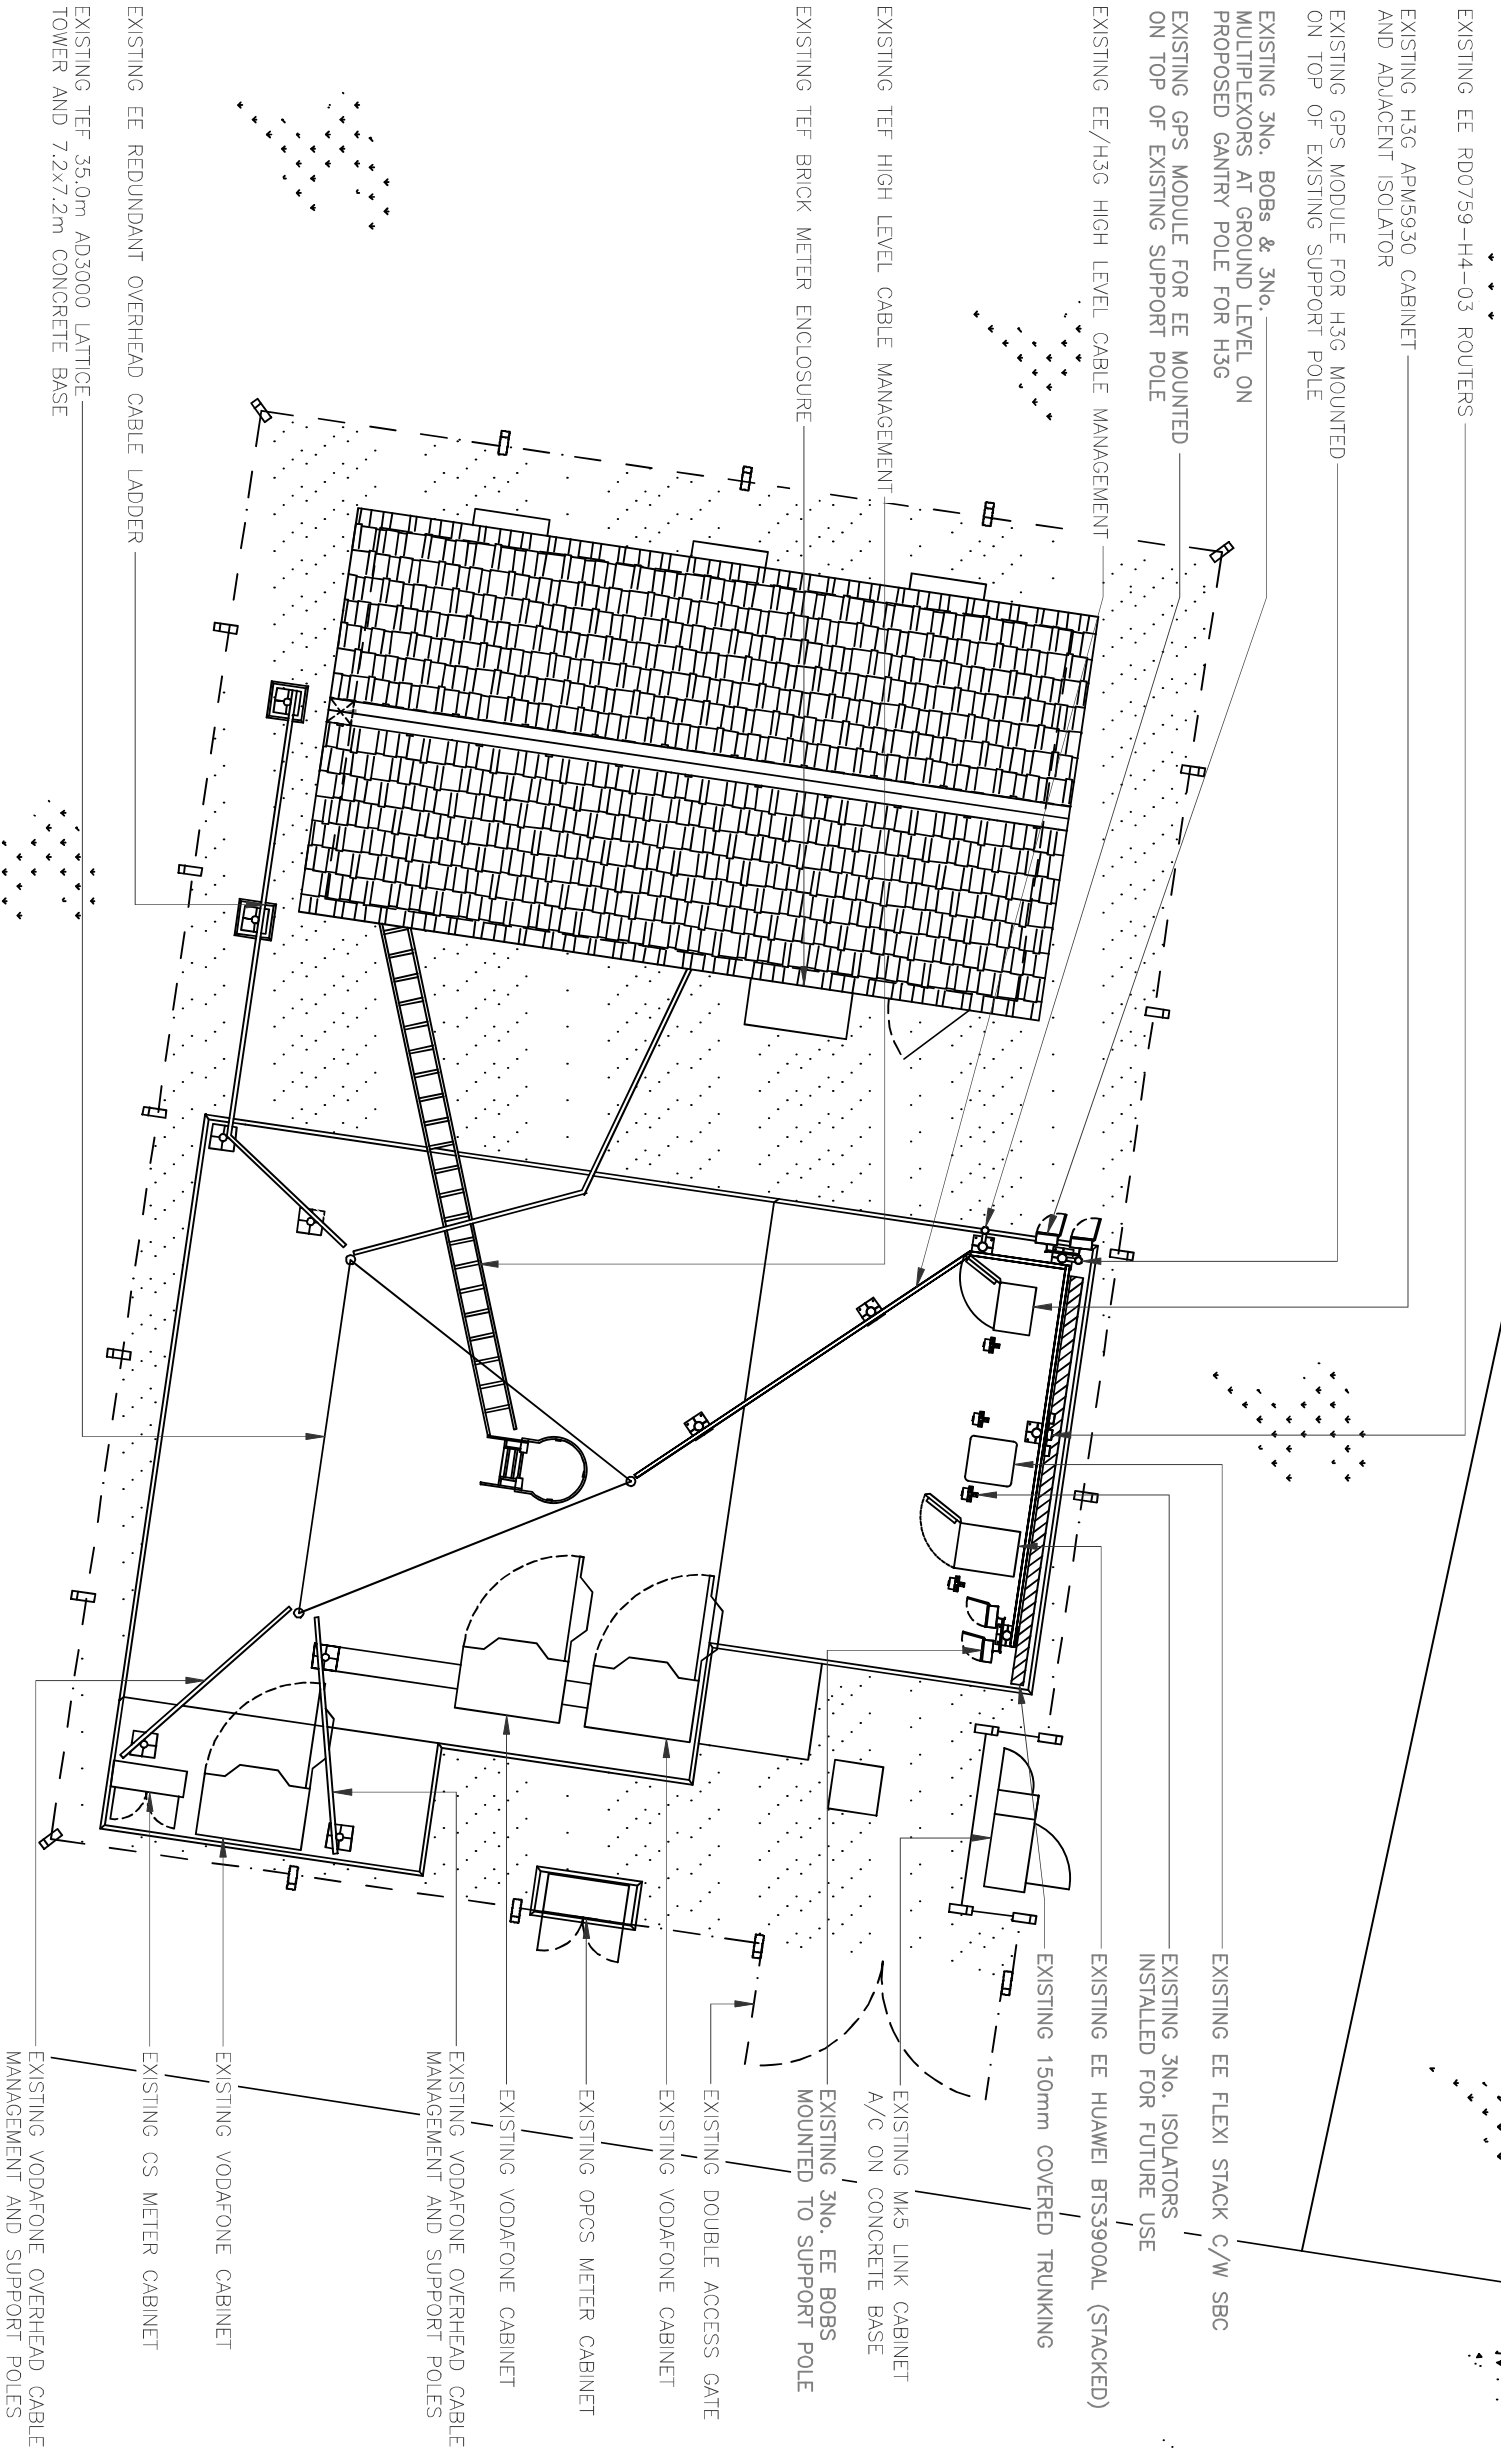

SITE PLAN EXISTING
(1:100)

ALL DIMENSIONS ARE IN mm UNLESS NOTED OTHERWISE
N.G.R | E: 563737 N: 171281

NOTES:

2A	Issued for Approval	MA	MH	20.12.23
REV	MODIFICATION	BY	CH	DATE

2ND FLOOR, GATEWAY HOUSE,
4 PENMAN WAY, GROVE PARK,
ENDERBY, LEICESTER
LEICESTERSHIRE LE19 1SY

Cell Name					Opt.
GRAVESEND					-
Cell ID No					
CSID	ACT	-	VF	-	VM02
137006	41	-	-	-	000553
✓ TM Cell ID	-	N/A	-	-	N/A
52403	-	-	-	-	-

Site Address / Contact Details


STANDHILL FARM
NORTHUMBERLAND BOTTOM
WROTHAM ROAD, KENT
DA13 9RE

Drawing Title: SITE PLAN EXISTING

Purpose of Issue: PLANNING

Drawing Number: 200

Surveys By:	MW	Original Sheet Size:	A3	Pack Issue:	2A
Drawn:	MW	Date:	01.12.23	Checked:	MH
		Date:	01.12.23		2A

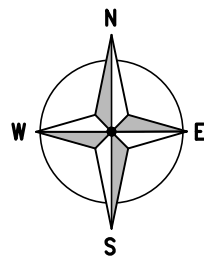

EXISTING EE RD0759-H4-03 ROUTERS

EXISTING H3G APM5930 CABINET
AND ADJACENT ISOLATOR

EXISTING GPS MODULE FOR H3G MOUNTED
ON TOP OF EXISTING SUPPORT POLE

EXISTING 3No. BOBs & 3No.
MULTIPLEXORS AT GROUND LEVEL ON
PROPOSED GANTRY POLE FOR H3G

EXISTING GPS MODULE FOR EE MOUNTED
ON TOP OF EXISTING SUPPORT POLE

EXISTING EE/H3G HIGH LEVEL CABLE MANAGEMENT
TO BE UTILIZED FOR PROPOSED EE FIBRES FROM
GROUND LEVEL TO ANTENNA LEVEL BOB's

EXISTING TEF HIGH LEVEL CABLE MANAGEMENT

EXISTING TEF BRICK METER ENCLOSURE

EXISTING EE REDUNDANT OVERHEAD CABLE LADDER

EXISTING TEF 35.0m AD3000 LATTICE
TOWER AND 7.2x7.2m CONCRETE BASE

NORTH
ELEVATION

EXISTING EE FLEXI STACK C/W SBC

EXISTING 3No. ISOLATORS
INSTALLED FOR FUTURE USE

EXISTING EE HUAWEI BTS3900AL TO
BE REPLACED WITH EE AIRO CABINET

EXISTING 150mm COVERED TRUNKING

EXISTING Mk5 LINK CABINET
A/C ON CONCRETE BASE

EXISTING 3No. EE Mk2 BOBS
MOUNTED TO SUPPORT POLE
TO BE RE-USED FOR UPGRADE

EXISTING DOUBLE ACCESS GATE

EXISTING VODAFONE CABINET

EXISTING OPCS METER CABINET

EXISTING VODAFONE CABINET

EXISTING VODAFONE OVERHEAD CABLE
MANAGEMENT AND SUPPORT POLES

EXISTING VODAFONE CABINET

EXISTING CS METER CABINET

EXISTING VODAFONE OVERHEAD CABLE
MANAGEMENT AND SUPPORT POLES

SITE PLAN PROPOSED

(1:100)

ALL DIMENSIONS ARE IN mm UNLESS NOTED OTHERWISE

N.G.R | E: 563737 | N: 171281

NOTES:

2A	Issued for Approval	MA	MH	20.12.23
REV	MODIFICATION	BY	CH	DATE

GallifordTry
2ND FLOOR, GATEWAY HOUSE,
4 PENMAN WAY, GROVE PARK,
ENDERBY, LEICESTER
LEICESTERSHIRE LE19 1SY




Cell Name	Opt.
GRAVESEND	-

Cell ID No					
CSID	ACT	-	VF	-	VMO2
137006	41	-	-	-	000553
✓ TM Cell ID	-	N/A	-	-	N/A
52403	-	-	-	-	-

Site Address / Contact Details	
STANDHILL FARM NORTHUMBERLAND BOTTOM WROTHAM ROAD, KENT DA13 9RE -	

Drawing Title:		SITE PLAN PROPOSED	
Purpose of issue:		PLANNING	Dwg Rev:
Drawing Number:		201	2A
Surveyed By:		MW	Original Sheet Size:
			A3
Pack Issue:			
Drawn:	Date:	Checked:	Date:
MW	01.12.23	MH	01.12.23
			2A

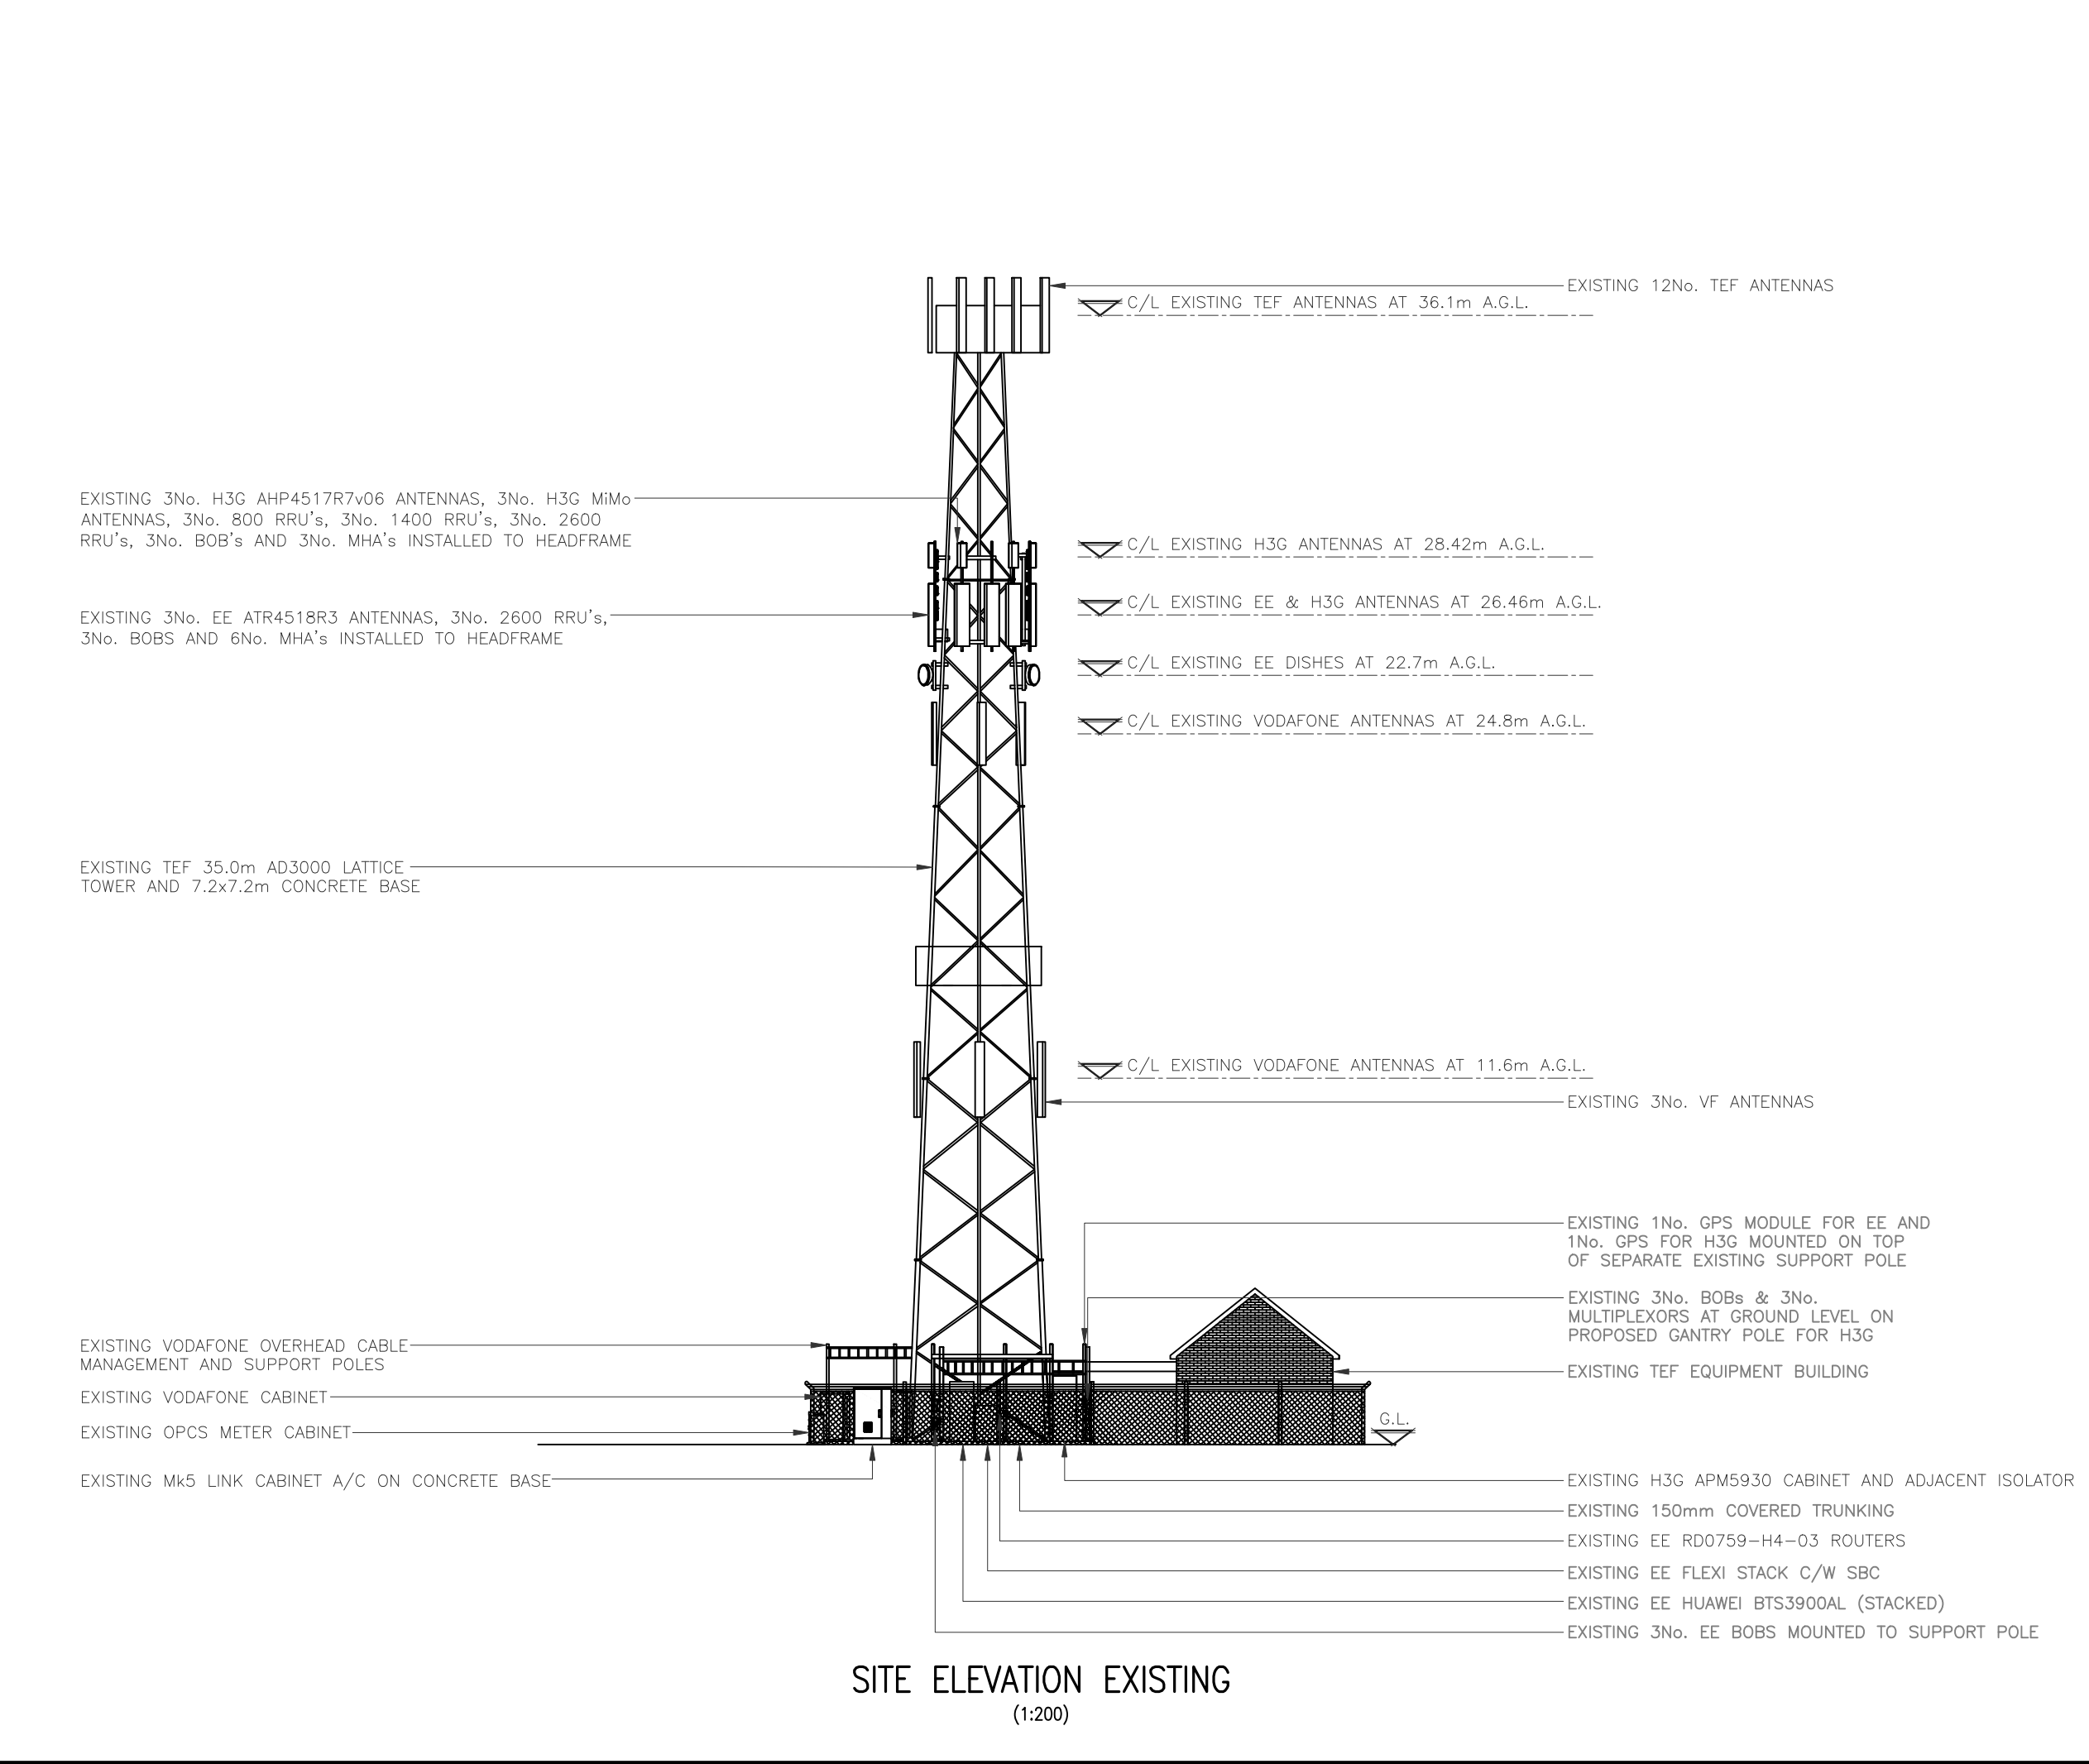

ALL DIMENSIONS ARE IN mm UNLESS NOTED OTHERWISE

N.G.R

E: 563737

N: 171281

NOTES:

2A

Issued for Approval

MA

MH

20.12.23

REV

MODIFICATION

BY

CH

DATE

GallifordTry

2ND FLOOR, GATEWAY HOUSE,
4 PENMAN WAY, GROVE PARK,
ENDERBY, LEICESTER
LEICESTERSHIRE LE19 1SY

cornerstone

Cell Name

Opt.

GRAVESEND

—

Cell ID No

CSID

ACT

—

VF

—

VMO2

137006

41

—

000553

✓

TM Cell ID

—

N/A

—

N/A

52403

—

—

Site Address / Contact Details

STANDHILL FARM
NORTHUMBERLAND BOTTOM
WROTHAM ROAD, KENT
DA13 9RE
—

Drawing Title:

EXISTING ELEVATION

Purpose of issue:

PLANNING

Dwg Rev:

Drawing Number:

300

2A

Surveyed By:

MW

Original Sheet Size:

A3

Pack Issue:

Drawn:

MW

Date:

01.12.23

Checked:


MH

Date:

01.12.23

2A

SDNT0005 Version 2.0

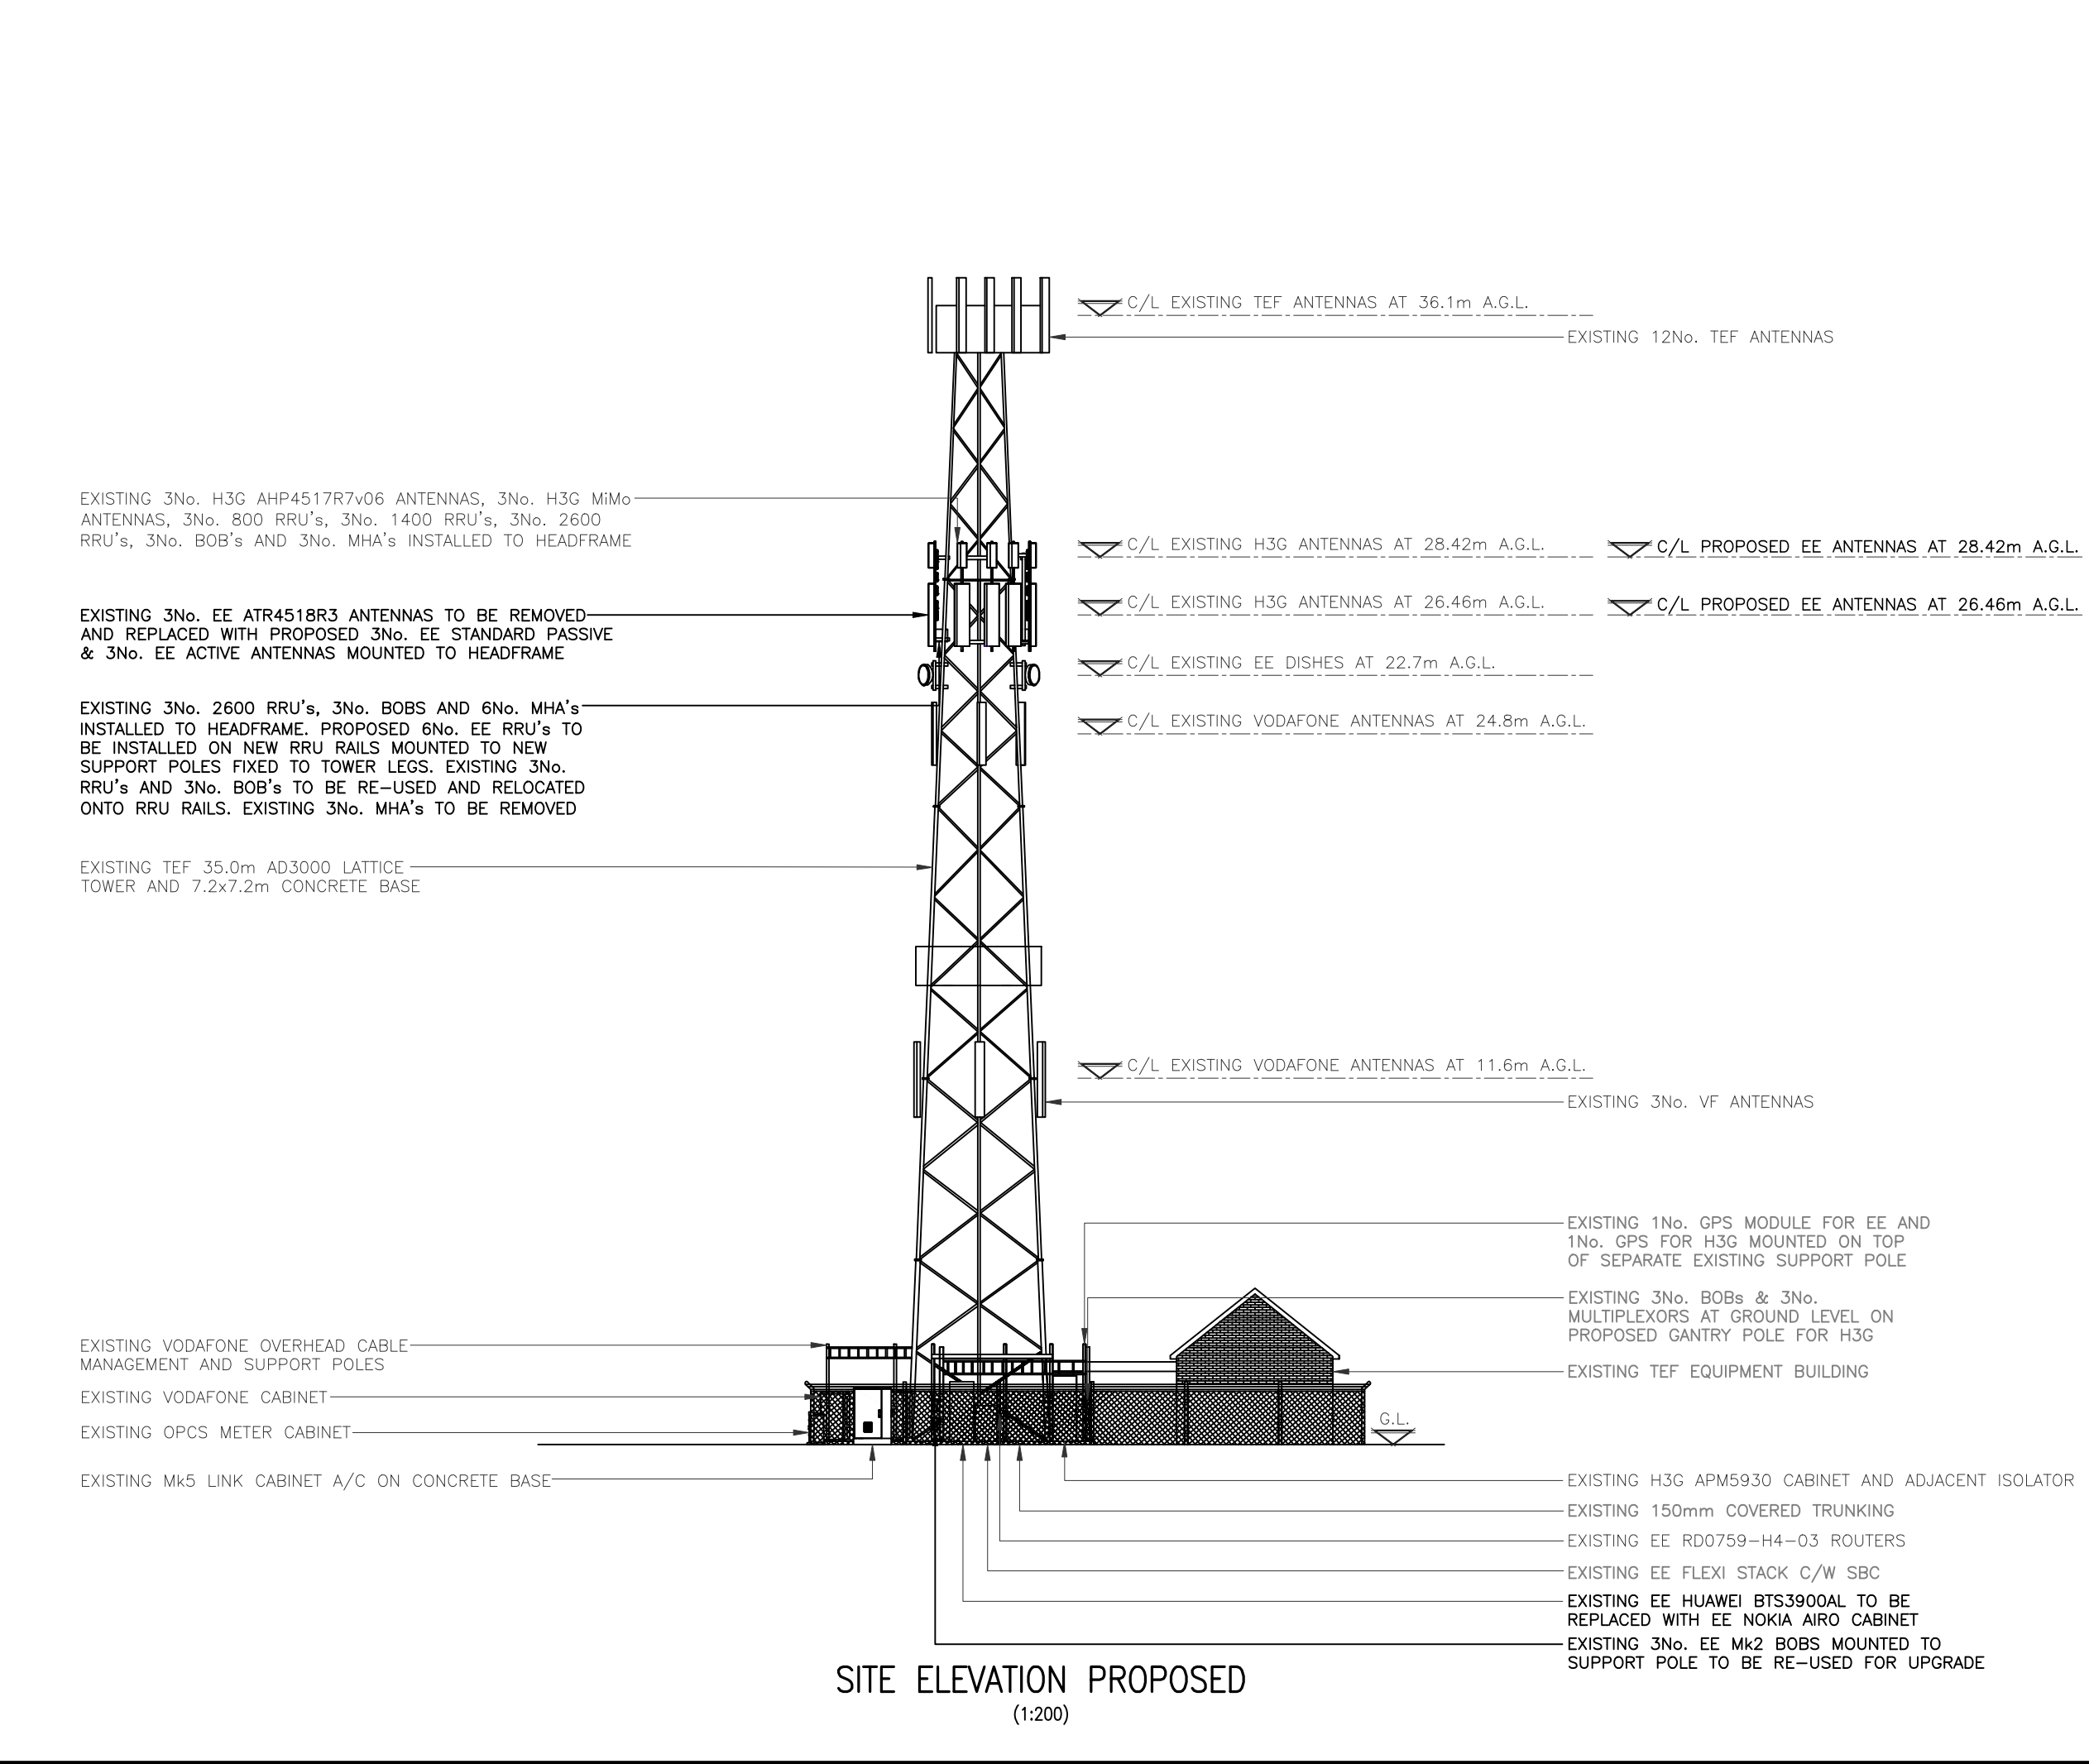

ALL DIMENSIONS ARE IN mm UNLESS NOTED OTHERWISE

N.G.R

E: 563737

N: 171281

NOTES:

2A

Issued for Approval

MA

MH

20.12.23

REV

MODIFICATION

BY

CH

DATE

GallifordTry

2ND FLOOR, GATEWAY HOUSE,
4 PENMAN WAY, GROVE PARK,
ENDERBY, LEICESTER
LEICESTERSHIRE LE19 1SY

cornerstone

Cell Name

Opt.

GRAVESEND

—

Cell ID No

CSID

ACT

—

VF

—

VMO2

137006

41

—

000553

✓ TM Cell ID

—

N/A

—

N/A

52403

—

—

Site Address / Contact Details

STANDHILL FARM
NORTHUMBERLAND BOTTOM
WROTHAM ROAD, KENT
DA13 9RE
—

Drawing Title:

SITE ELEVATION PROPOSED

Purpose of issue:

PLANNING

Dwg Rev:

Drawing Number:

301

2A

Surveyed By:

MW

Original Sheet Size:

A3

Pack Issue:

Drawn:

MW

Date:

01.12.23

Checked:

MH

Date:

01.12.23

2A

SDNT0005 Version 2.0