


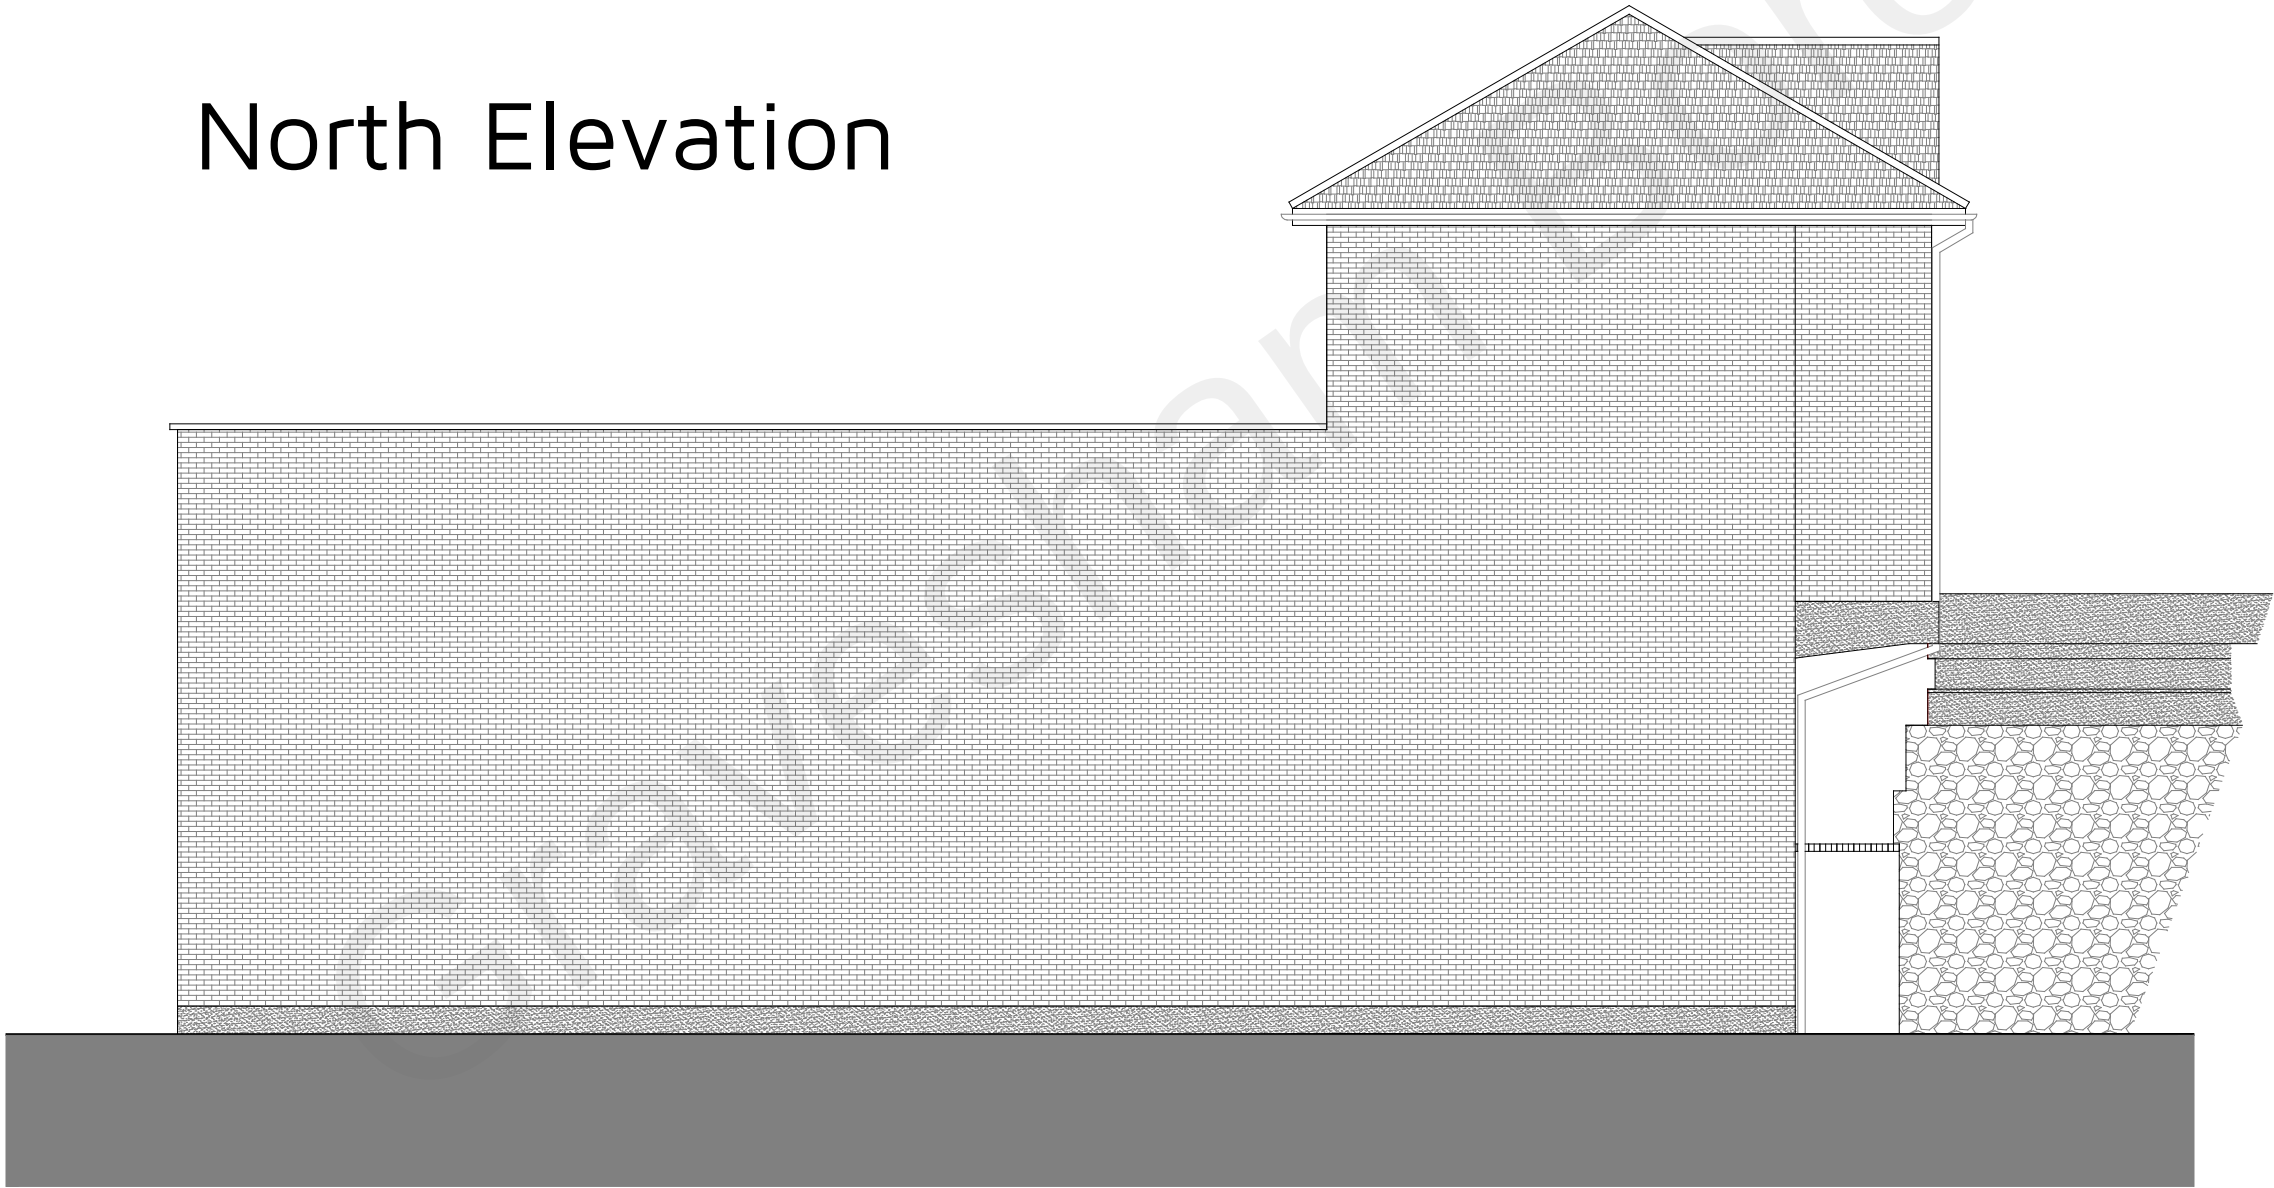

North Elevation



East Elevation

012345

Metres (1:100)

N

Key Plan:

River Thames

CLIFTON MARINE PARADE

Warren Hastings Court

1 to 8

PER ROAD

4

6

8

5

6

7

8

Rev: Reason: Date:

Client: BILLINGS GROUP

Project: WARREN HASTINGS COURT, CLIFTON MARINE PARADE, GRAVESEND, KENT, DA11 9NB

Title: EXISTING BUILDING NORTH AND EAST ELEVATIONS

Drawing No: DHA/14980/04 Rev: Scale: 1:100 Date: OCT 2021

dha

Eclipse House, Eclipse Park, Sittingbourne Road
Maidstone, Kent. ME14 3EN

t: 01622 776226 e: info@dhaplanning.co.uk f: 01622 776227 w: www.dhaplanning.co.uk

No reproduction by any method of any part of this document is permitted without the consent of the copyright holders. Produced for Town and Country planning purposes only.
© Crown Copyright 2021. All rights reserved. Licence Number: 100031961

CAD Reference: DHA_14980_WARREN HASTINGS COURT_PFS10 A2