


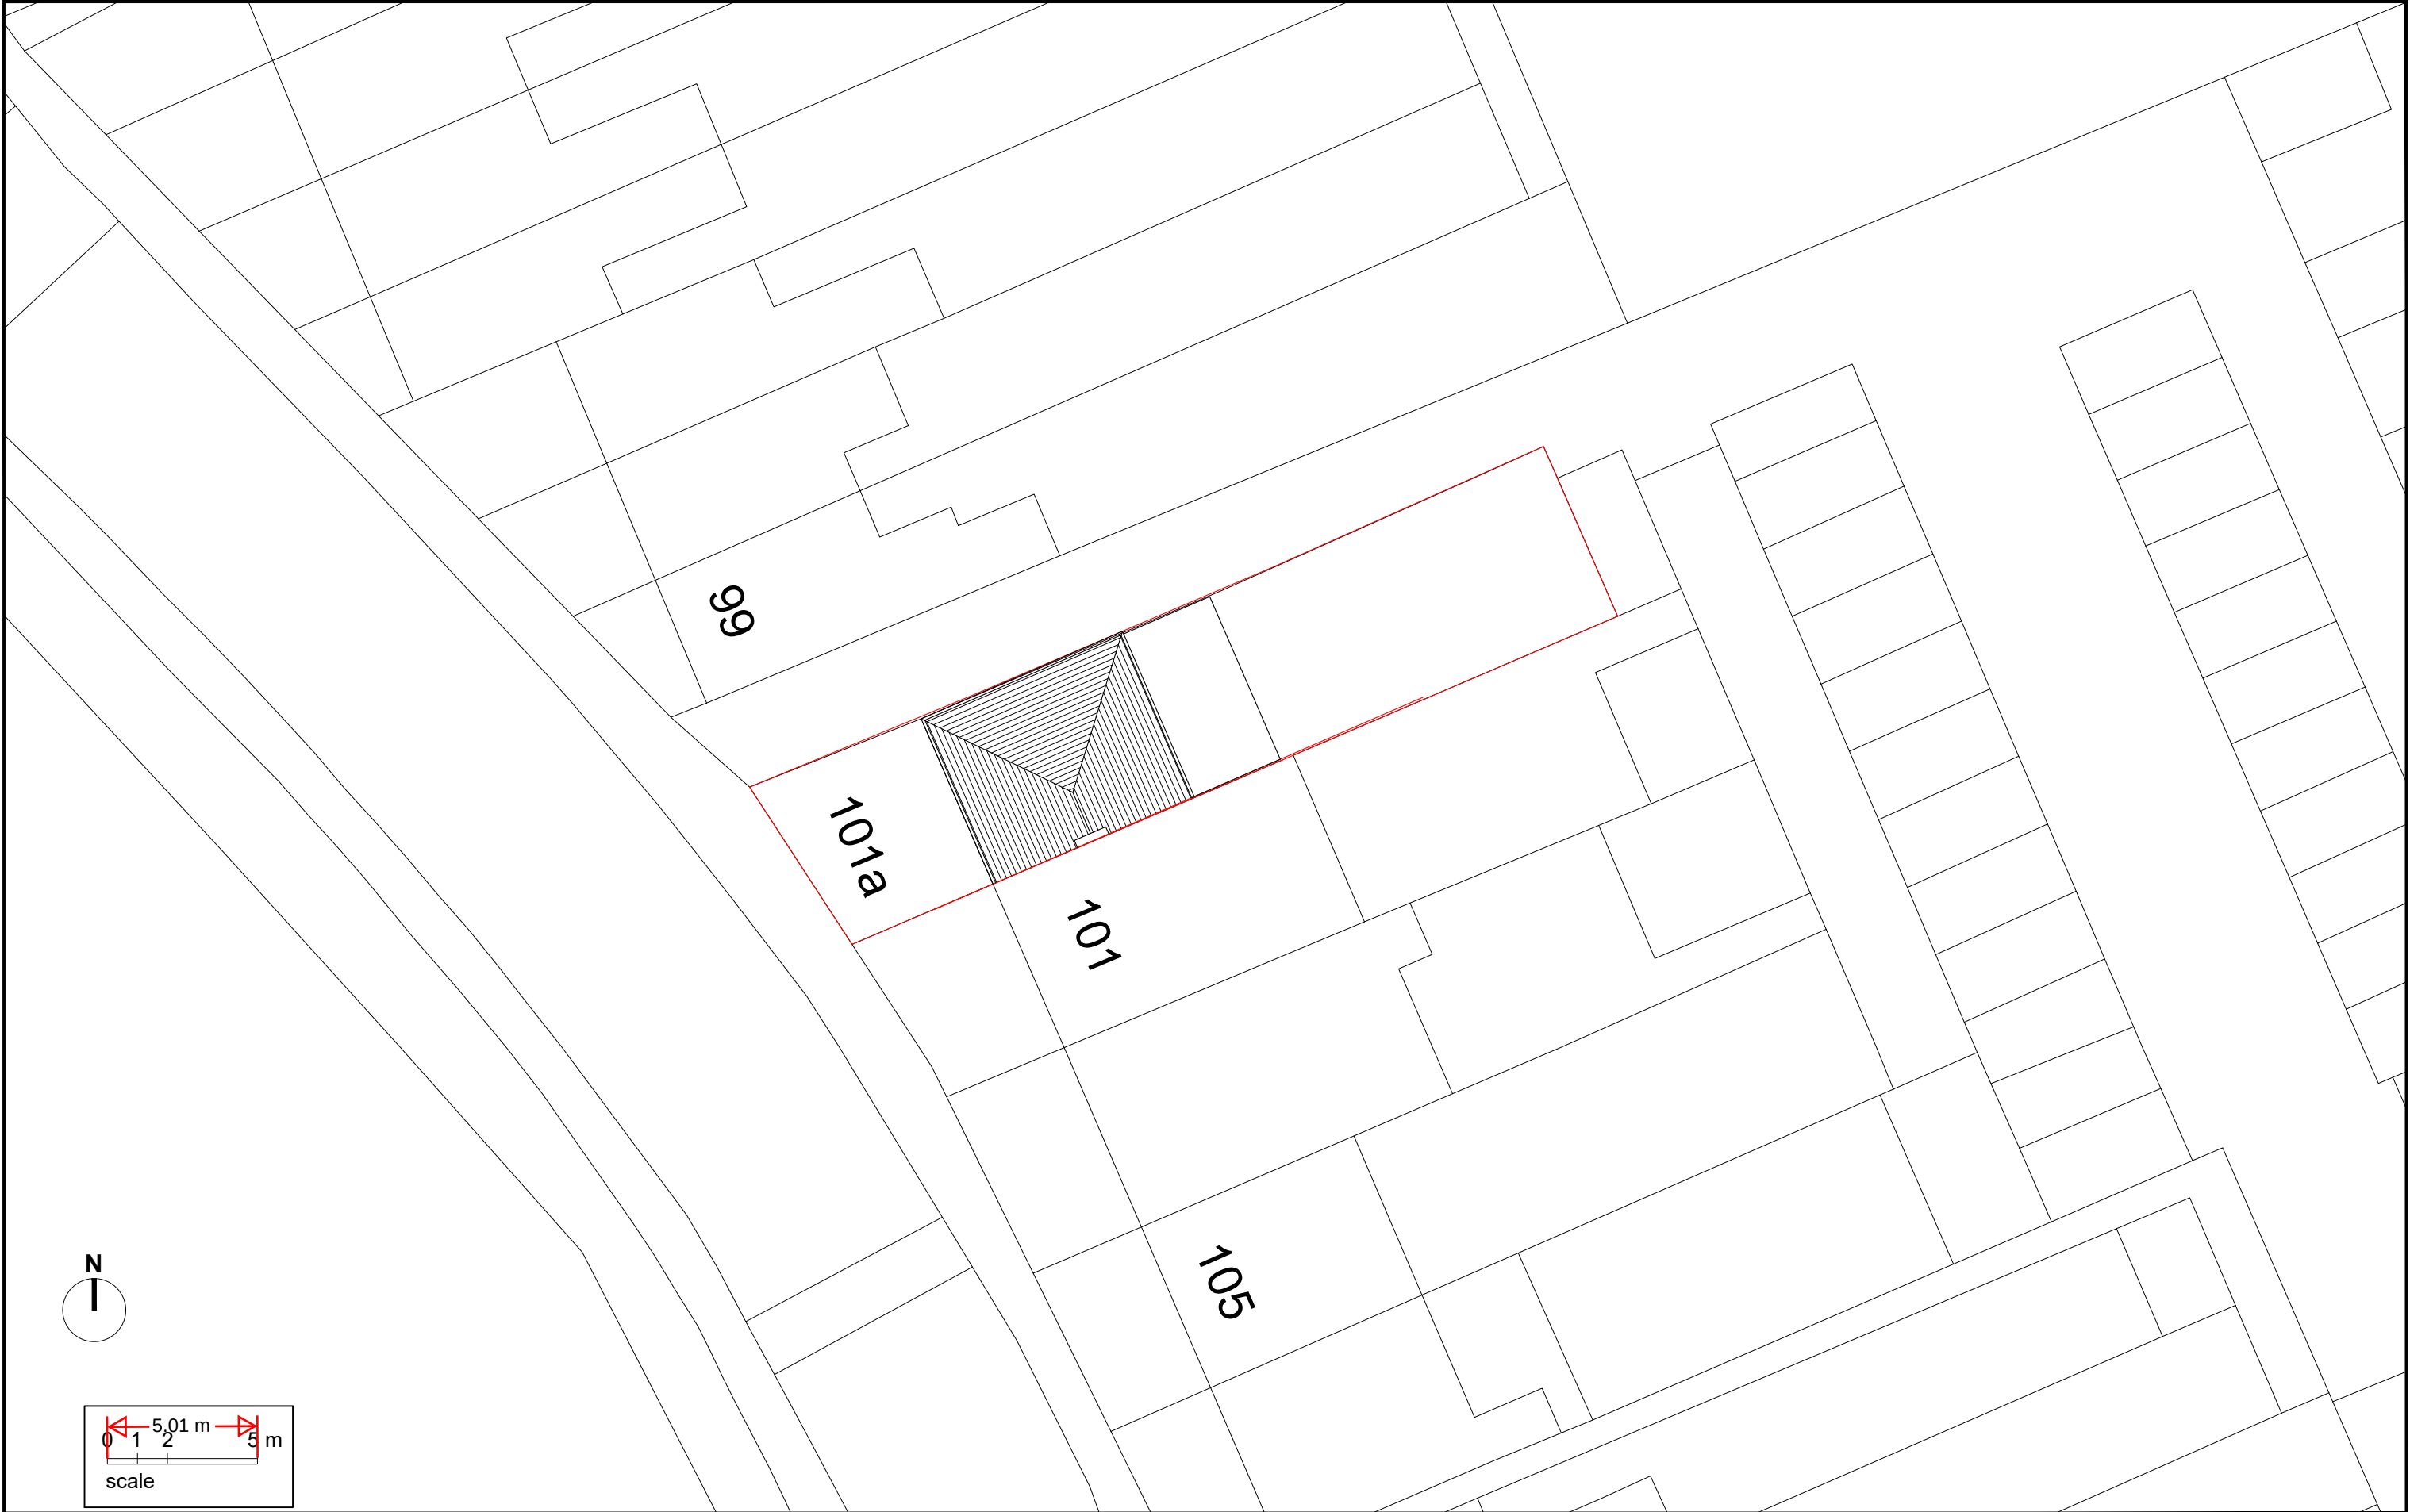

|                                                   |         |                        |                                         |                       |   |
|---------------------------------------------------|---------|------------------------|-----------------------------------------|-----------------------|---|
| TITLE:<br>101a Sun Lane,<br>Gravesend<br>DA12 5HW | CLIENT: | DATE:<br>December 2024 | DRAWING TITLE:<br>Existing<br>Site Plan | DRAWING NO:<br>SP 100 | <div>HoC Studio Ltd.<br/>5-7 Tanner Street,<br/>SE1 3LE, London<br/>Tel: 0208 133 7255<br/>E-mail: info@hocarchitects.co.uk</div> <div>HoC<br/>STUDIO<br/>ARCHITECTS</div> |
|                                                   |         | SCALE:<br>1:200@A3     |                                         | REVISION: Planning    |   |
|                                                   |         | 2411-08                |                                         |                       |   |