


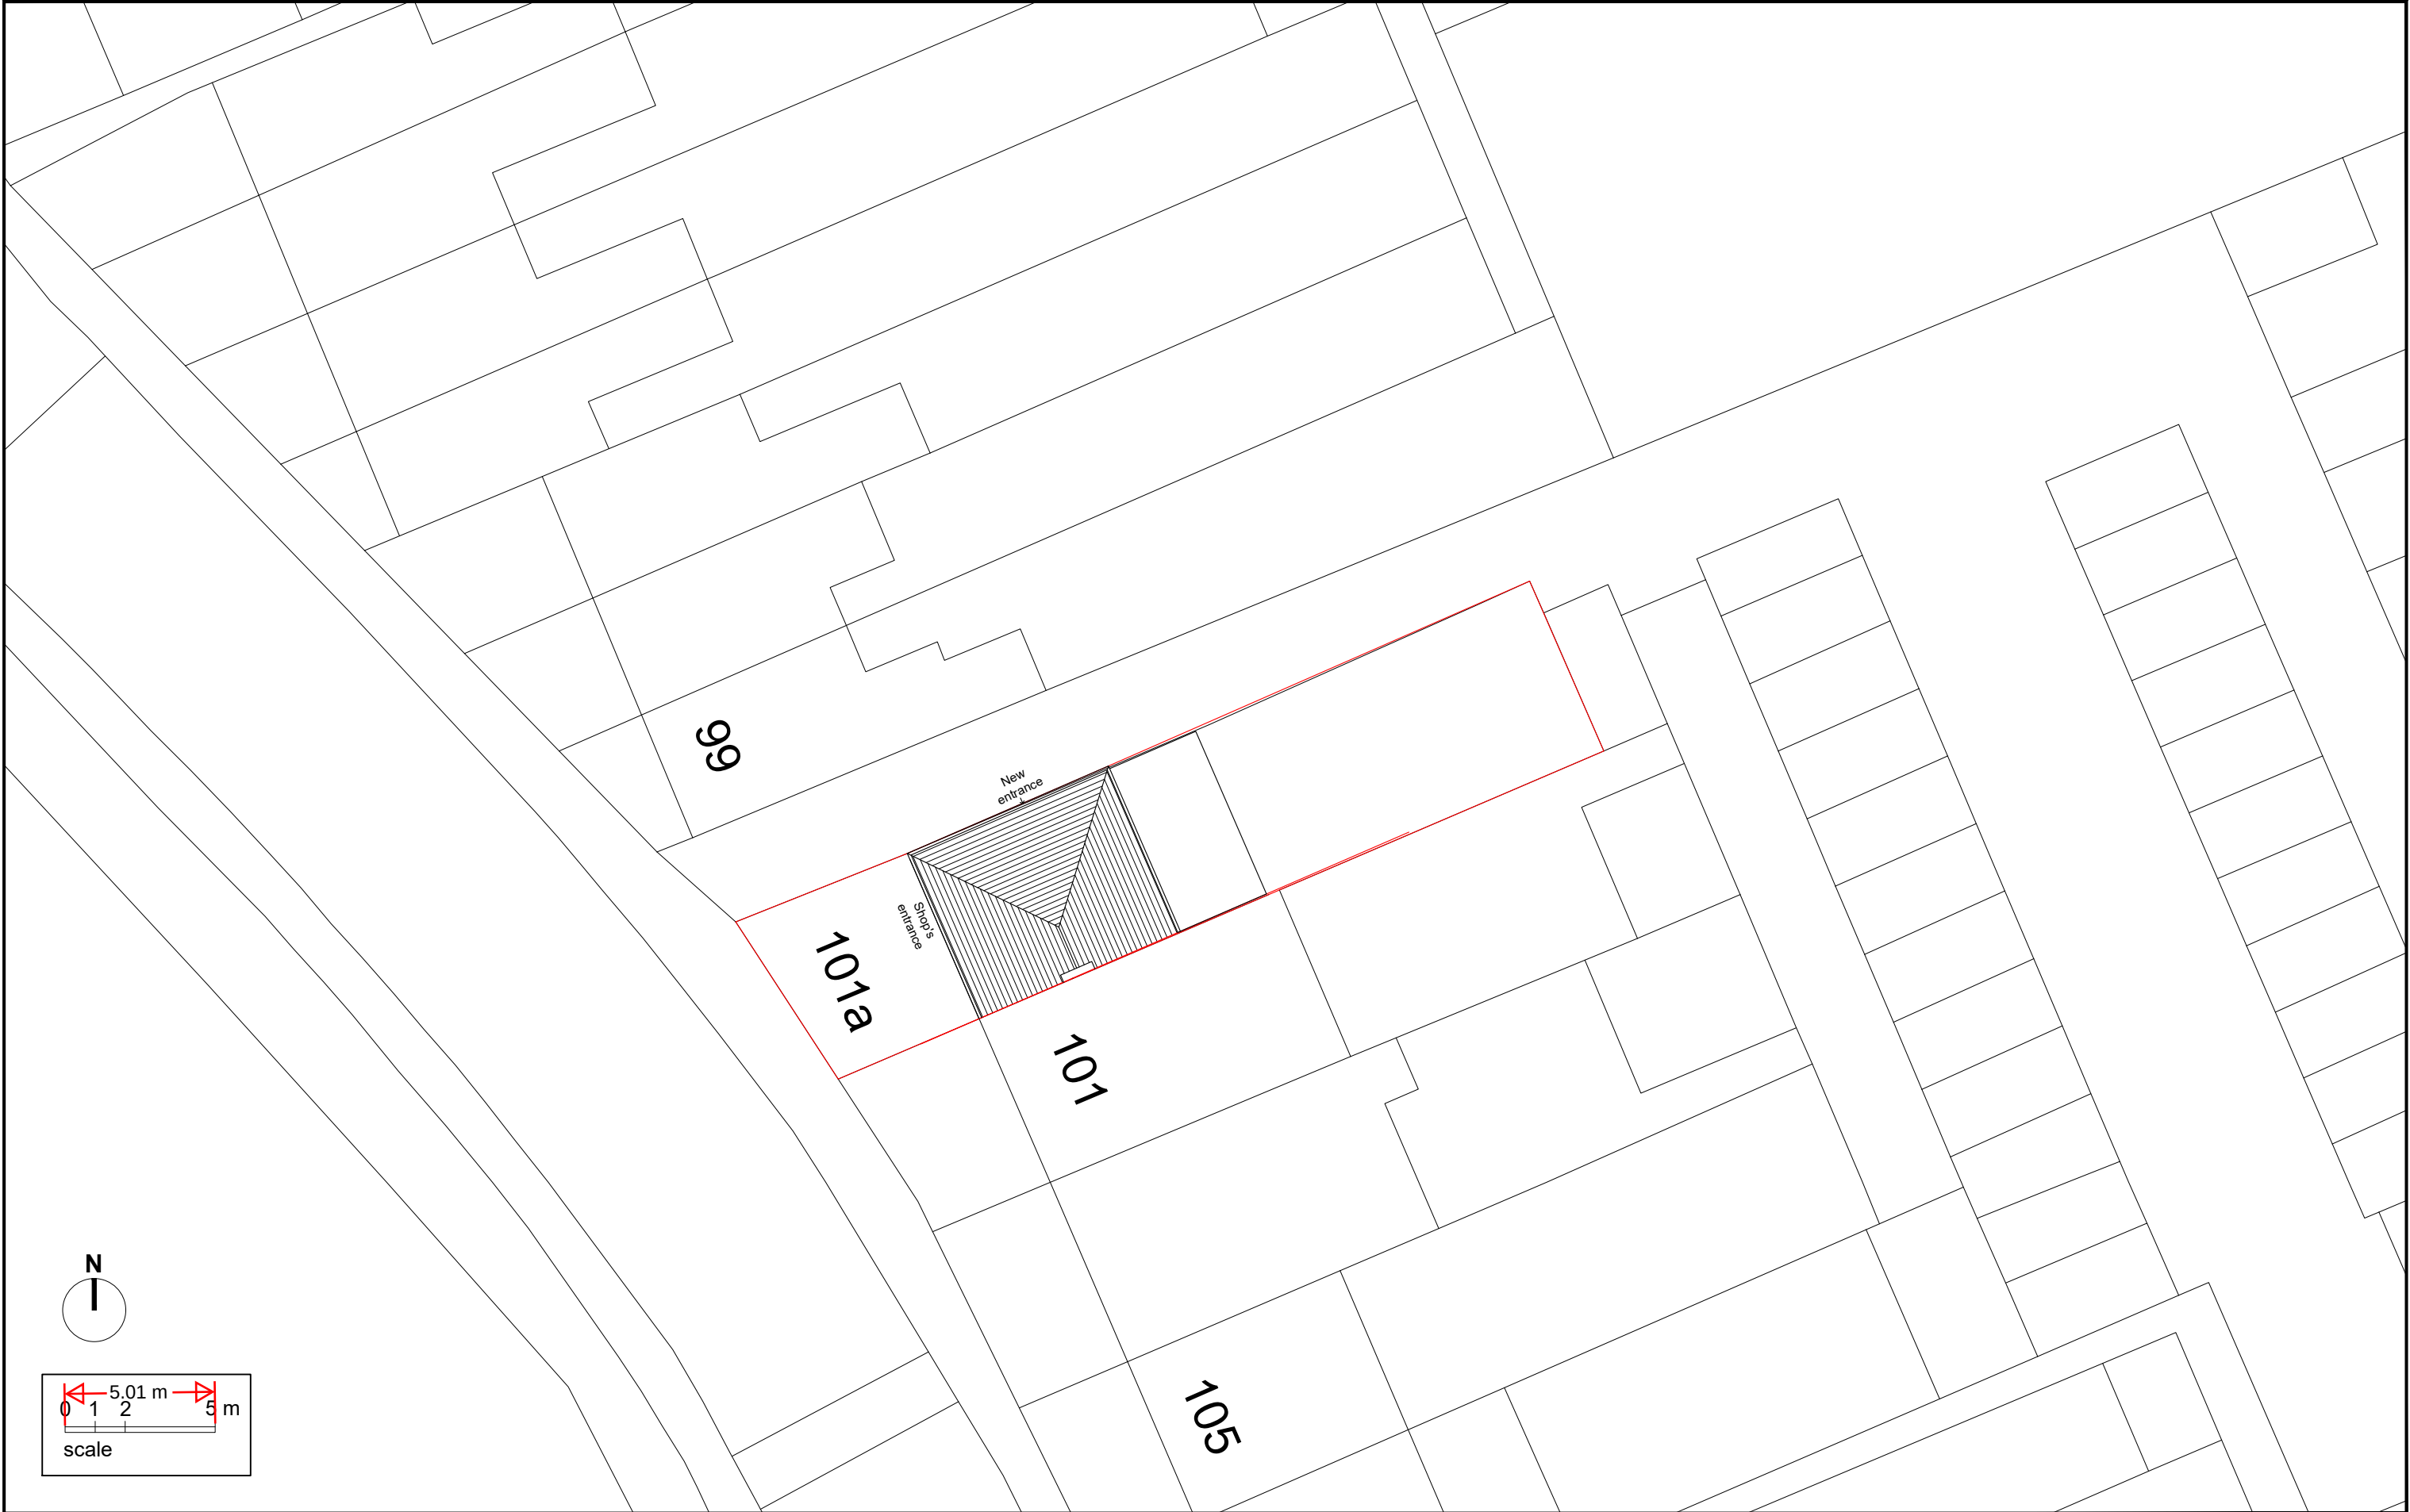

TITLE: 101a Sun Lane, Gravesend DA12 5HW 2411-08	CLIENT:	DATE: December 2024	DRAWING TITLE: Proposed Site Plan	DRAWING NO: SP 101			HoC Studio Ltd. 5-7 Tanner Street, SE1 3LE, London Tel: 0208 133 7255 E-mail: info@hocarchitects.co.uk	
		SCALE: 1:200@A3		REVISION: Planning				