




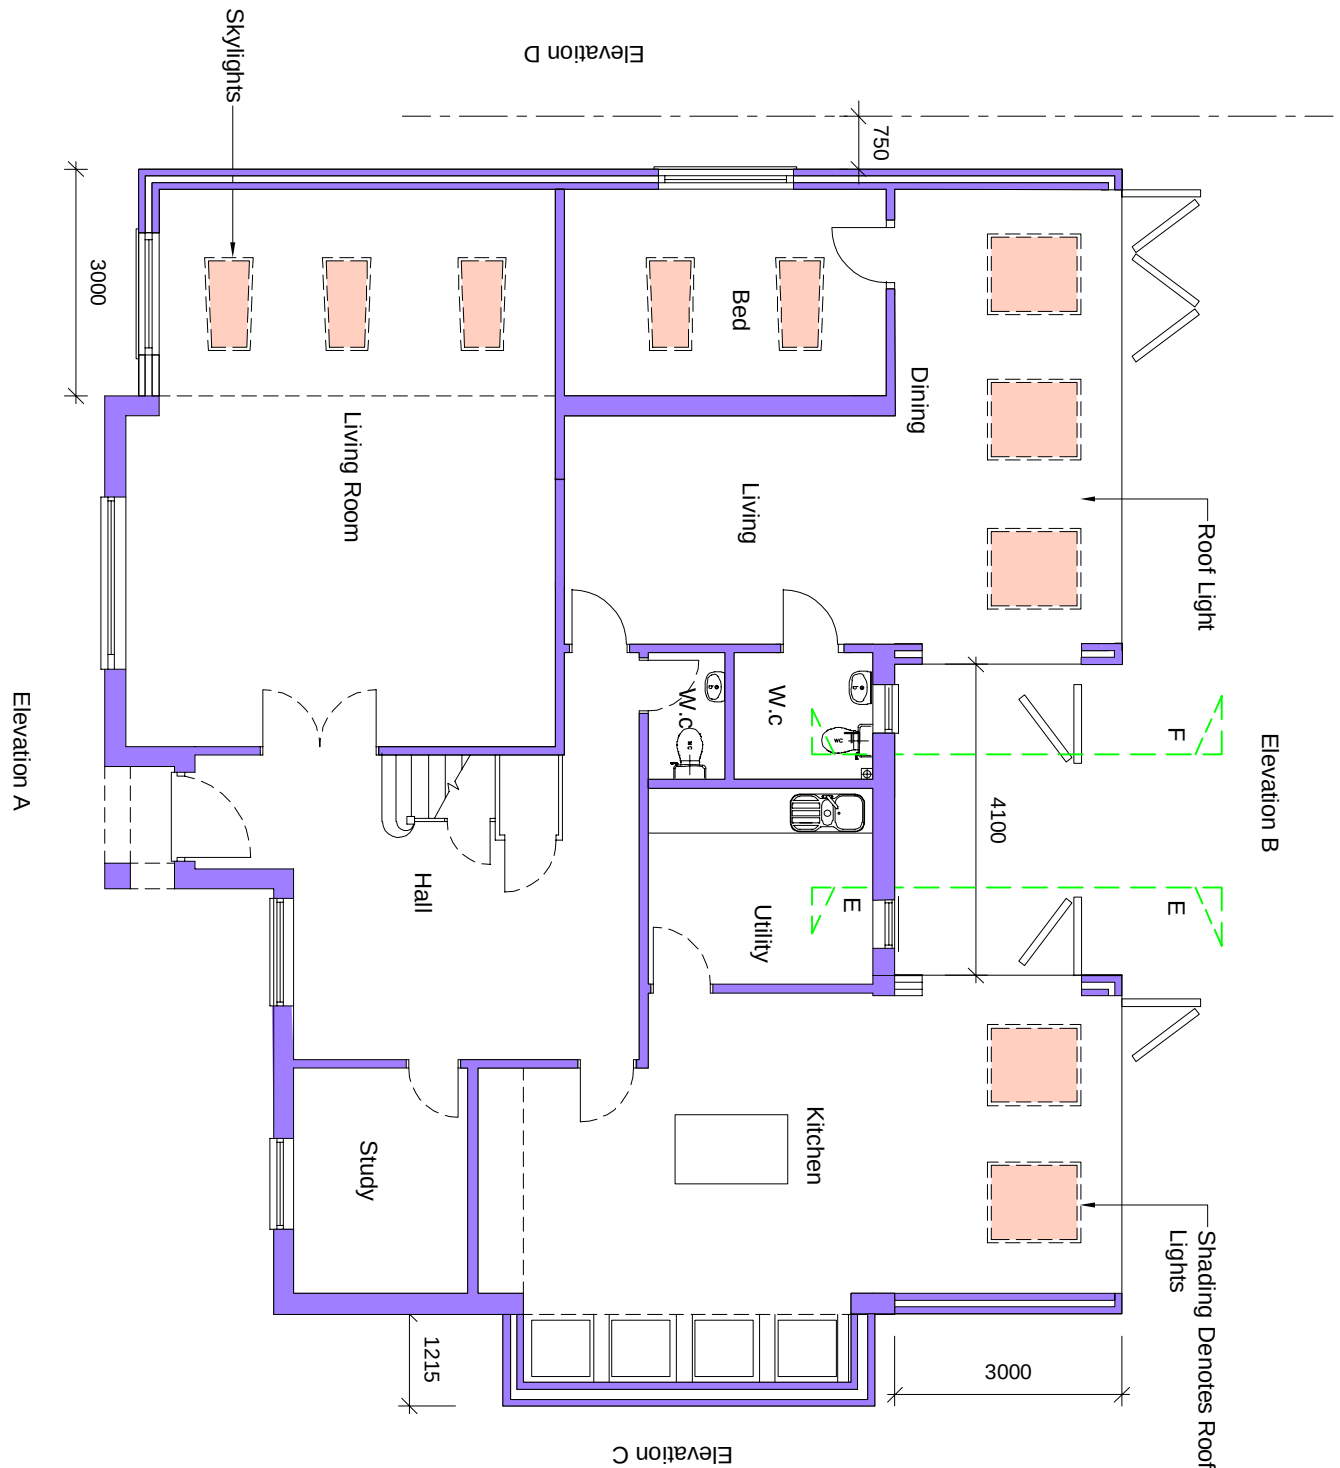


Proposed Ground Floor Plan

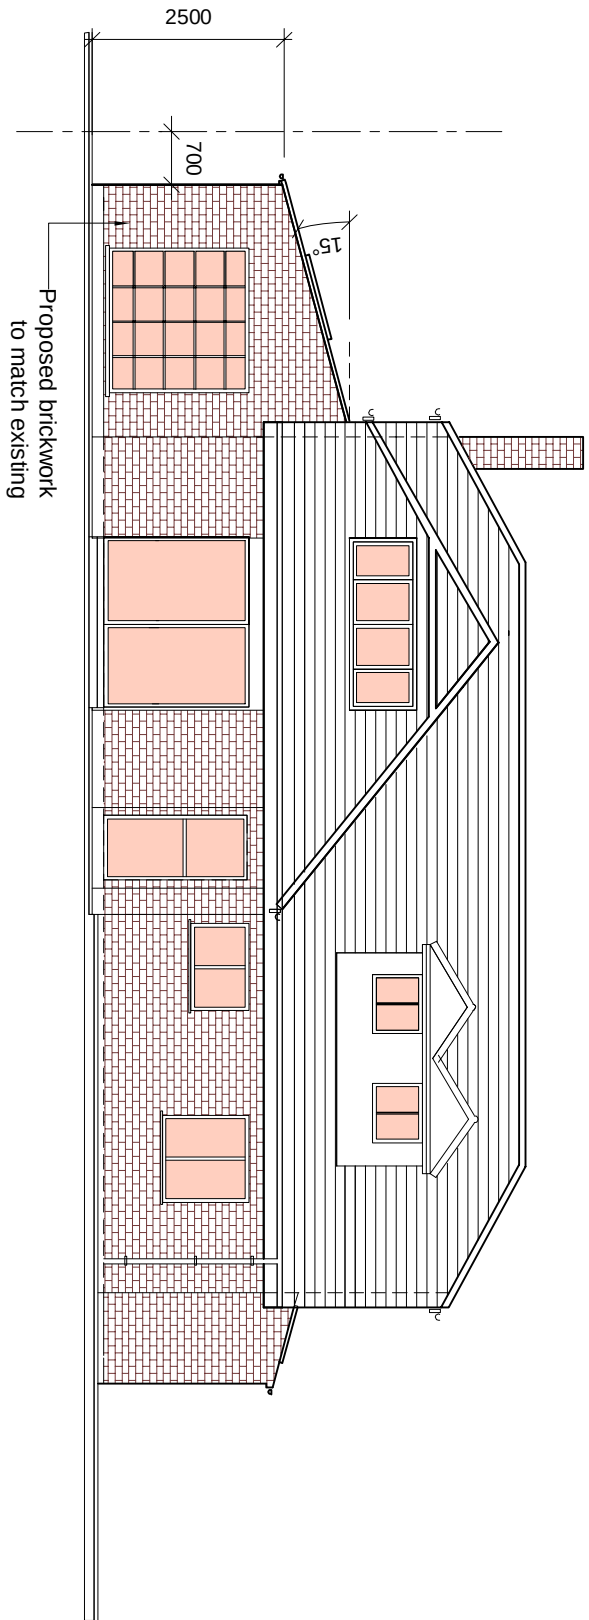


Proposed Front Elevation A

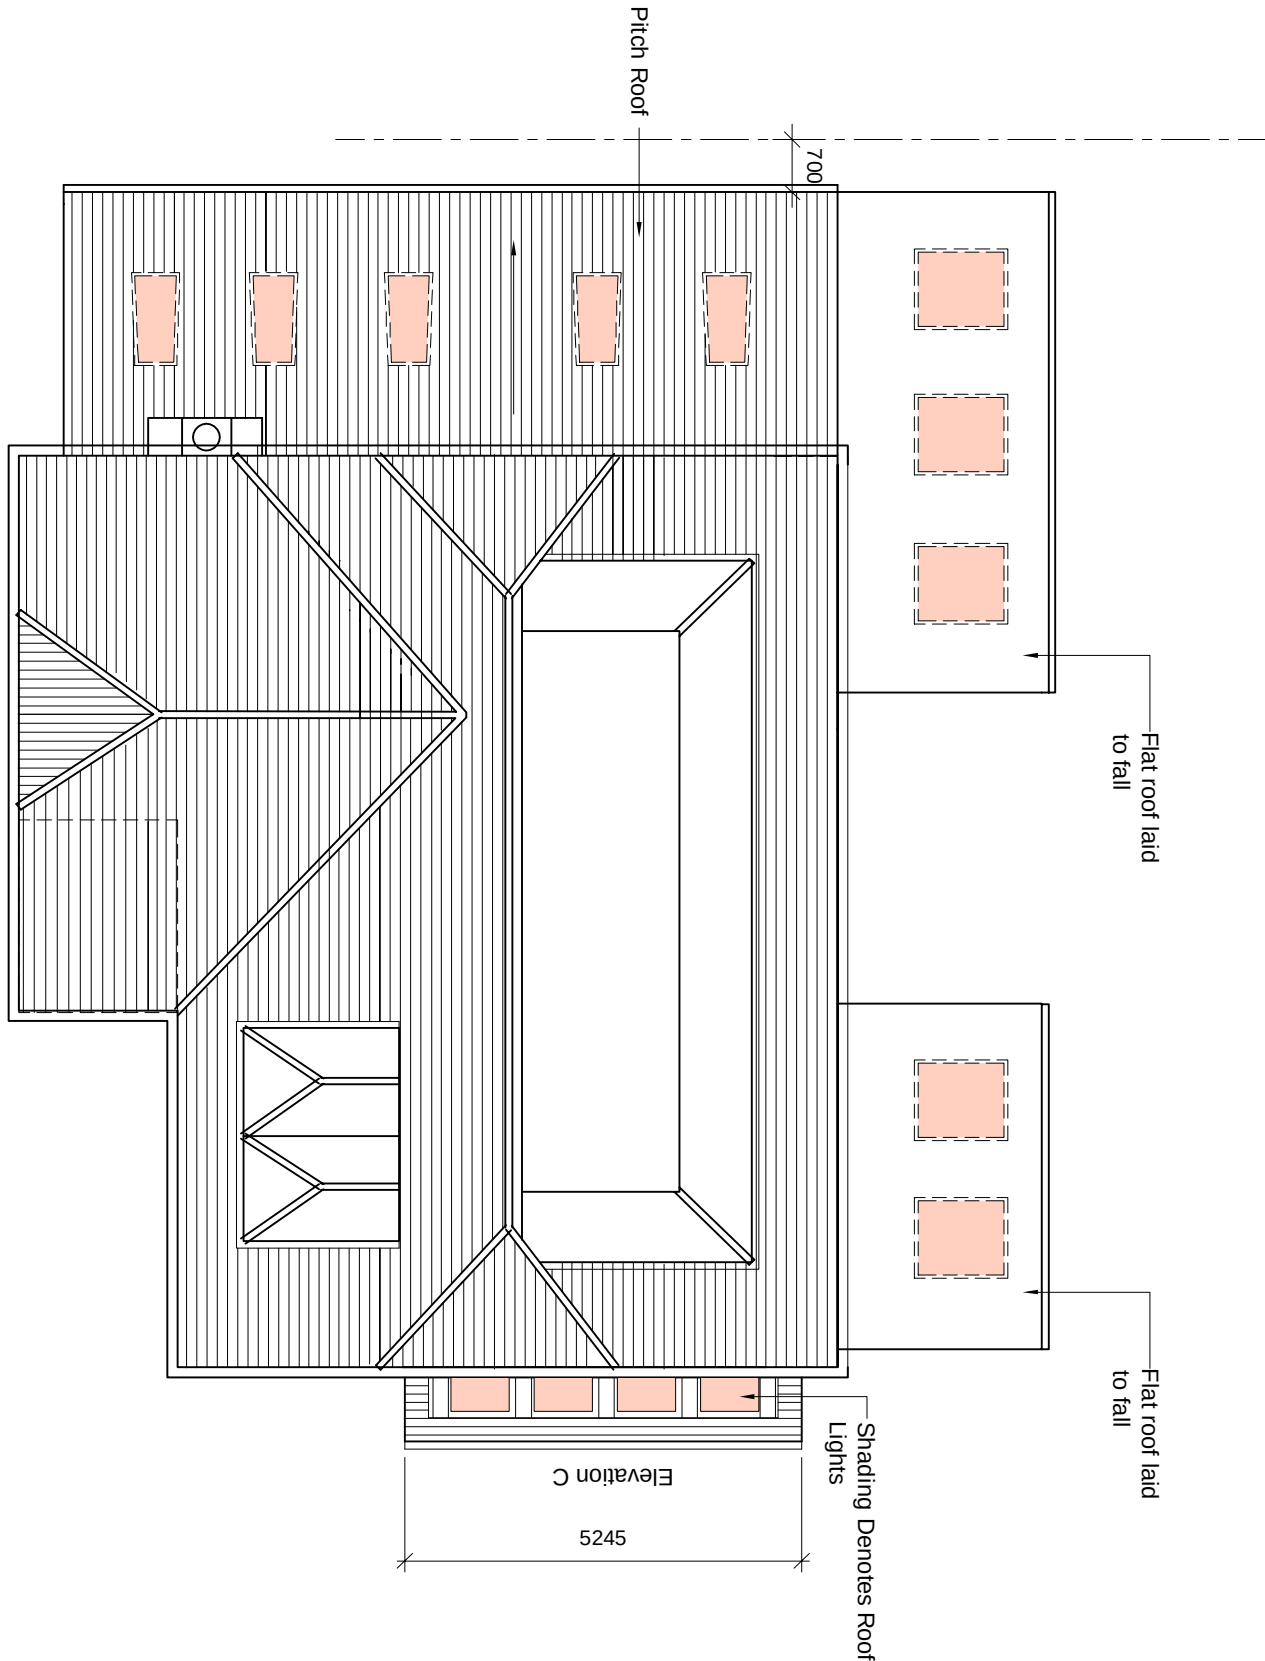


Proposed Roof Plan

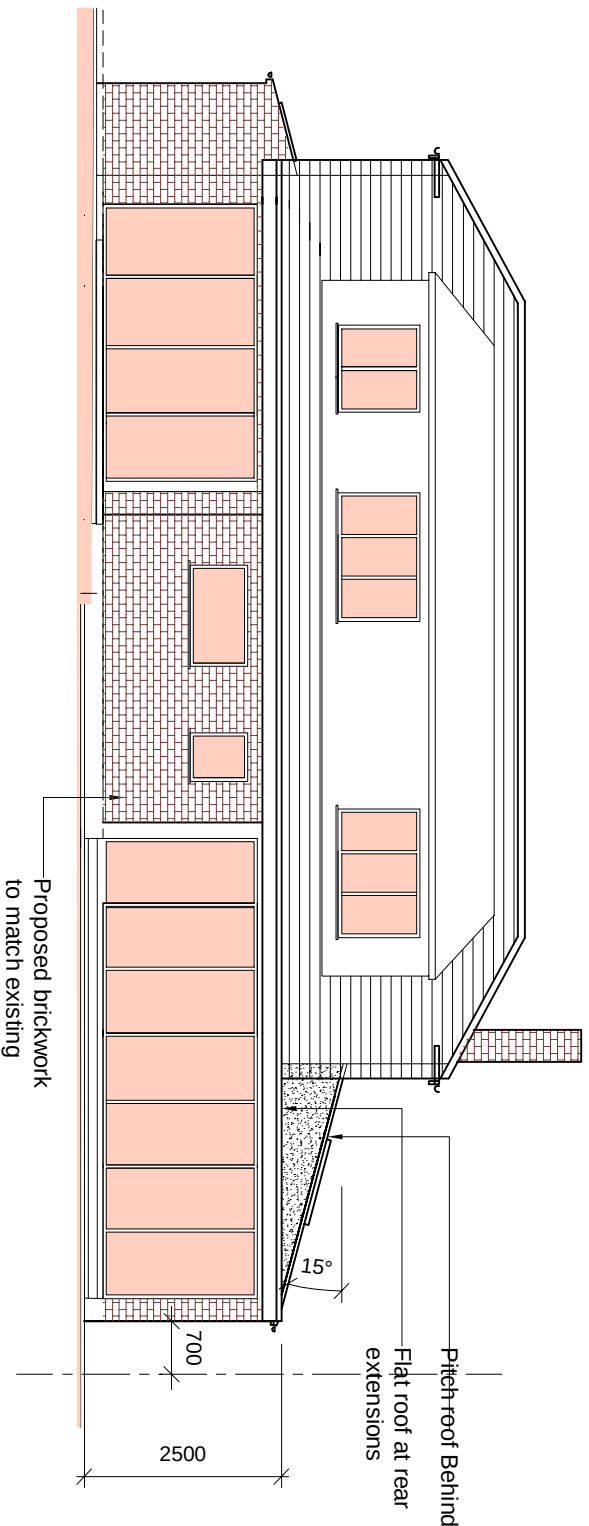


Proposed Rear Elevation B

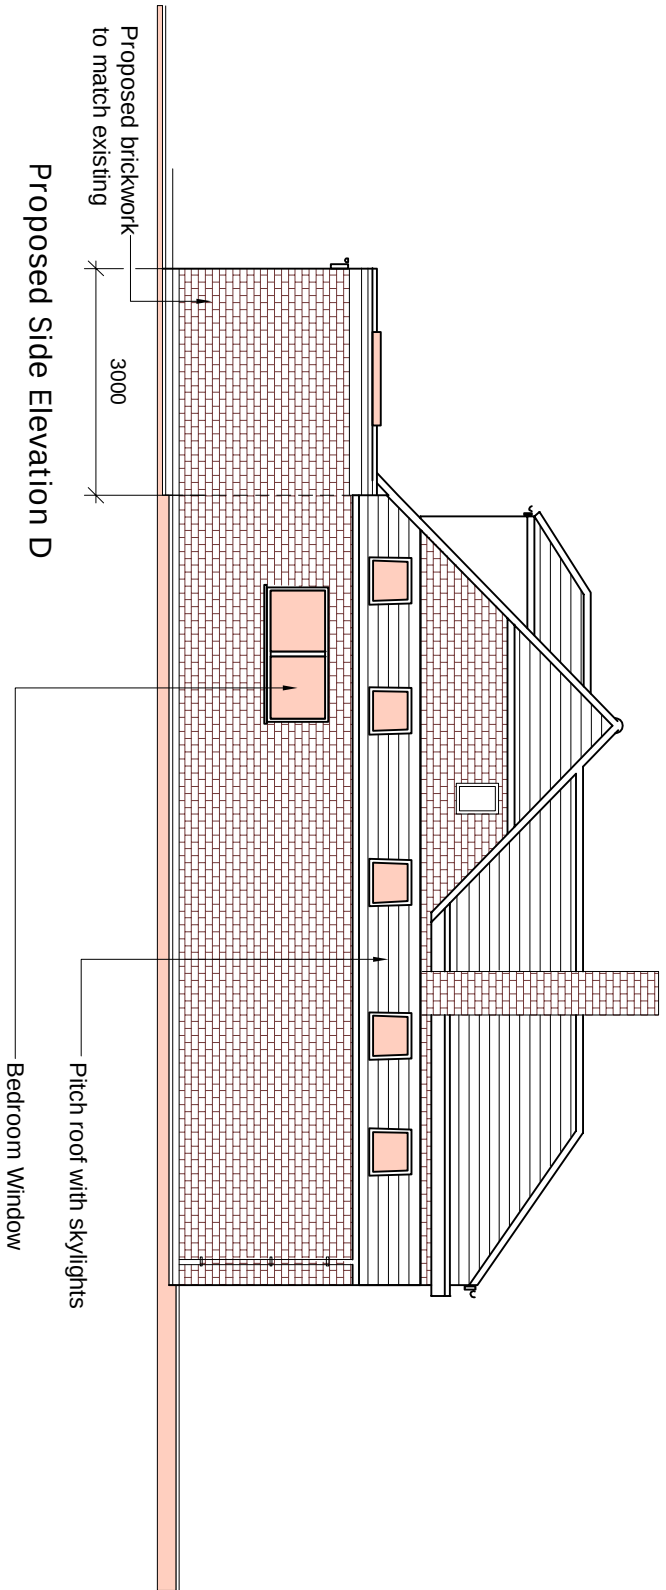


Proposed Side Elevation D

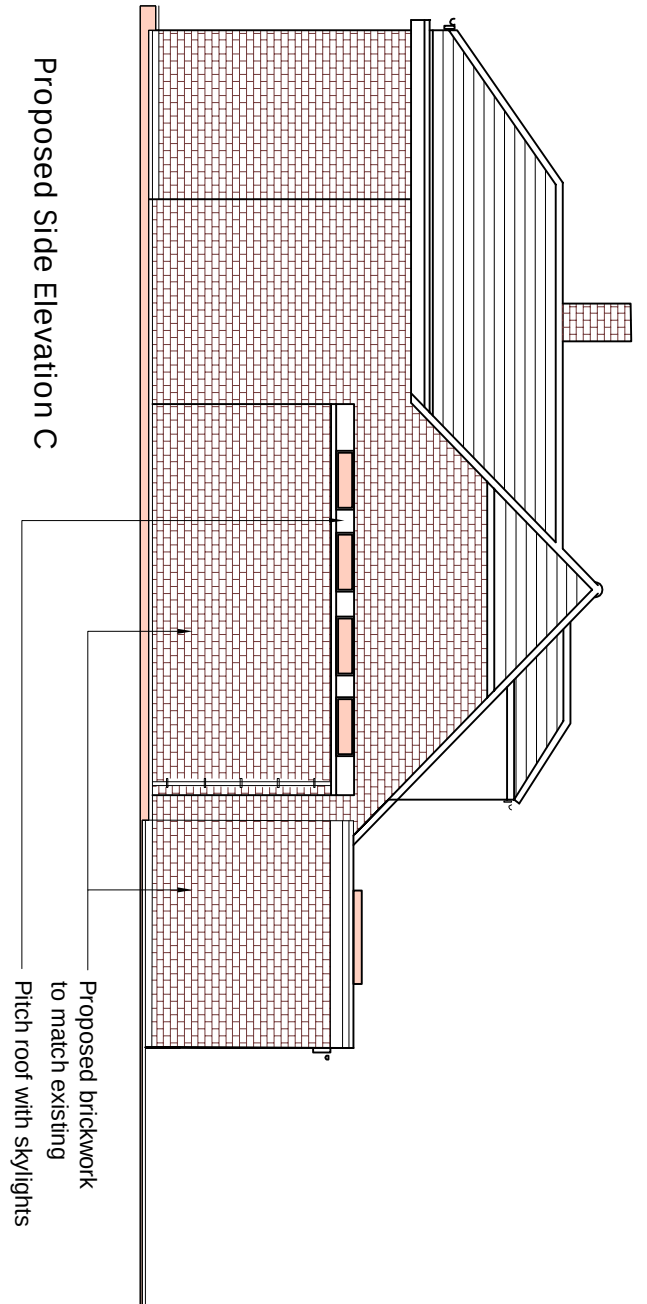


Proposed Side Elevation C

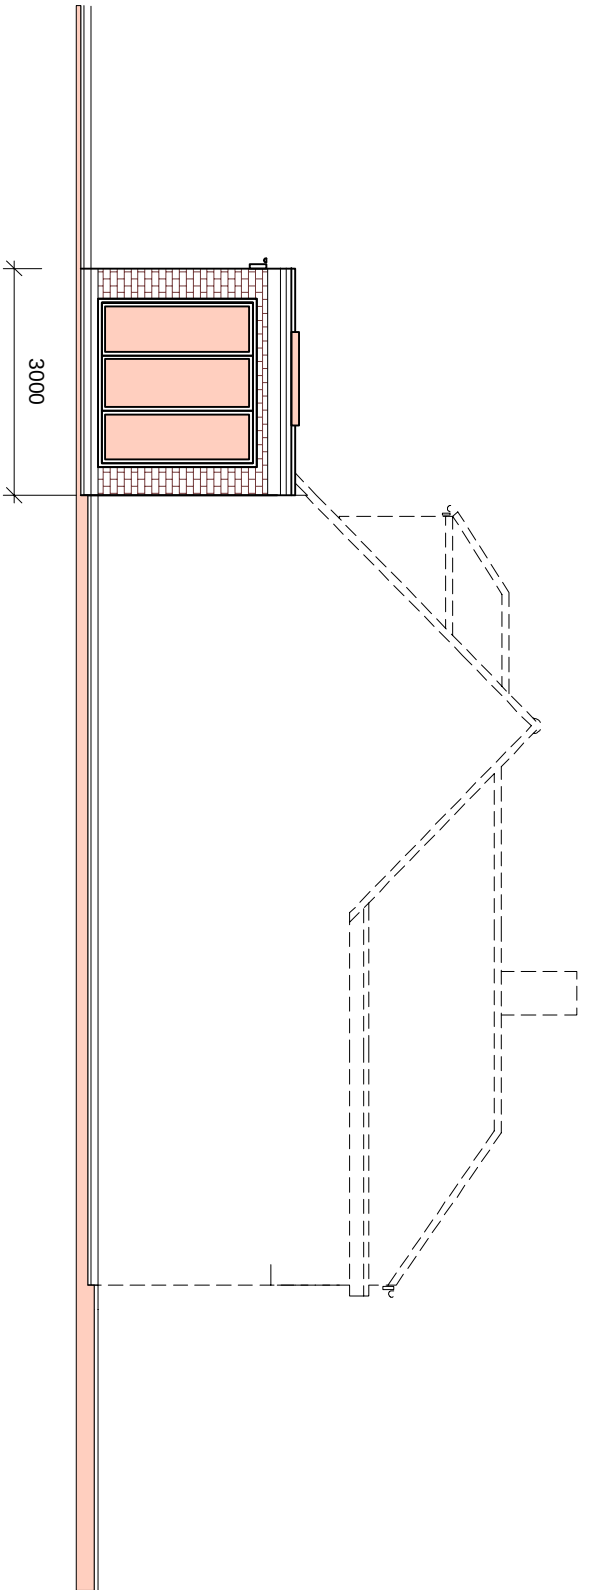


Proposed Side Elevation E

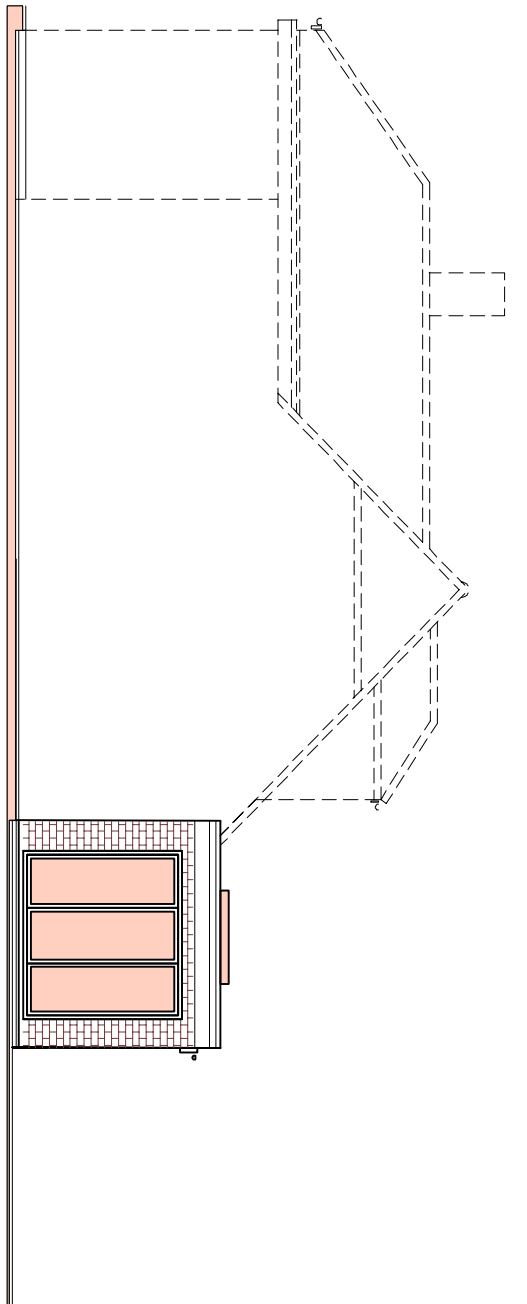

Proposed Side Elevation F

 

Housholder
Planning

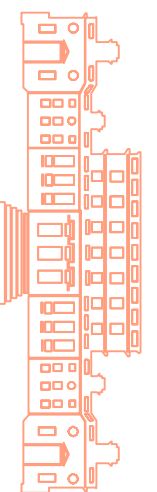

Structural & Architectural Solutions
9A THE PINNACLE - 160 HIGH ROAD - CHADWELL HEATH RM46 6PN
07340121222

Job Title
2 MANOR COURT
SOLE STREET COBHAM KENT
DA13 9BU

Drawing Title
Proposed Plans

Scale	Date	Drawn	Rev
1:100 @ A1	MAY '23		
Job No.	51-1000-989	S04	P1