


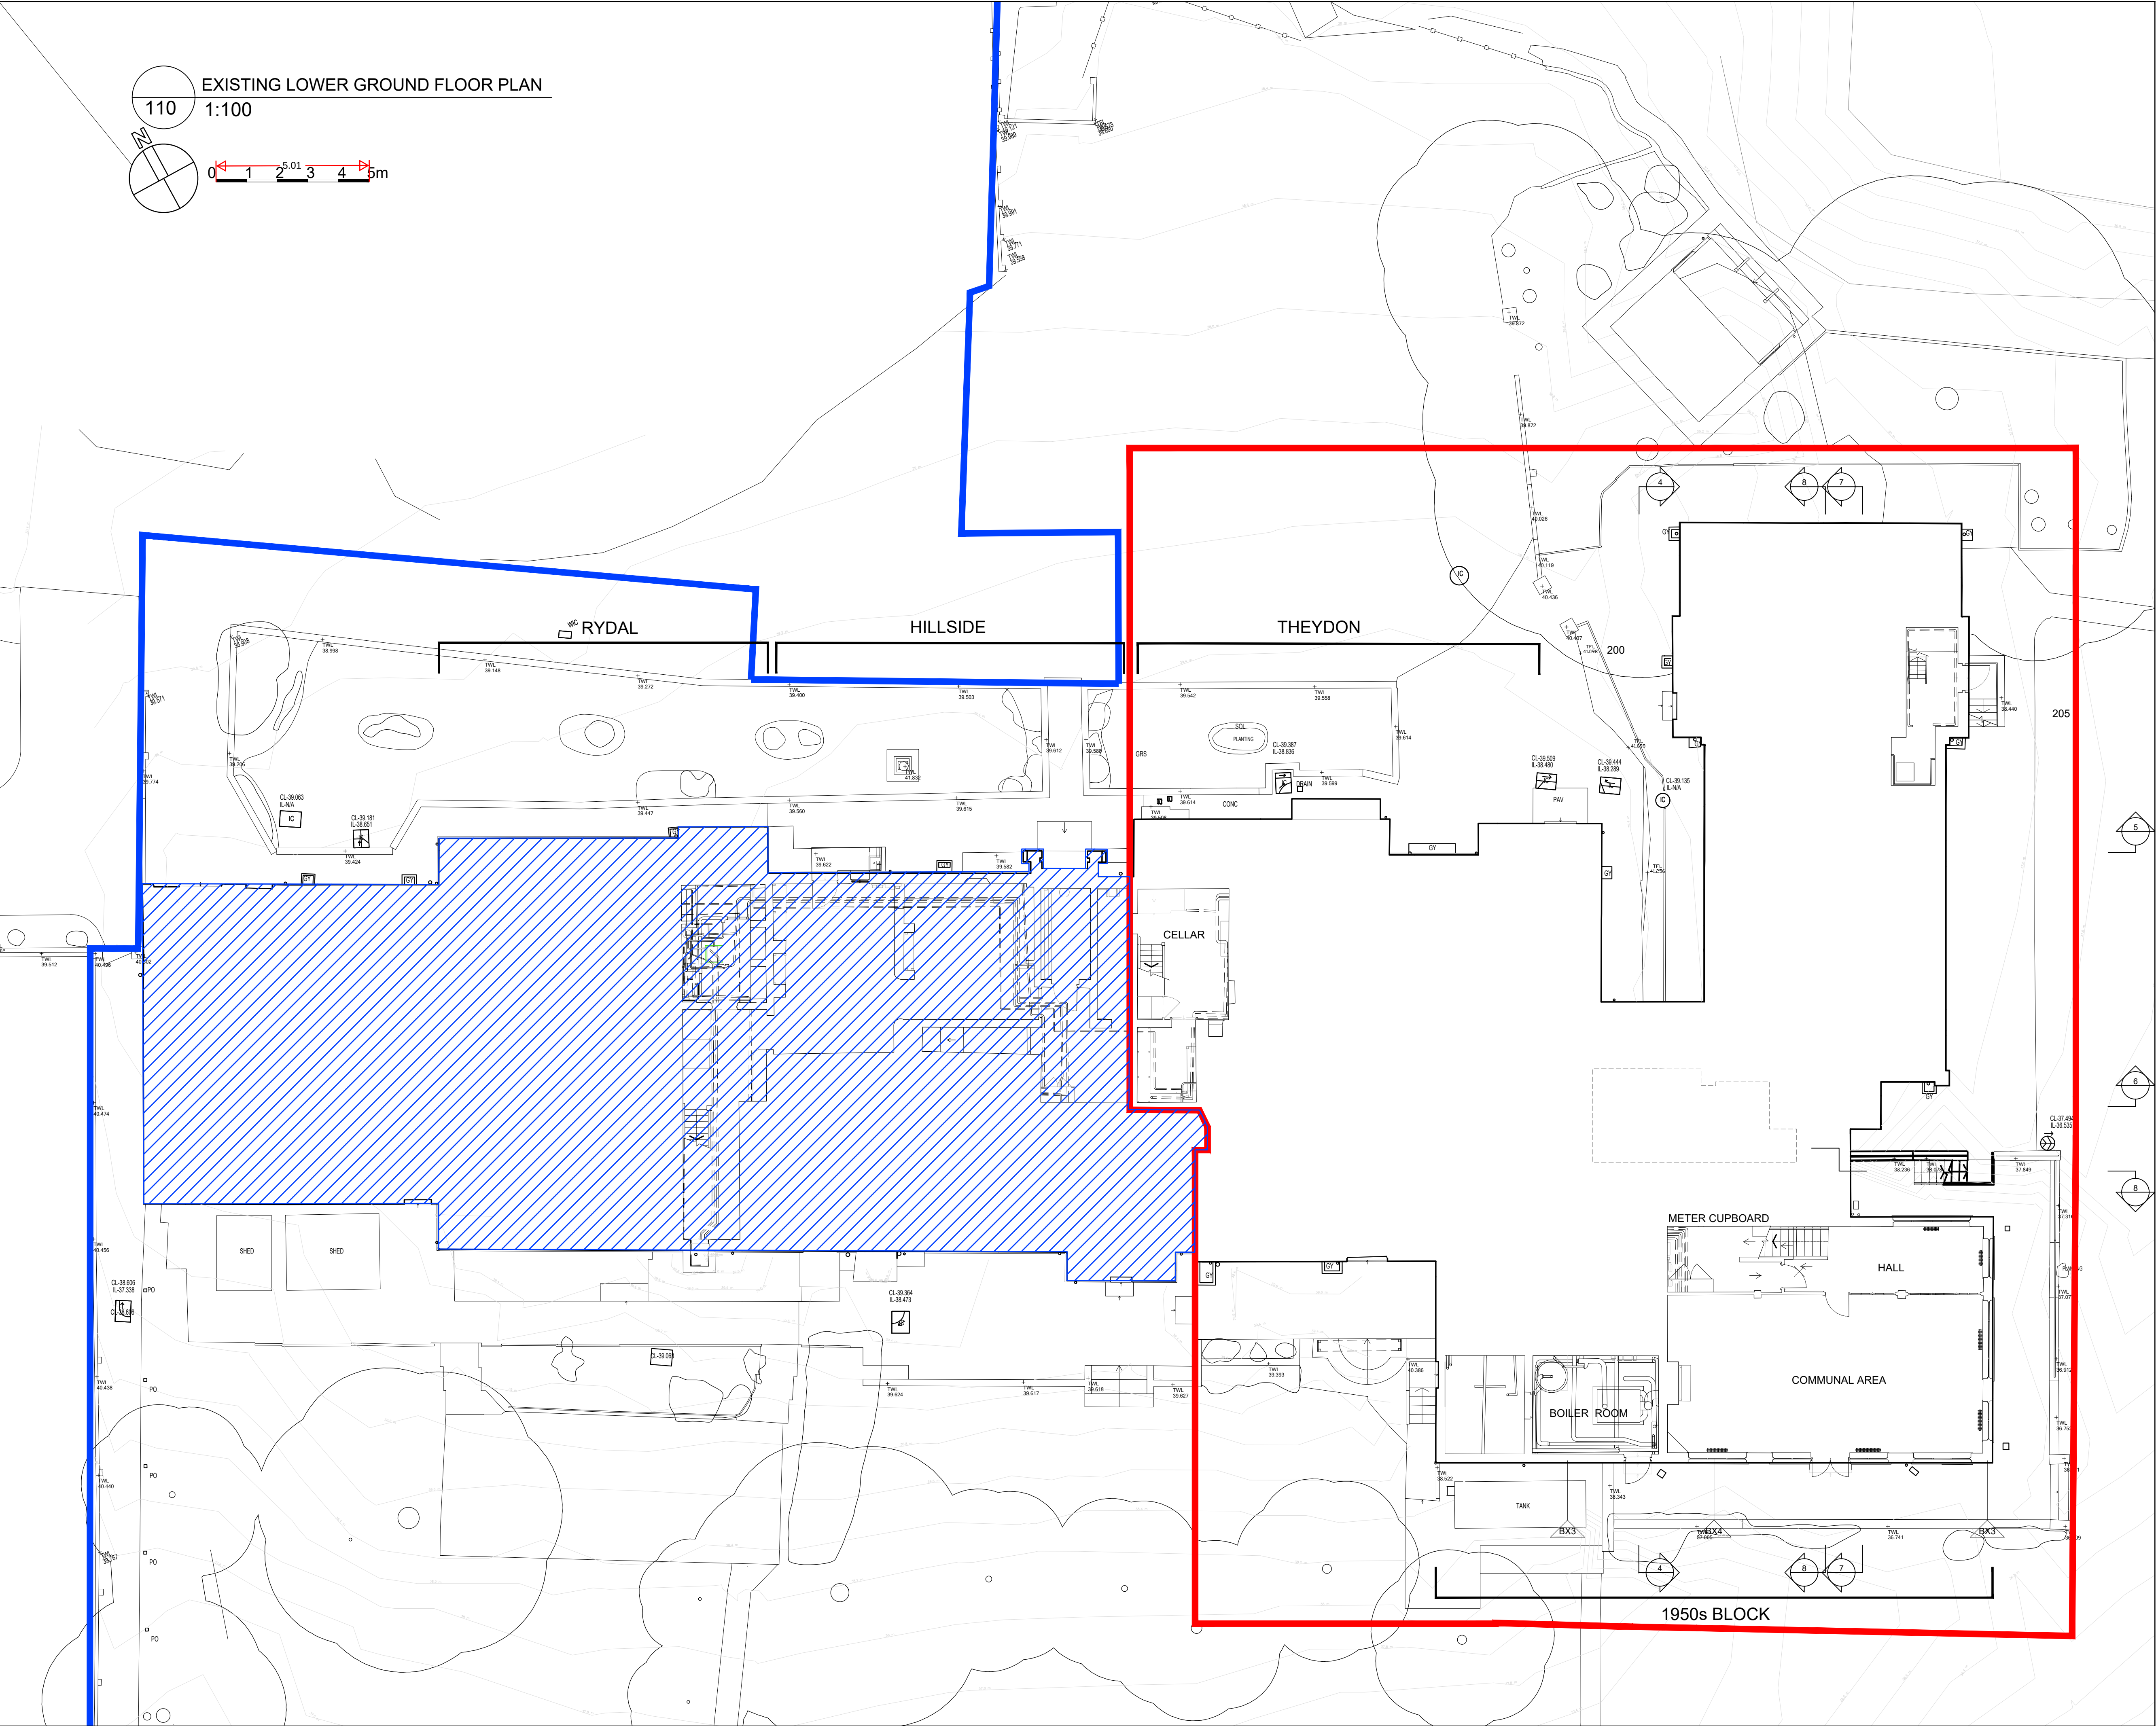

NOTES

 EXISTING CONVENT

clayarchitecture
FOR PLANNING
ISSUE DATE: 15/12/23

Rev.	Date	By	Notes
			Copyright Clay Architecture Ltd All dimensions are to be verified by the contractor before commencing works
Project			
CONVENT OF MERCY, GRAVESEND			
PROPOSAL FOR DOWNSIZING			
Client			
SISTERS OF MERCY			
Title			
PLANNING EXISTING			
Lower-Ground Floor Plan			
Drawing No.			
5285/PL/110			
Revision			
/			
Drawn			
DA			
Authorised			