

111

EXISTING GROUND FLOOR PLAN

1:100

N

0

1

2

3

4


5

m

5.02

NOTES

EXISTING CONVENT

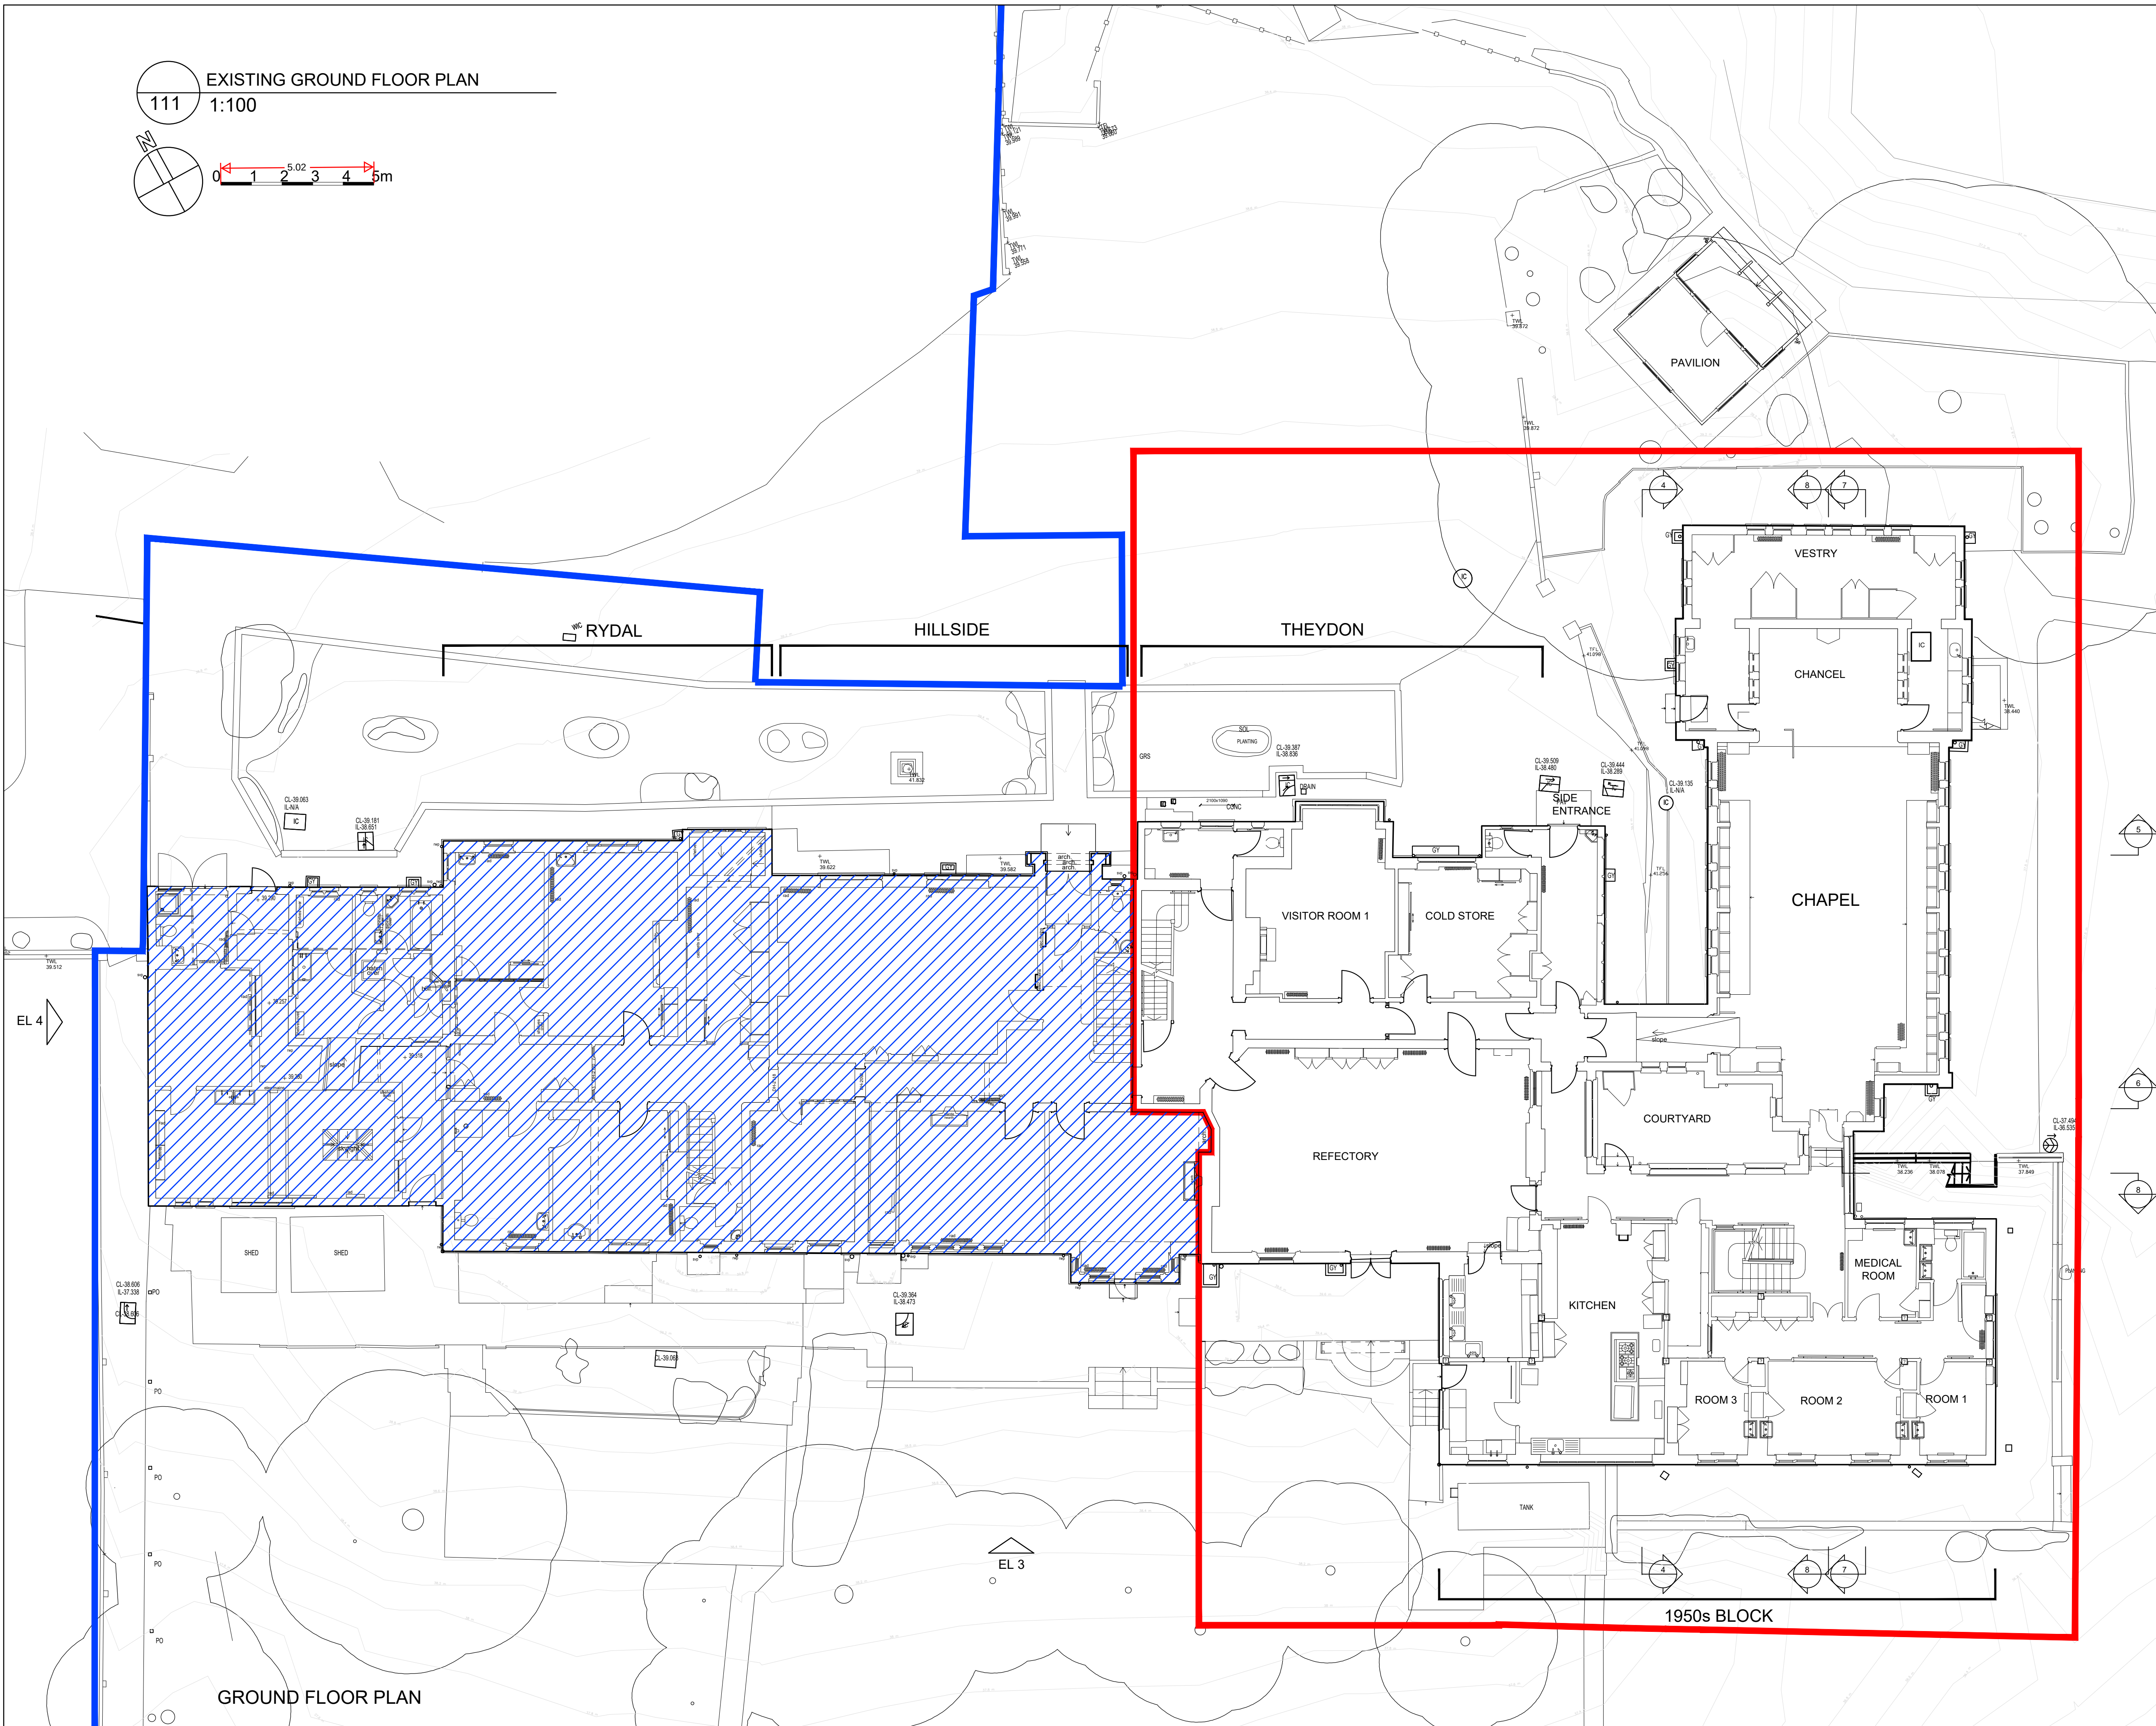

clayarchitecture

FOR PLANNING

ISSUE DATE: 15/12/23

Rev. Date By Notes

Copyright Clay Architecture Ltd

All dimensions are to be verified by the contractor before commencing works

Project

CONVENT OF MERCY, GRAVESEND

PROPOSAL FOR DOWNSIZING

Client

SISTERS OF MERCY

clayarchitecture

Great Lines Studios, Marlborough Road, Gillingham, Kent ME7 5HB

T: 01634 573 017

www.clayarchitecture.com

E: design@clayarchitects.com

Title

PLANNING

Existing Ground Floor Plan

Drawing No.

5285/PL/111

Scale

1:100

@ A1 size

Date

05/06/2023

Revision

/

Drawn

GEN

Authorised