

112

EXISTING FIRST FLOOR PLAN

1:100

N

0

1

2


3

4

5m

NOTES

 EXISTING CONVENT

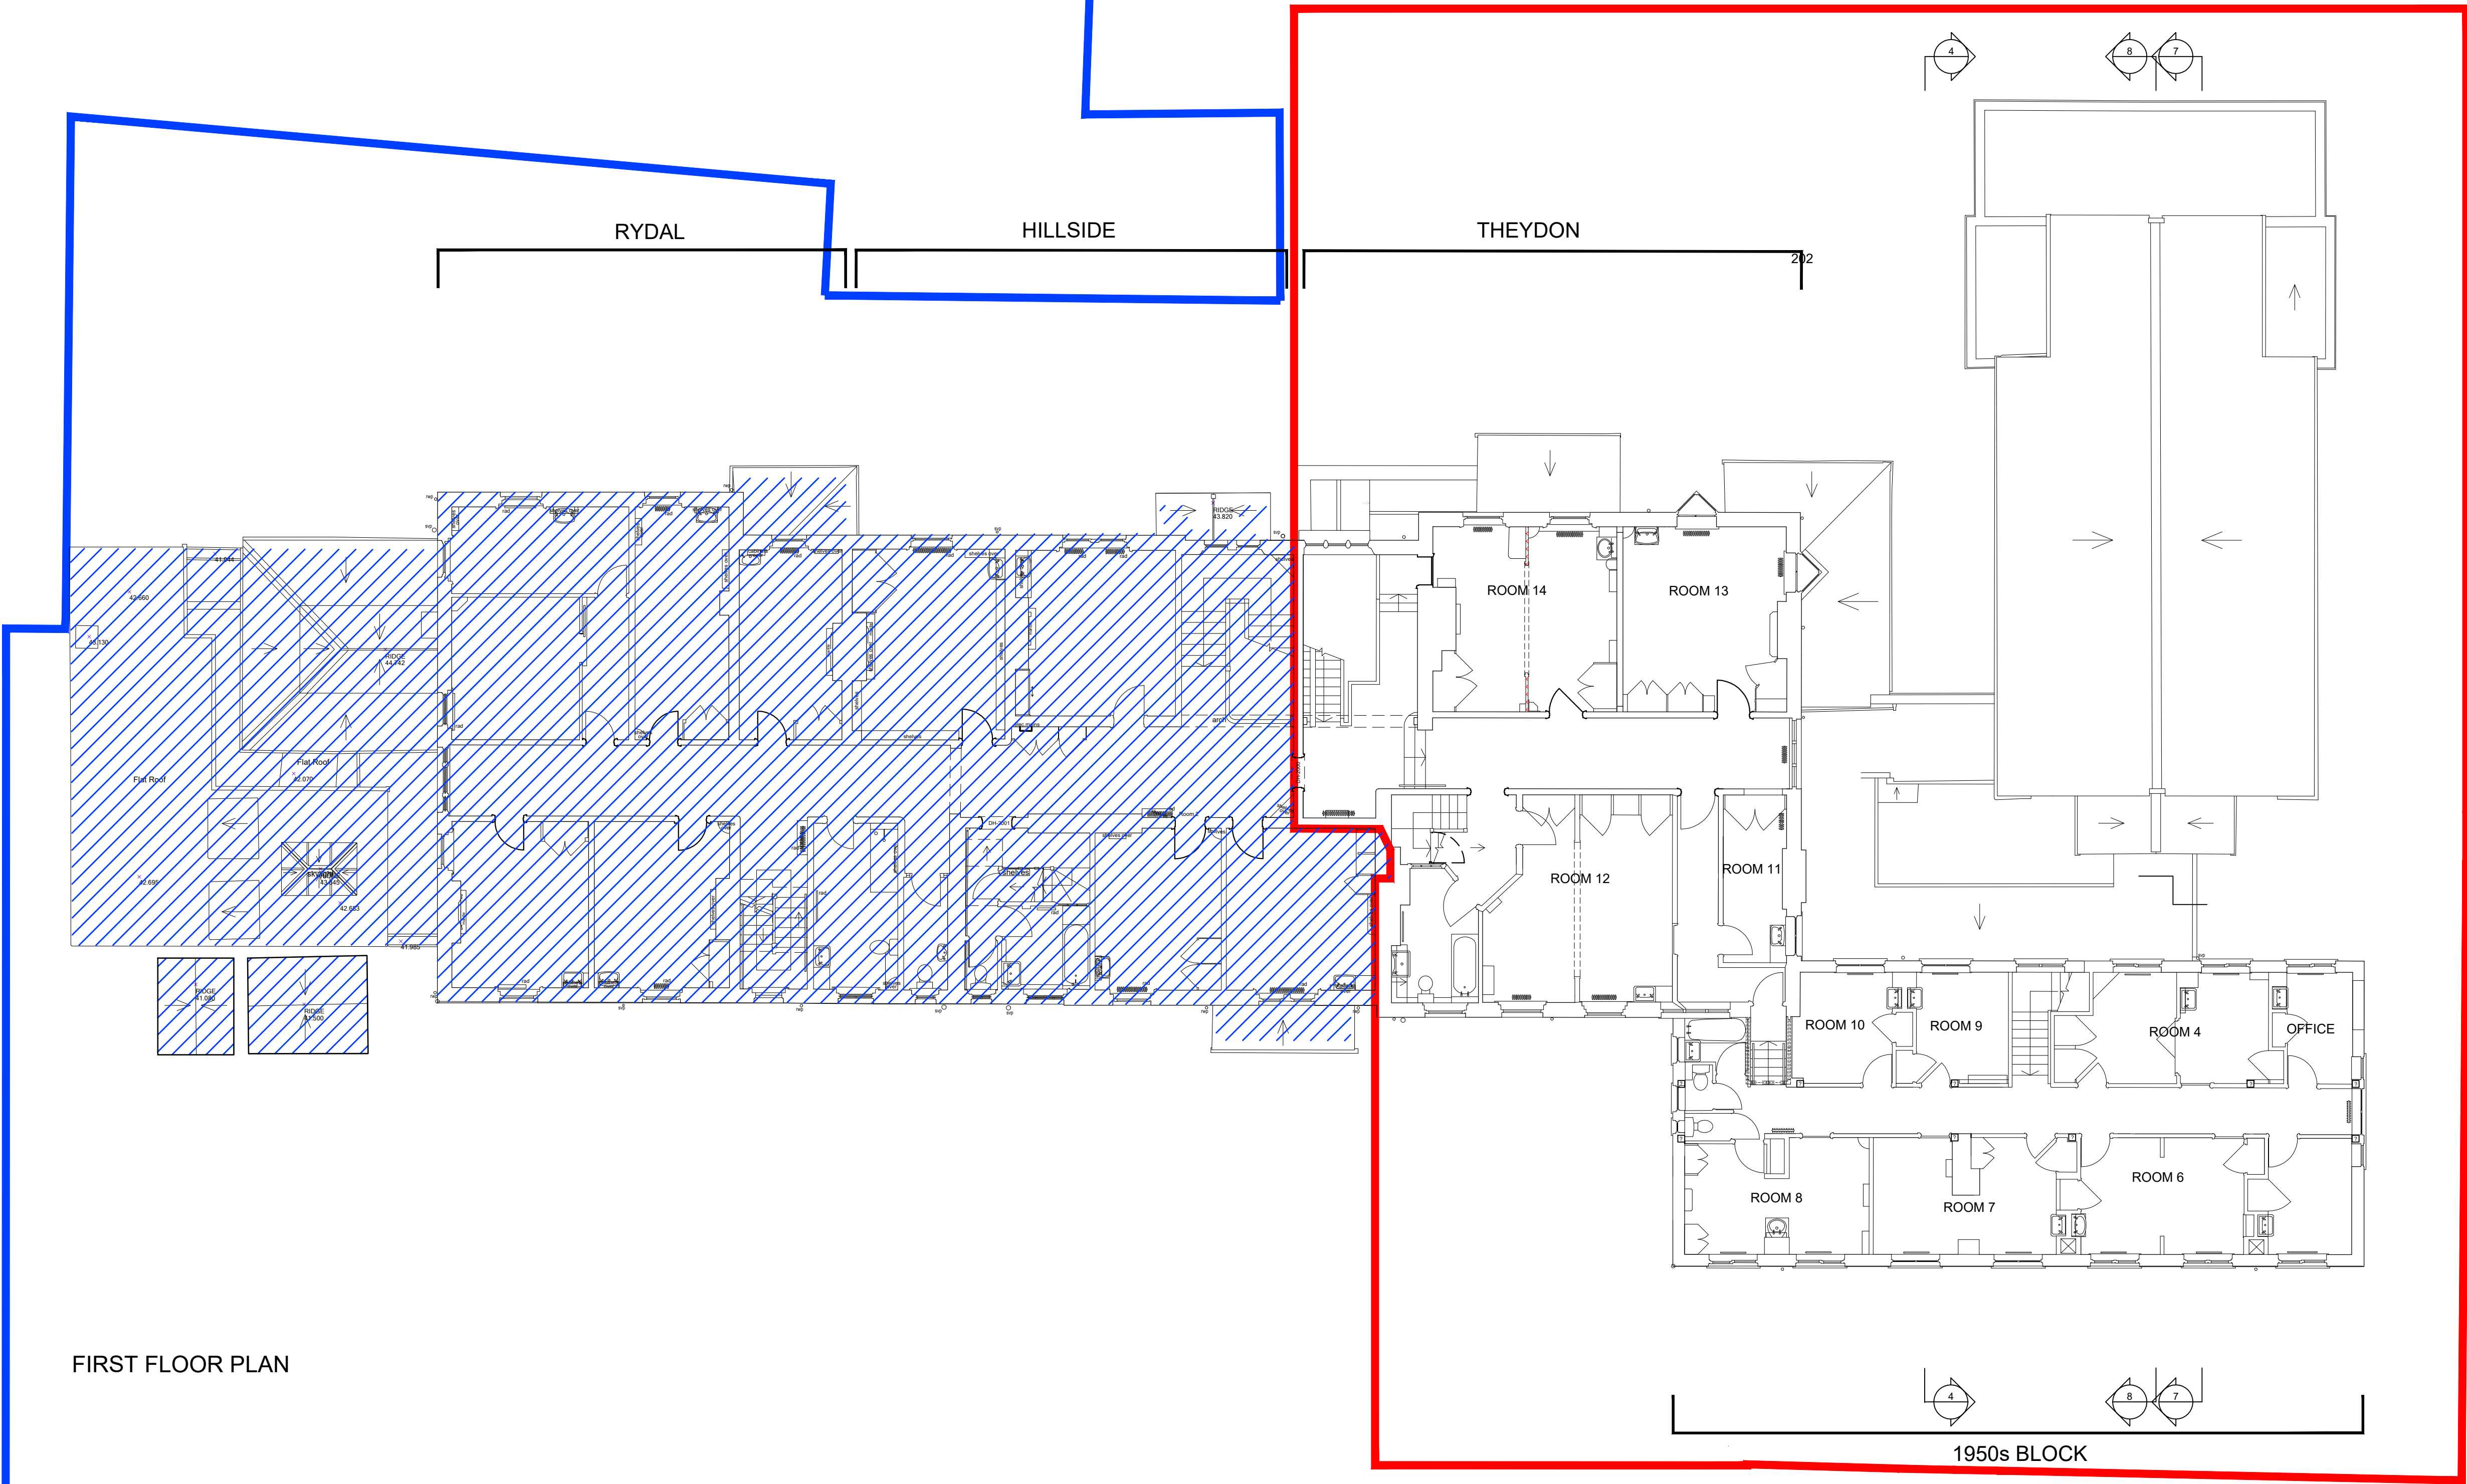

FIRST FLOOR PLAN

clayarchitecture

FOR PLANNING

ISSUE DATE: 15/12/23

Rev. Date By Notes
Copyright Clay Architecture Ltd
All dimensions are to be verified by the contractor before commencing works
Project
CONVENT OF MERCY, GRAVESEND
PROPOSAL FOR DOWNSIZING
Client
SISTERS OF MERCY

clayarchitecture
Great Lines Studios, Marlborough Road, Gillingham, Kent ME7 5HB
T: 01634 573 017
www.clayarchitecture.com
E: design@clayarchitects.com

Title	Scale
PLANNING	@ A1 size
Existing First Floor Plan	Date 05/06/2023
Drawing No.	Revision
5285/PL/112	Drawn GEN Authorised