

113

EXISTING SECOND FLOOR PLAN

1:100

N

0

1

2

3


4

5m

4.99

NOTES

EXISTING CONVENT

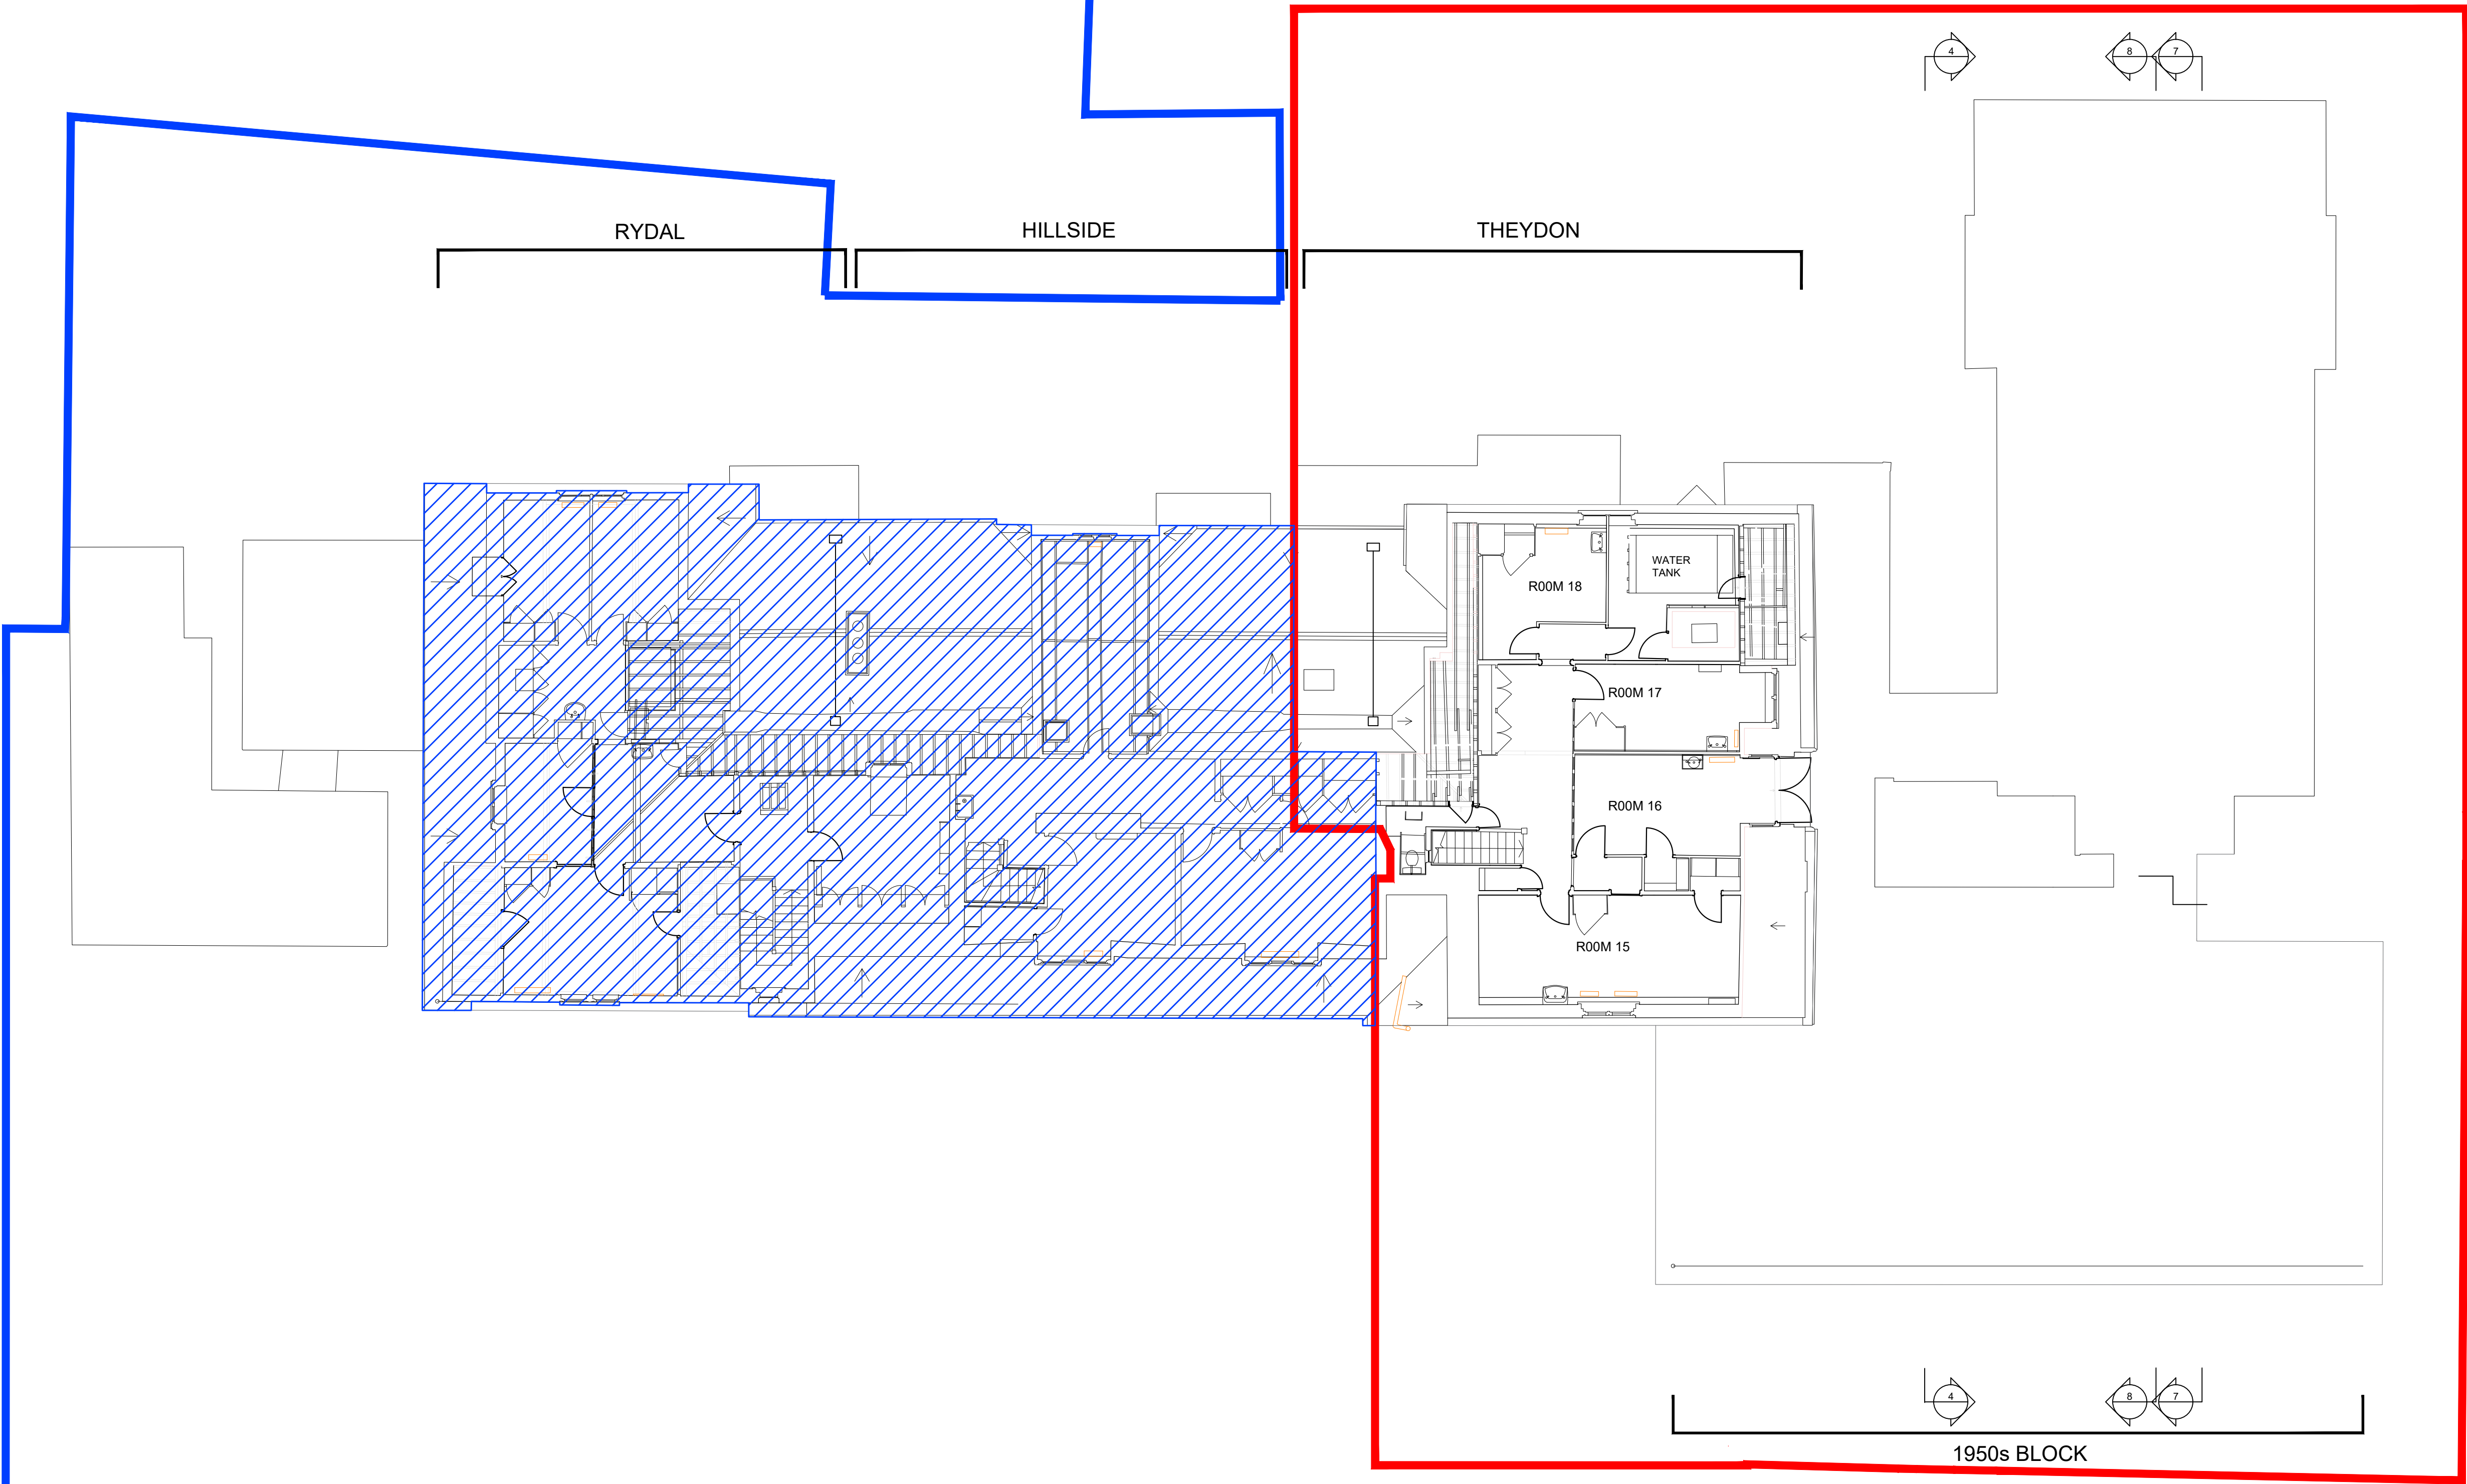

clayarchitecture

FOR PLANNING

ISSUE DATE: 15/12/23

Rev.	Date	By	Notes

Copyright Clay Architecture Ltd
All dimensions are to be verified by the contractor before commencing works

Project
CONVENT OF MERCY, GRAVESEND
PROPOSAL FOR DOWNSIZING
Client
SISTERS OF MERCY

clayarchitecture

Great Lines Studios, Marlborough Road, Gillingham, Kent ME7 5HB
T: 01834 573 017
www.clayarchitecture.com
E: design@clayarchitects.com

Title	Scale
PLANNING	1:100
Existing Second Floor Plan	@ A1 size
Drawing No.	Date
5285/PL/113	05/06/2023
Revision	Drawn
/	GEN
Authorised	