


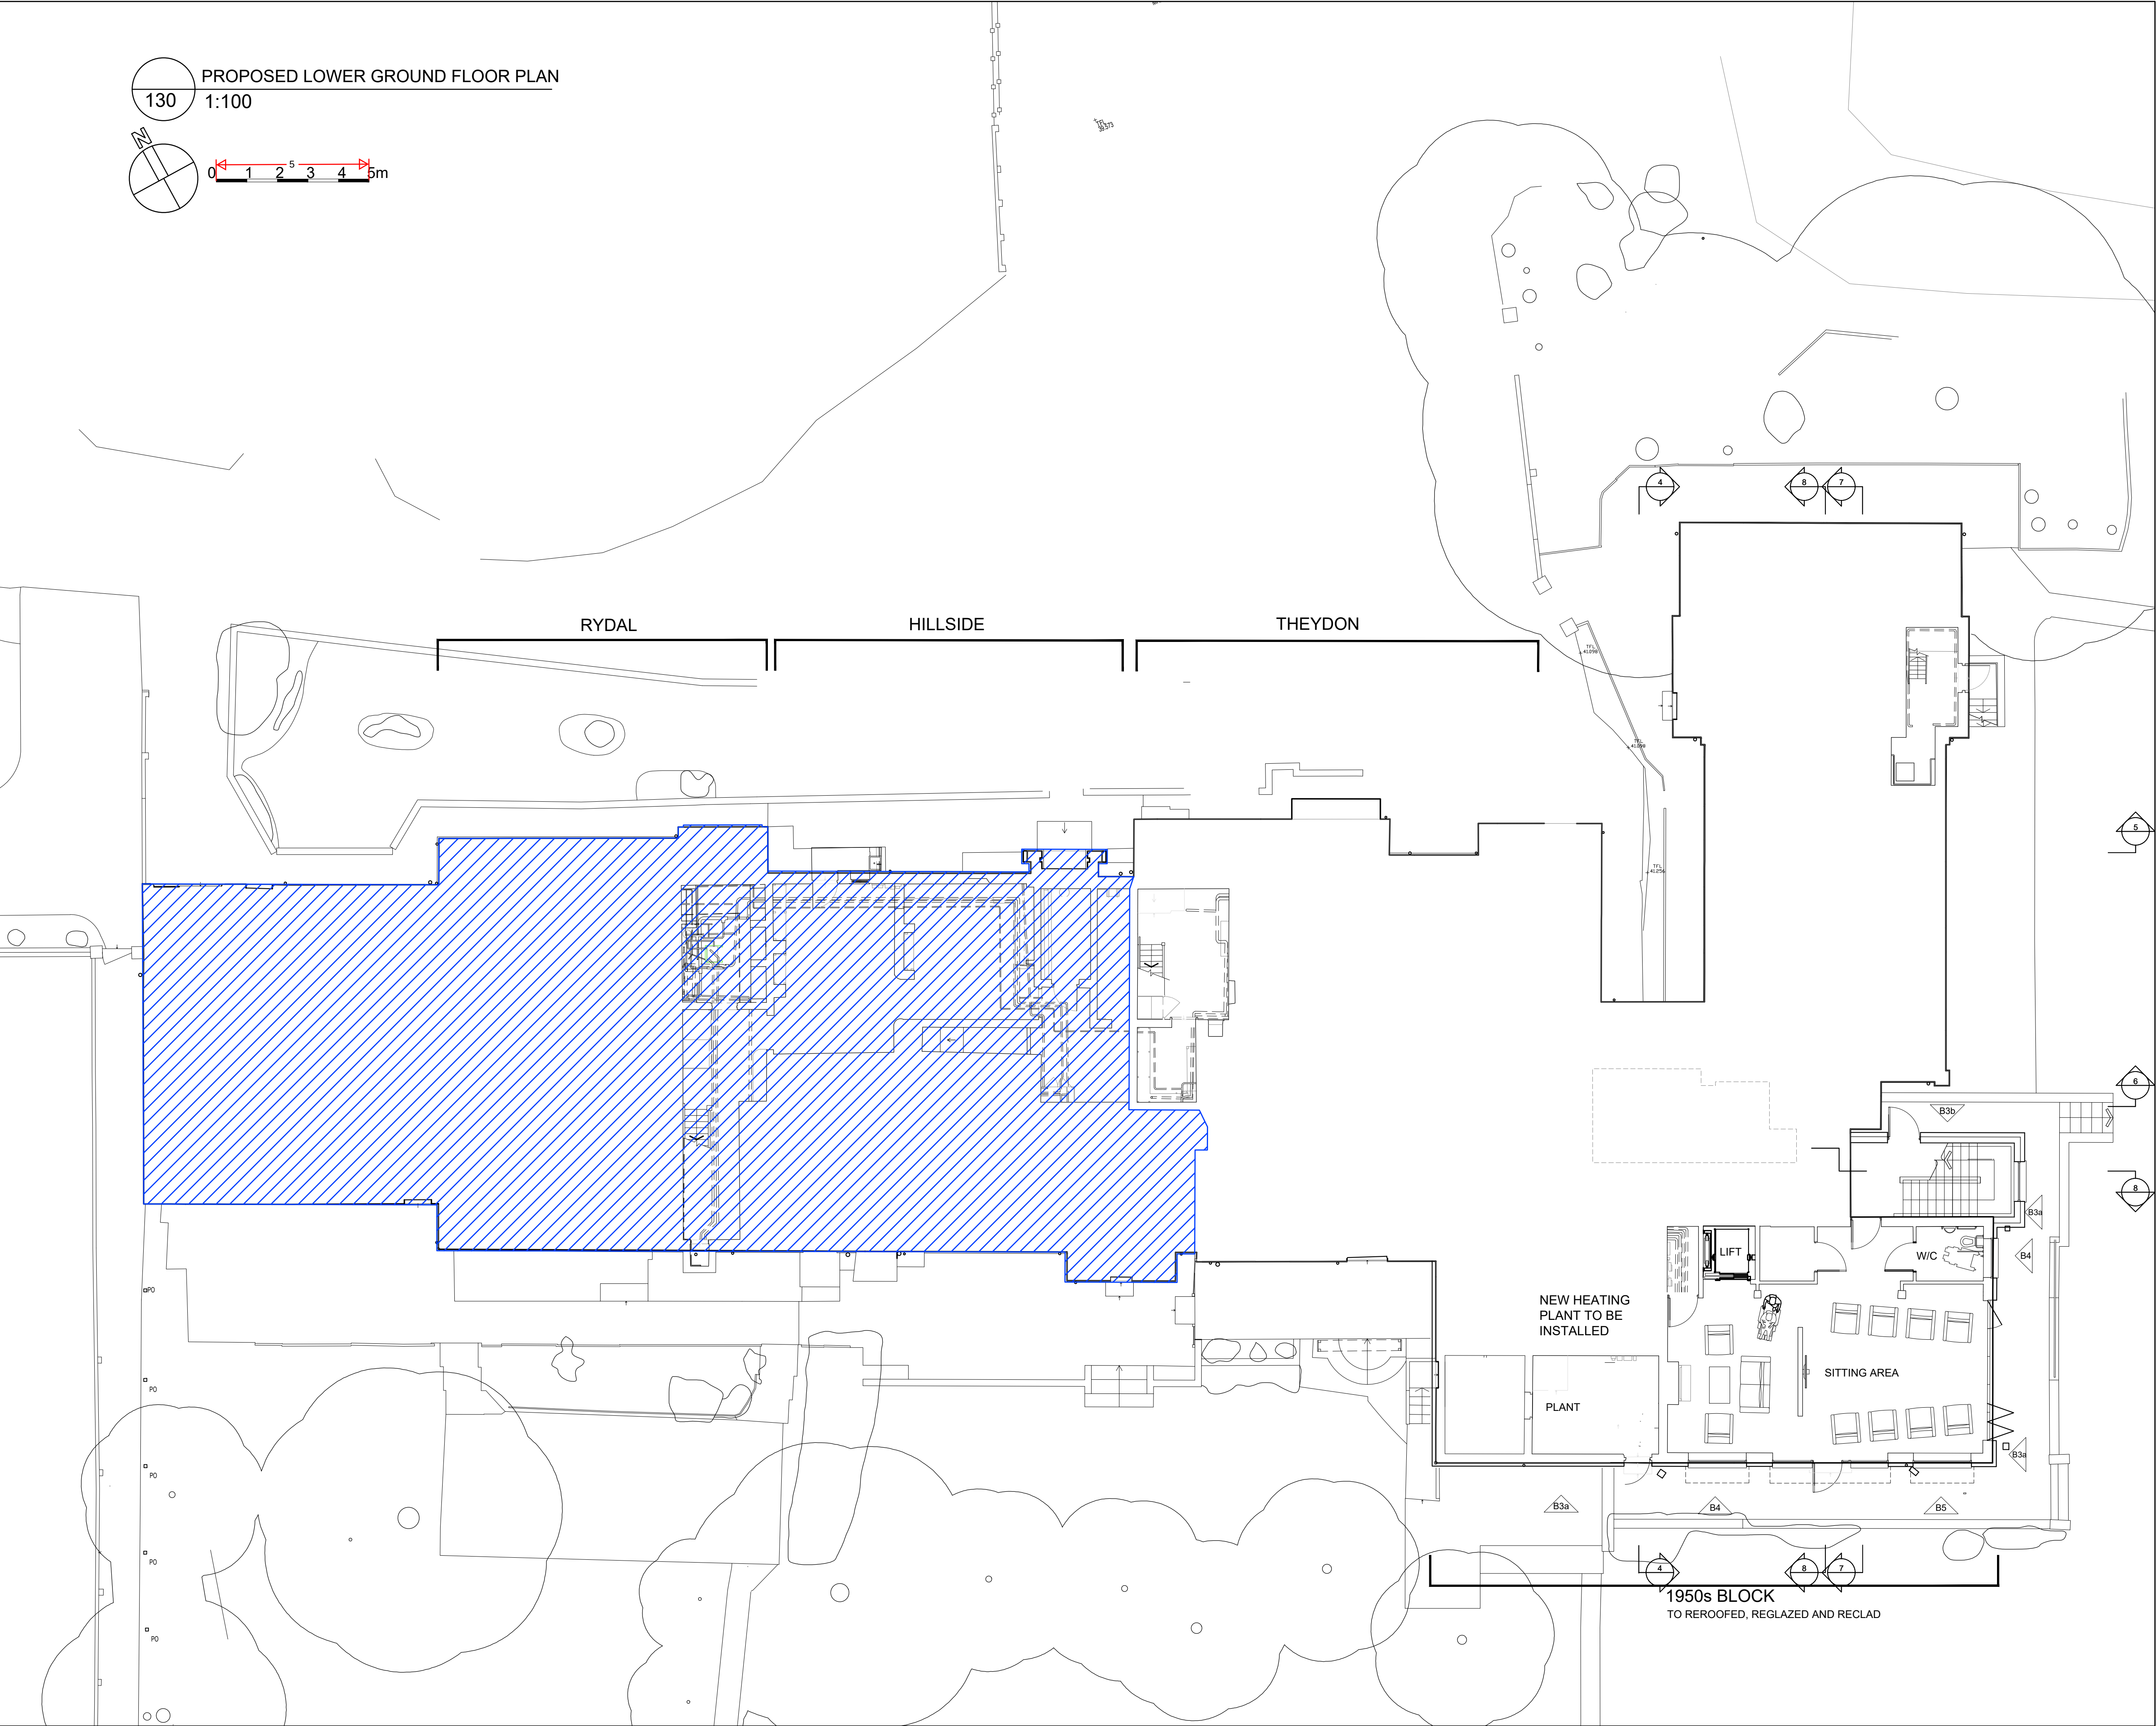

NOTES

Existing

BUILDING ELEMENT KEY

- B1 - Black EPDM single ply roofing membrane
- B2 - Standing seam zinc roofing and cladding
- B3a - Cork
- B3b - Insulated render
- B4 - Double glazed aluminum/timber composite windows and doors
- B5 - Brise Soleil
- B6 - Photovoltaic panels
- B7 - Rooflights
- B8 - Double glazed timber windows and doors

clayarchitecture
FOR PLANNING
ISSUE DATE: 15/12/23

A 23.12.14 CP Design Development
Rev. Date By Notes
Copyright Clay Architecture Ltd
All dimensions are to be verified by the contractor before commencing works
Project
CONVENT OF MERCY, GRAVESEND
PROPOSAL FOR DOWNSIZING
Client
SISTERS OF MERCY
clayarchitecture
Great Lines Studios, Marlborough Road, Gillingham, Kent ME7 5HB
T: 01634 573 017
www.clayarchitecture.com
E: design@clayarchitects.com

Title
PLANNING
Proposed Lower Ground Floor Plan
Drawing No.
5285/PL/130
Scale
1:100
@ A1 size
Date
05/06/2023
Revision
A
Drawn
GEN
Authorised