


NOTES

Existing

BUILDING ELEMENT KEY

- B1 - Black EPDM single ply roofing membrane
B2 - Standing seam zinc roofing and cladding
B3a - Cork
B3b - Insulated render
B4 - Double glazed aluminum/timber composite windows and doors
B5 - Brise Soleil
B6 - Photovoltaic panels
B7 - Rooflights
B8 - Double glazed timber windows and doors

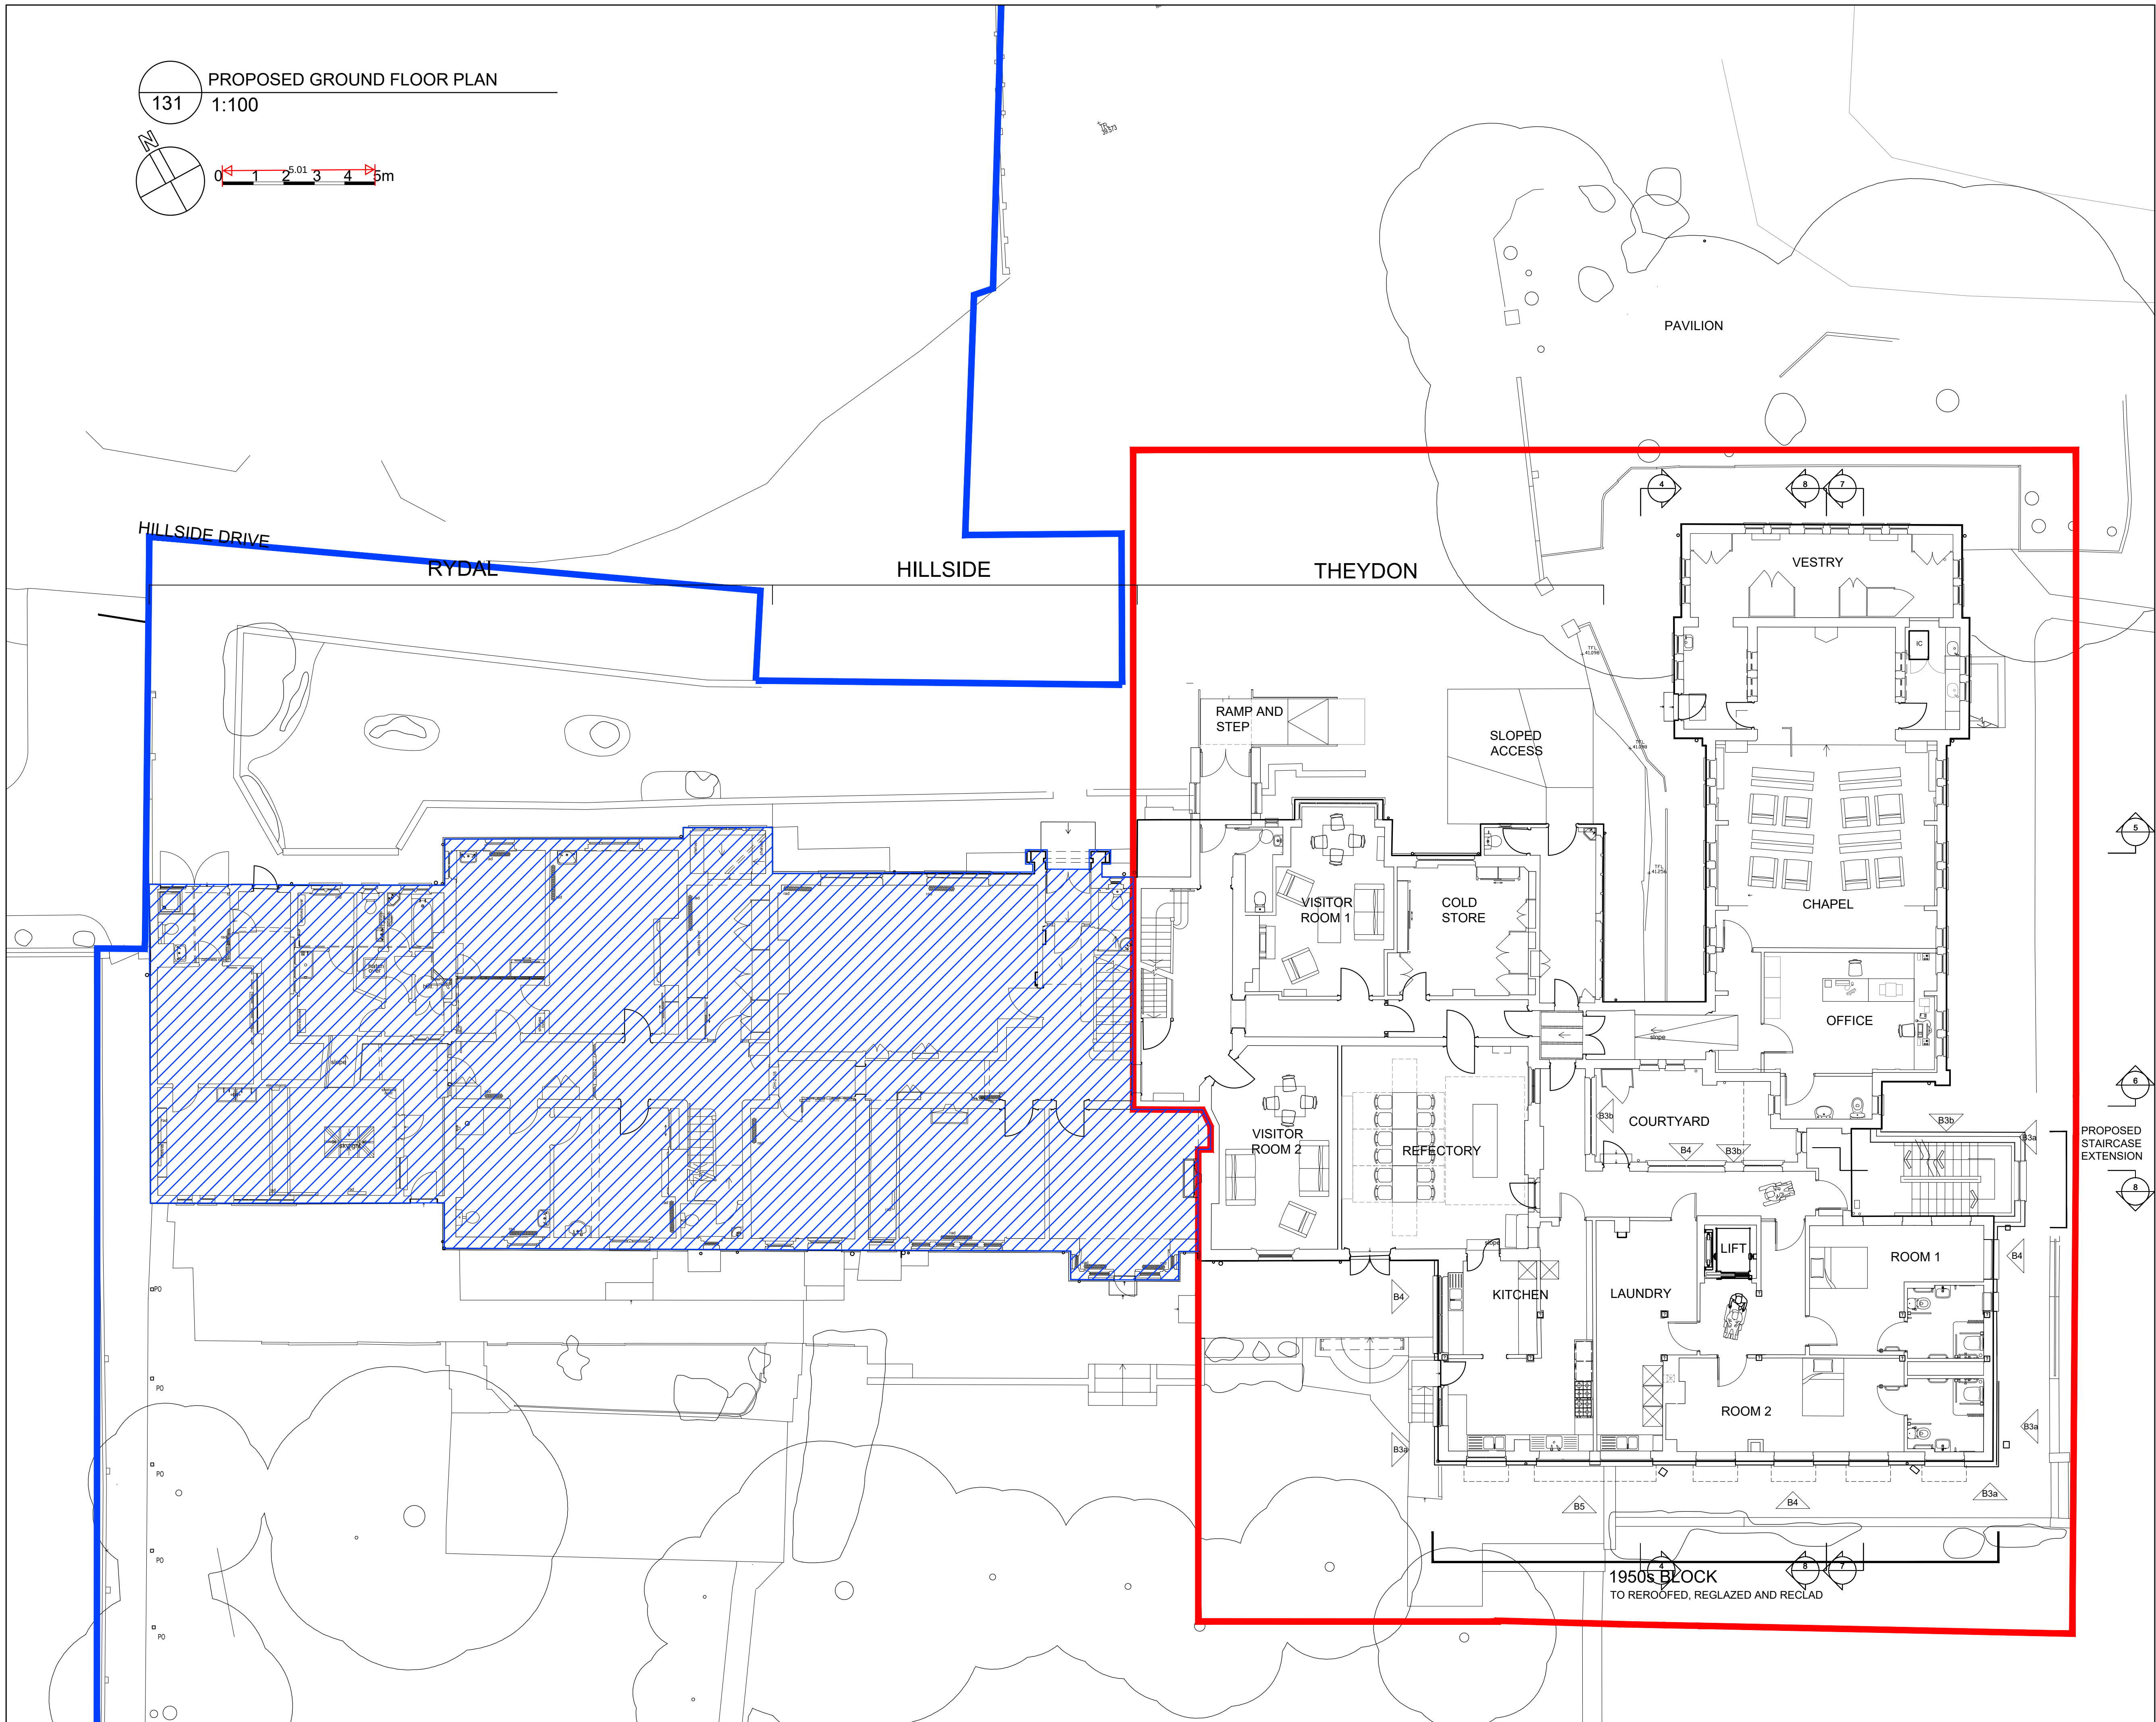

PROPOSED
STAIRCASE
EXTENSION

clayarchitecture

FOR PLANNING

ISSUE DATE: 15/12/23

A 23.12.14 CP Design Development

Rev. Date By Notes

Copyright Clay Architecture Ltd
All dimensions are to be verified by the contractor before commencing works

Project
CONVENT OF MERCY, GRAVESEND
PROPOSAL FOR DOWNSIZING
Client
SISTERS OF MERCY

clayarchitecture

Great Lines Studios, Marlborough Road, Gillingham, Kent ME7 5HB
T: 01634 573 017
www.clayarchitecture.com
E: design@clayarchitects.com

Title
PLANNING
Proposed Ground Floor Plan
Drawing No.
5285/PL/131
Scale
1:100
@ A1 size
Date
05/06/2023
Revision
A
Drawn
GEN
Authorised