
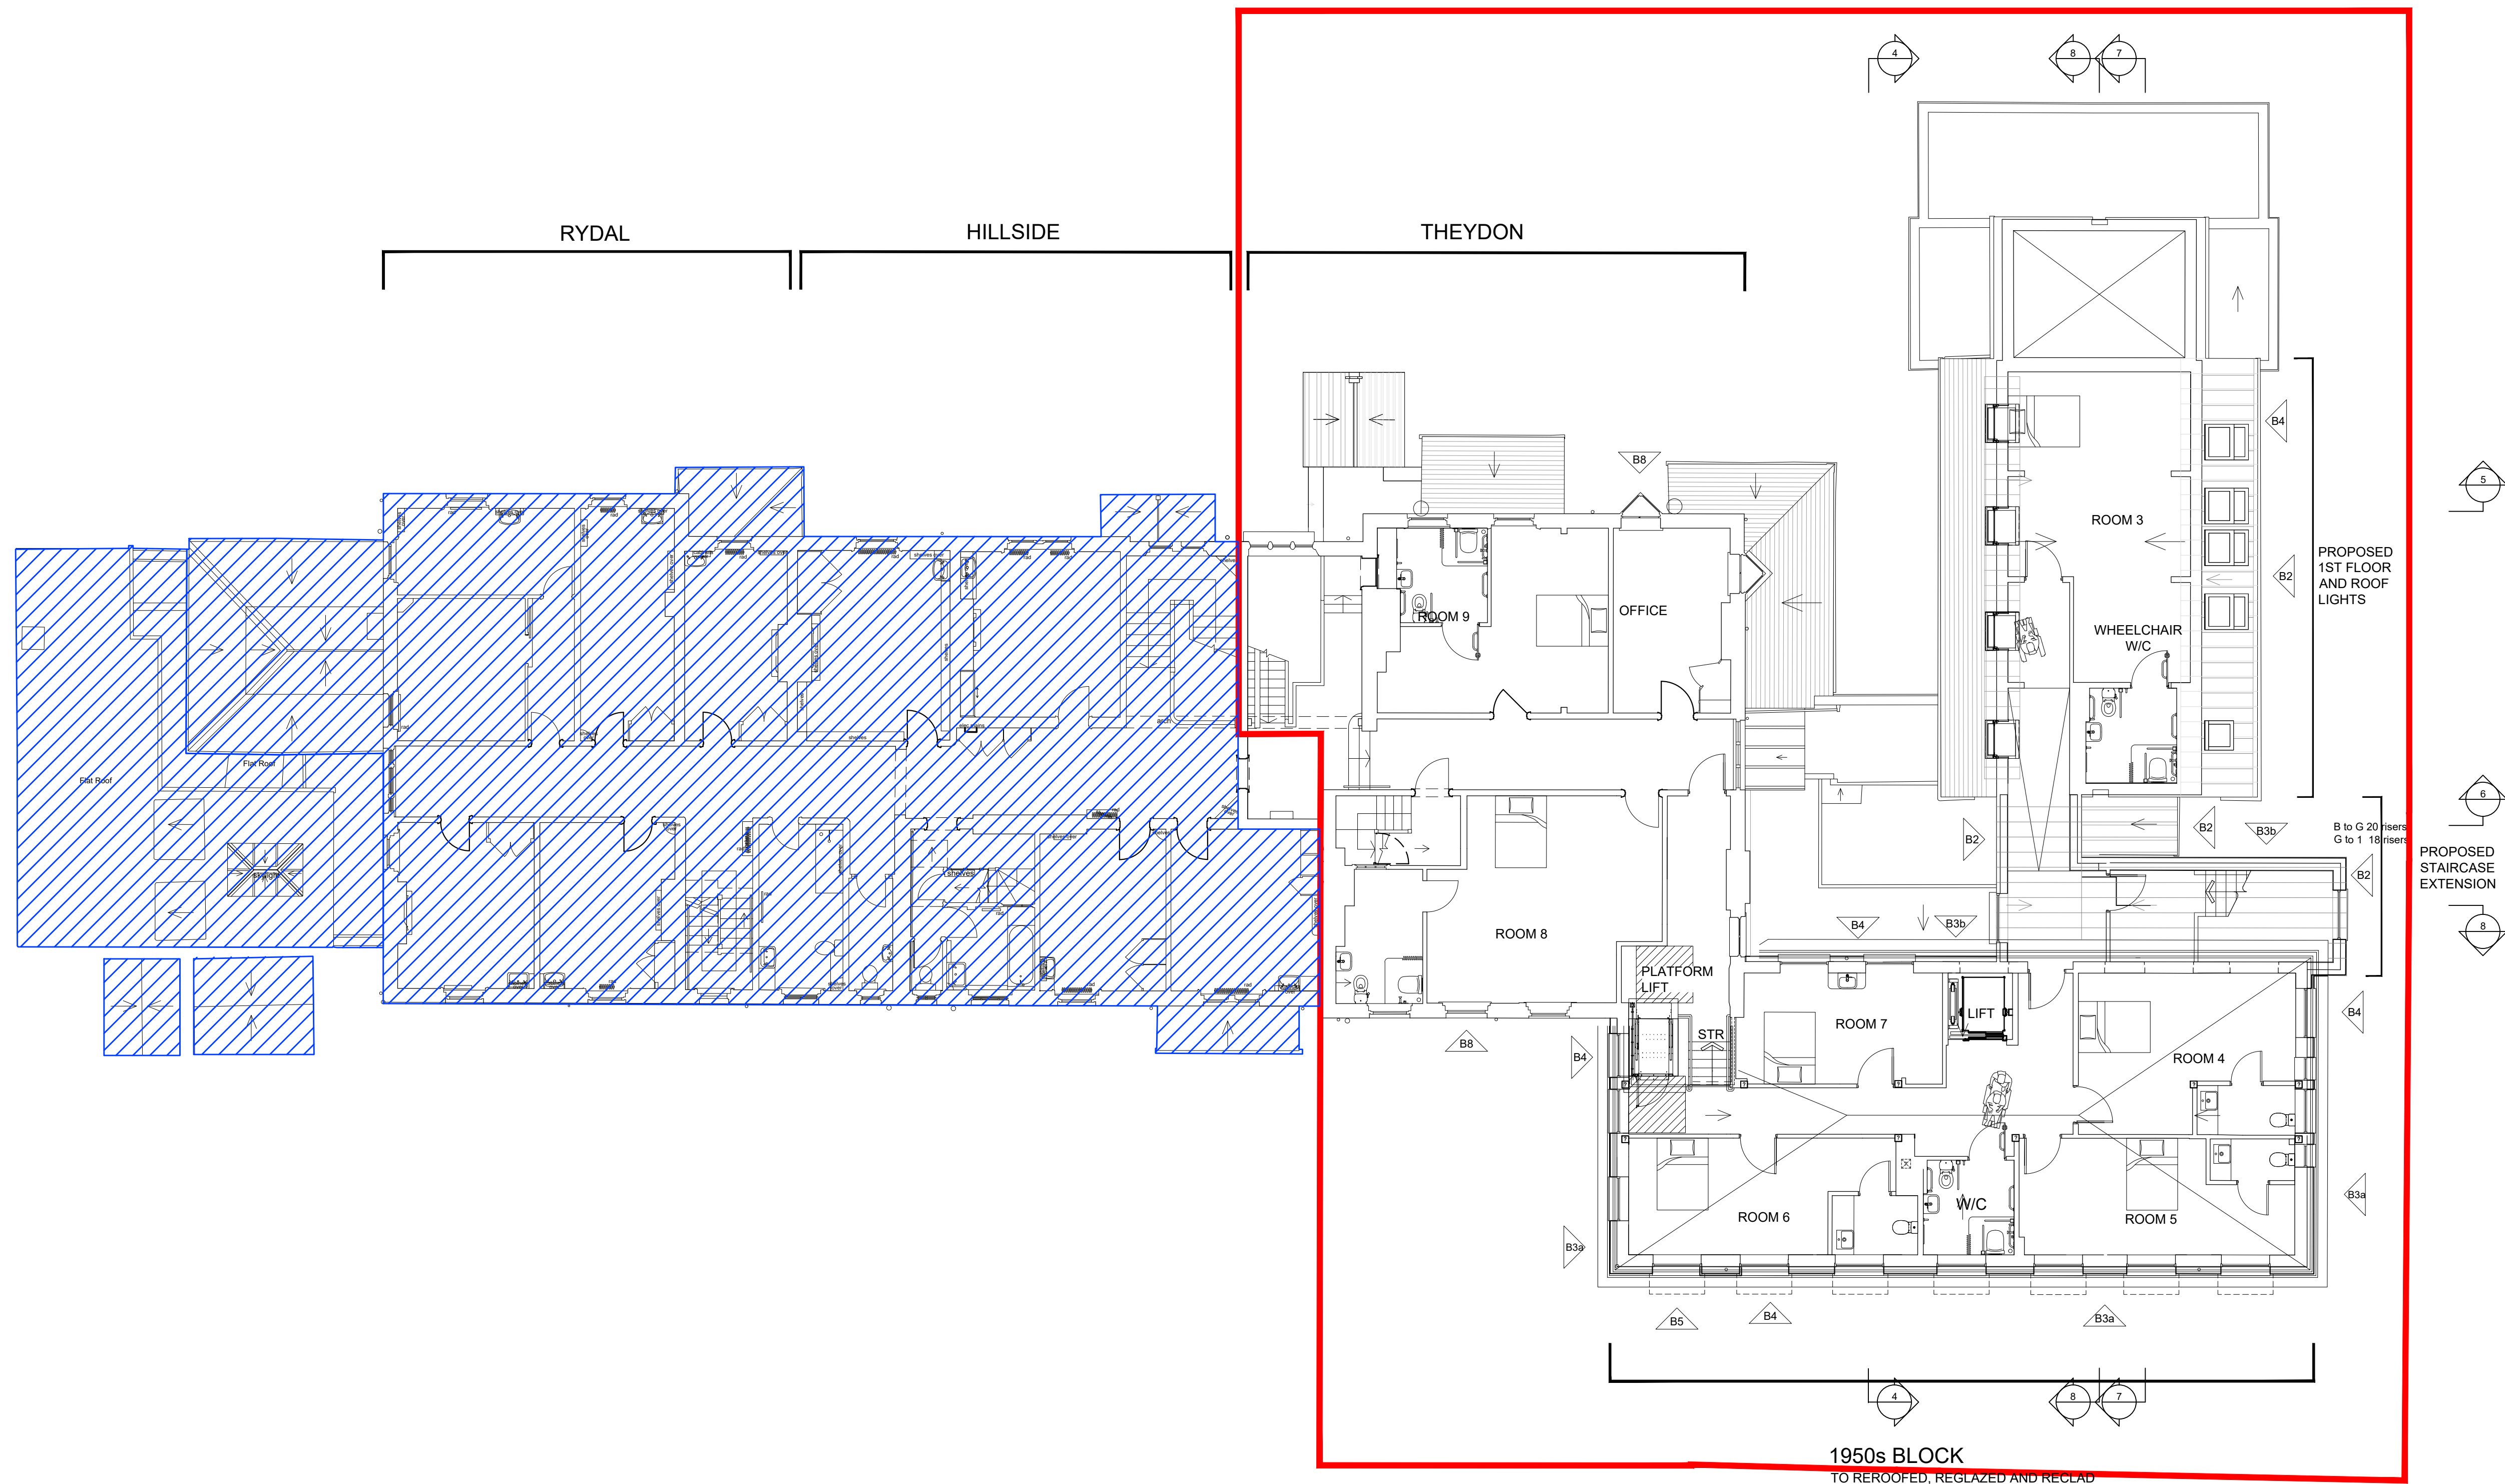


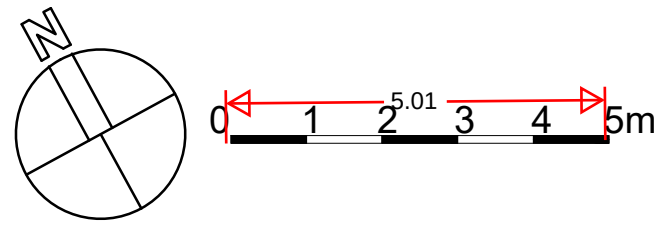

- NOTES
- Existing
- BUILDING ELEMENT KEY
- B1 - Black EPDM single ply roofing membrane
- B2 - Standing seam zinc roofing and cladding
- B3a - Cork
- B3b - Insulated render
- B4 - Double glazed aluminum/timber composite windows and doors
- B5 - Brise Soleil
- B6 - Photovoltaic panels
- B7 - Rooflights
- B8 - Double glazed timber windows and doors

clayarchitecture

FOR PLANNING

ISSUE DATE: 15/12/23

A	15.12.23	CP	Design development
Rev.	Date	By	Notes
Copyright Clay Architecture Ltd.			
All dimensions are to be verified by the contractor before commencing works			
Project			
CONVENT OF MERCY, GRAVESEND			
PROPOSAL FOR DOWNSIZING			
Client			
SISTERS OF MERCY			
Title			
PLANNING			
Proposed First Floor Plan			
Drawing No.			
5285/PL/132			
Revision			
A			
Date			
05/06/2023			
Drawn			
GEN			
Authorised			