



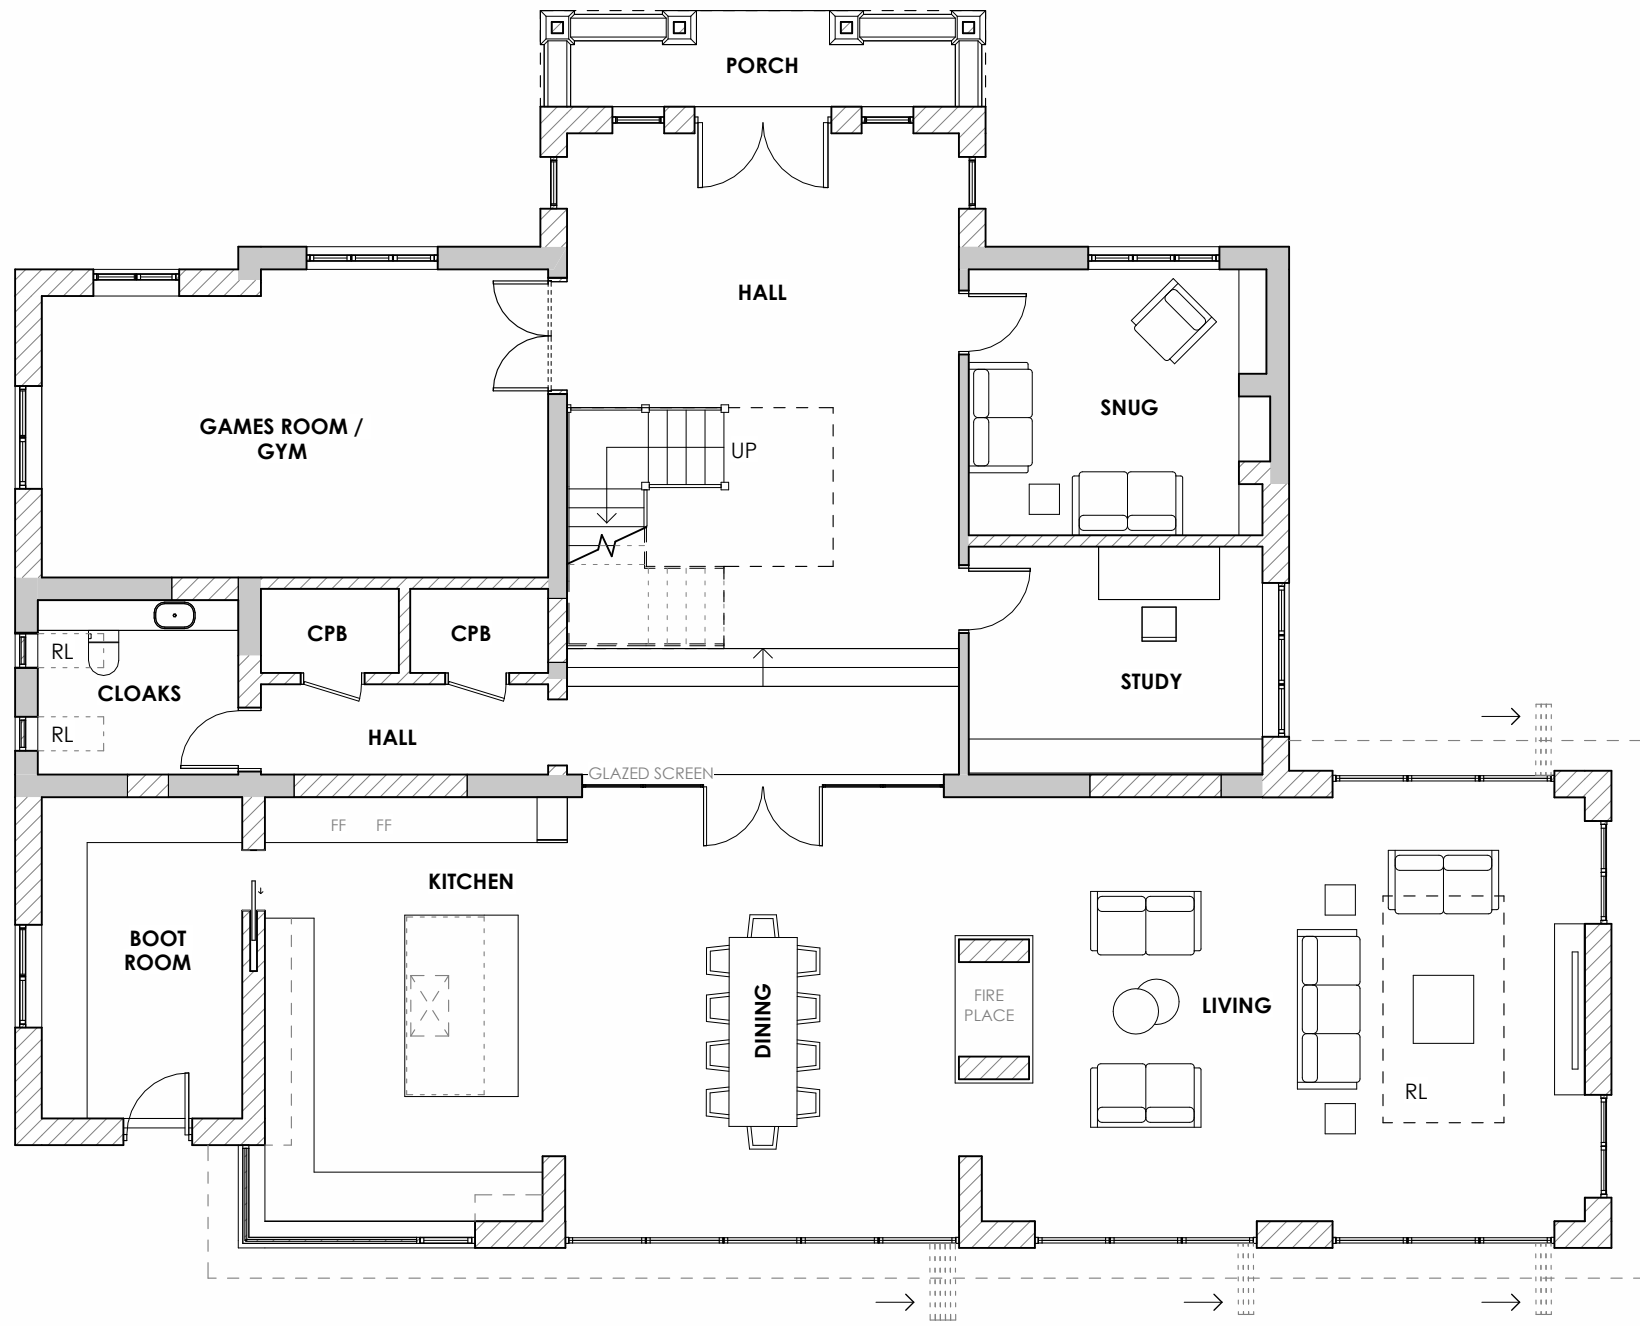

GROUND FLOOR PLAN
Scale 1 : 100



FIRST FLOOR PLAN
Scale 1 : 100

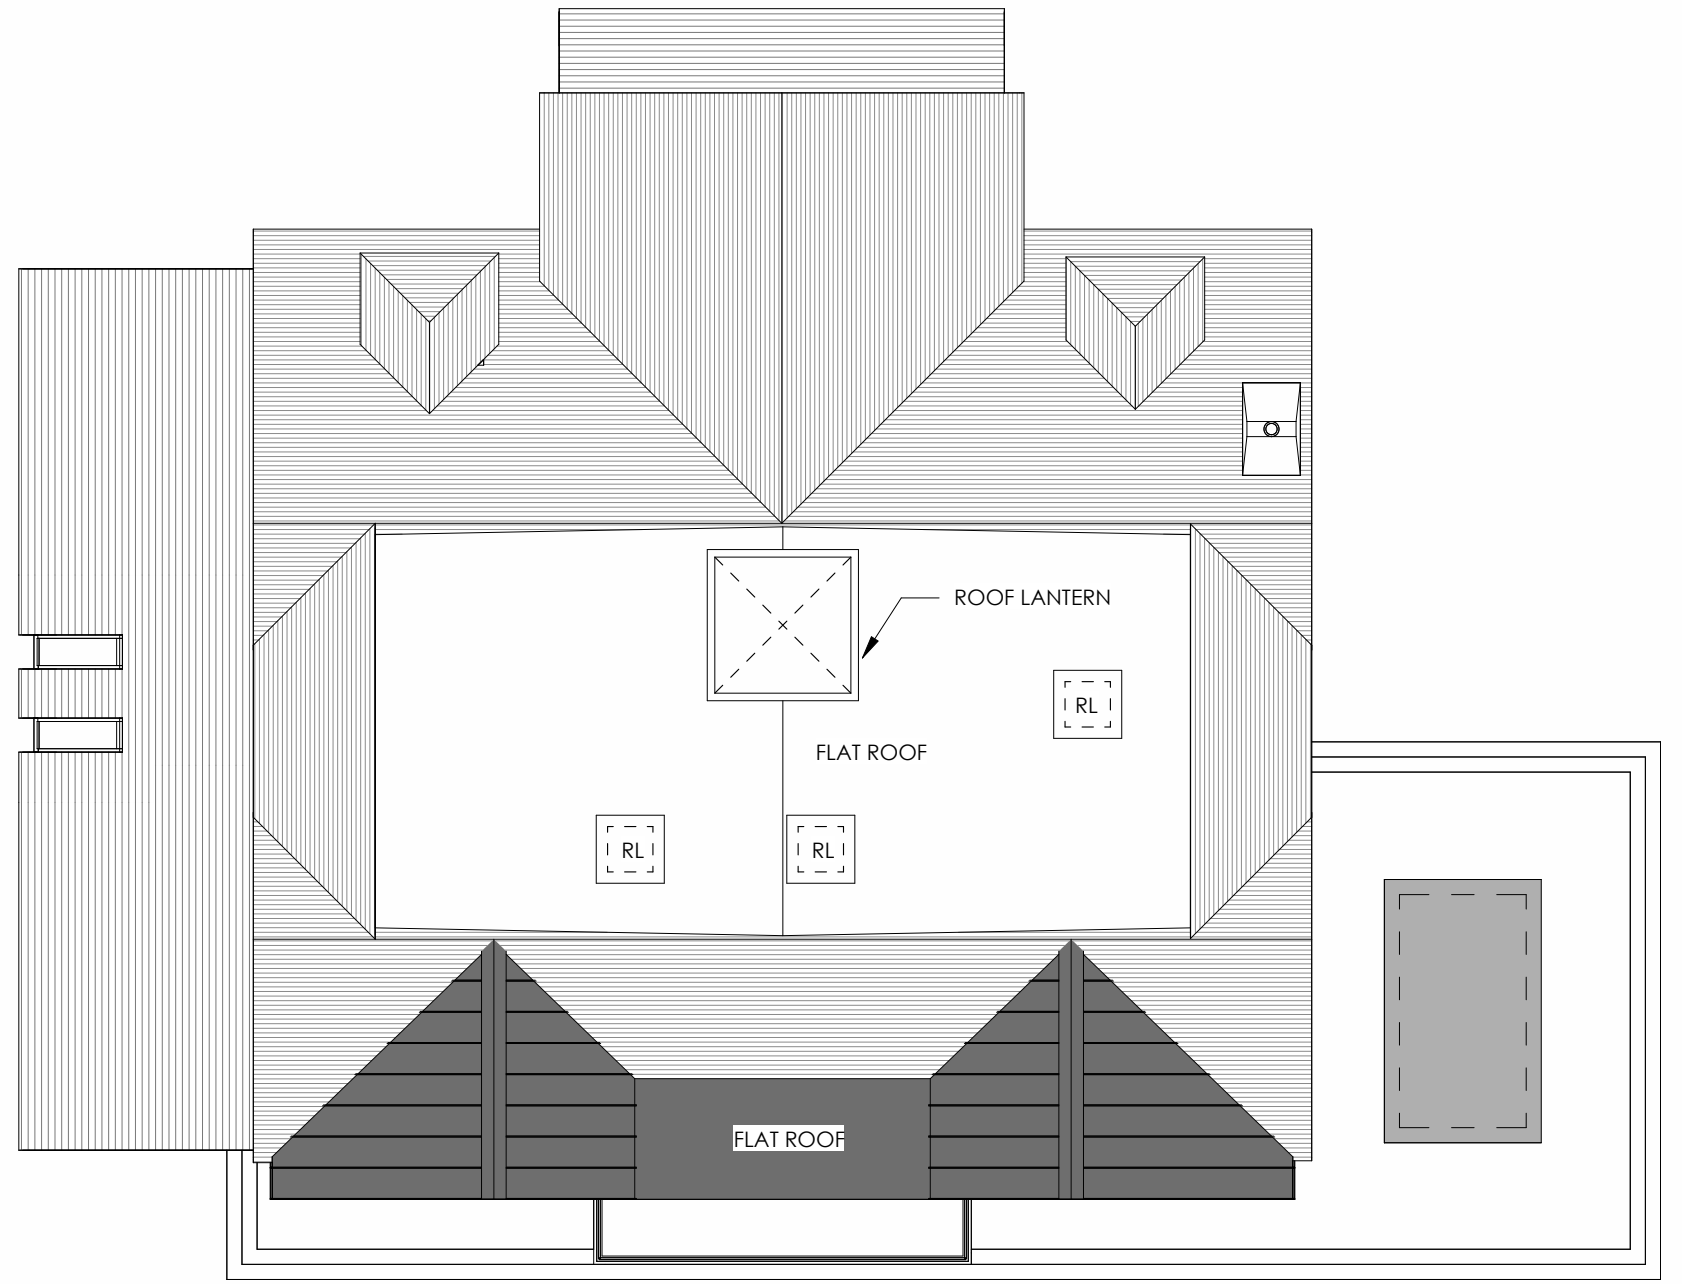

ROOF PLAN
Scale 1 : 100

LEGEND:

- EXISTING WALLS
- PROPOSED WALLS
- OBS
- RL
- OBSURED PRIVACY GLASS
- ROOFLIGHT OVER




REAR (NORTH-WEST) ELEVATION
Scale 1 : 100



SIDE (NORTH-EAST) ELEVATION
Scale 1 : 100



FRONT (SOUTH-EAST) ELEVATION
Scale 1 : 100

 

SIDE (SOUTH-WEST) ELEVATION
Scale 1 : 100



Rev | Date | Comments

PLANNING

CLIENT
Mr & Mrs Sakaria

PROJECT
Woodside, Pear Tree Lane, Shorne, Kent,
DA12 3JT

TITLE
Proposed Plans and Elevations

PROJECT NO.	DATE
8768	March 2025
DRAWING NO.	REVISION
8768 - PD-04	
SCALE	DRAWN
1 : 100@ A1	RD
	CHECKED
	PH

Nepical House, London Road,
Wrotham Heath, TN15 7RS
phone: 01732 753333
fax: 01732 753334
info@offsetarchitects.co.uk
www.offsetarchitects.com

offset
architects