


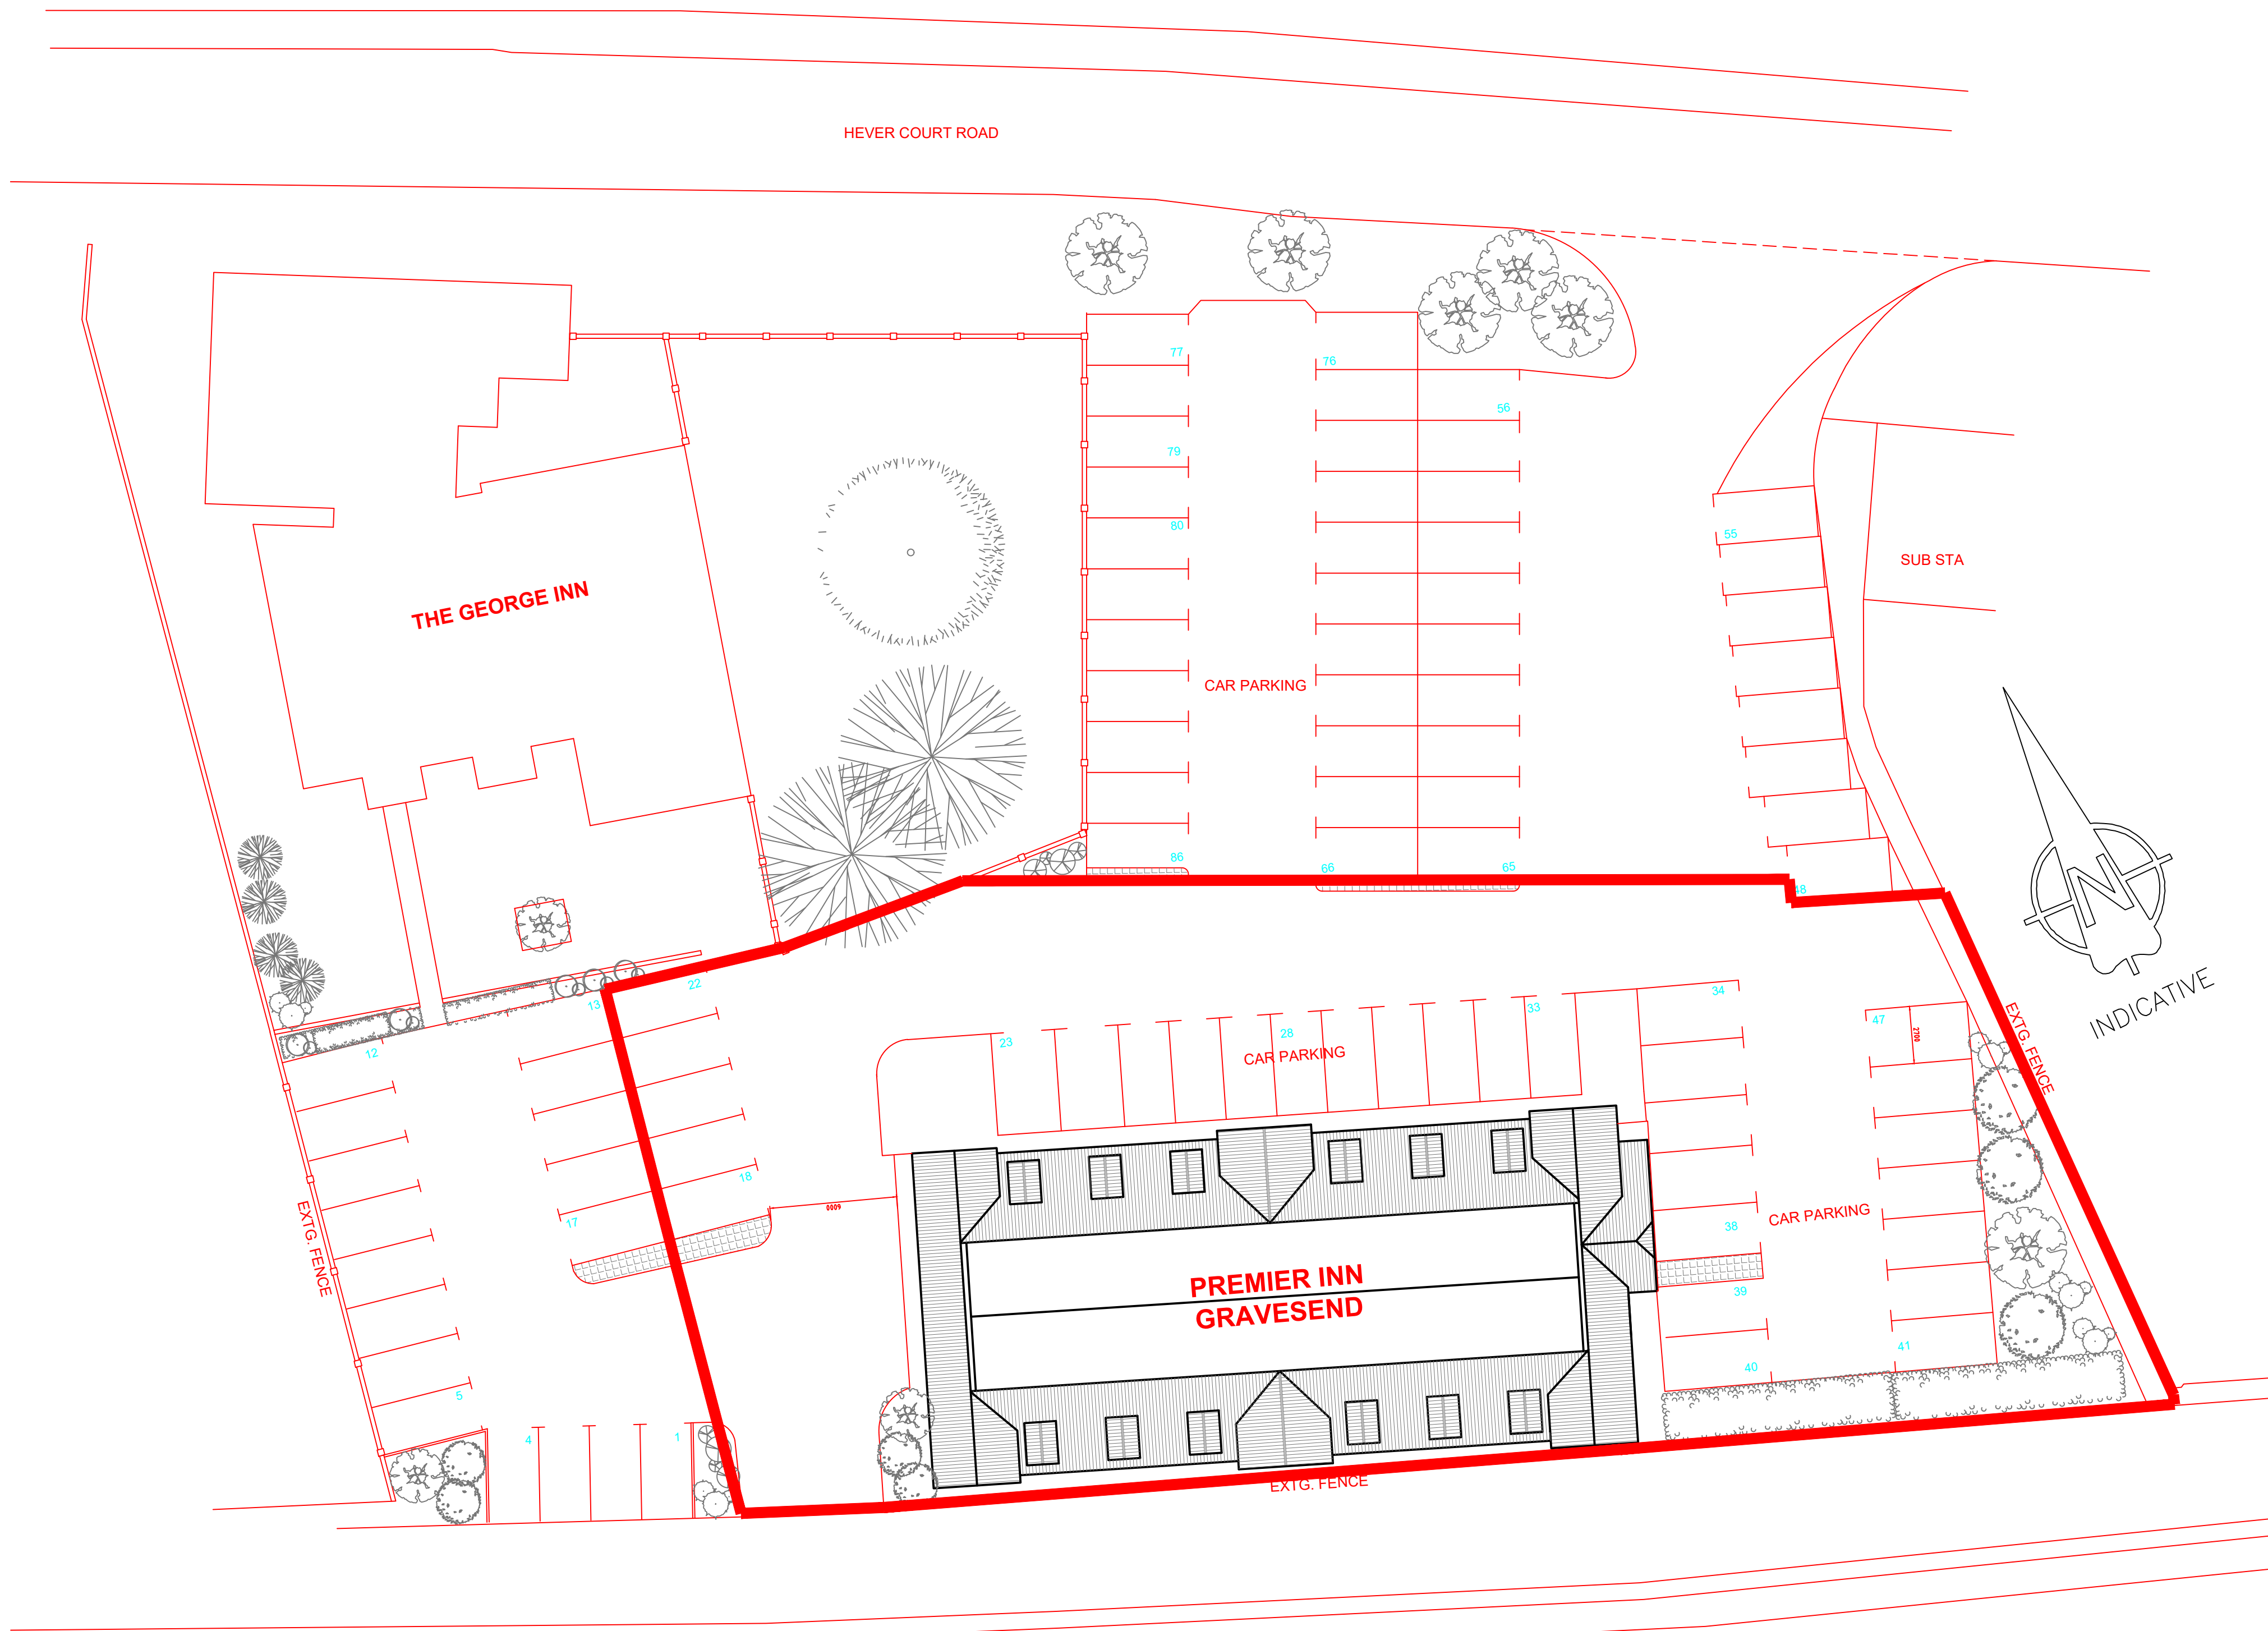


0 m 10 m 20 m 30 m 40 m 50 m

WATLING STREET (A2-SOUTH CARRIAGEWAY)

1:200 SCALE @A1

02  
AR01  
EXISTING SITE PLAN  
SCALE 1:200

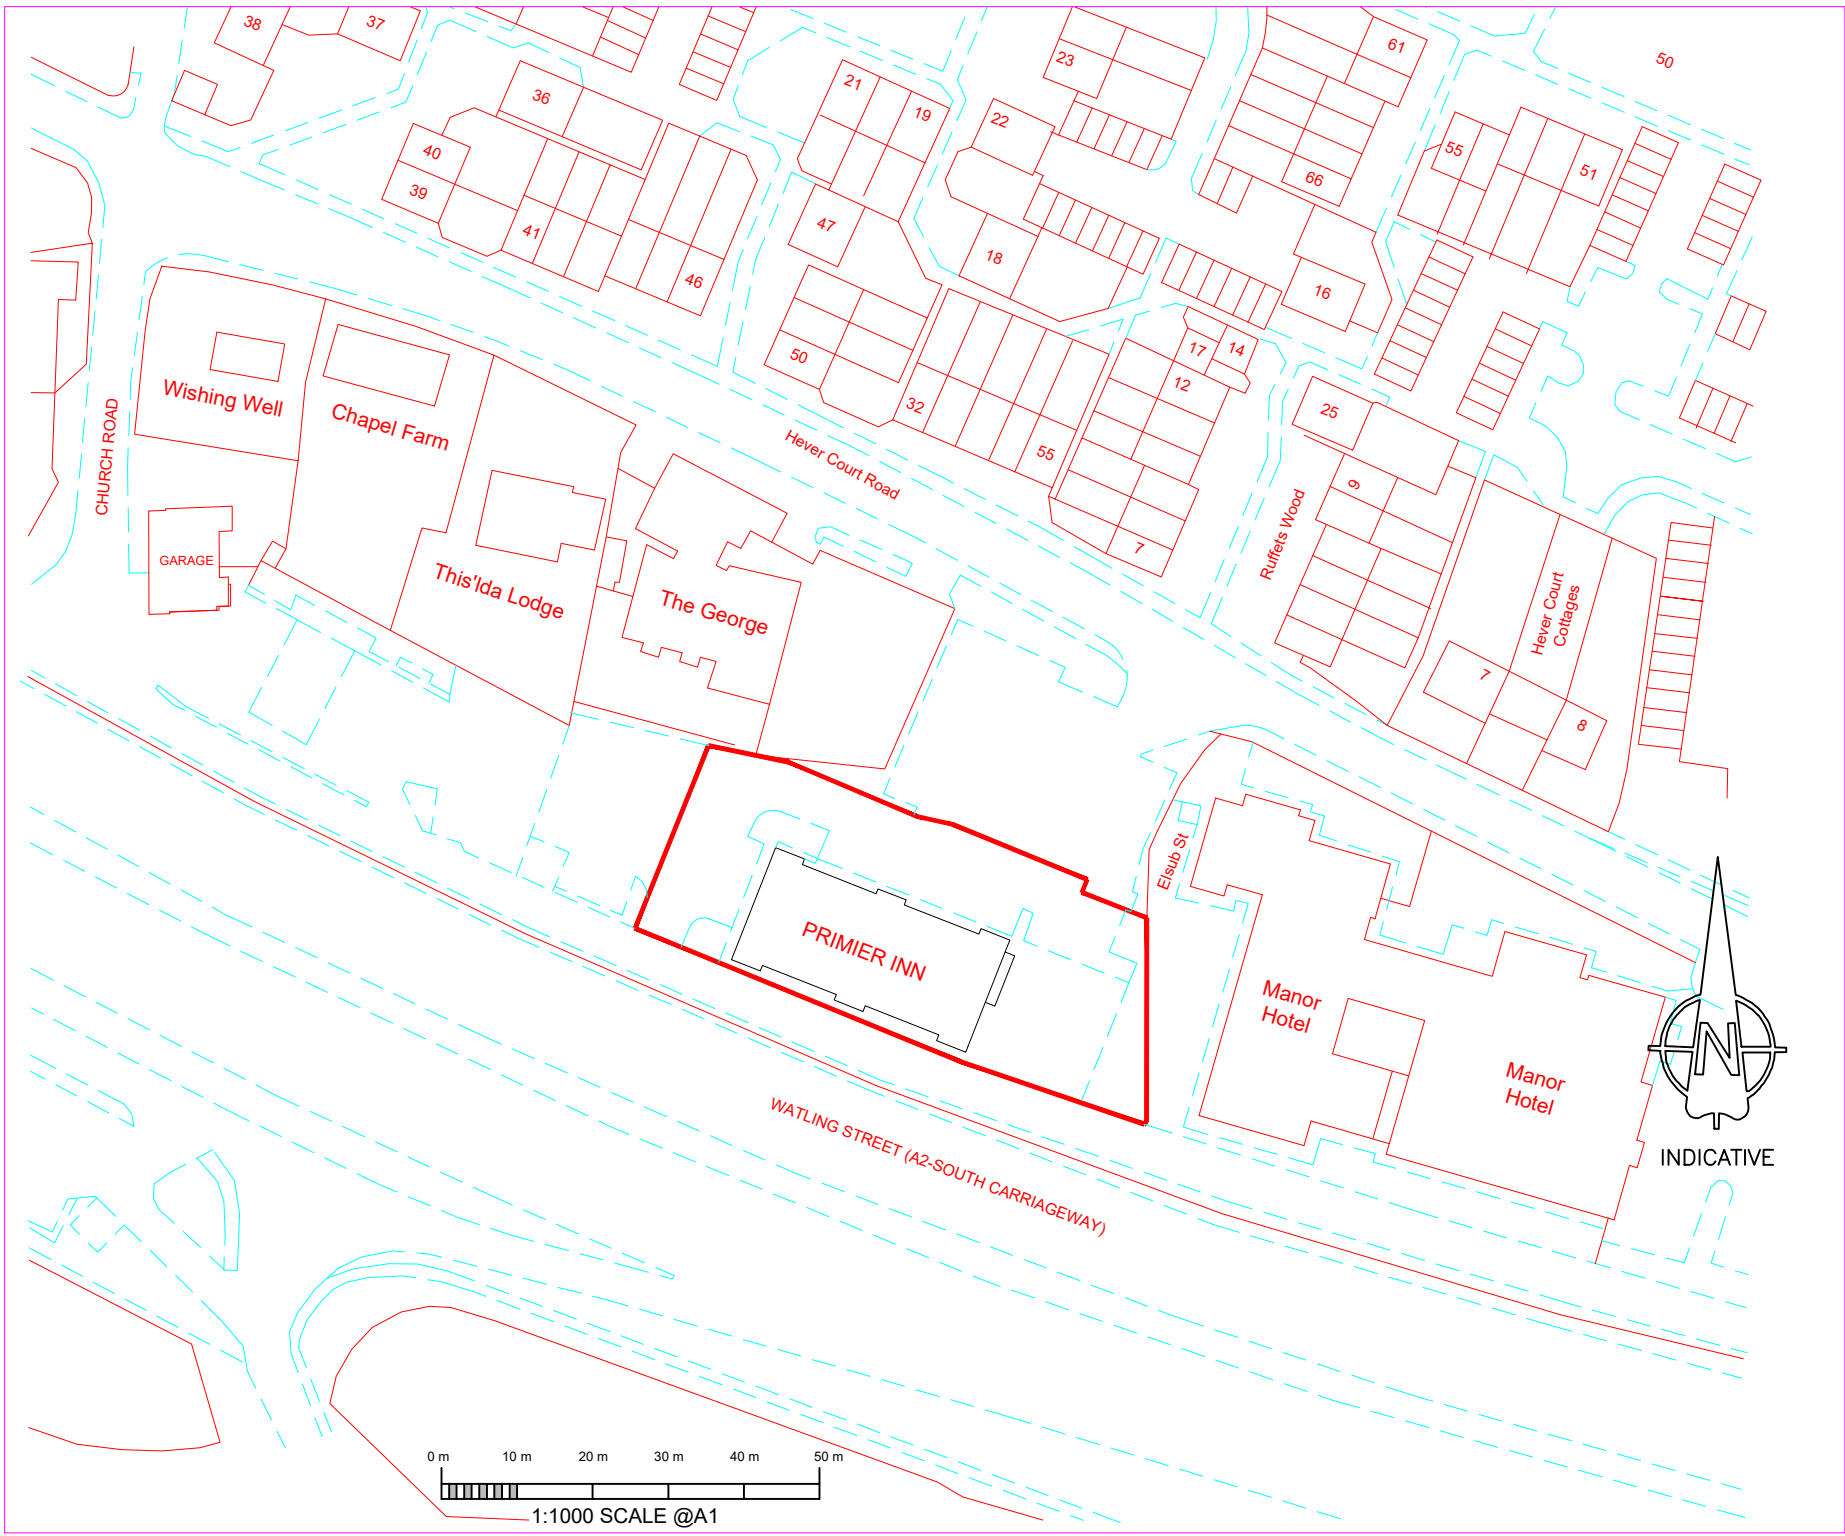

01  
AR01  
EXISTING LOCATION PLAN  
SCALE 1:1000

PLANNING APPLICATION

|      |            |                           |
|------|------------|---------------------------|
|      |            |                           |
|      |            |                           |
|      |            |                           |
| A    | 11-12-2024 | Scale bar & site boundary |
| Rev. | Date       | Comments                  |

CLIENT:

PROJECT:  
PREMIER INN  
HEVER COURT ROAD, GRAVESEND

DRAWING TITLE:  
EXISTING SITE PLAN

|              |     |              |            |
|--------------|-----|--------------|------------|
| DRAWN:       | MAX | DATE:        | 13-10-24   |
| SHEET SIZE:  | A1  | SCALE:       | 1:200 @ A1 |
| PROJECT NO.: |     | DRAWING NO.: | HCR-01     |
|              |     | REV.:        | A          |