



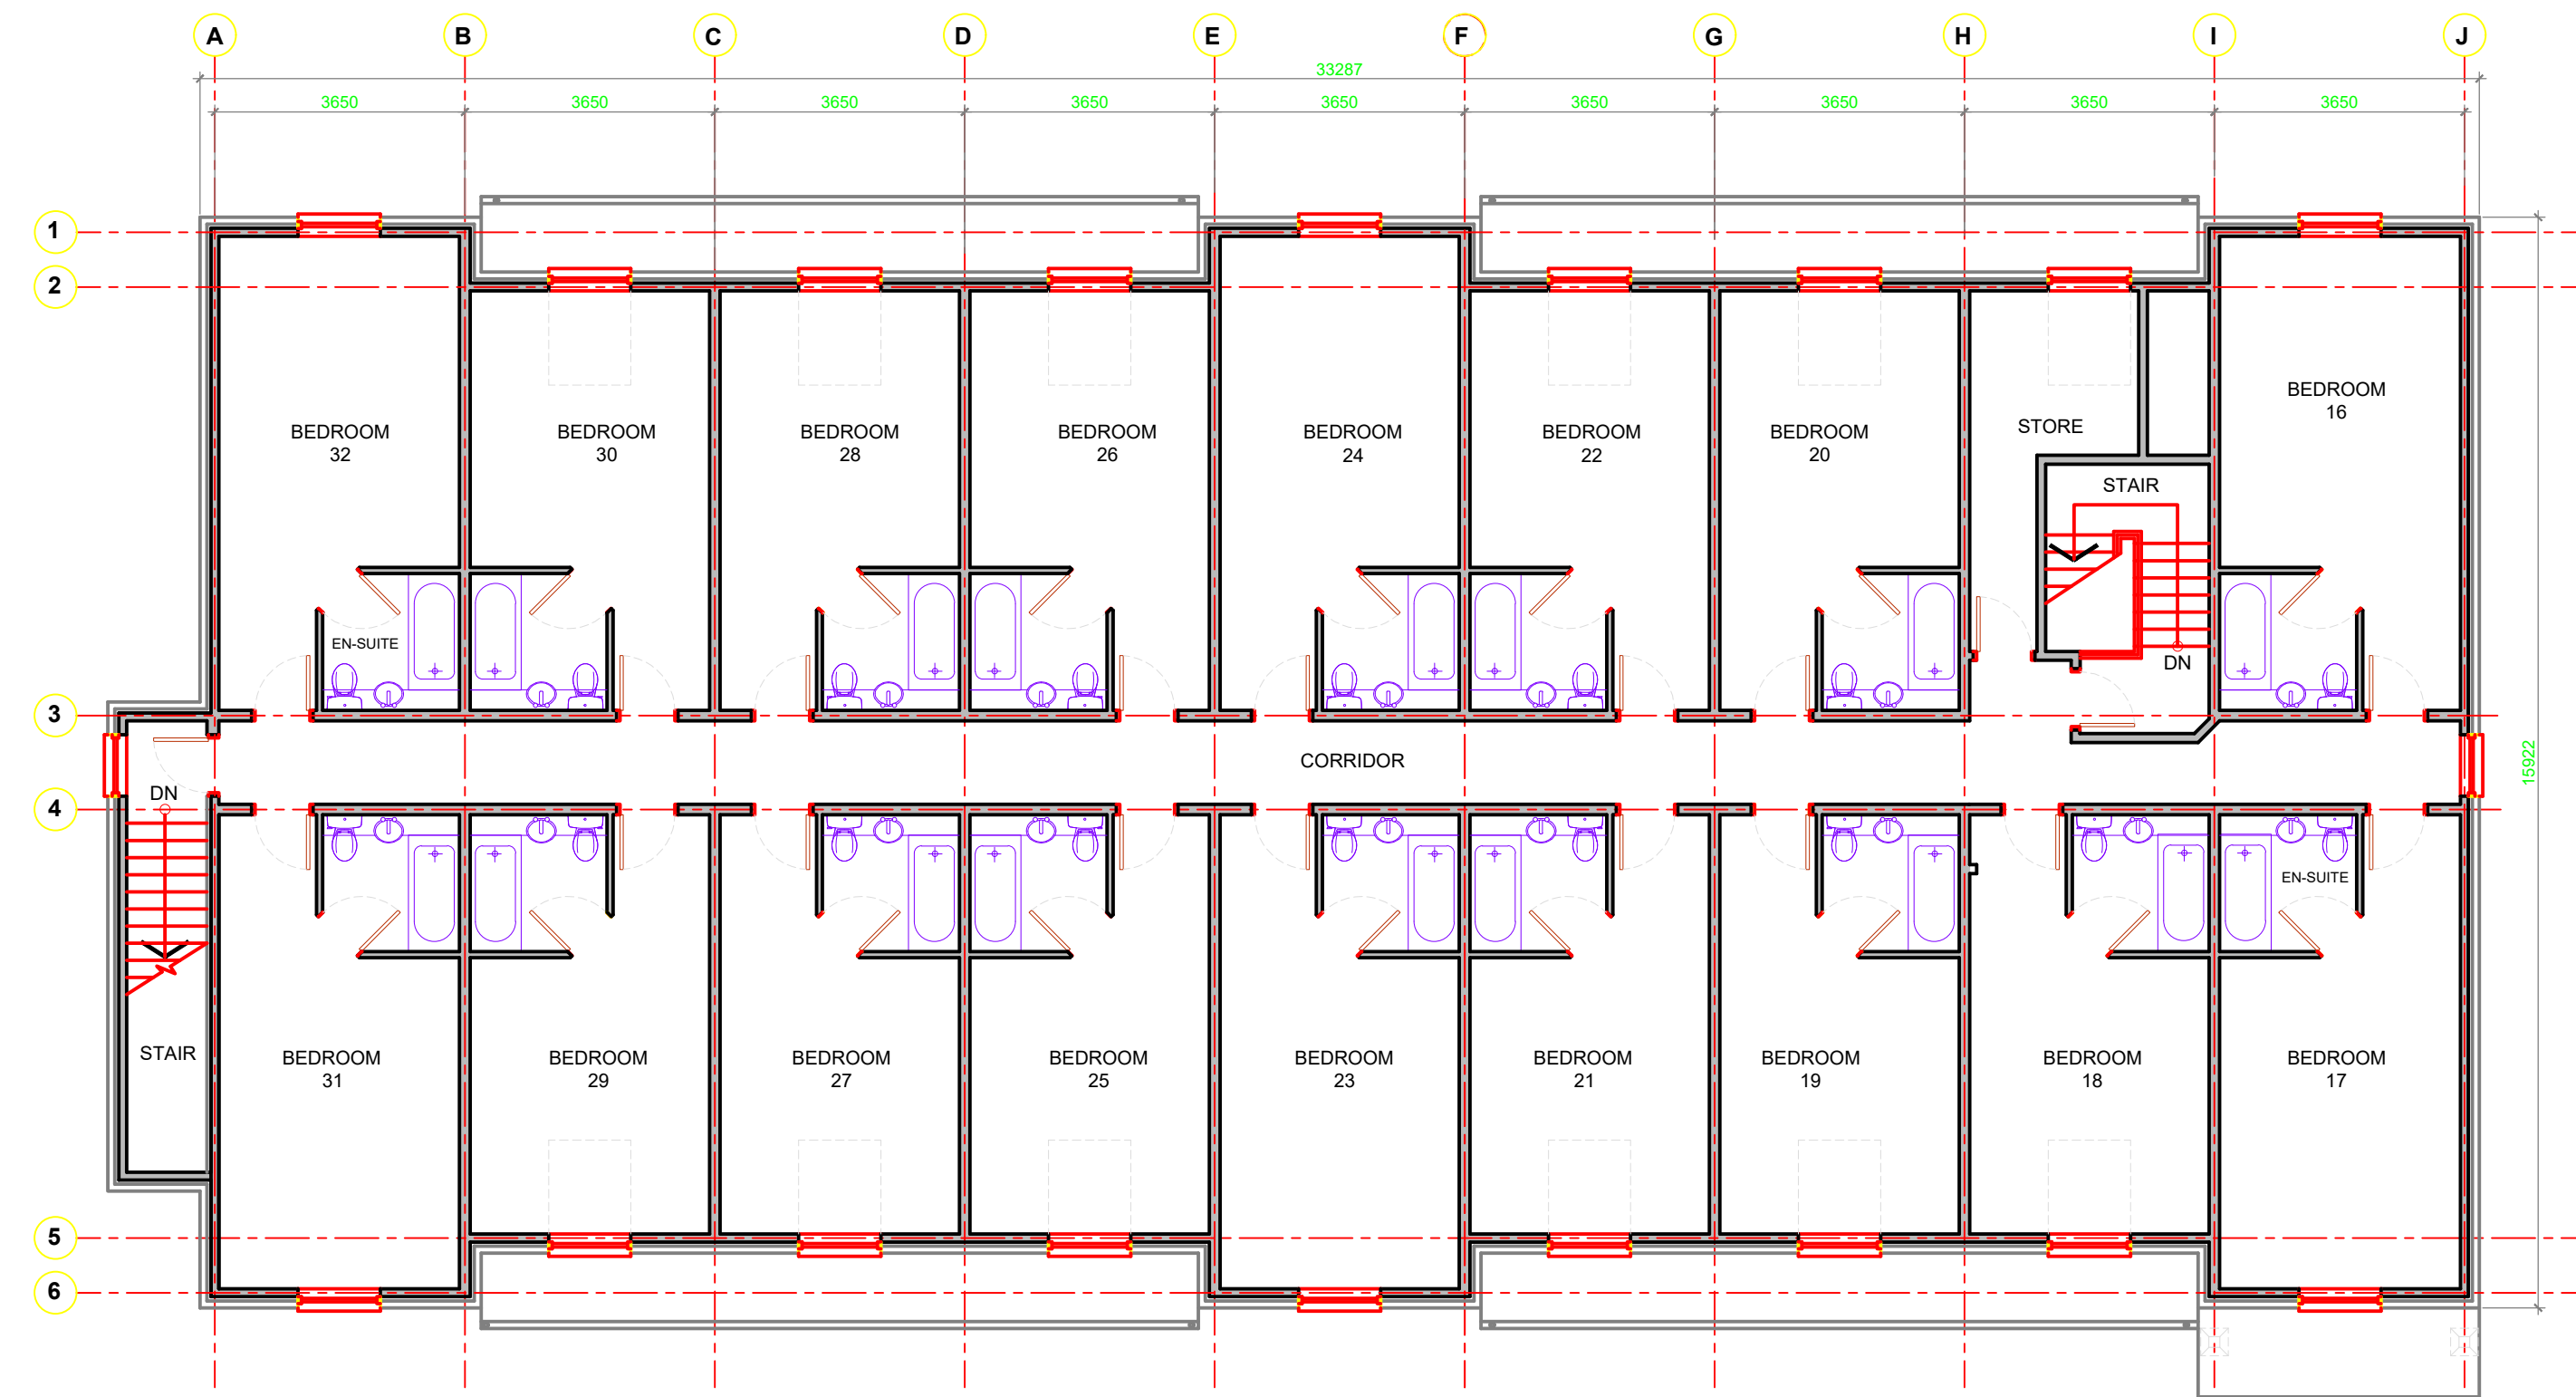

02
AR02
SCALE 1:100

EXISTING FIRST FLOOR PLAN

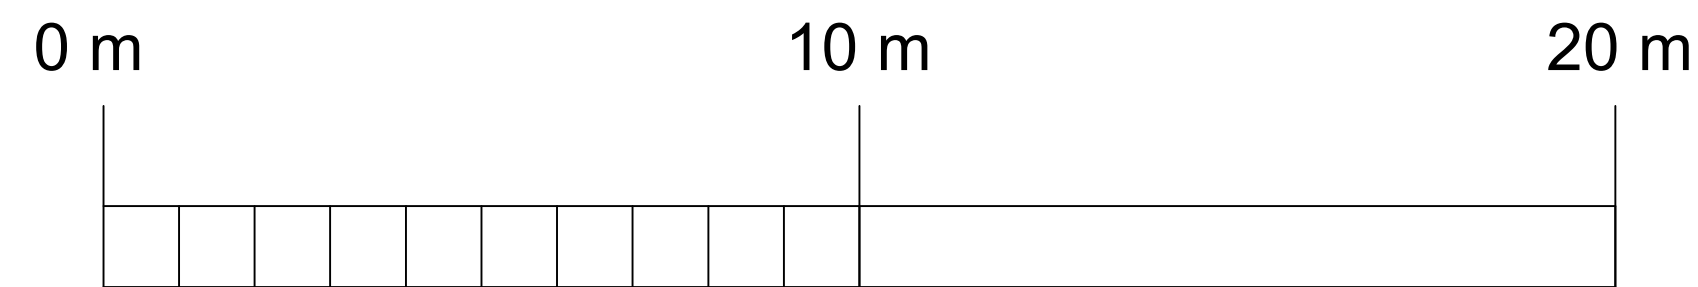

1:100 SCALE @A1



01
AR02
SCALE 1:100

EXISTING GROUND FLOOR PLAN

PLANNING APPLICATION

A	11-12-2024	Scale bar
Rev.	Date	Comments
CLIENT:		

PROJECT: **PREMIER INN
HEVER COURT ROAD, GRAVESEND**

DRAWING TITLE: **EXISTING FLOOR PLAN**

DRAWN:	MAX	DATE:	13-10-24
SHEET SIZE:	A1	SCALE:	1:100 @ A1
PROJECT NO.:		DRAWING NO.:	HCR-02
		REV.:	A