




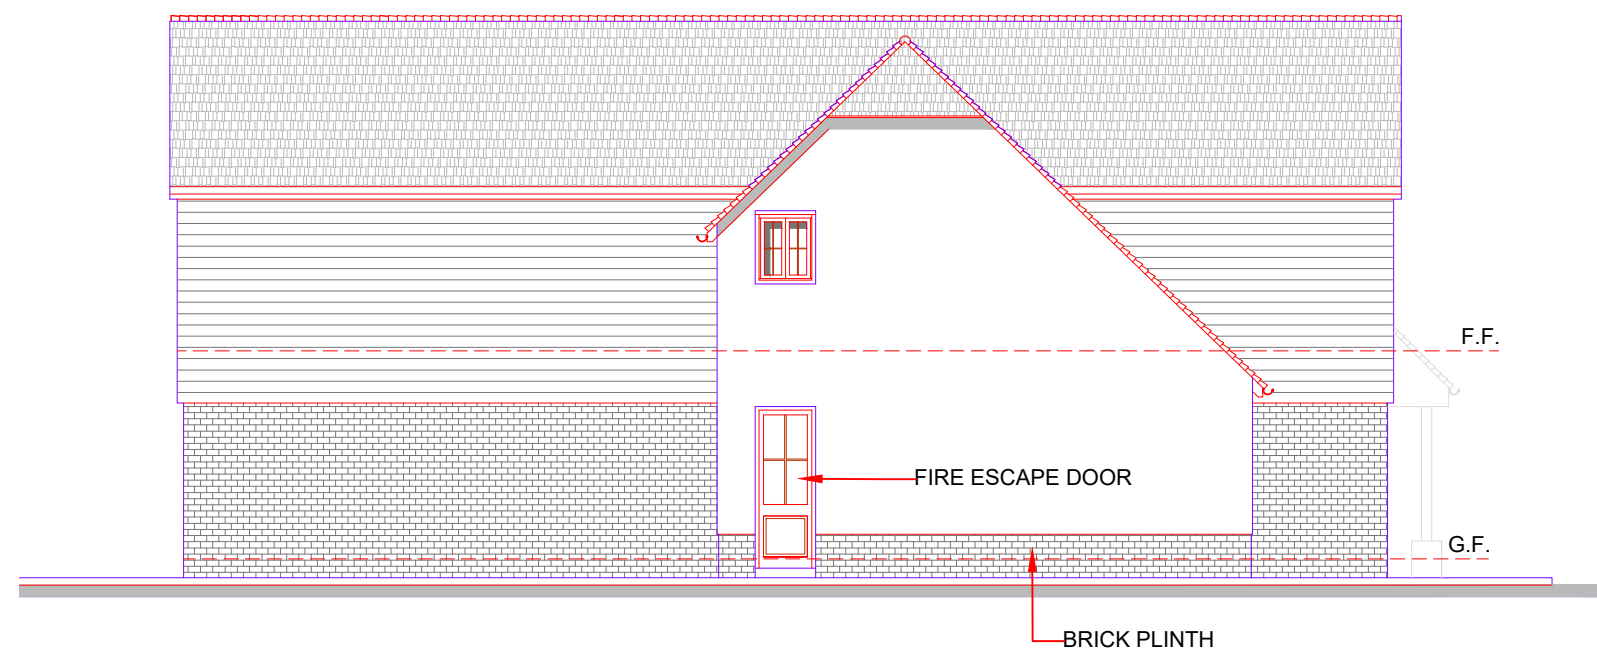


03
AR03
EAST ELEVATION
SCALE 1:100

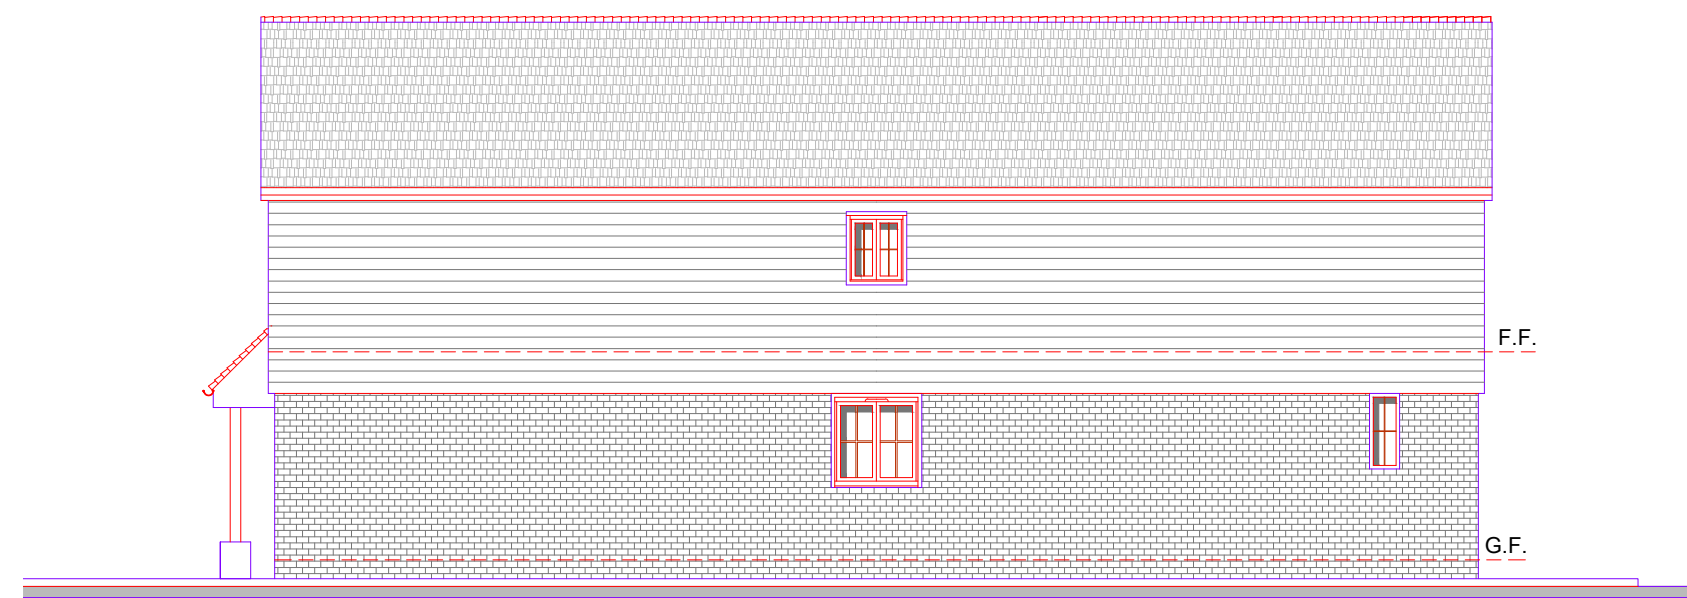

04
AR03
WEST ELEVATION
SCALE 1:100

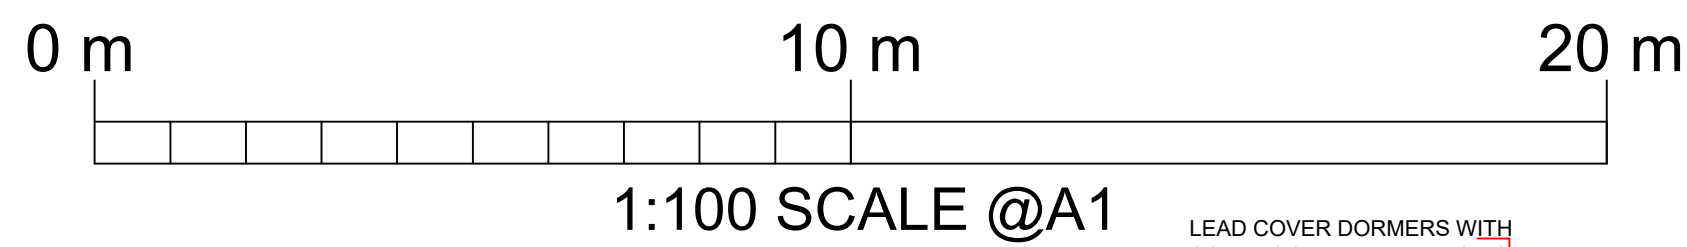

02
AR03
SOUTH ELEVATION
SCALE 1:100

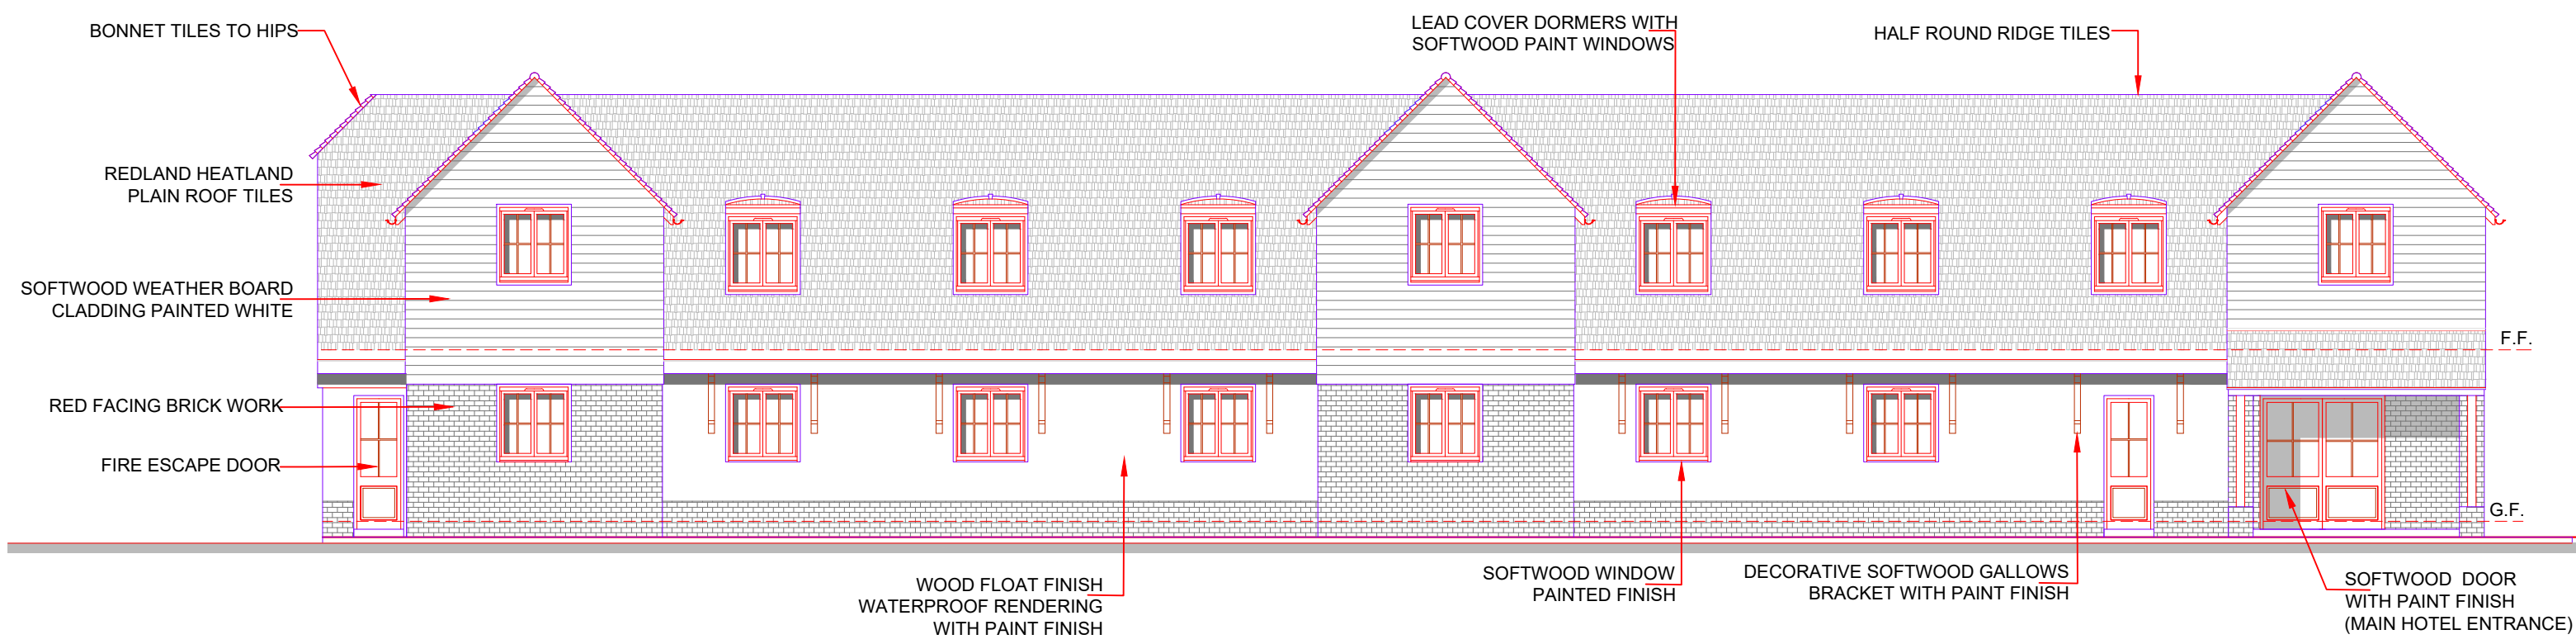

01
AR03
NORTH ELEVATION
SCALE 1:100

PLANNING APPLICATION

A 11-12-2024 Scale bar

Rev. Date Comments

CLIENT:

PROJECT:
**PREMIER INN
HEVER COURT ROAD, GRAVESEND**

DRAWING TITLE:
EXISTING ELEVATIONS

DRAWN:	MAX	DATE:	13-10-24
SHEET SIZE:	A1	SCALE:	1:100 @ A1
PROJECT NO.:		DRAWING NO.:	HCR- 03
		REV.:	A