



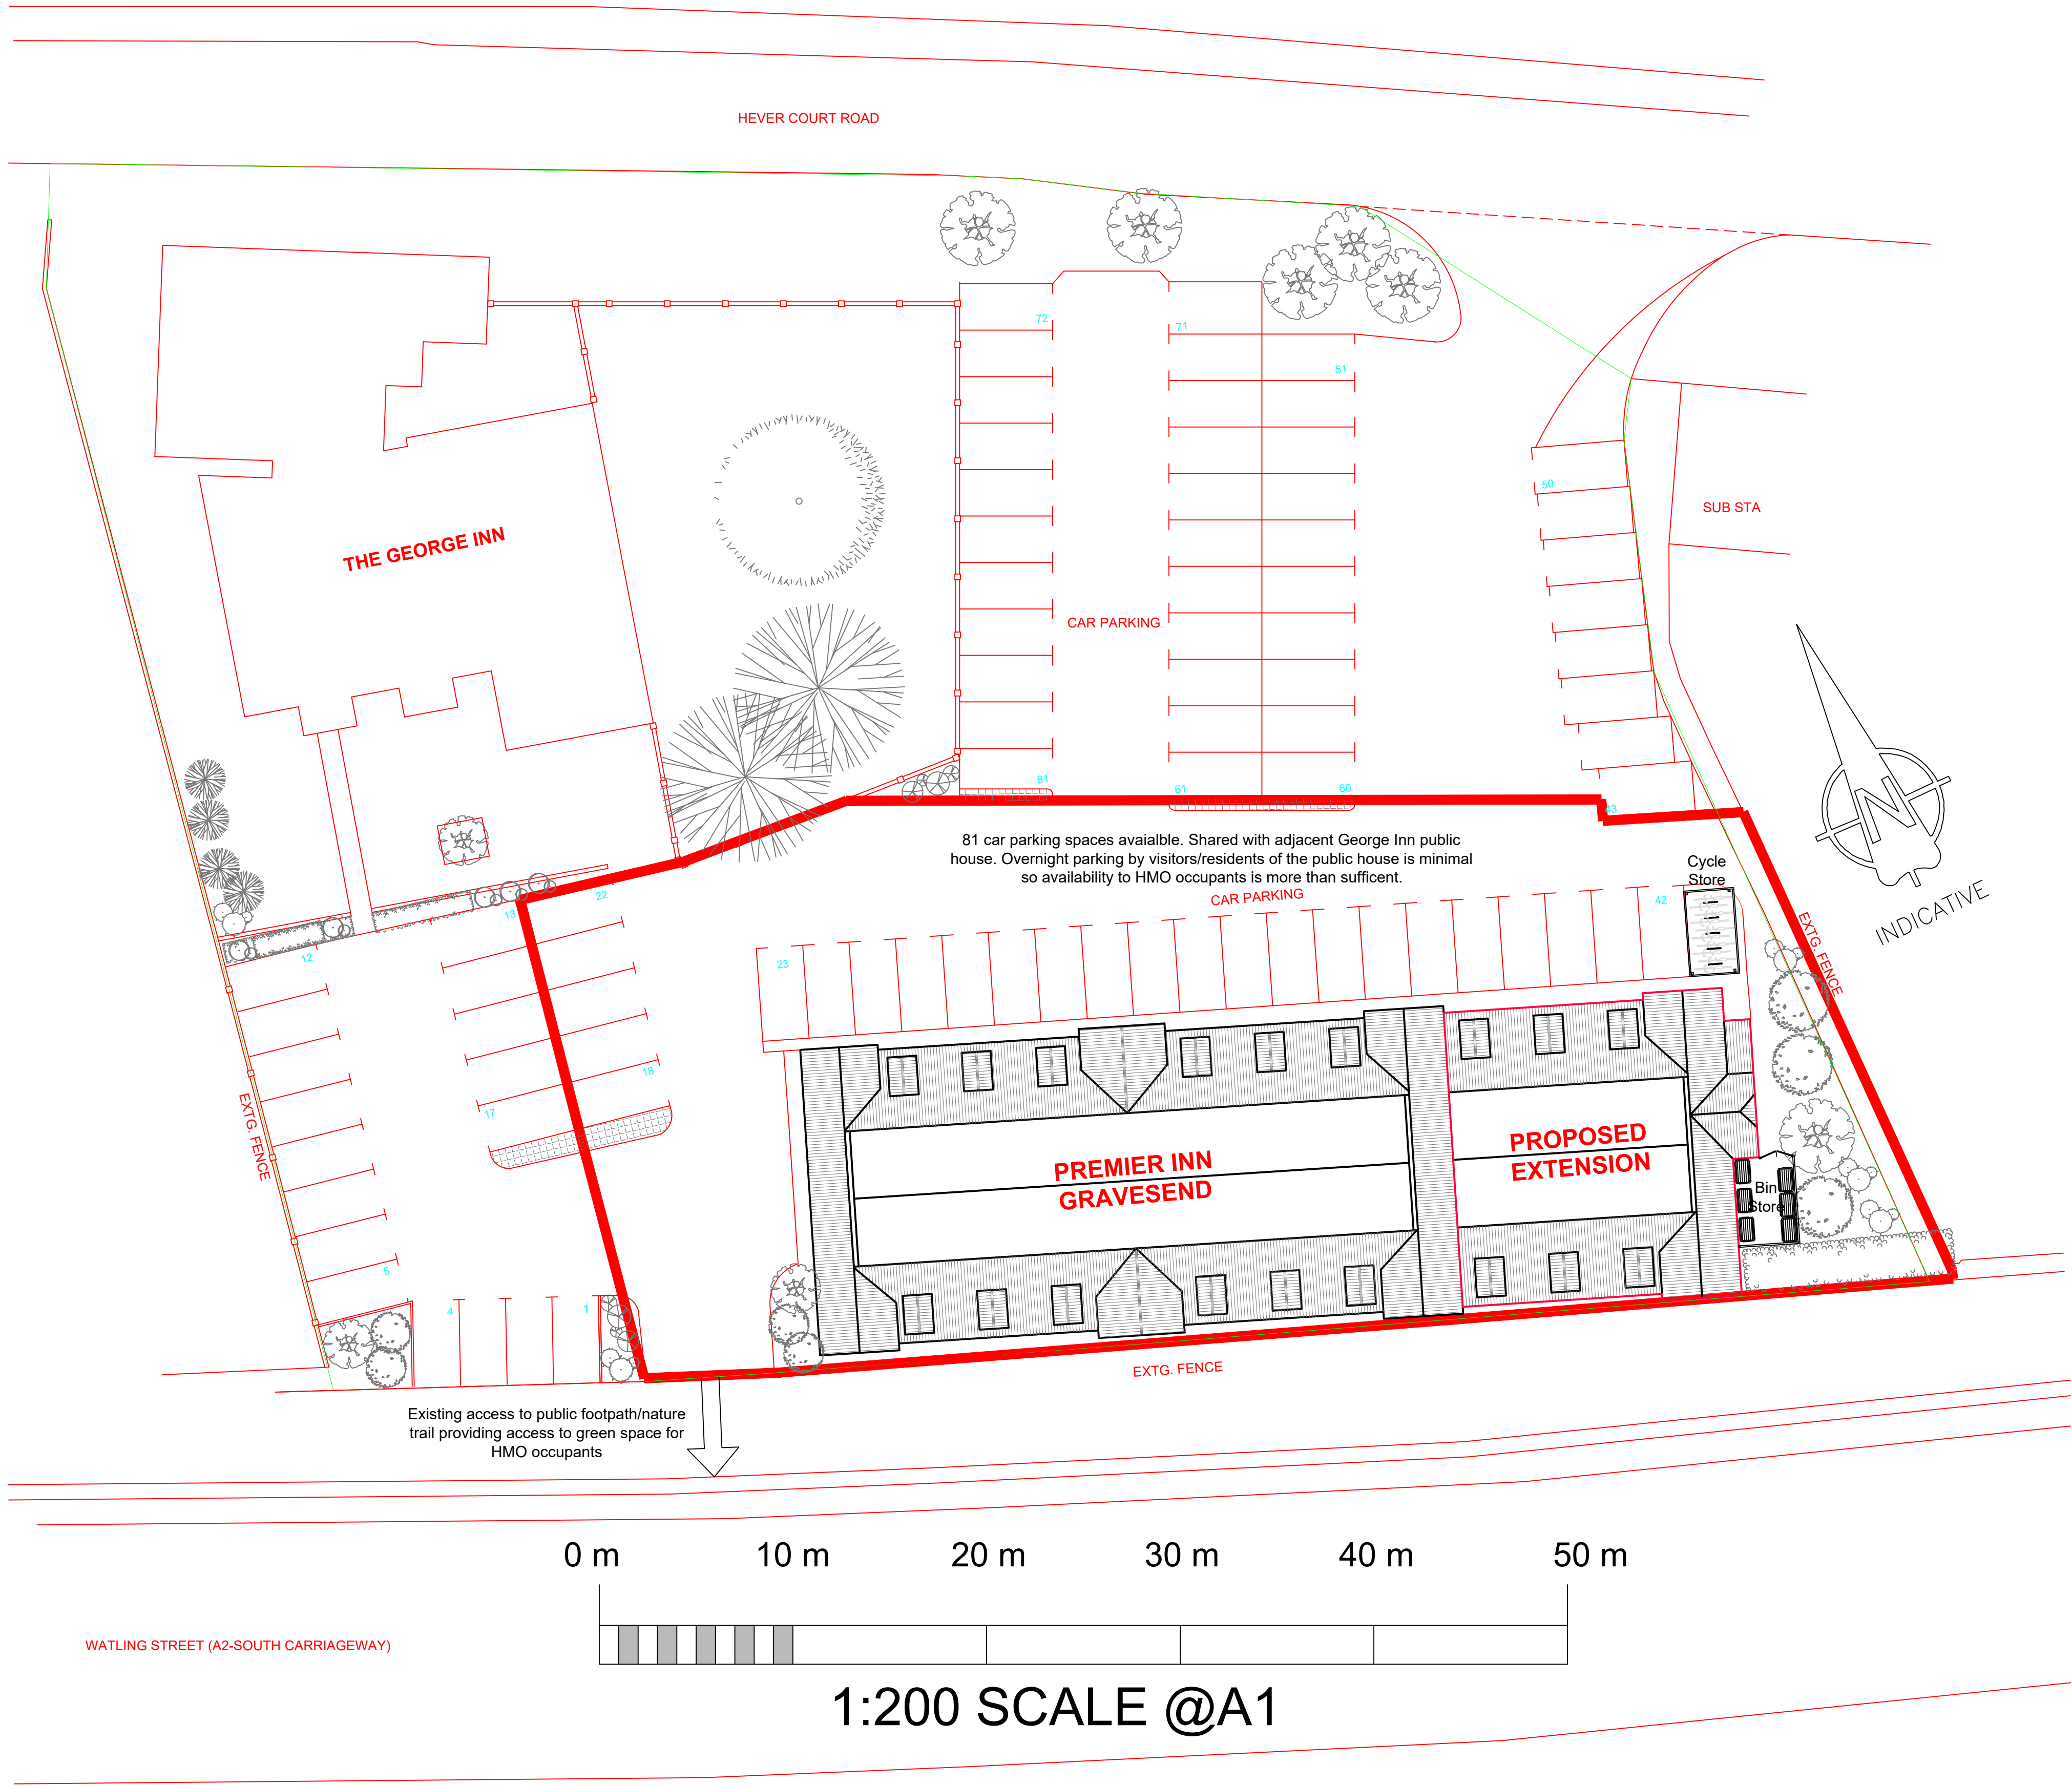

02
AR04

PROPOSED SITE PLAN

SCALE 1:200

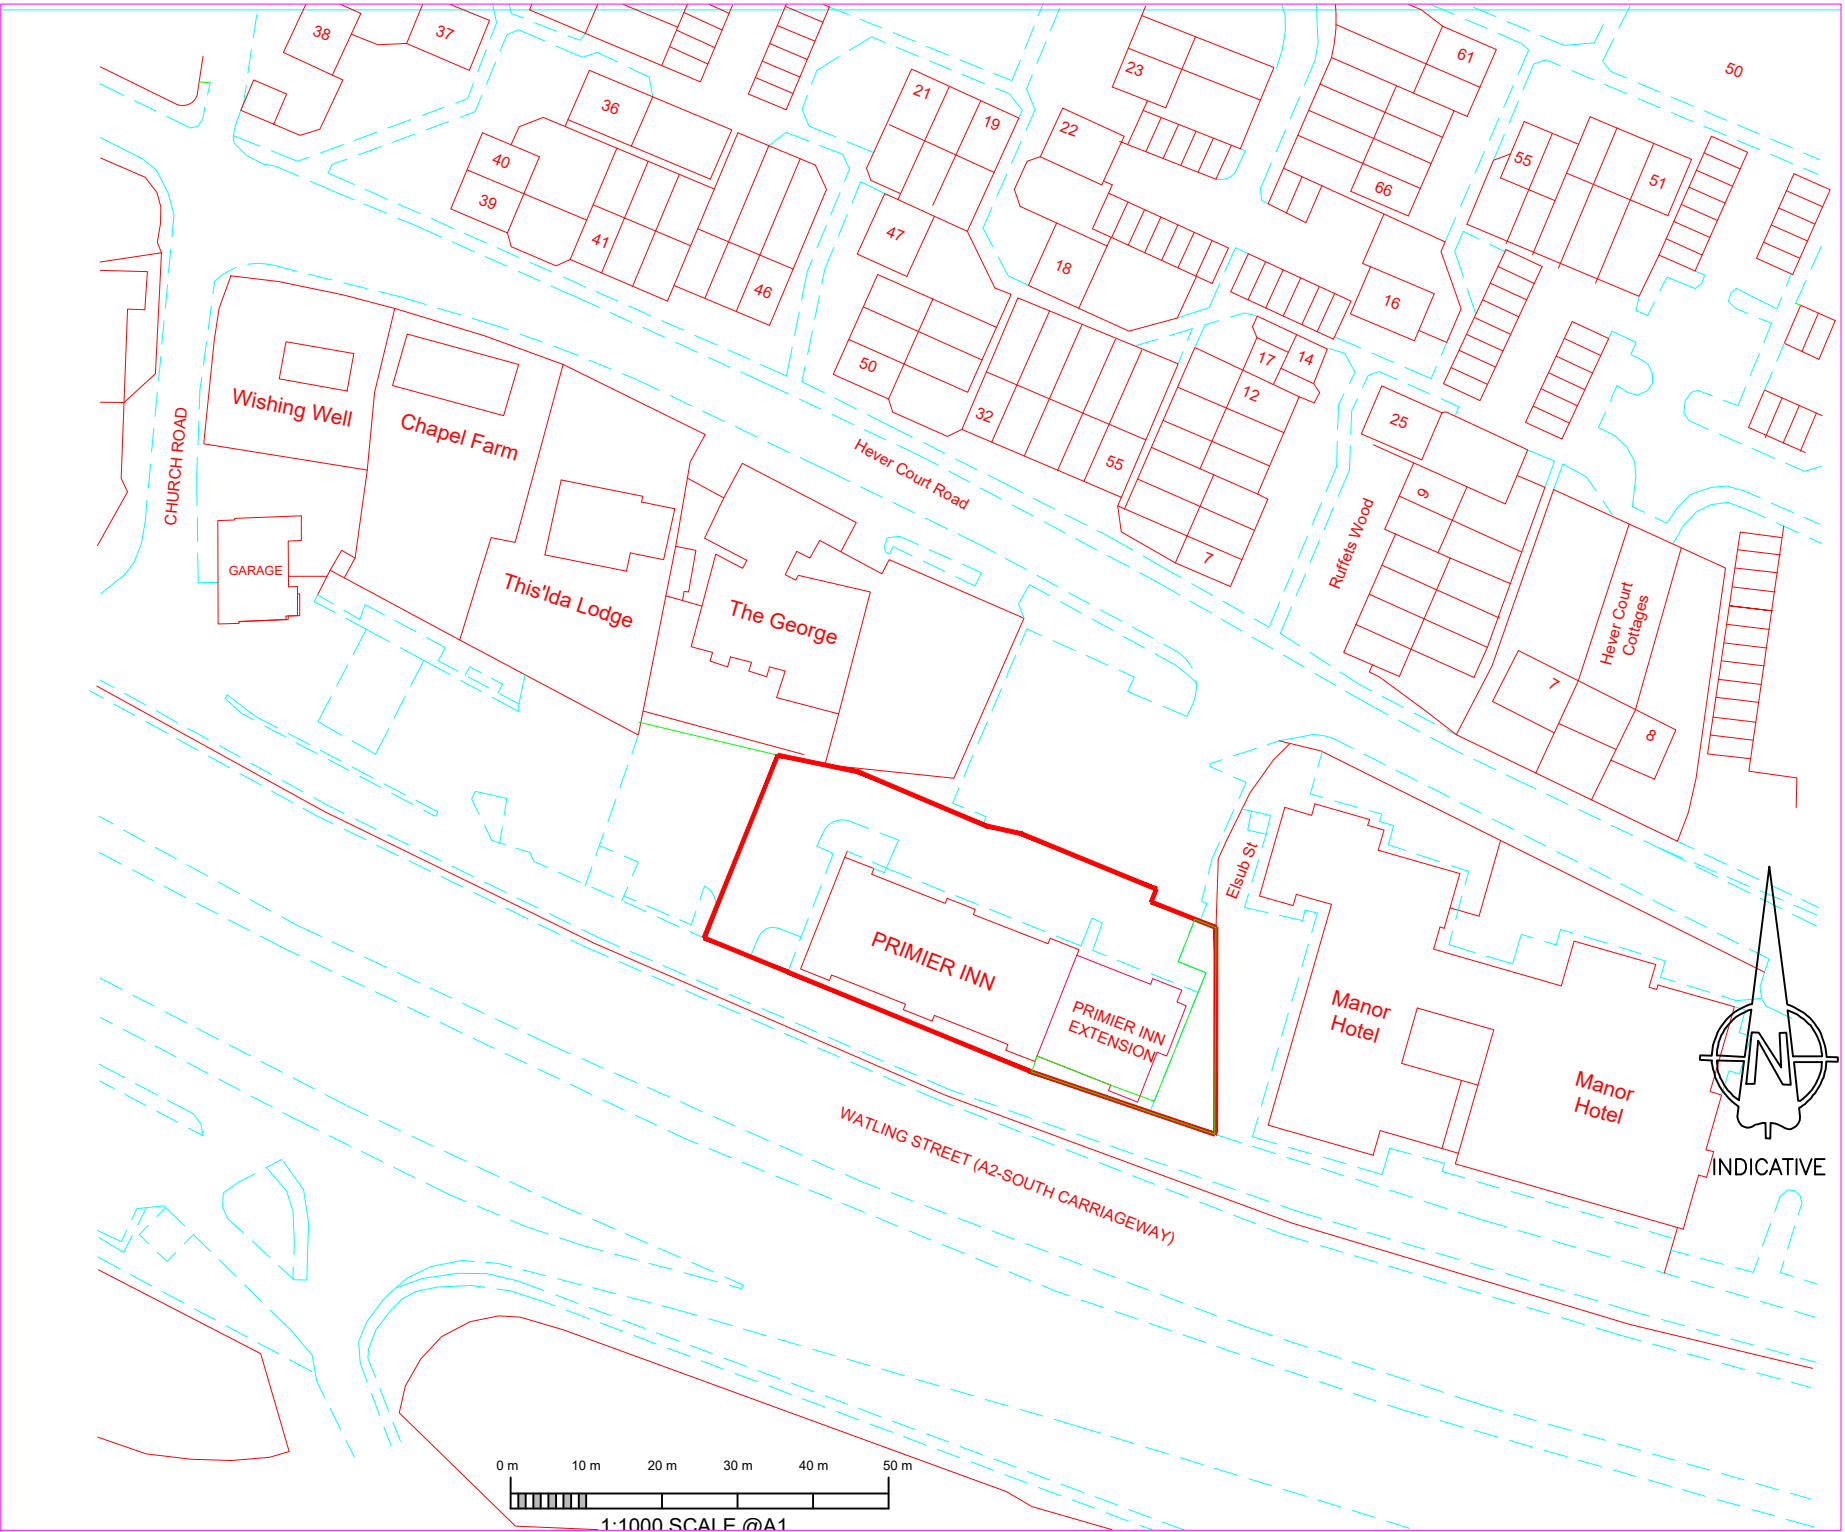

01
AR04

PROPOSED LOCATION PLAN

SCALE 1:1000

PLANNING APPLICATION

B	27-02-2025	Bin Store, Cycle Store and notes added.
A	11-12-2024	Scale bar & site boundary
Rev.	Date	Comments
CLIENT:		
PROJECT: PREMIER INN HEVER COURT ROAD, GRAVESEND		
DRAWING TITLE: PROPOSED SITE PLAN		
DRAWN:	MAX	DATE: 14-10-24
SHEET SIZE:	A1	SCALE: 1:200 @ A1
PROJECT NO.:		DRAWING NO.: HCR-04 REV.: B