



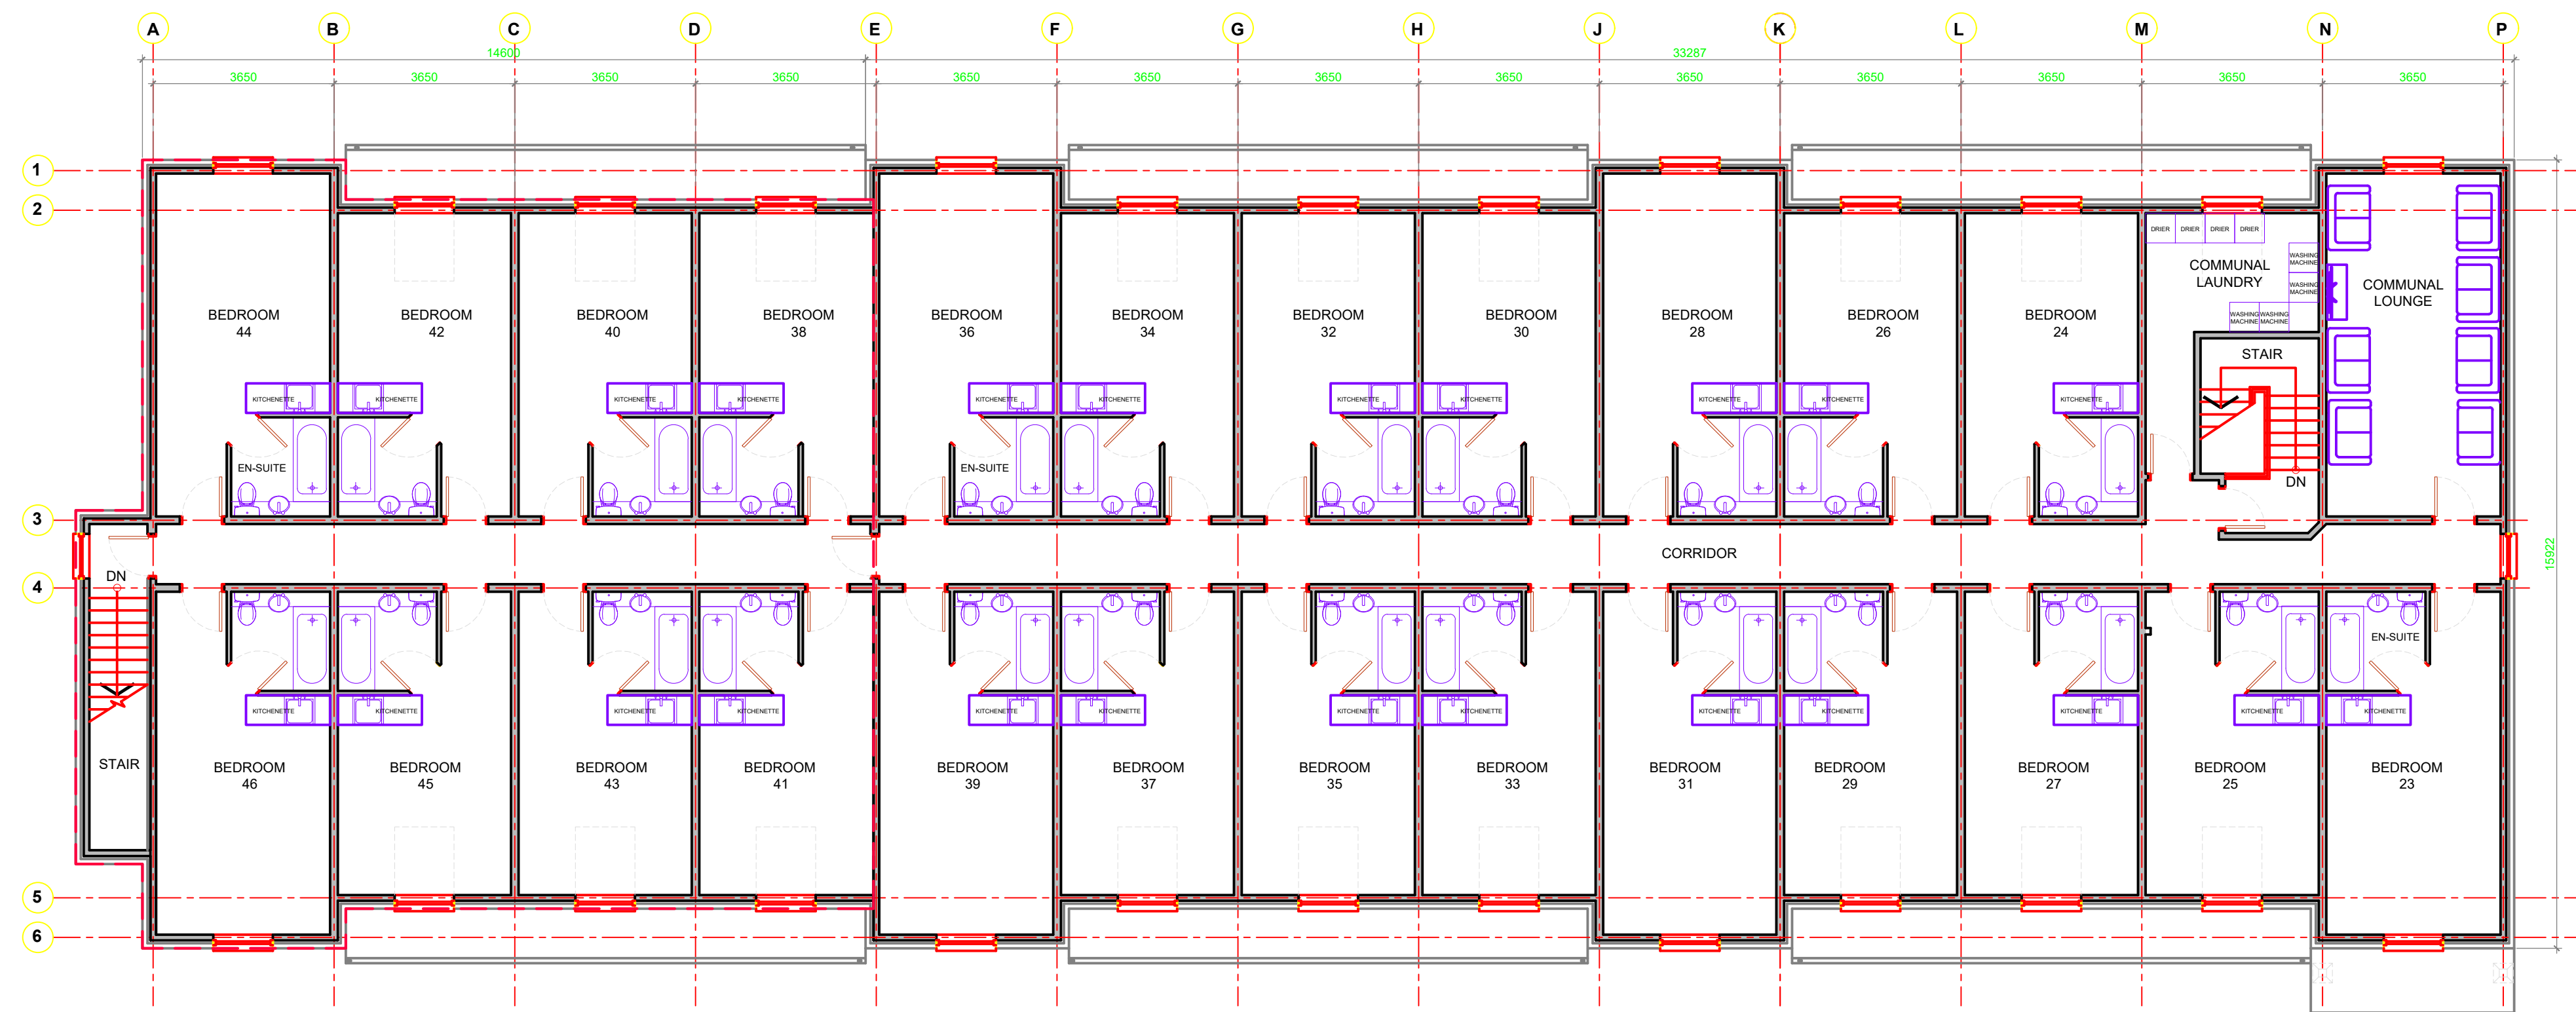

02
AR05
PROPOSED FIRST FLOOR PLAN
SCALE 1:100
0 m 10 m 20 m

1:100 SCALE @A1

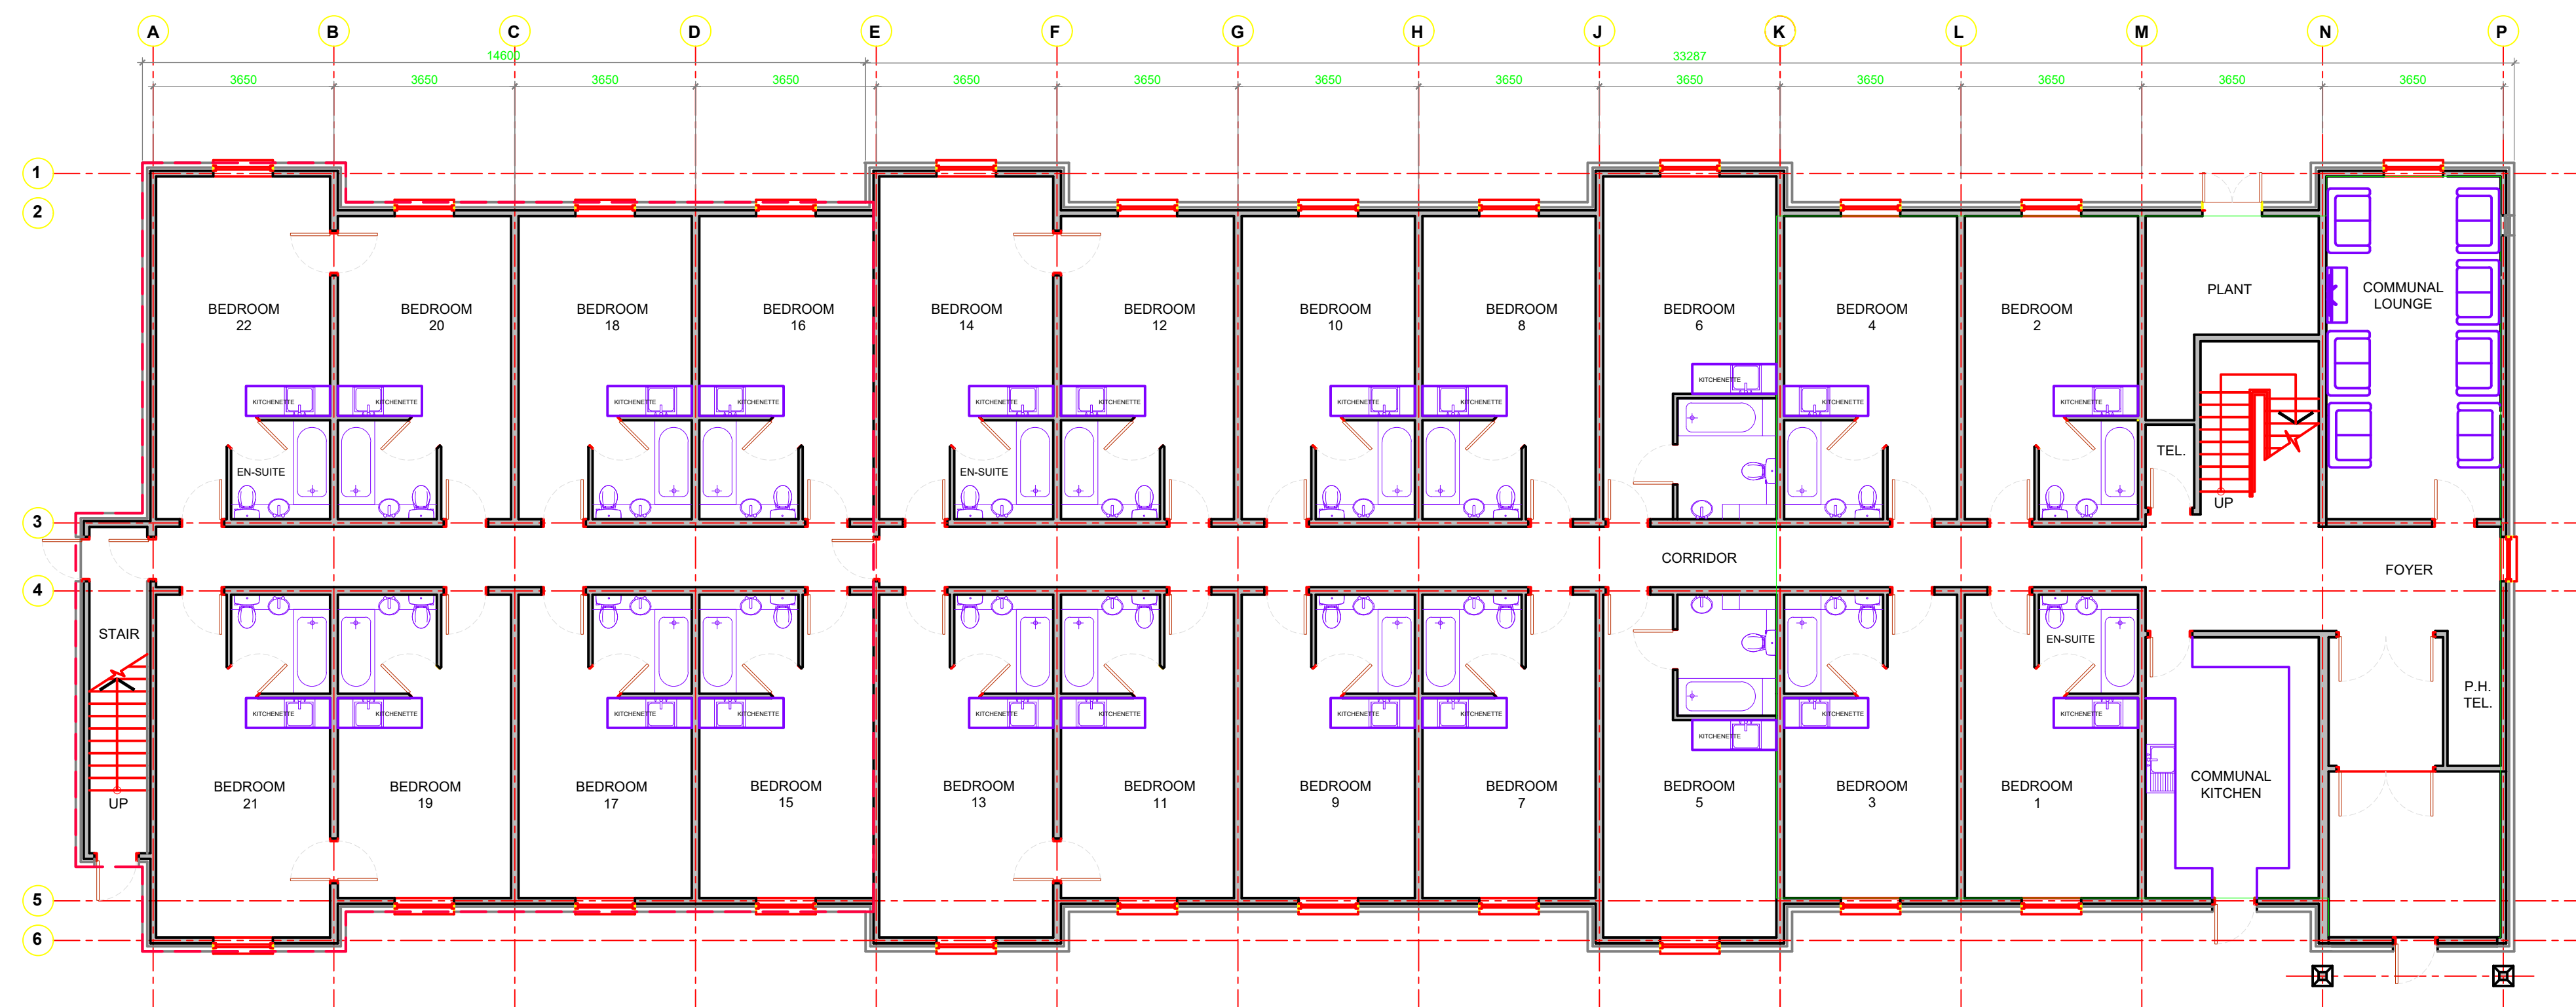

01
AR05
PROPOSED GROUND FLOOR PLAN
SCALE 1:100

PLANNING APPLICATION

B 26-02-2023 Laundry, Lounge, Kitchen & Kitchens added

A 11-12-2024 Scale bar

Rev. Date Comments

CLIENT:

PROJECT:
**PREMIER INN
HEVER COURT ROAD, GRAVESEND**

DRAWING TITLE:
PROPOSED FLOOR PLAN

DRAWN:	MAX	DATE:	13-10-24
SHEET SIZE:	A1	SCALE:	1:200 @ A1
PROJECT NO.:		DRAWING NO.:	HCR-05
		REV.:	B