


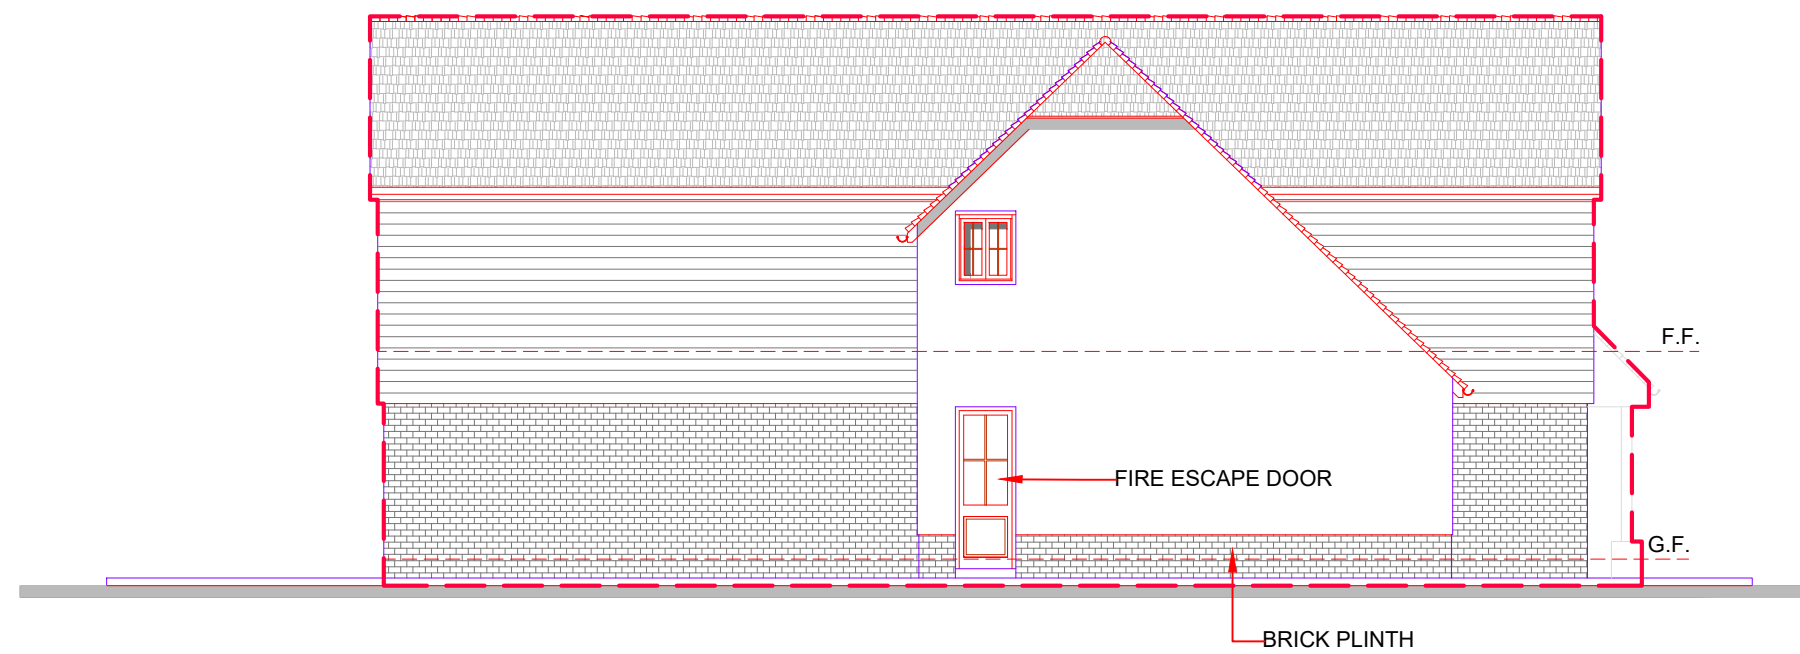


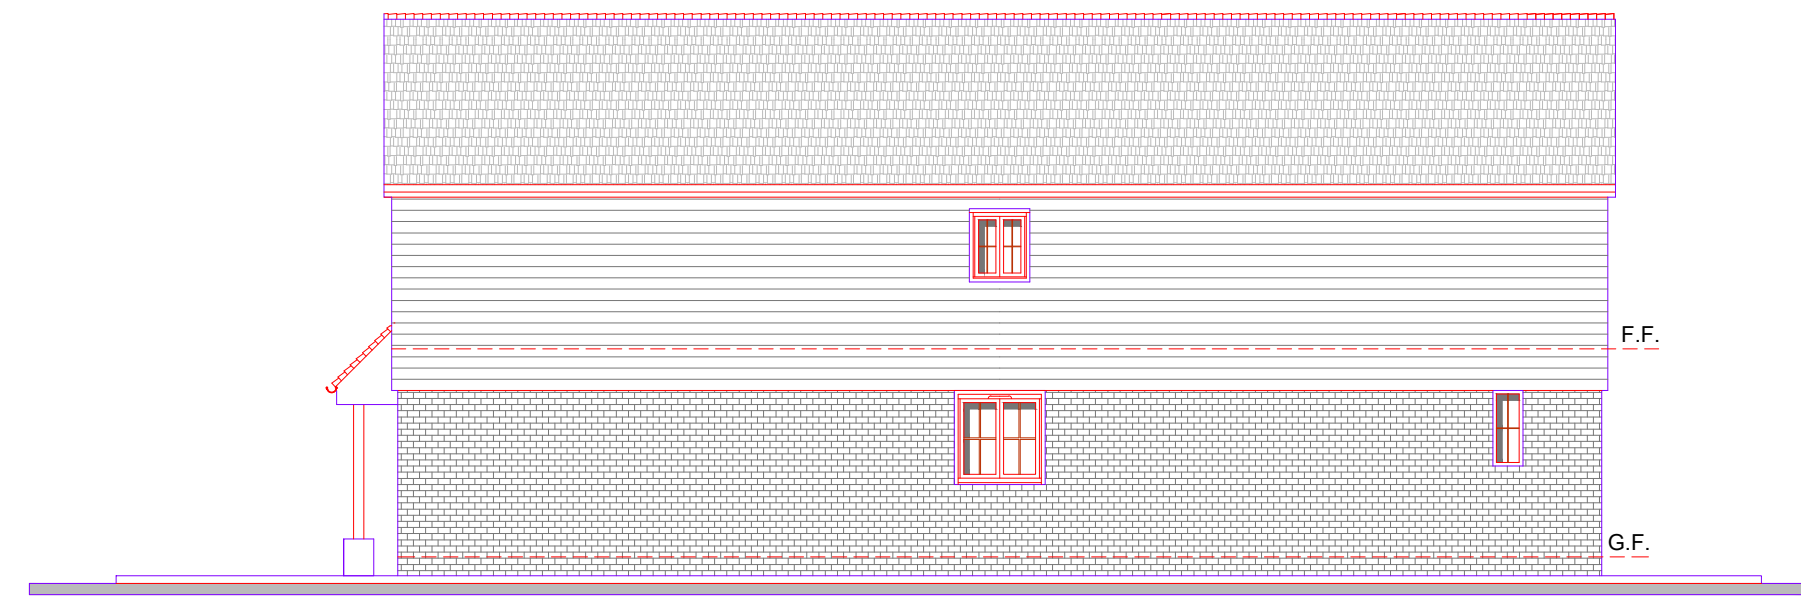


03
AR06 SCALE 1:100
EAST ELEVATION

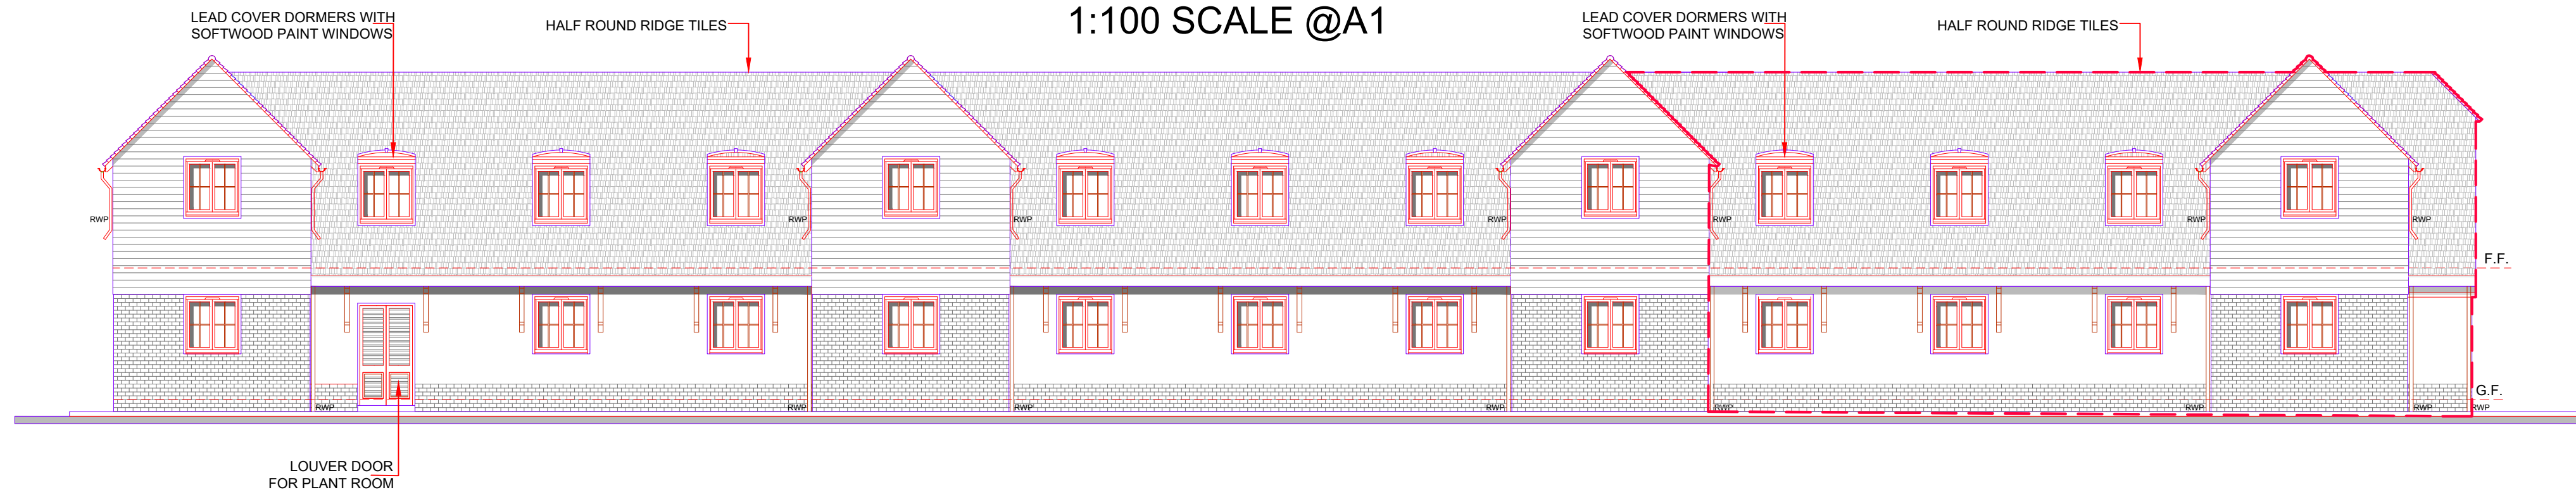

04
AR06 SCALE 1:100
WEST ELEVATION

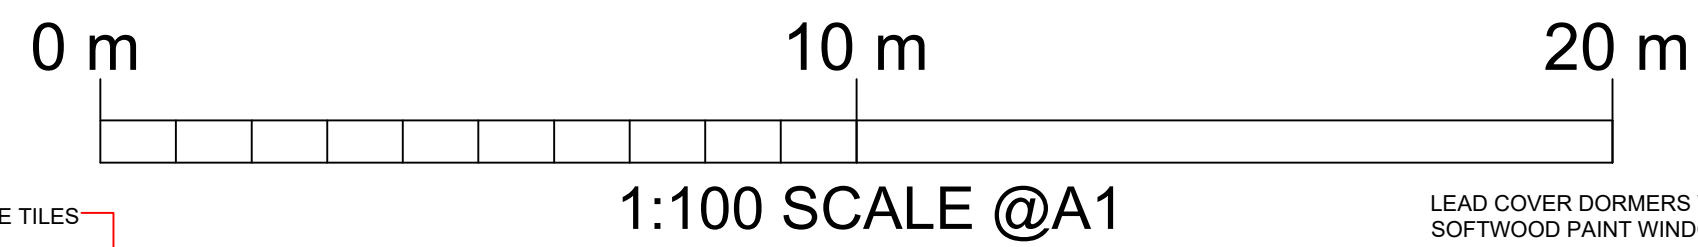

02
AR06 SCALE 1:100
SOUTH ELEVATION

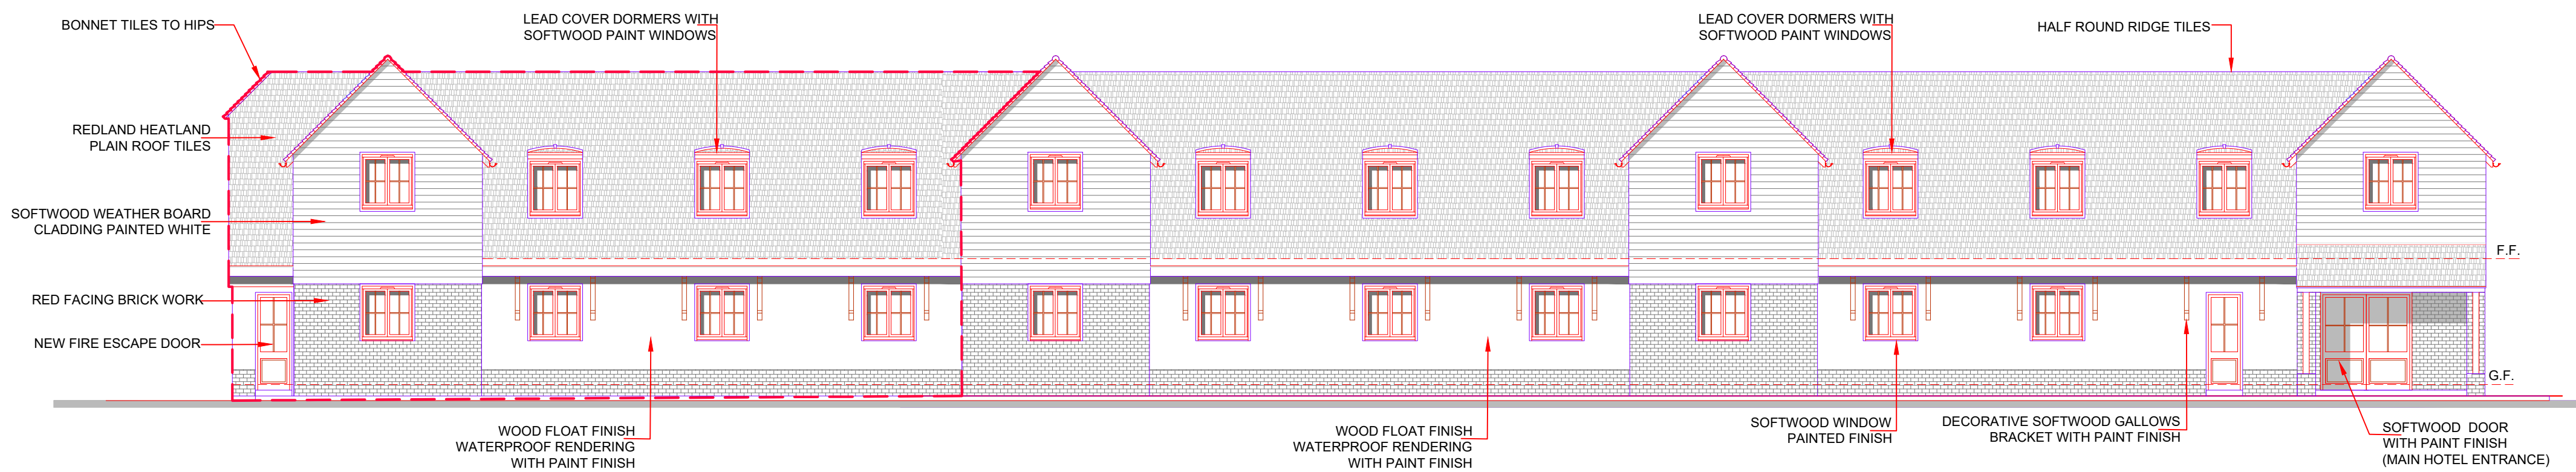

01
AR06 SCALE 1:100
NORTH ELEVATION

PLANNING APPLICATION

A 11-12-2024 Scale bar

Rev. Date Comments

CLIENT:

PROJECT:
**PREMIER INN
HEVER COURT ROAD, GRAVESEND**

DRAWING TITLE:
PROPOSED ELEVATIONS

DRAWN:	MAX	DATE:	13-10-24
SHEET SIZE:	A1	SCALE:	1:100 @ A1
PROJECT NO.:		DRAWING NO.:	HCR- 06
		REV.:	A