




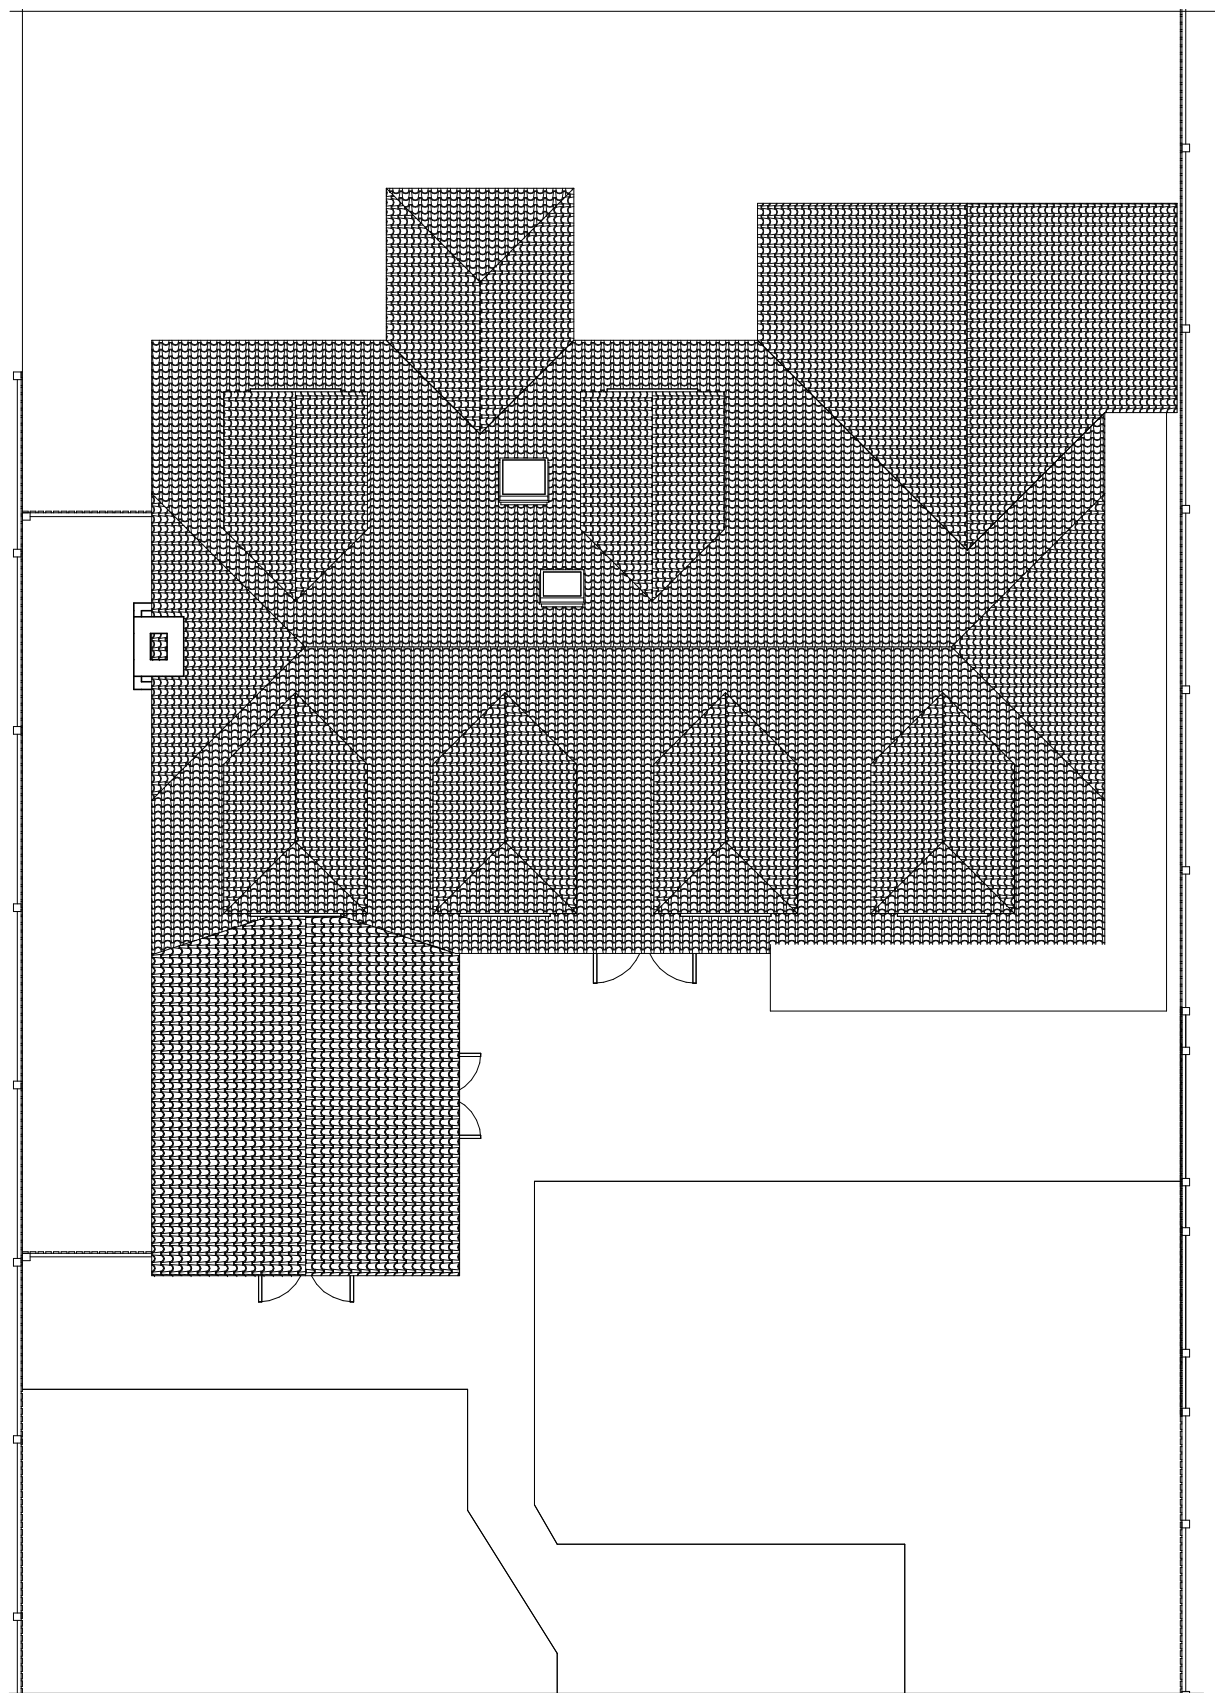




EXISTING ROOF PLAN
1 : 100

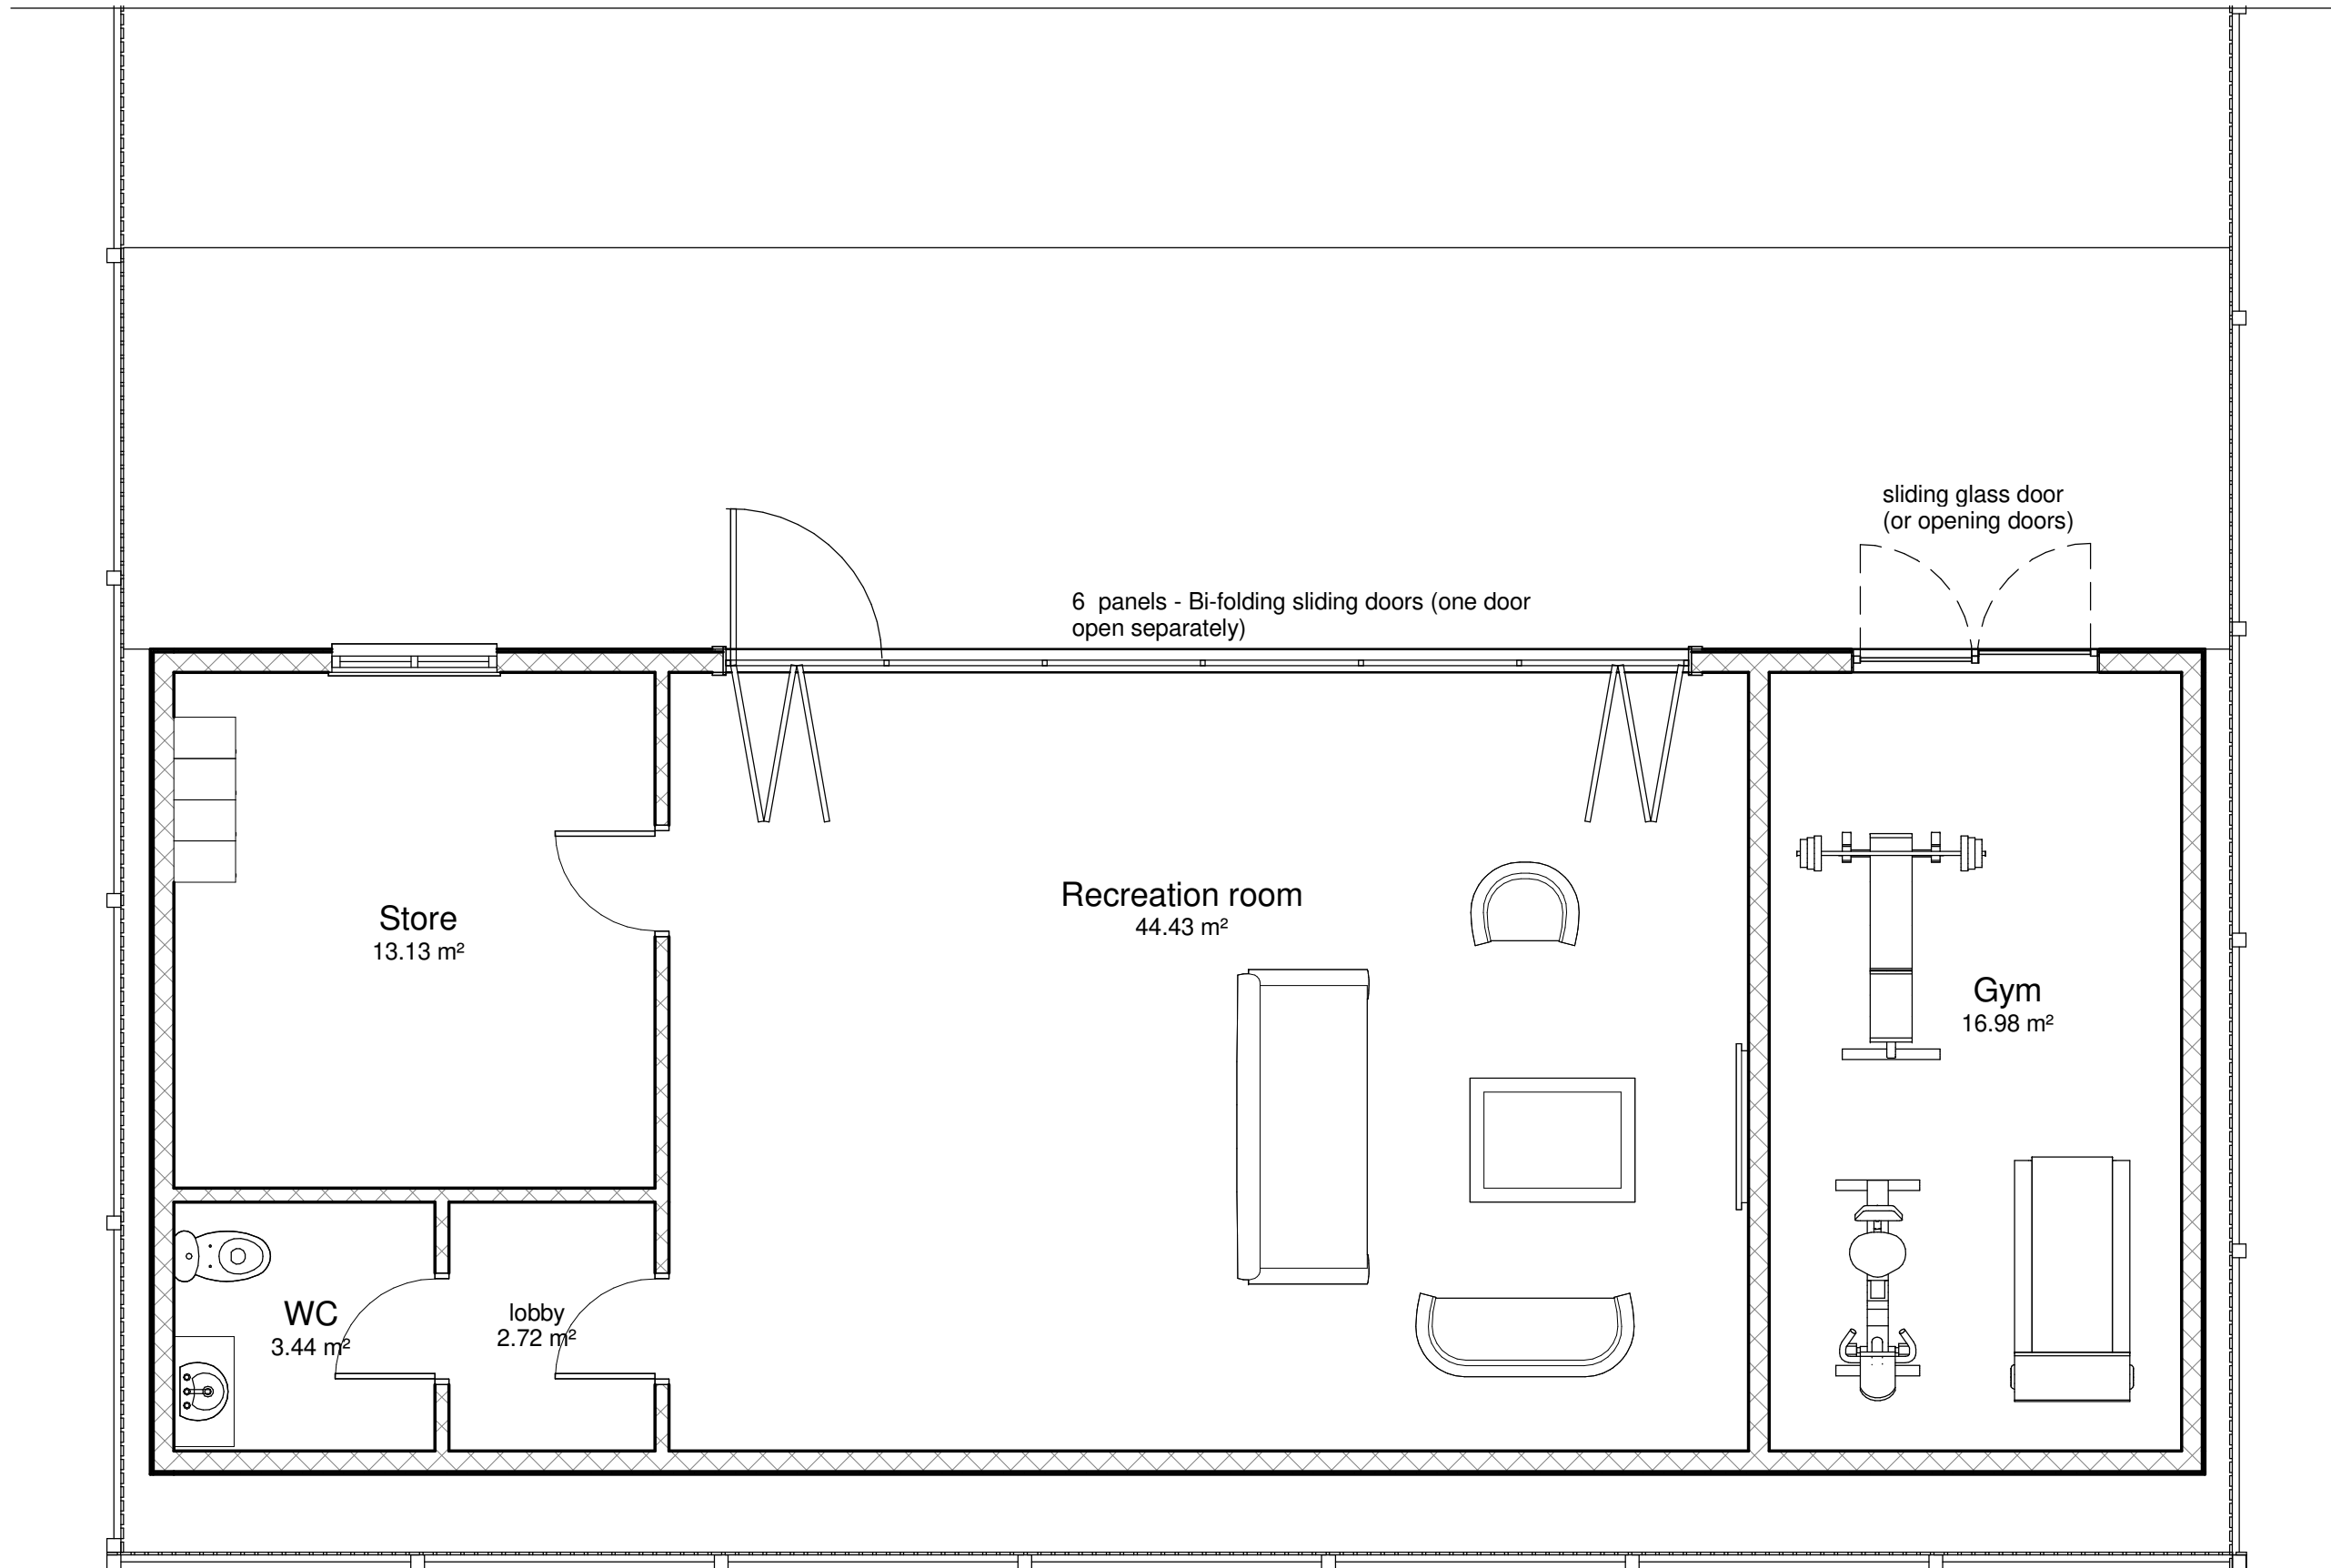

OUTBUILDING - FLOOR PLAN
1 : 50

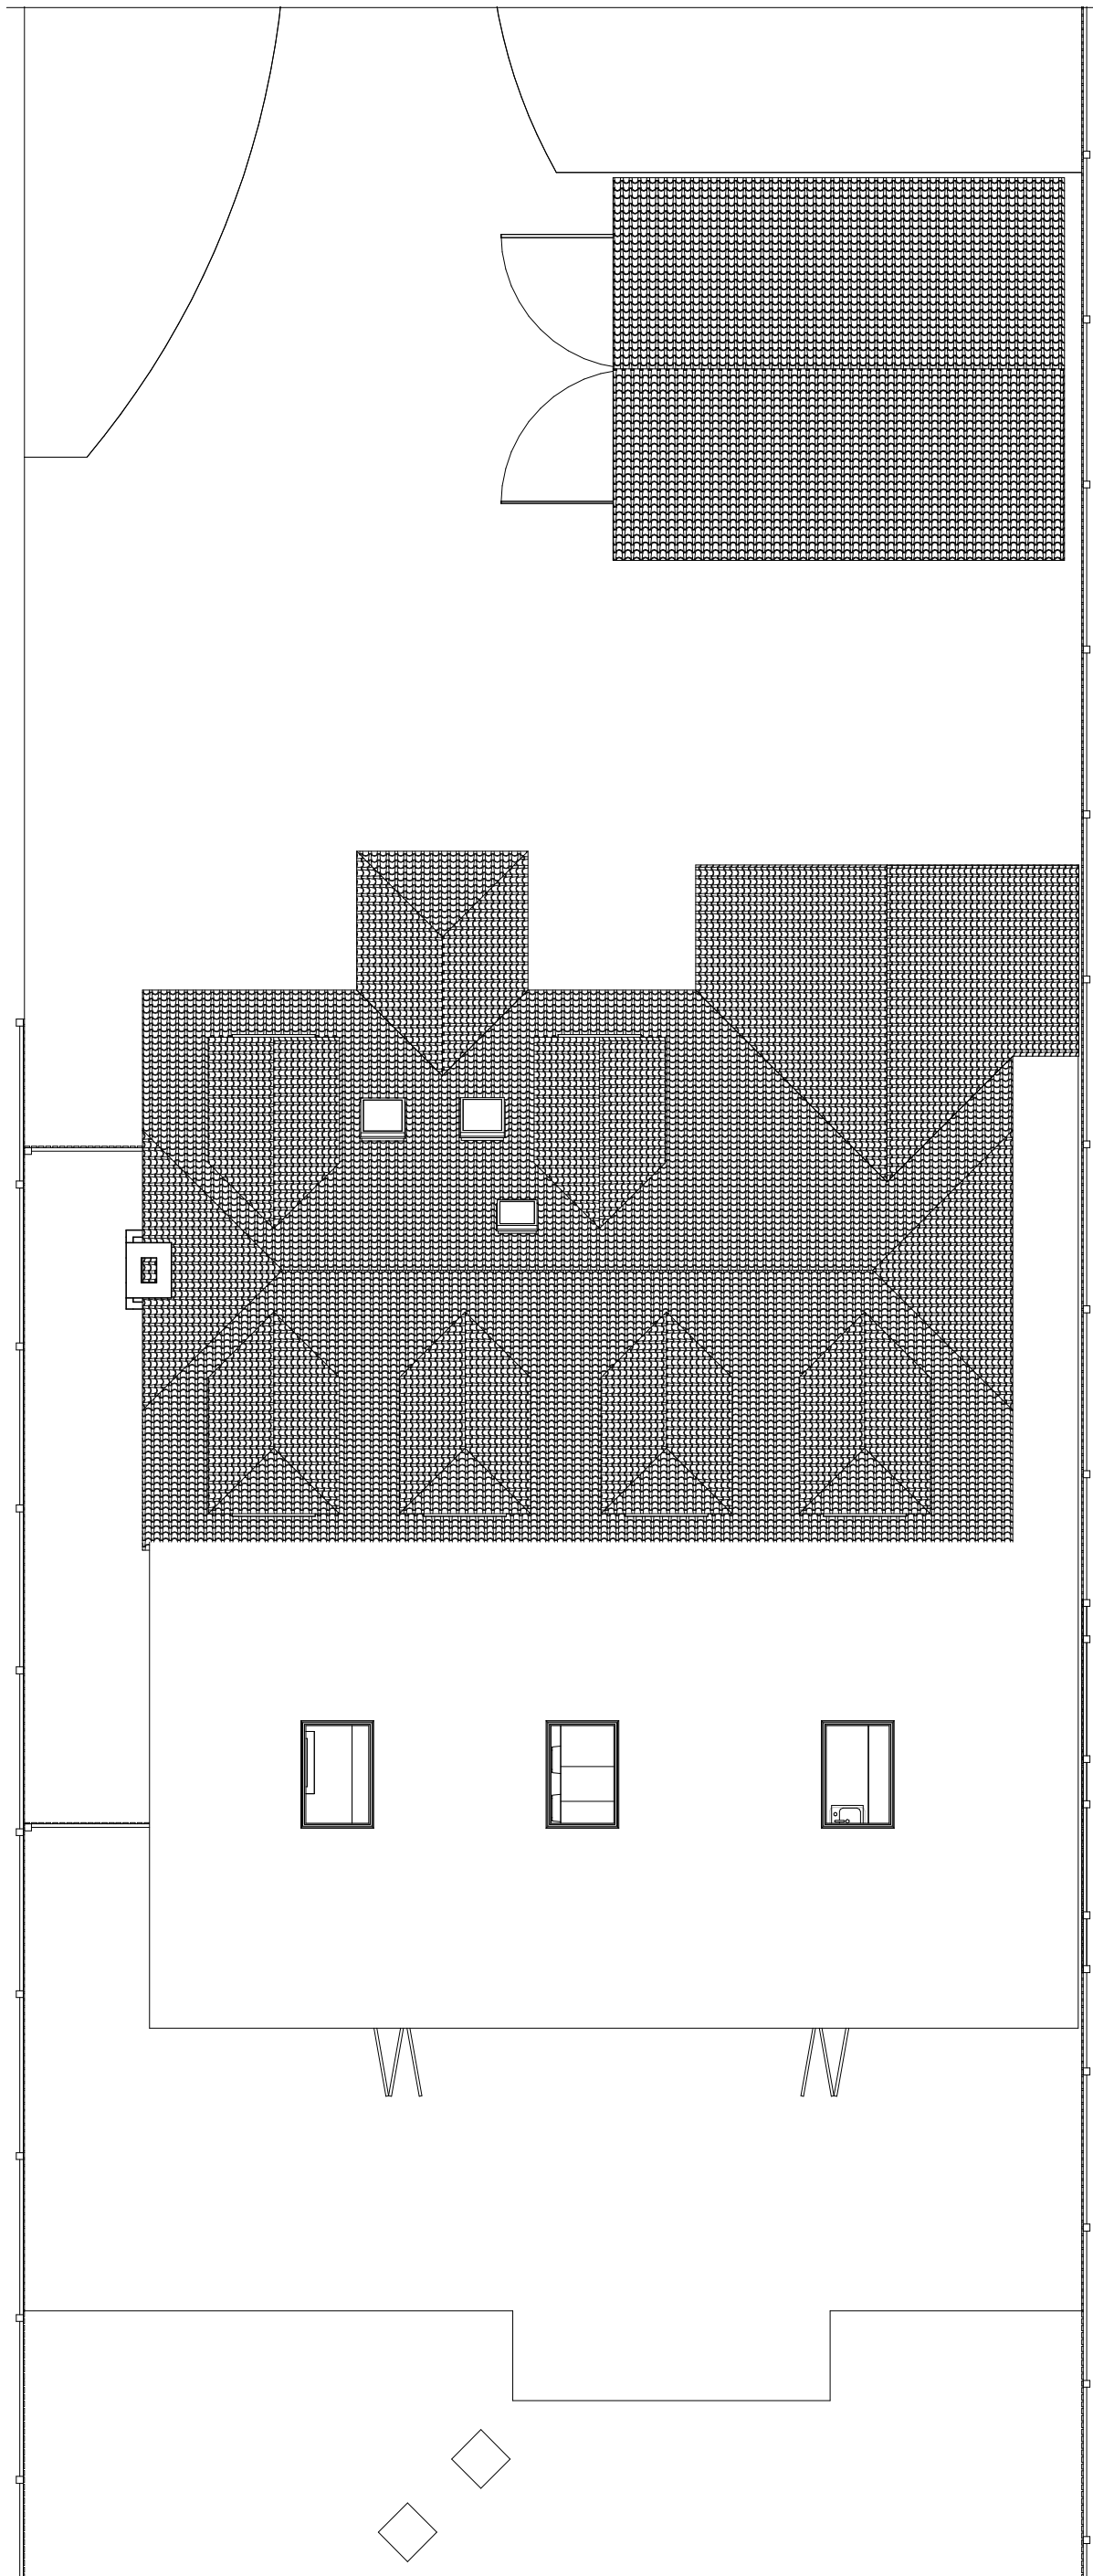

PROPOSED ROOF PLAN
1 : 100

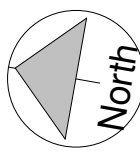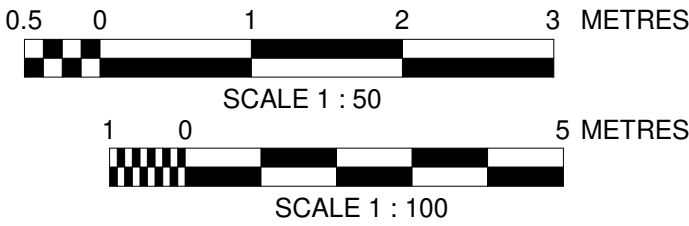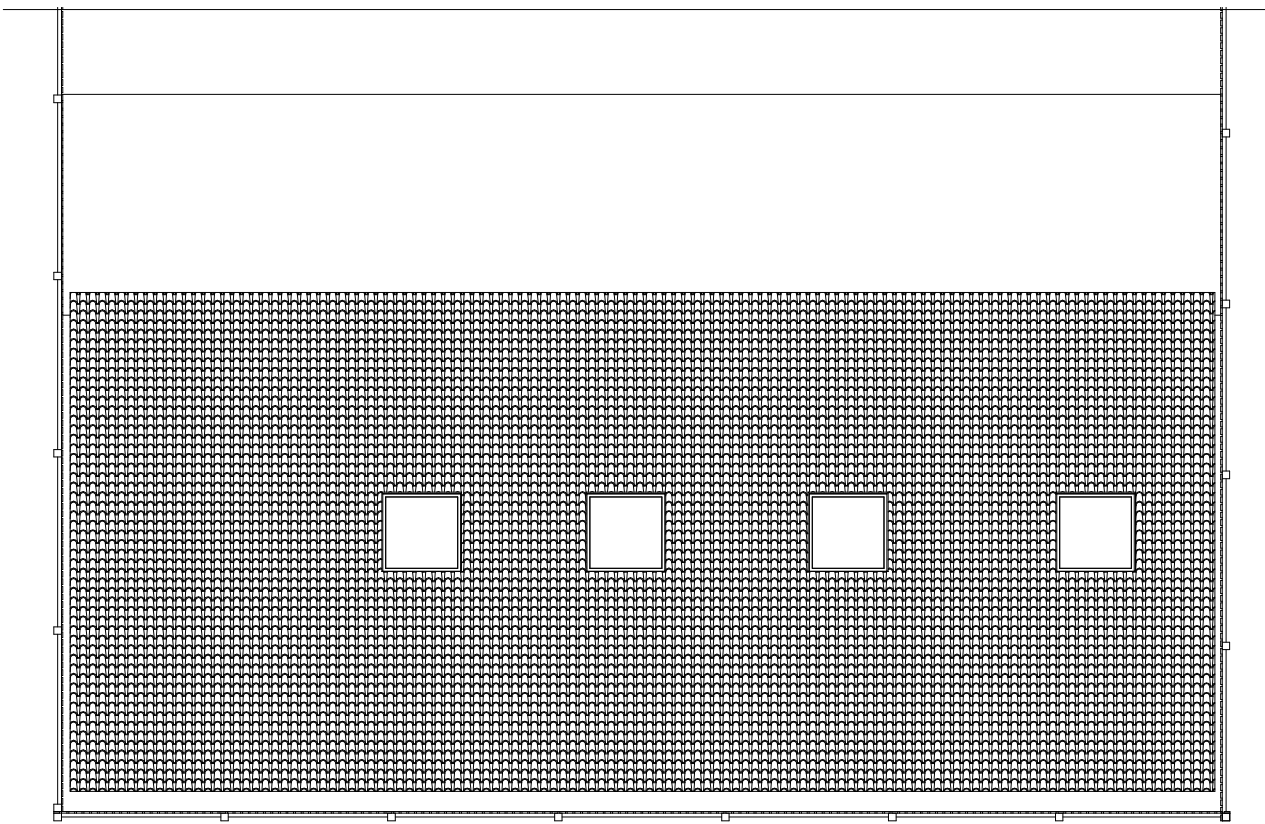

NOTES

Contractor to check all dimensions and levels on site prior to commencement of construction work on site.

Any discrepancies or variations are to be notified to the Designer before work commences.

Do not scale drawings for measurement.

This drawing and copyrights therein are the property of Designer and may not used or reproduced without his consent.

Foundations, floors, walls, roof and stairs construction to Structural Engineer's Design and Details

Rev	Description	Drawn By	Date
-----	-------------	----------	------

Drawing Title
**EXISTING AND PROPOSED ROOF PLAN
+ OUTBUILDING FLOOR PLAN**

Project
**WESTWOOD
WHITE POST LANE
CULVERSTONE, KENT, DA13 0TW**

Drawn By: MM
Checked: Authorised: Signature Date
OCT 2023

Project No. WES/276	Drawing Status PLANNING	Scale (at A1) As indicated	Revision
Drawing No. WES/276/06			